
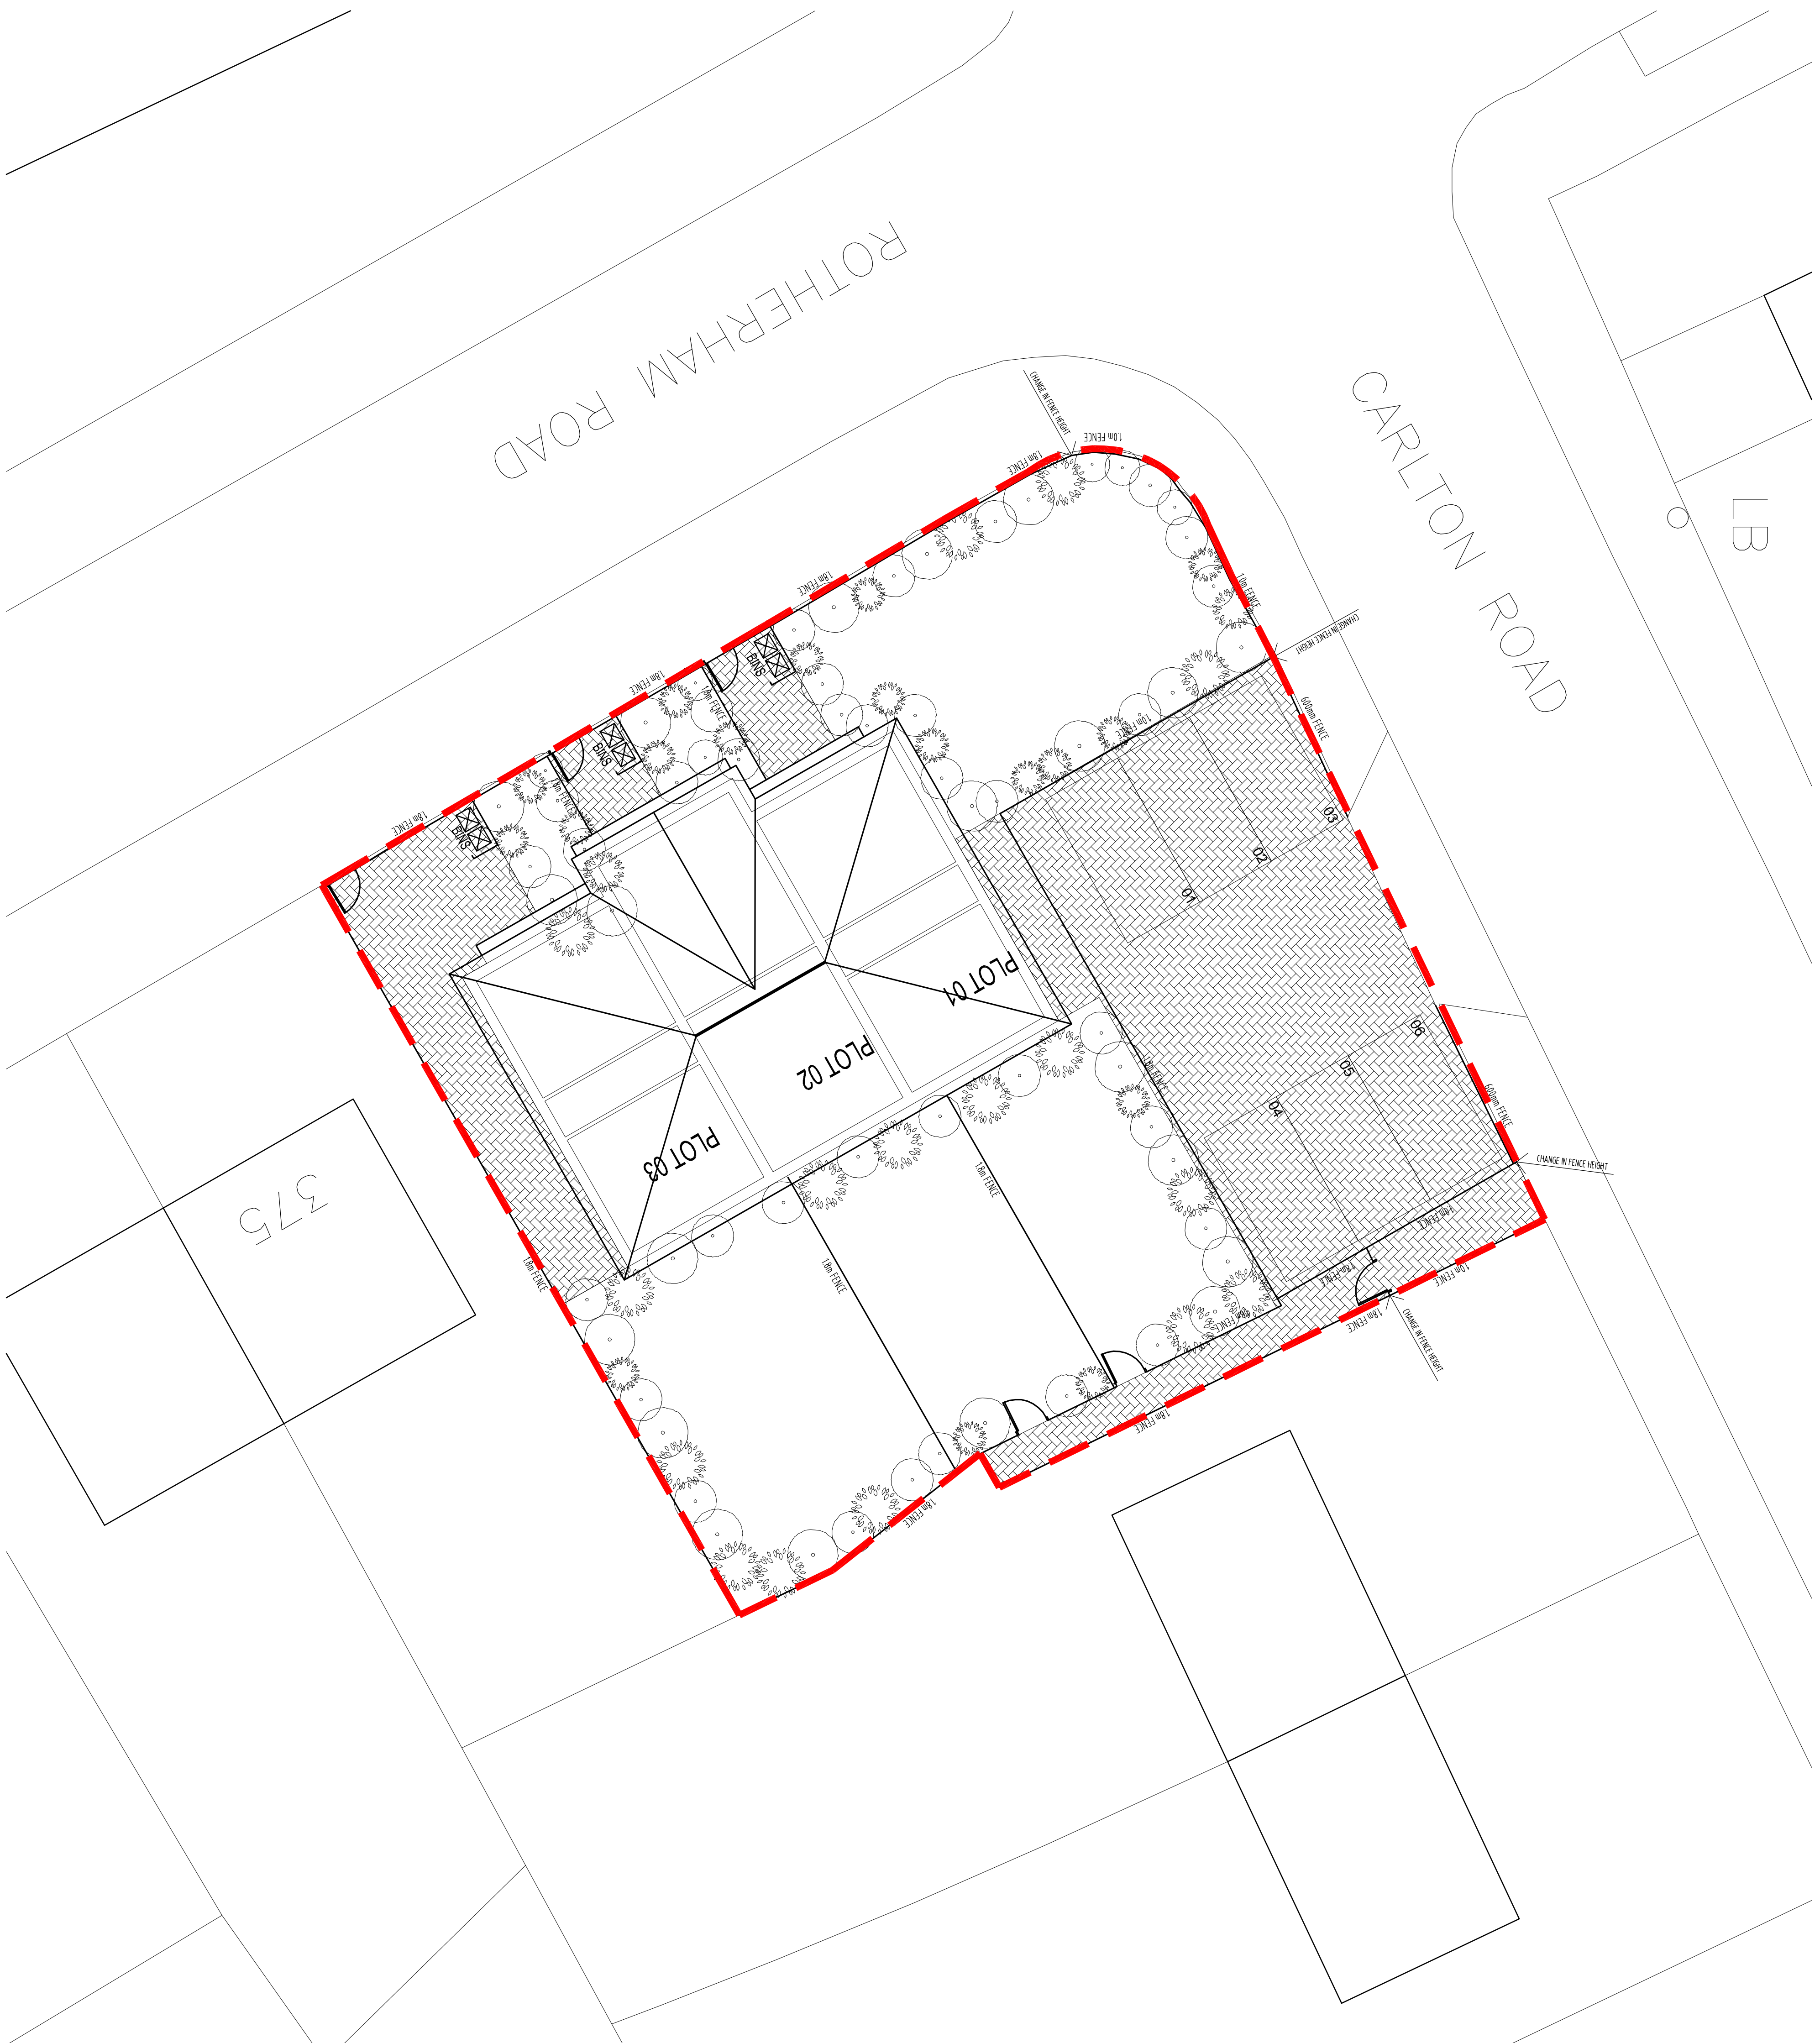


 

			
<p>CoDa Studios Ltd Hope Works, 25 Mowbray Street, Sheffield, S3 8EL t 0870 990 3095 / 0870 990 3096 e info@codastudios.co.uk</p>			
PEARL DEVELOPMENTS	Client		
CARLTON	Job		
SITE PLAN		Title	
DRAWN	CHECKED	DATE	SCALE
MM	FE8 2006	A1 ISSUE: 1:200	A1 ISSUE: 1:100
REVISION	DRAWING STATUS	DRAWING NUMBER	
A	-	1664-003	