



ITEM A // SIGN A
Qty 1no

Single sided internally illuminated Flexface signs, fabricated from aluminium Flexface extrusion with suitable internal strengthening, removable face trim and stucco aluminium back panel. Sign finished externally green to RAL6029, satin finish, supplied complete with 1 piece Flexface skin in white applied with Metamark Green MT-668 vinyl weeded out to reveal white text to read. Sign internally illuminated by means of Leds and transformers.


Left of sign fitted to the face with an illuminated shaped logo, face rim cut from 3mm thick aluminium with 80mm deep returns fabricated from 2mm thick aluminium with a 10mm thick white foam PVC back panel. Face panel cut from 5mm thick opal acrylic and applied to the face with self adhesive logo detail in Avery Green 4516 and red 4506 translucent vinyl as artwork. Logo finished white internally, externally green to RAL6029 satin finish and internally illuminated by means of low voltage white P541 LEDs mounted to the foam pvc back panel.




ITEM B // SIDE ELEVATION
SCALE 1:10

ITEM B // SIGN B
Qty 1no

Double sided shaped internally illuminated projecting sign, to comprise: mild steel flat bar frame with 1 No 50mm x 50mm projecting arms 90mm long welded to a 200mm x 200mm fixing plate. Frame clad with aluminium panels having face rim and 140mm deep returns fabricated from 3mm thick aluminium finished white internally and green to RAL6029 satin finish externally. Face panels to each cut from 5mm thick opal acrylic and applied to the face with self adhesive Avery 4532 green and 4506 red translucent vinyl as artwork. Sign internally illuminated by means of low voltage white LEDs.

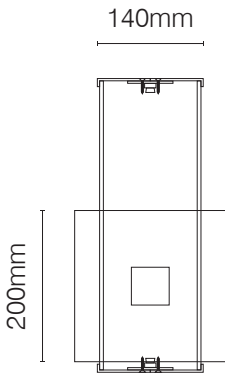


ITEM B // FRONT SECTION
SCALE 1:10

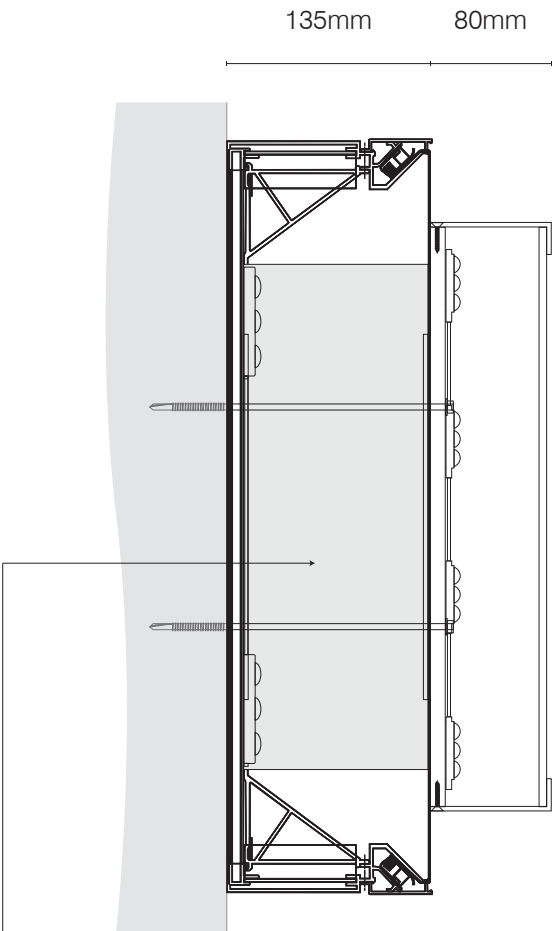

ITEM A // SECTION
SCALE 1:5

Internal 'tophat' support for 'Papa Johns' logo. Tophat to not encroach beyond the realms of the logo.

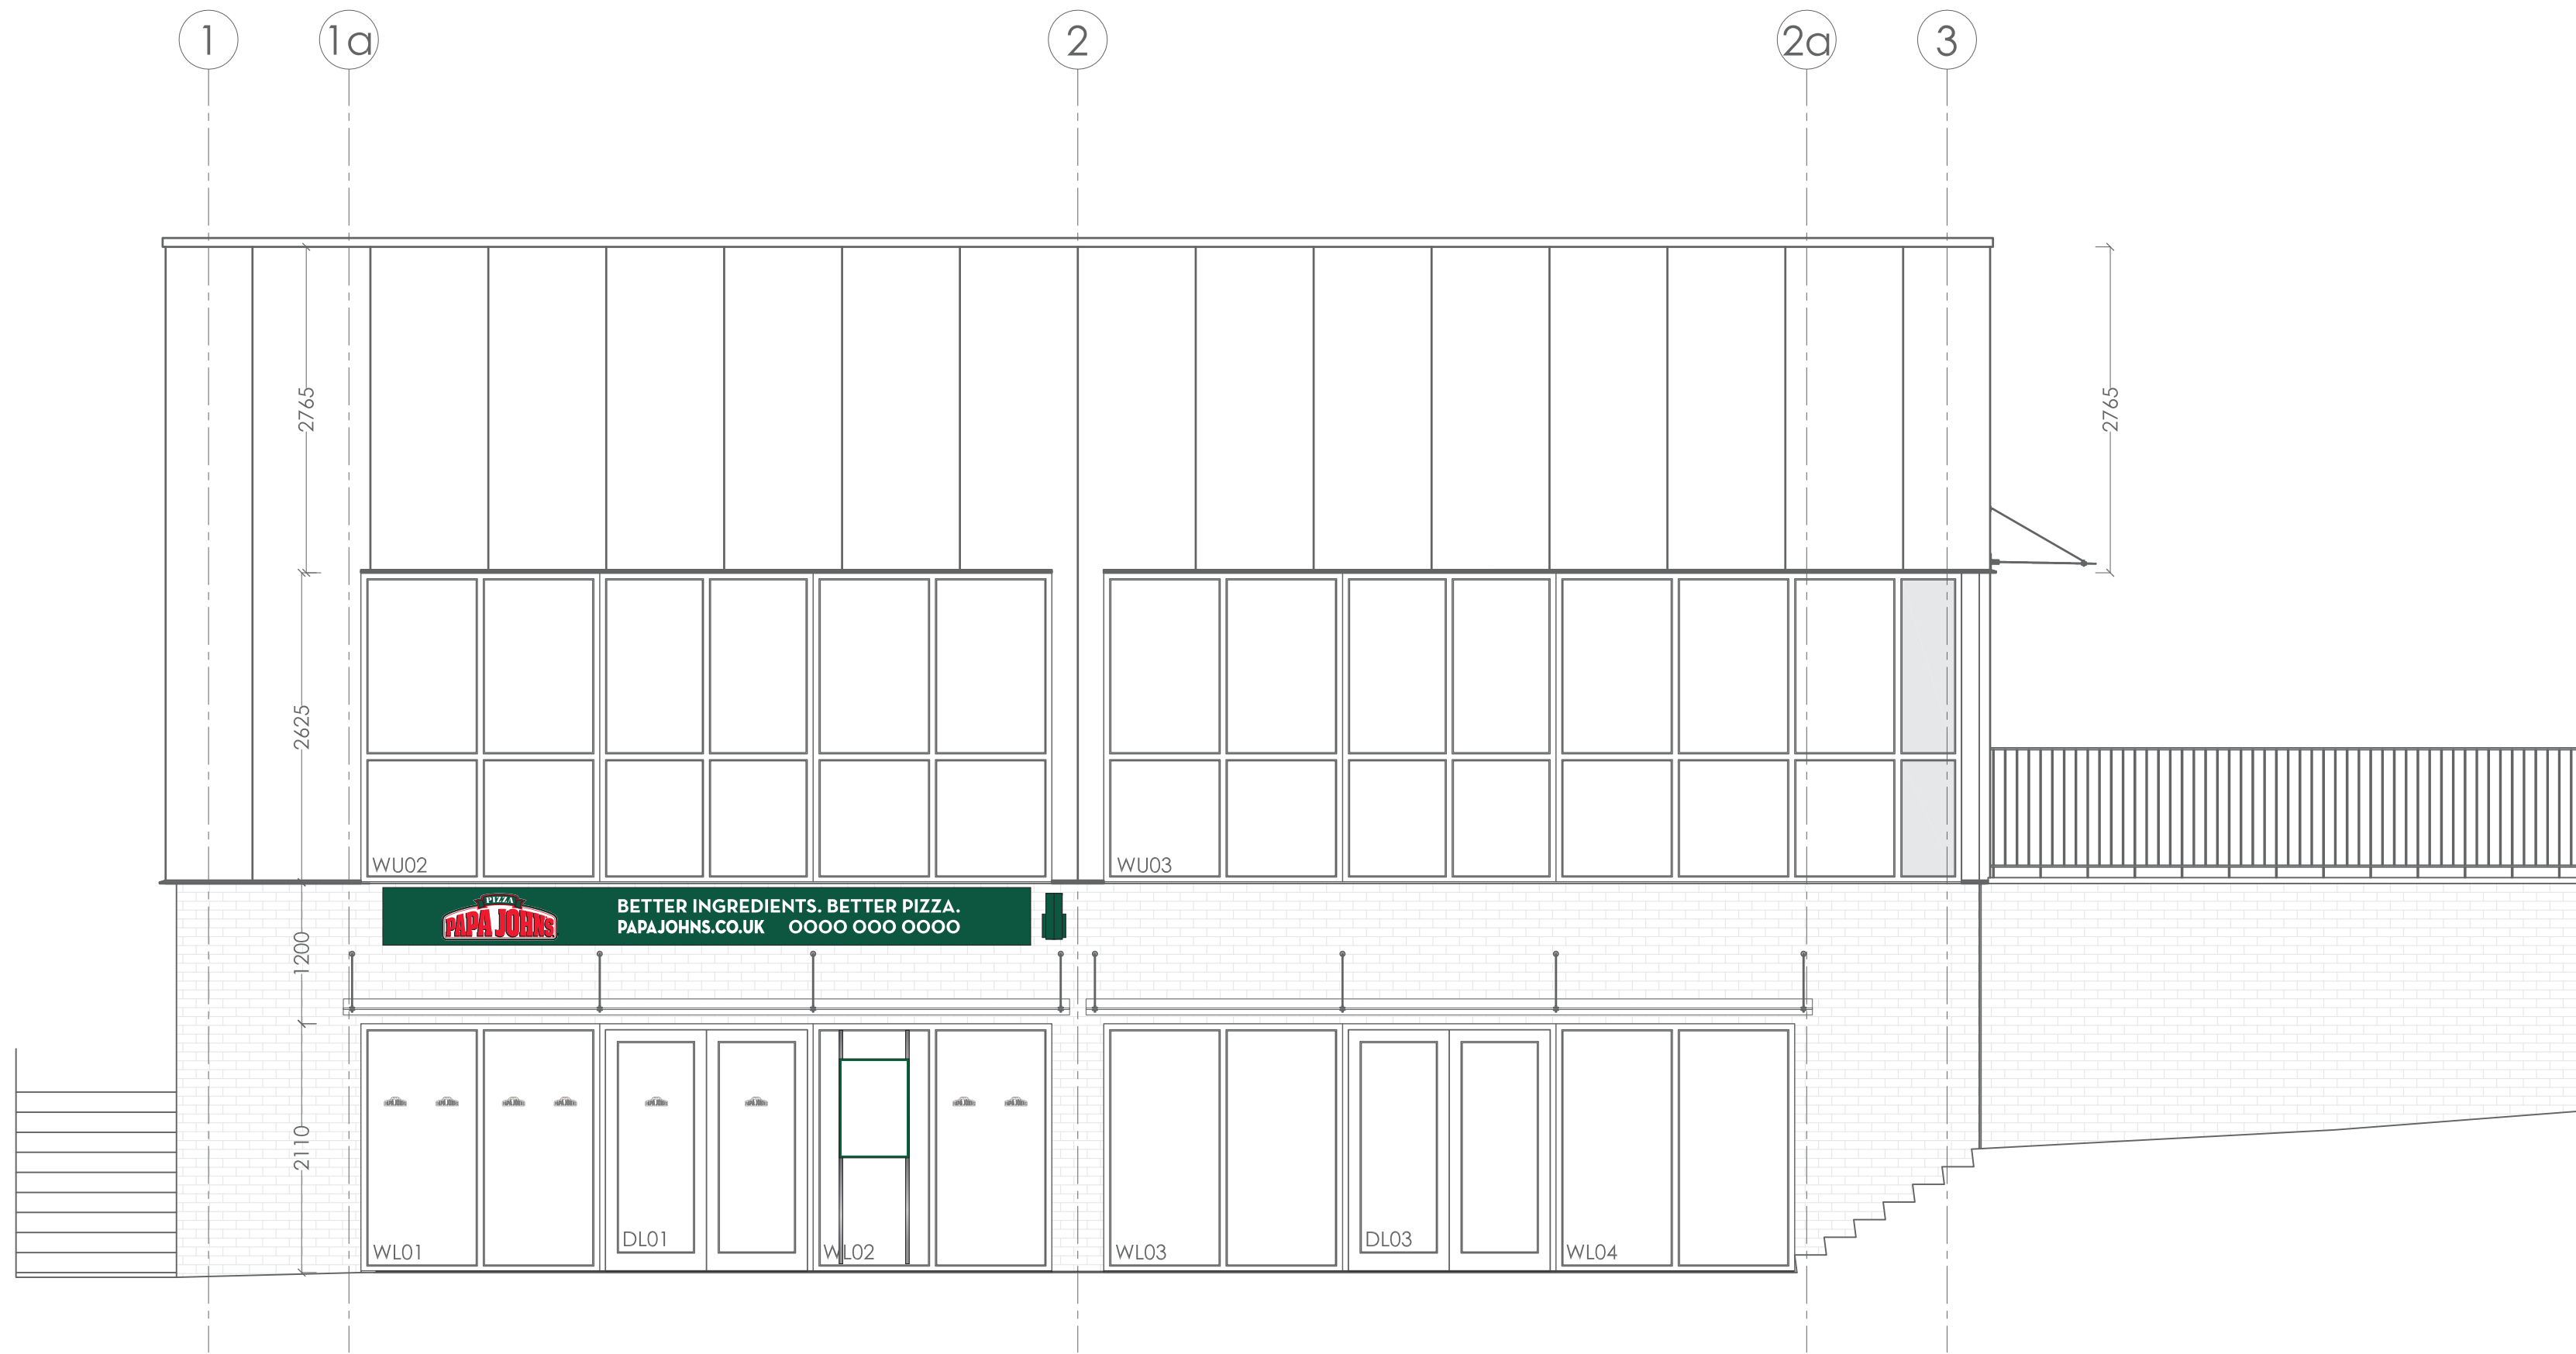

PROPOSED FRONT ELEVATION
FACING UPPER NEW STREET
Scale - NTS

