



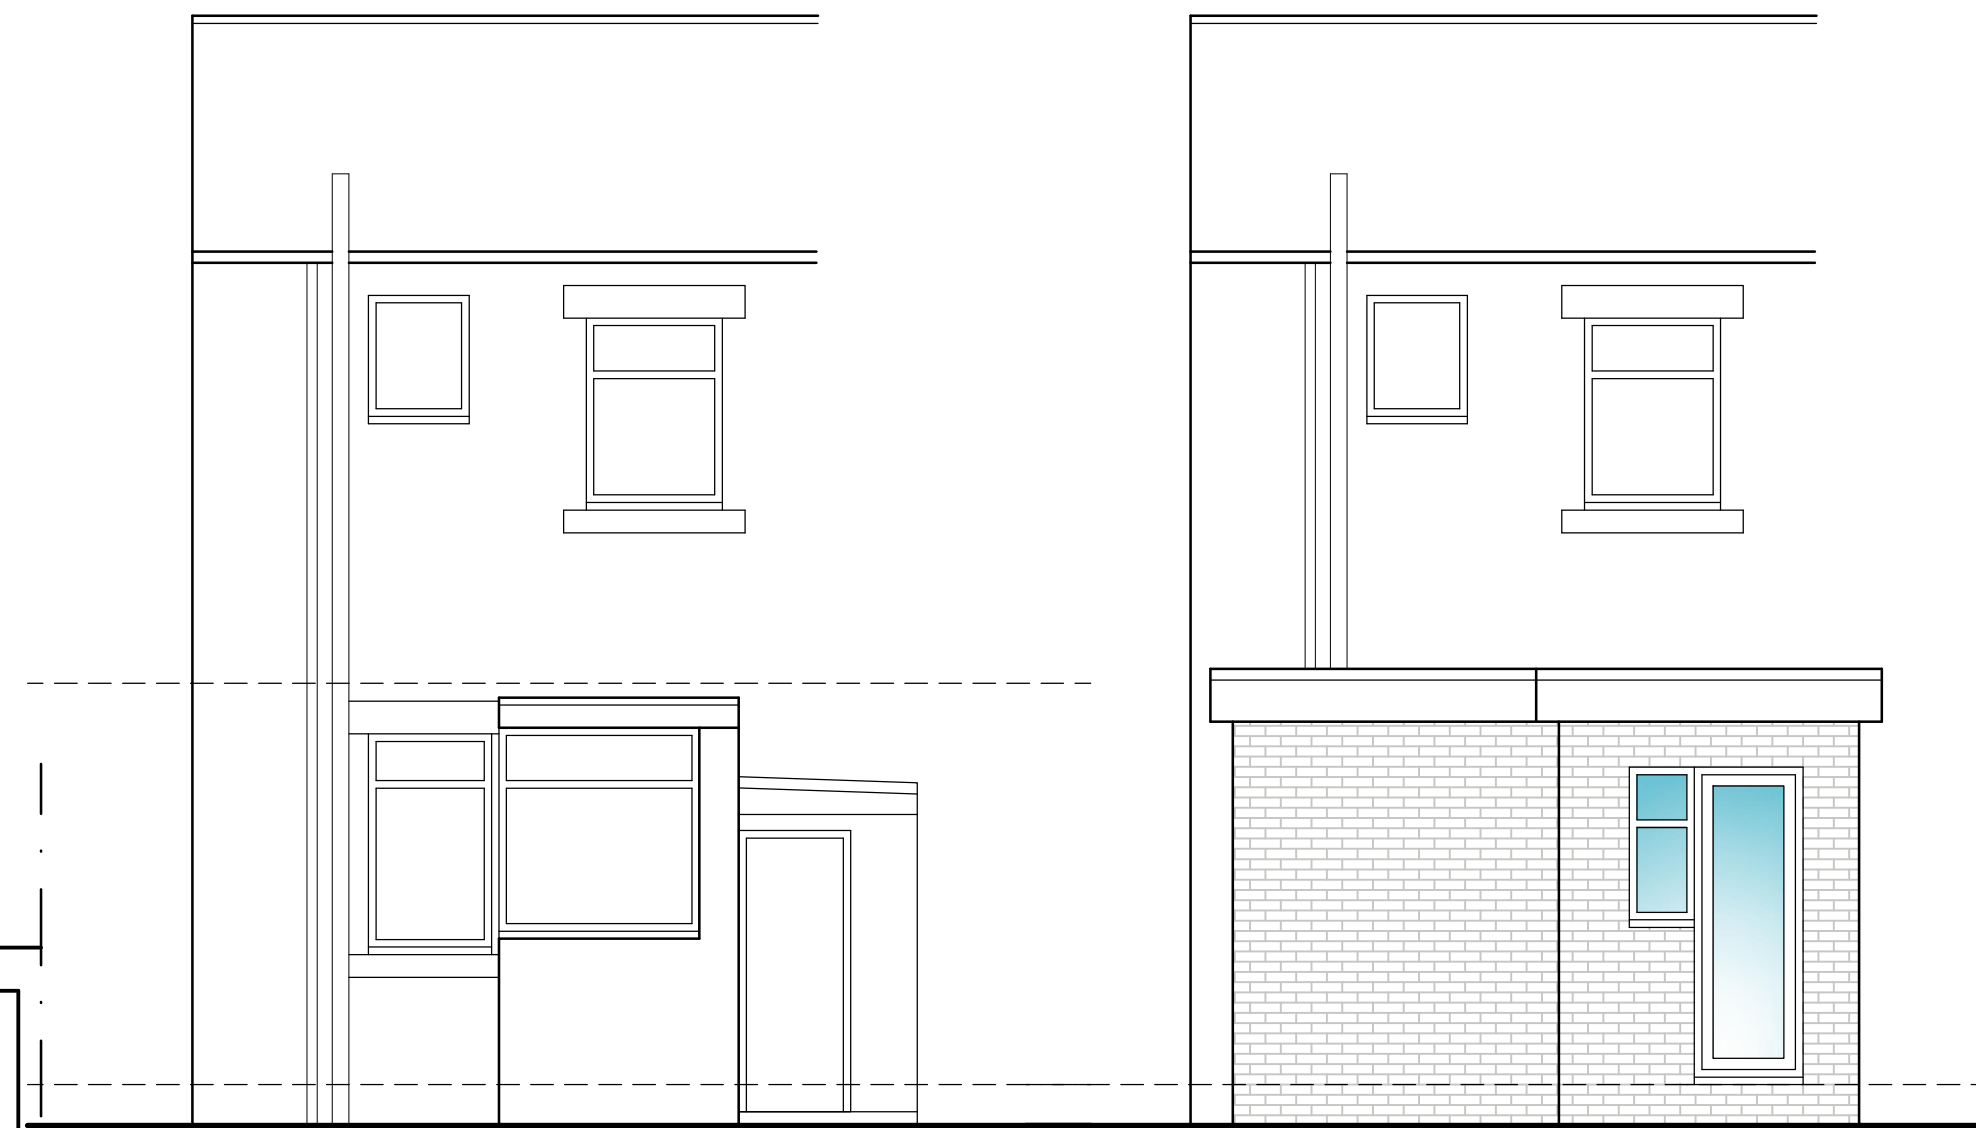


EXISTING ELEVATION
SCALE 1:50


PROPOSED ELEVATION
SCALE 1:50

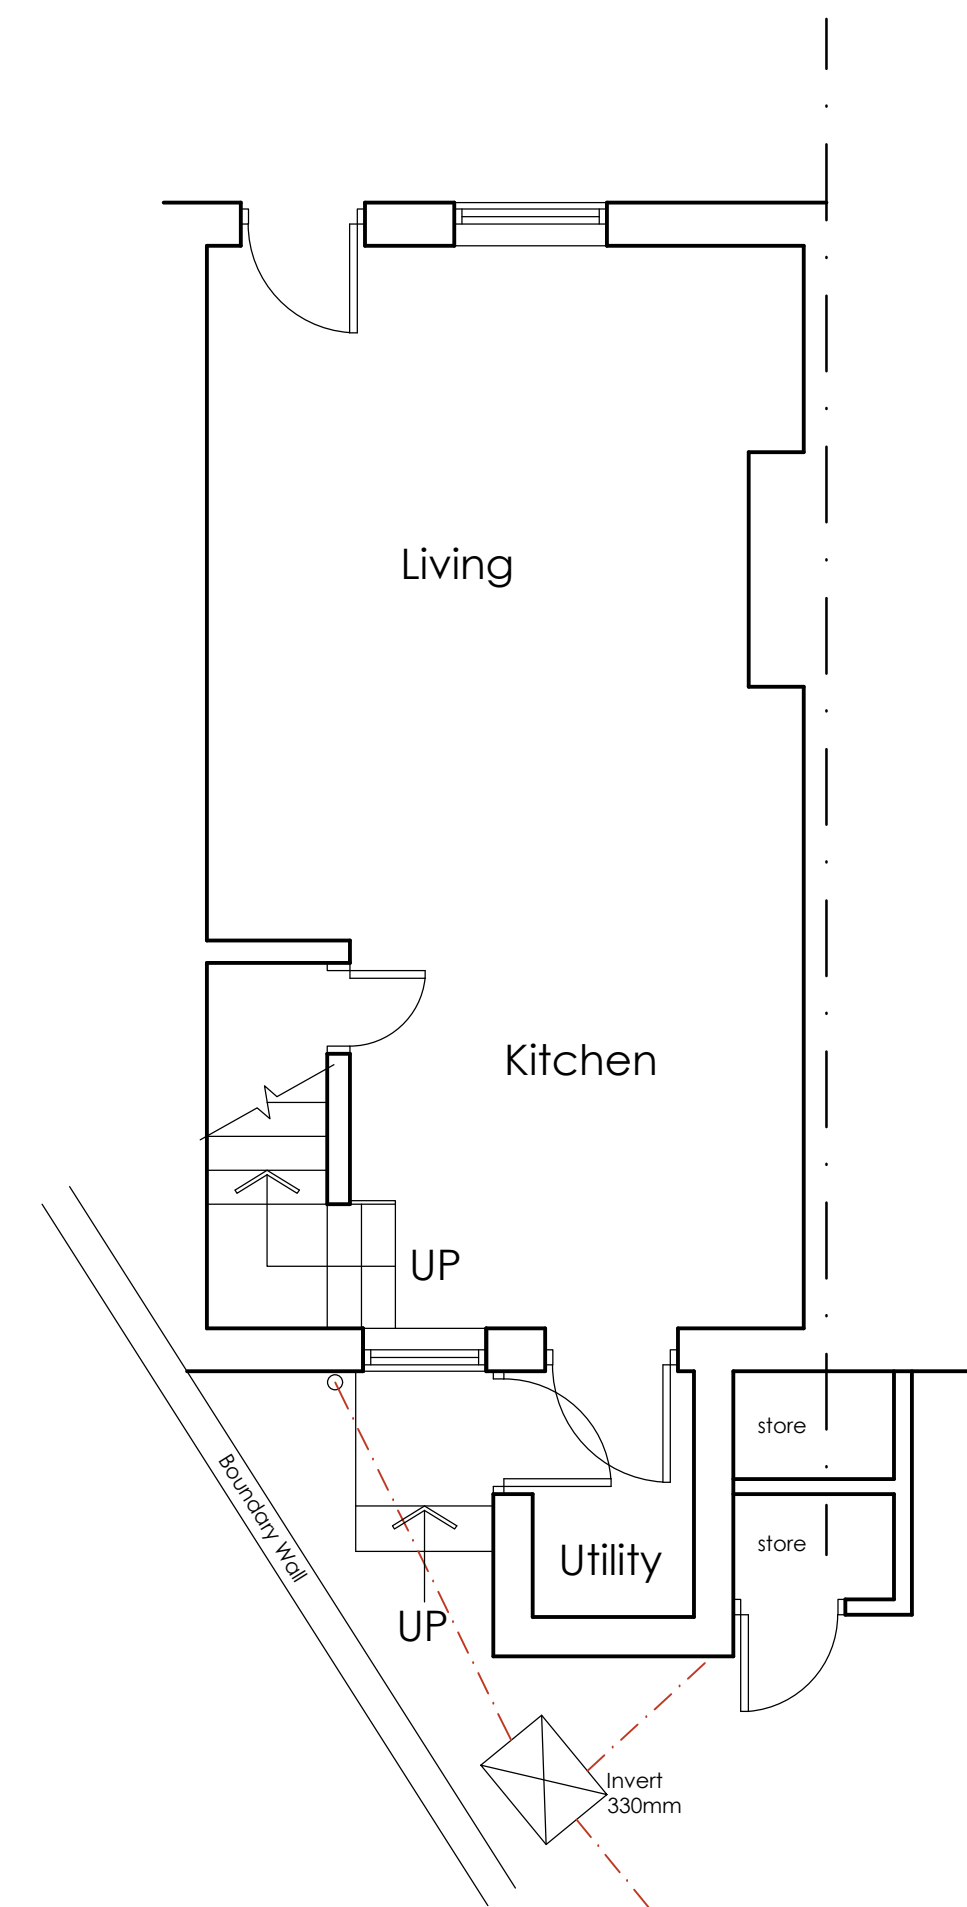

EXISTING GROUND FLOOR PLAN
SCALE 1:50

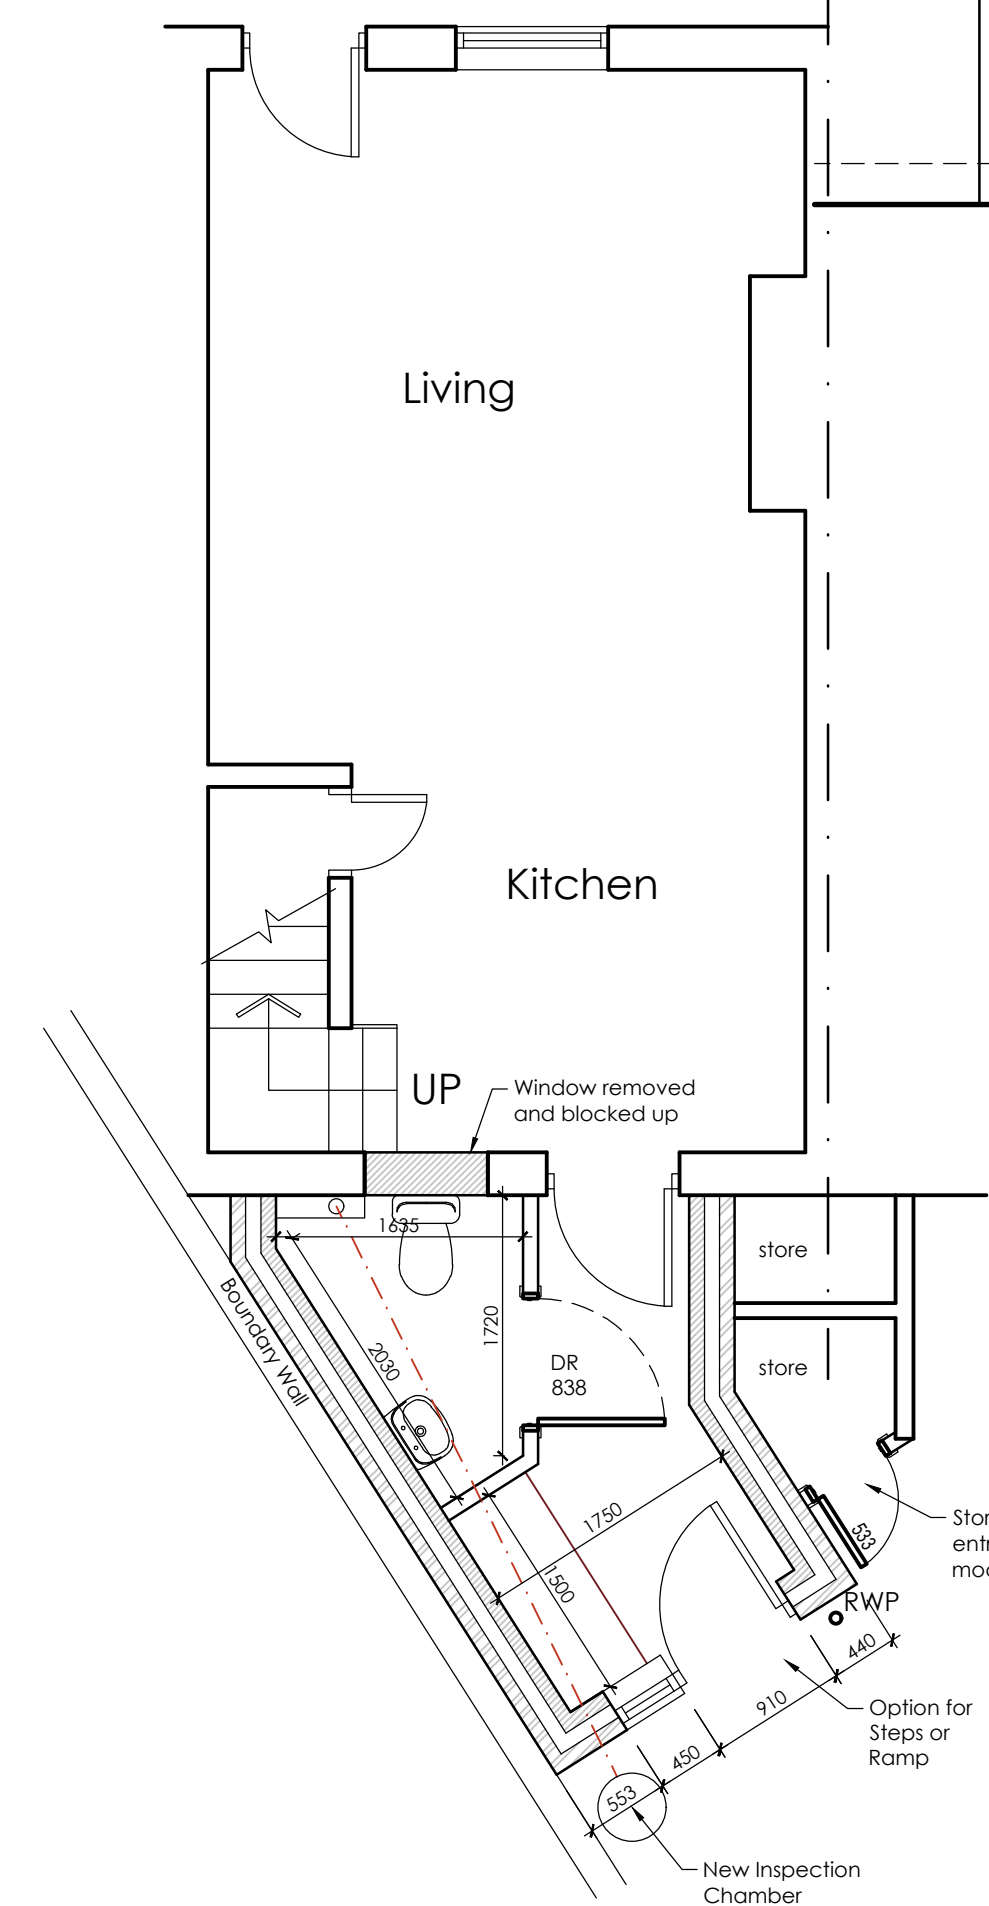

PROPOSED GROUND FLOOR PLAN
SCALE 1:50

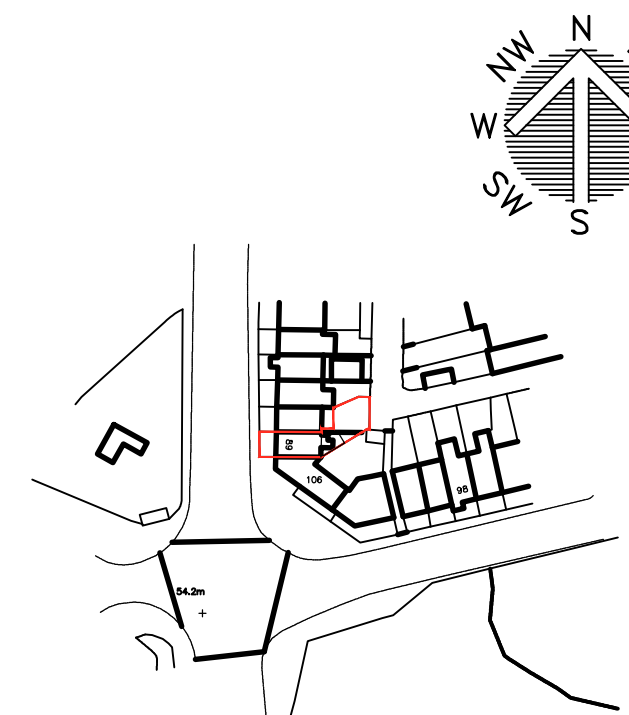

LOCATION PLAN
SCALE 1:1250



SITE PLAN
SCALE 1:500

 WhiteAgus Architectural Services			OFFICE ONE, DRILL HALL, 11 EASTGATE, BARNLSLEY, S70 2EU			Phone: 01226 208482 Email: info@whiteagus.co.uk Web: www.whiteagus.co.uk											
Project. PROPSOED EXTENSION AT 89 PARK ROAD BARNLSLEY, S70 5DD						Client. MS JULIE											
Drawing Title. PLANS & ELEVATIONS						Date. JULY 2026		Scale. 1:50 @A2									
						Ref. 26-079		Dwg. No. 01									
						Rev.											
Date			Suffix			Description			Date			Suffix			Description		