
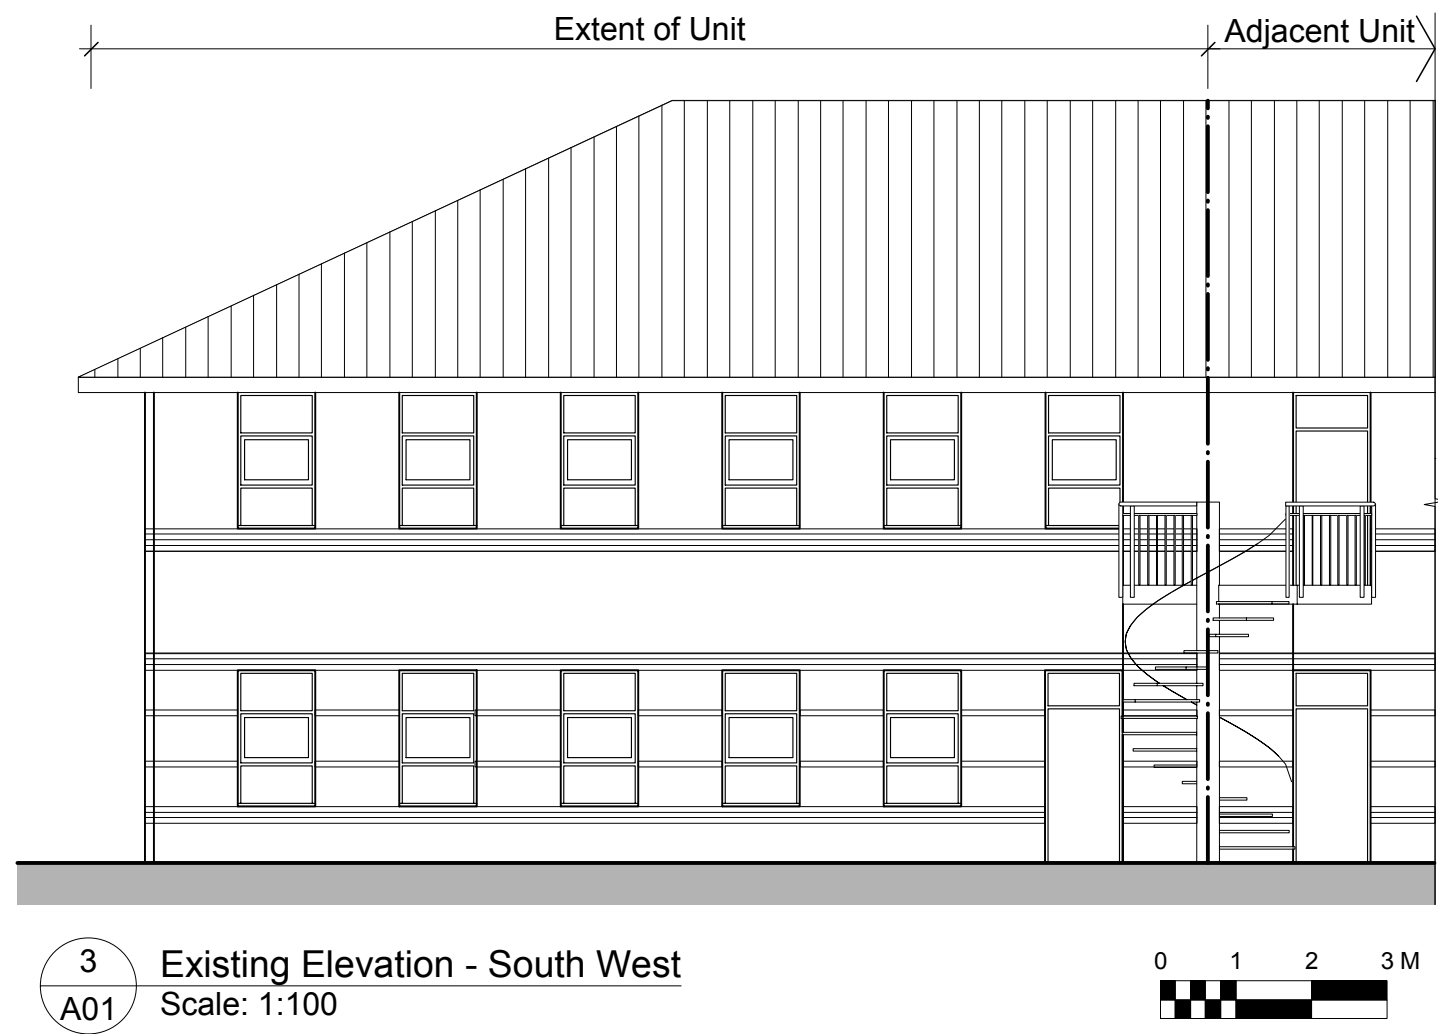
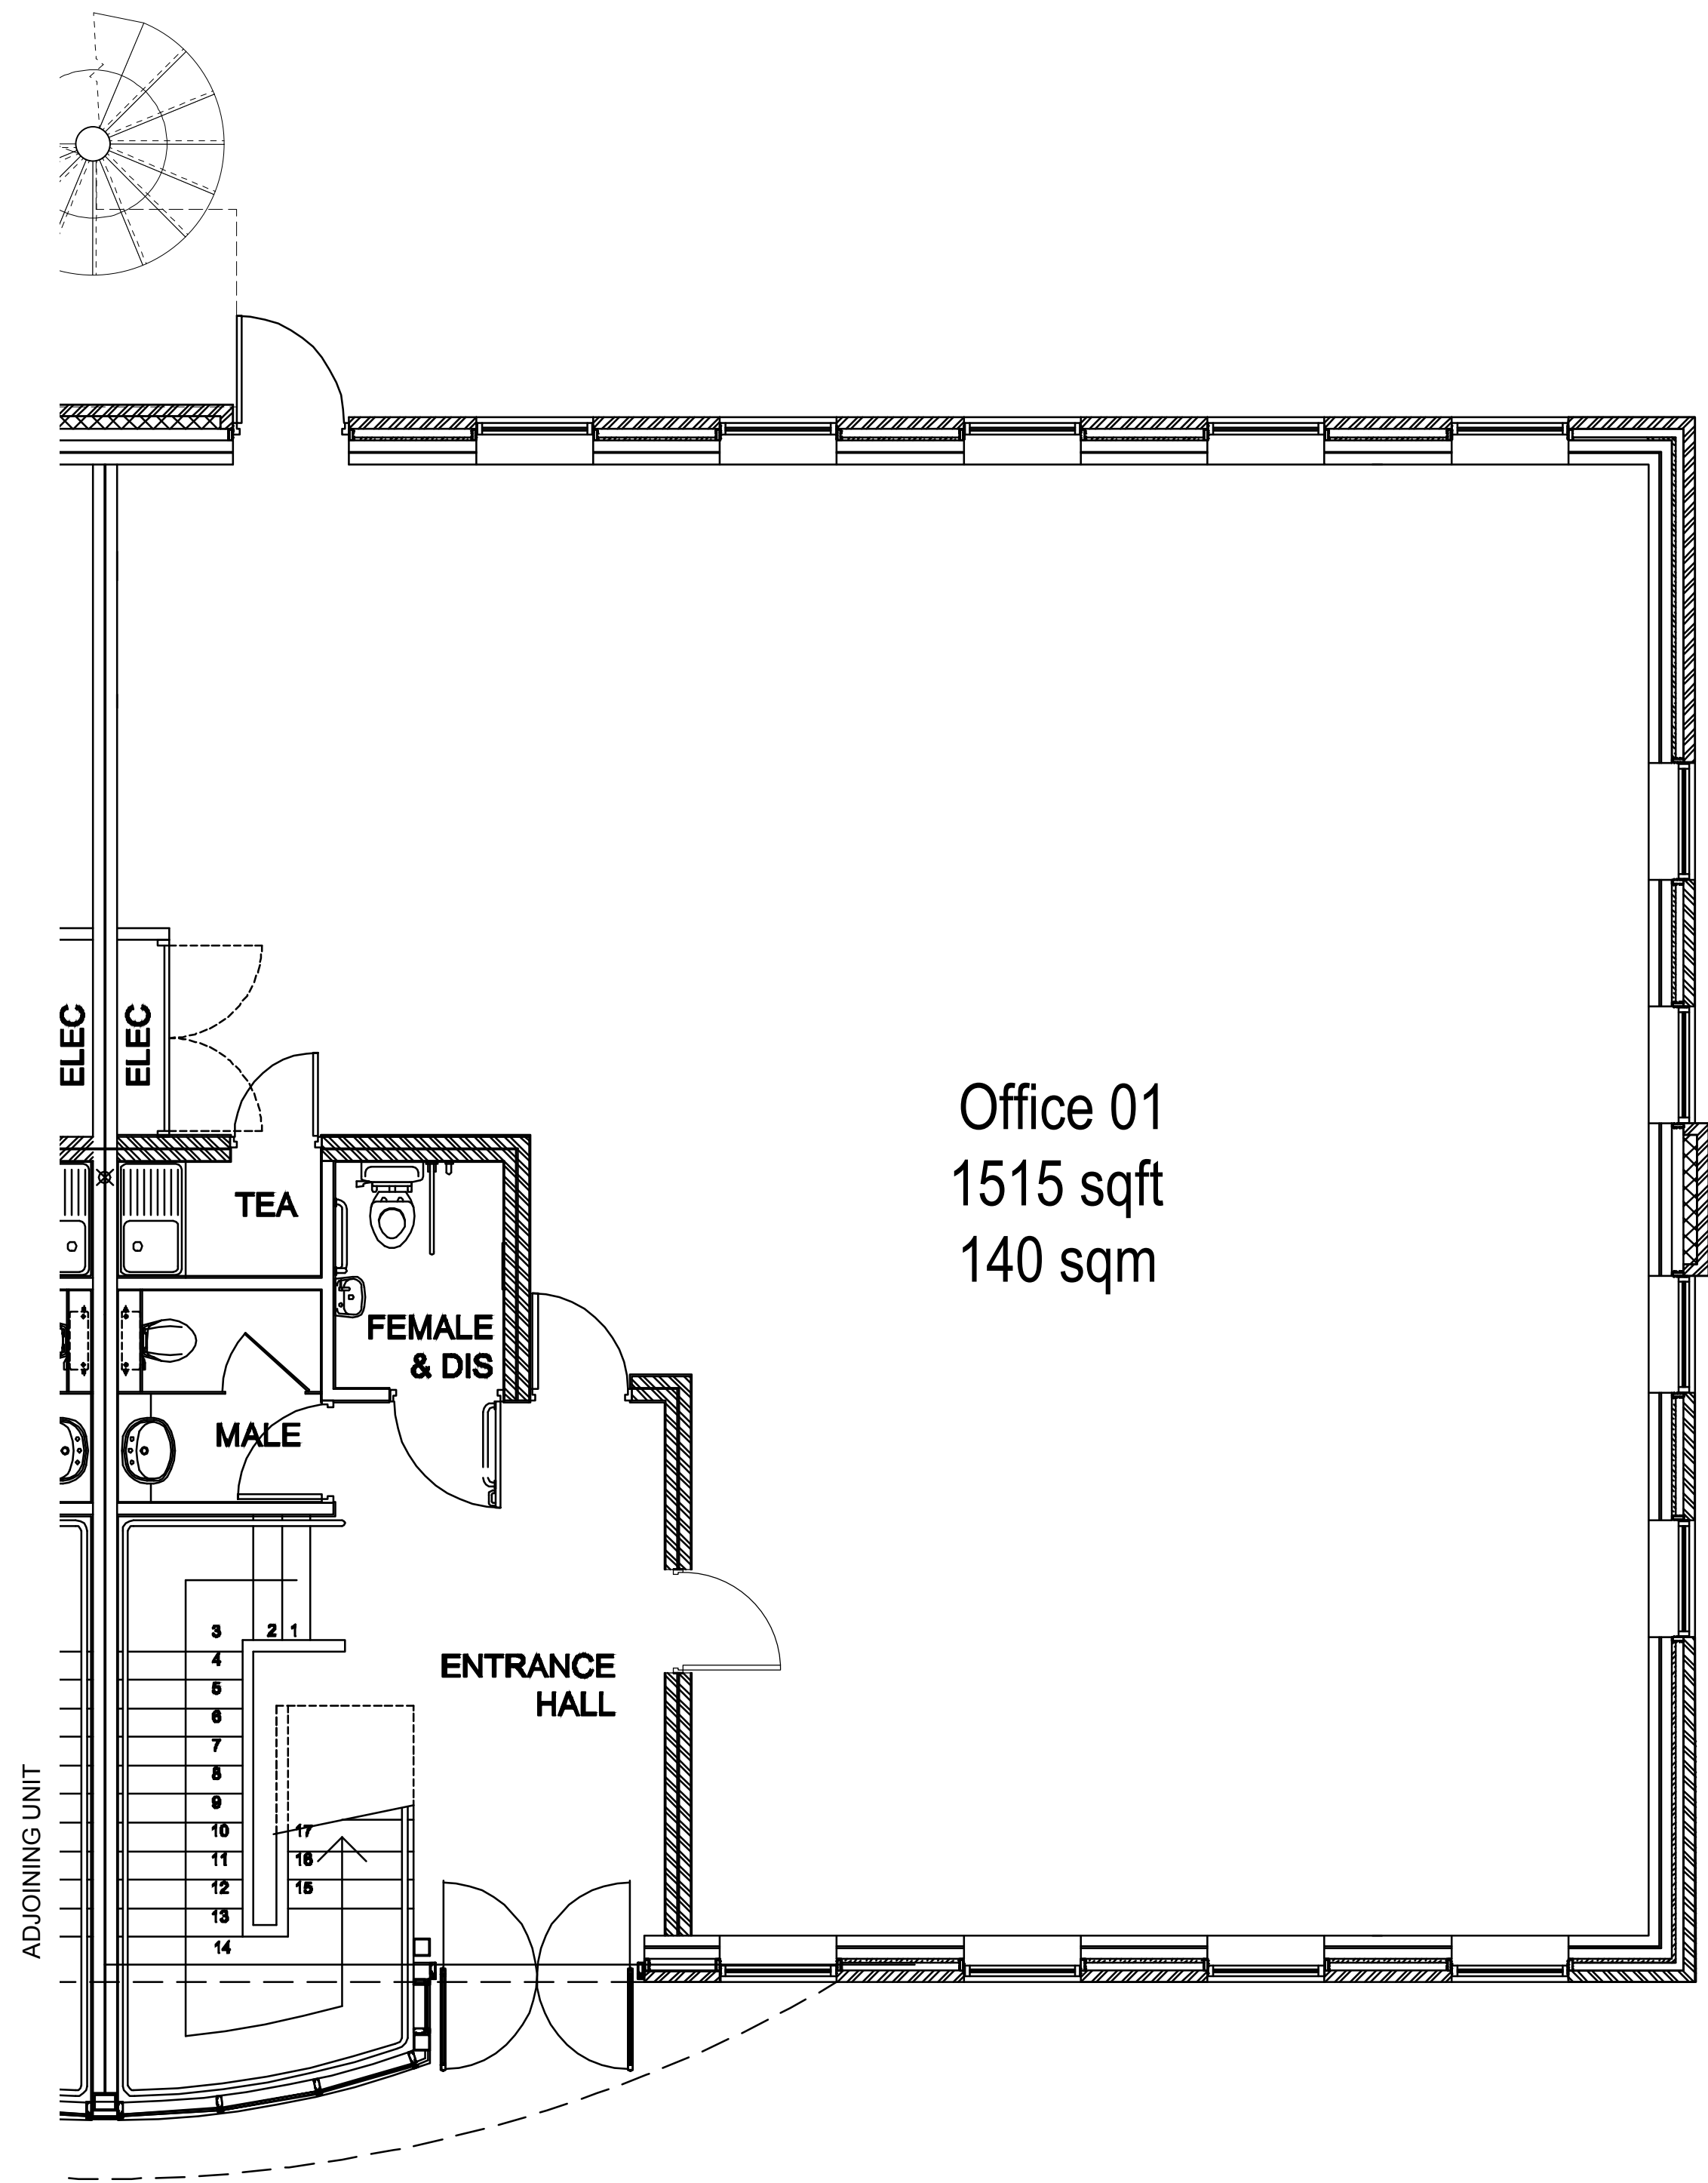


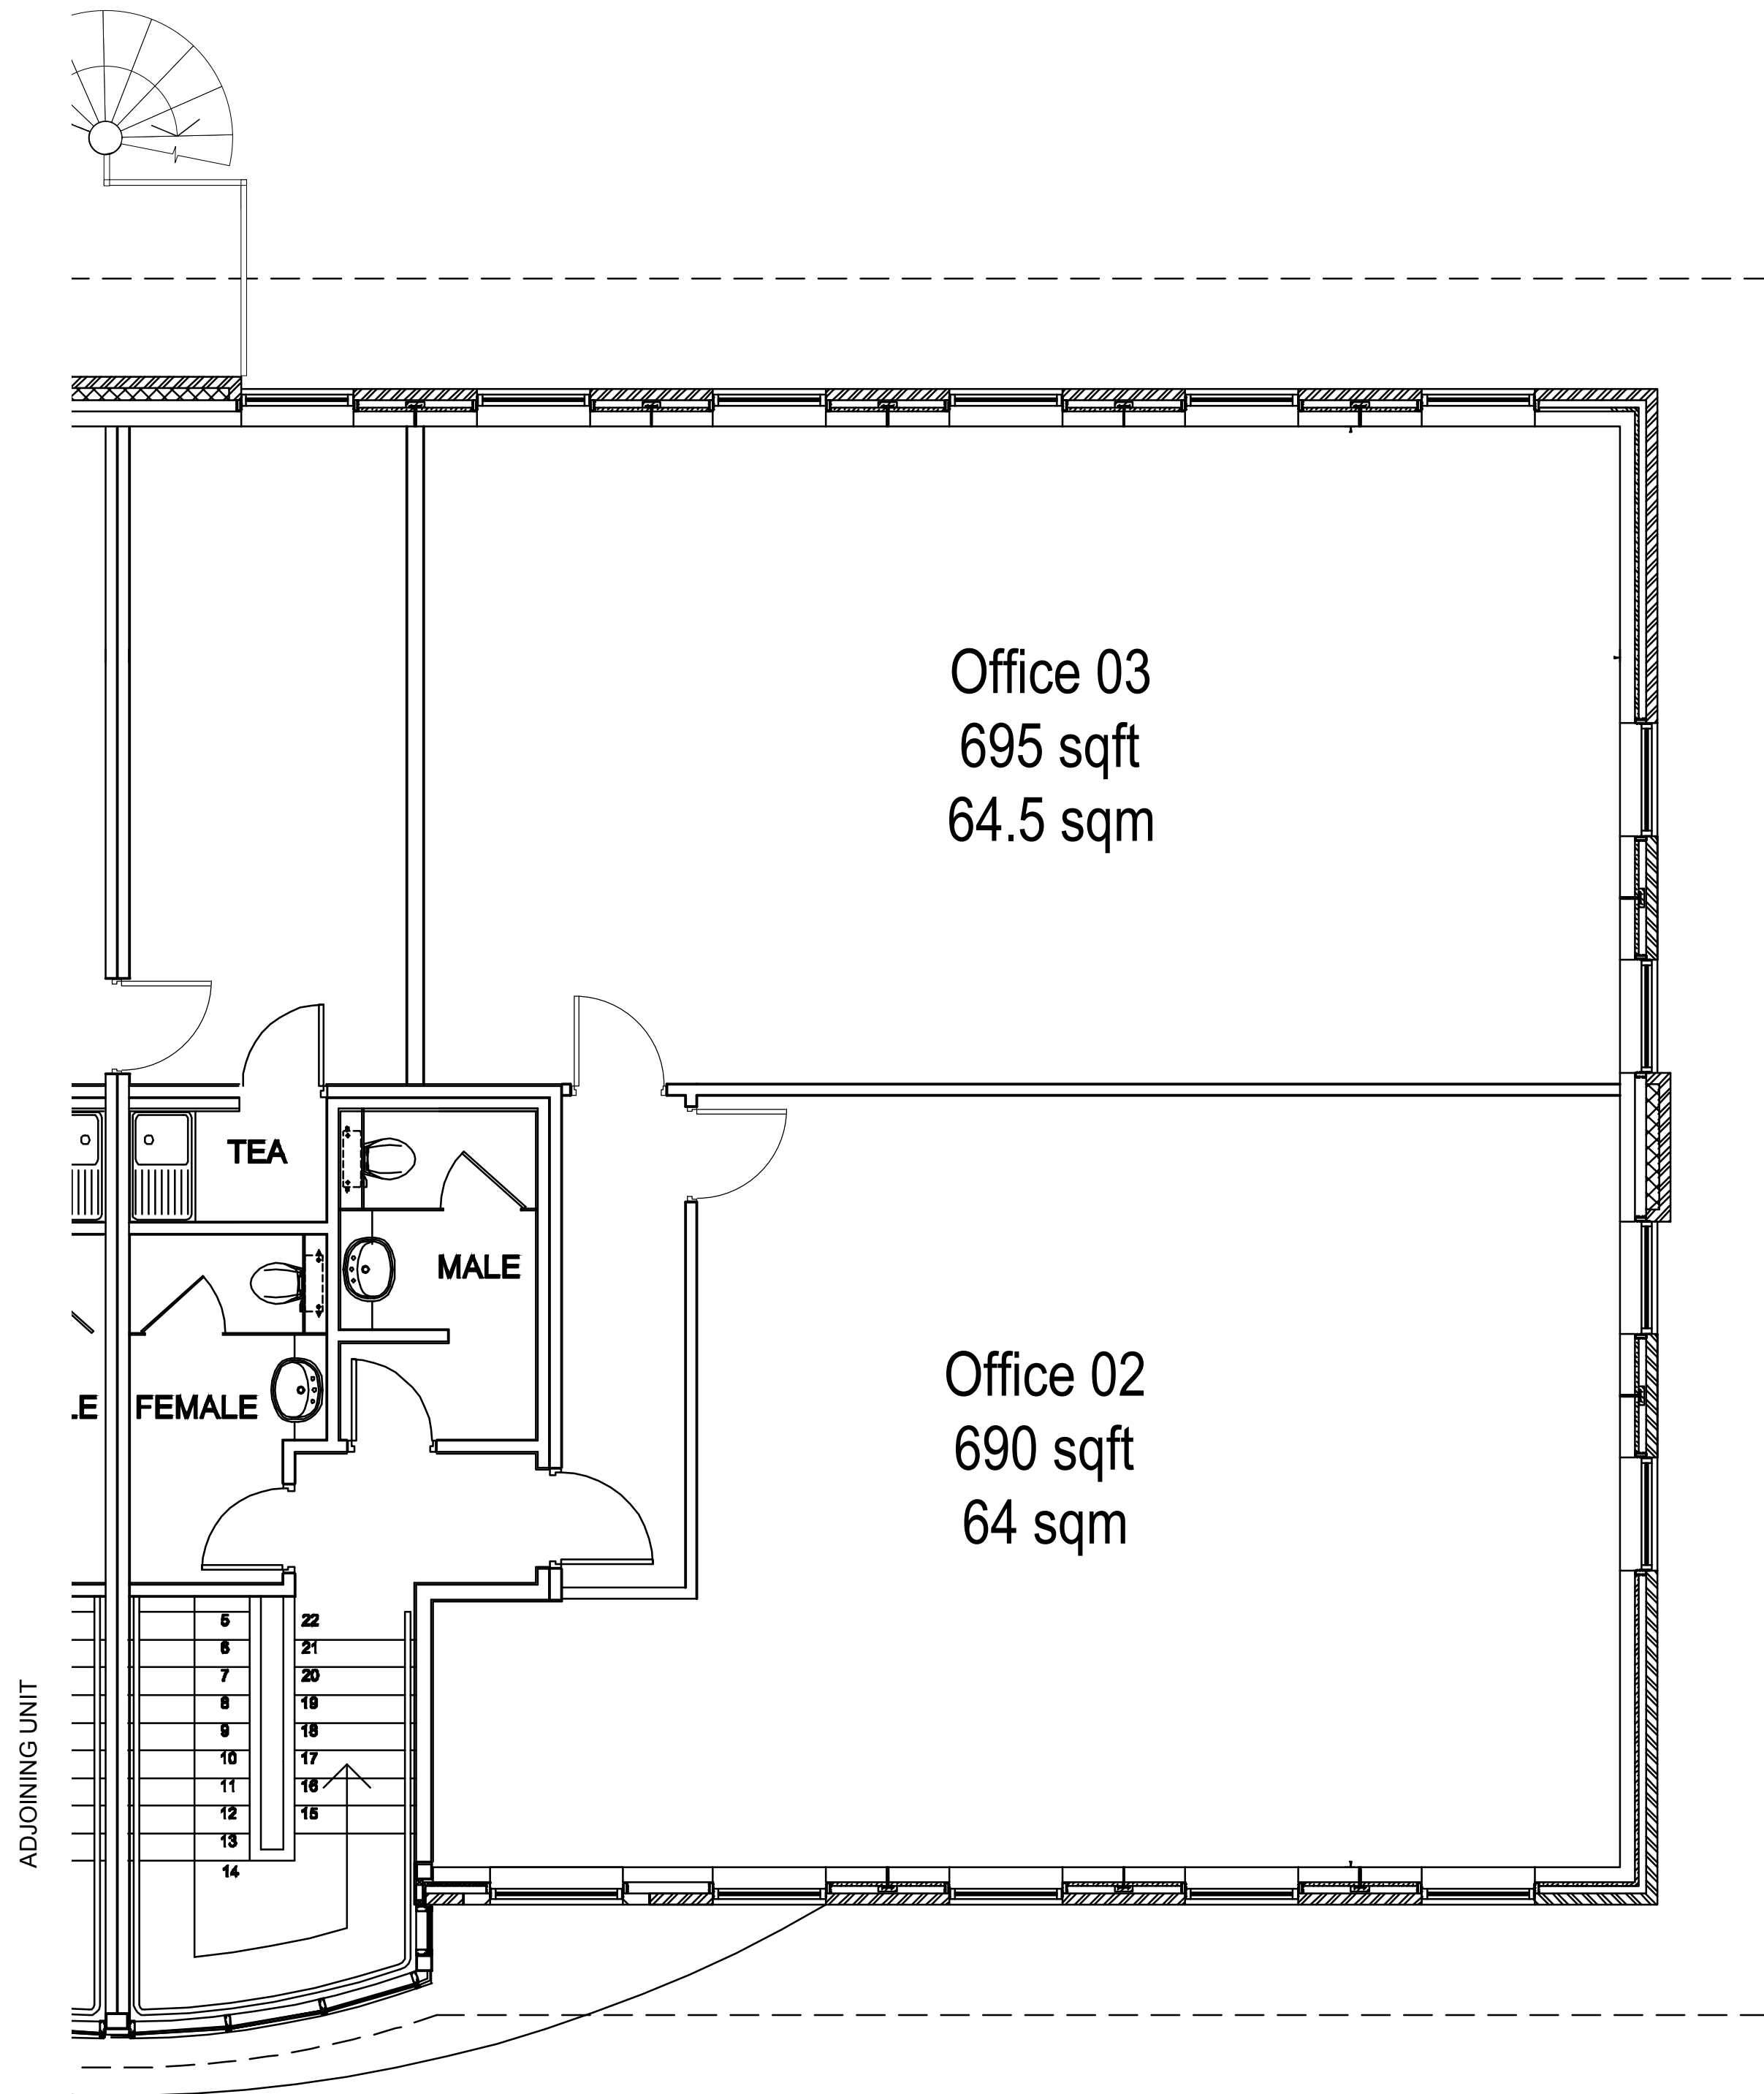

No.	Date	Issue Notes
Design Two		
The Old Stables		
Greys Yard		
Morpeth		
Northumberland		
NE61 1HG		
Tel (01670) 505 615		
Fax (0871) 528 8528		
email studio@designtwo.co.uk		

Design Two

architecture
interior design
retail planning

Project Title
Fit4It Wentworth House Maple Court Tankersley Barnsley S75 3DP

Drawing Title
Existing Floor Plans & Elevations

Drawn By	Date
Drawn By	Date
Checked By	Scale
Checked By	Sheet Scale
Project ID	Drawing No.

12008 A01

CAD File Name
Filename

Print at A1 with no scaling in print dialogue. Always check scale bar