



existing

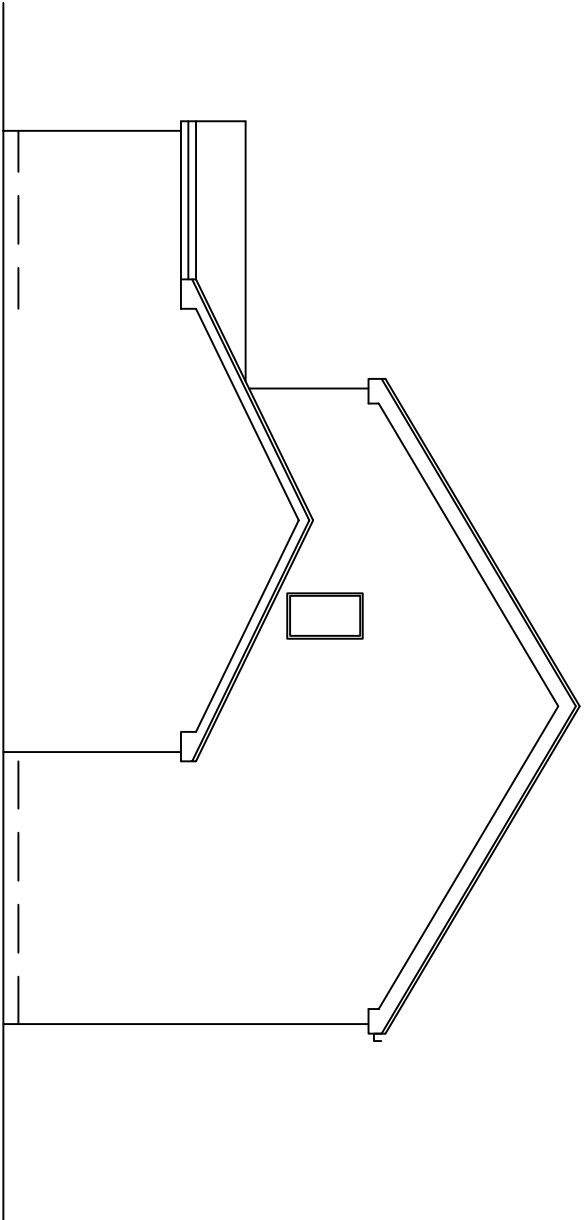


existing

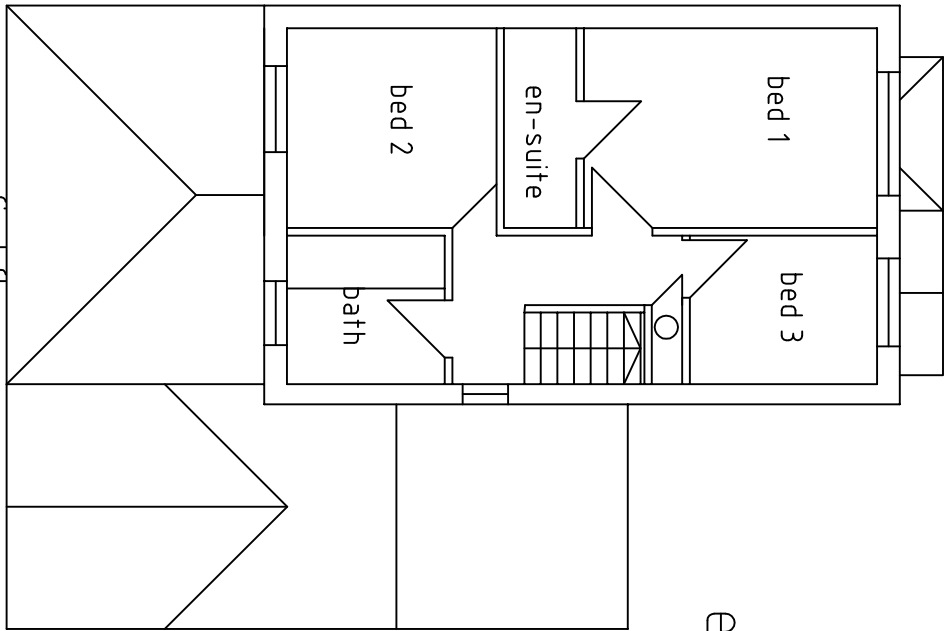


first floor


side elevation viewed from No 1

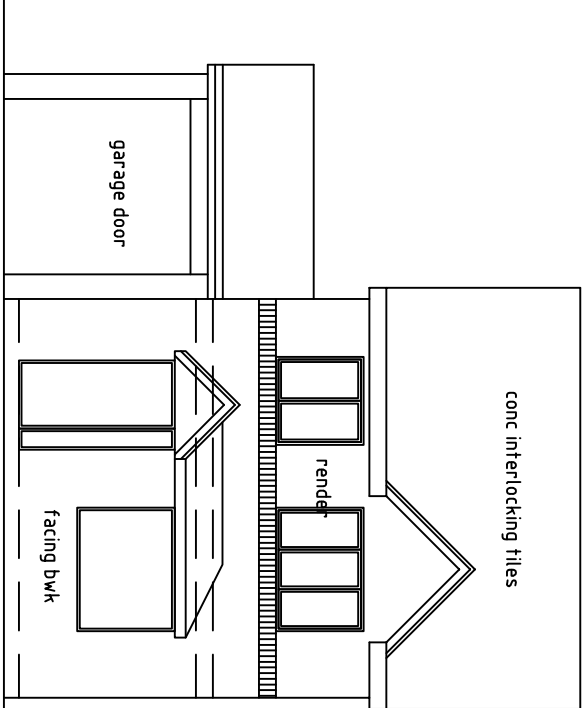


front

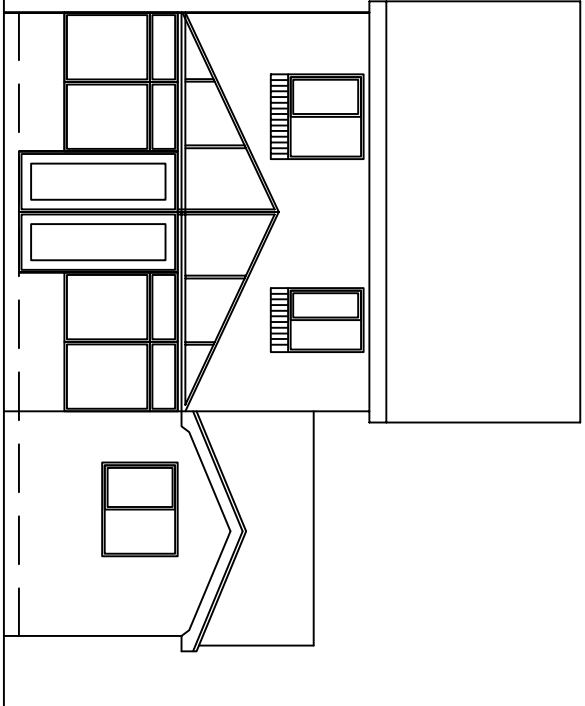

rear

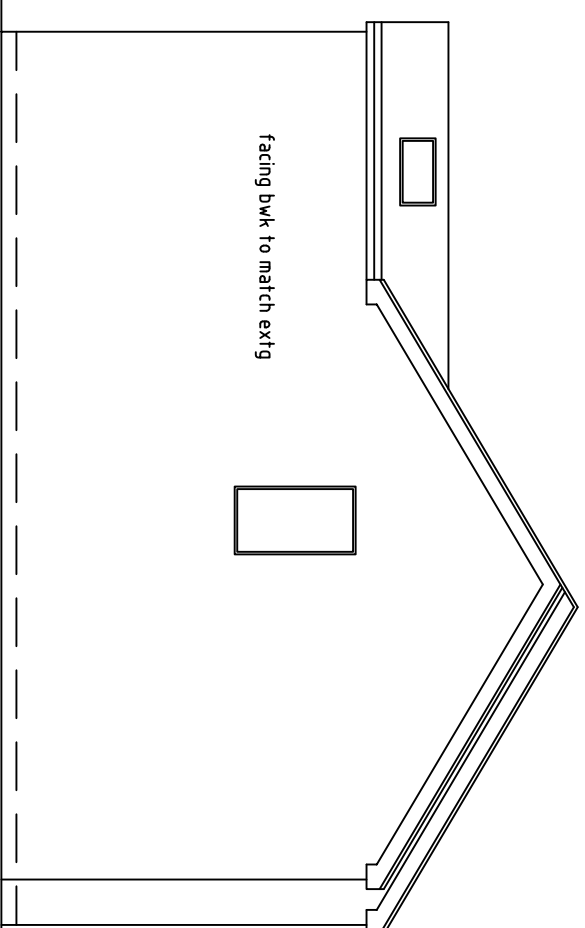


side proposed

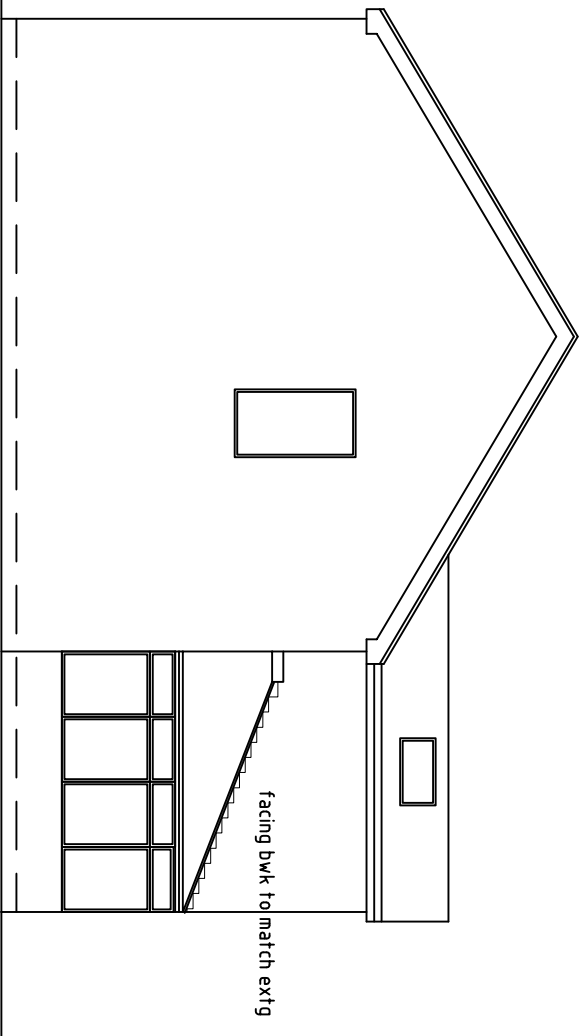


side proposed


proposed

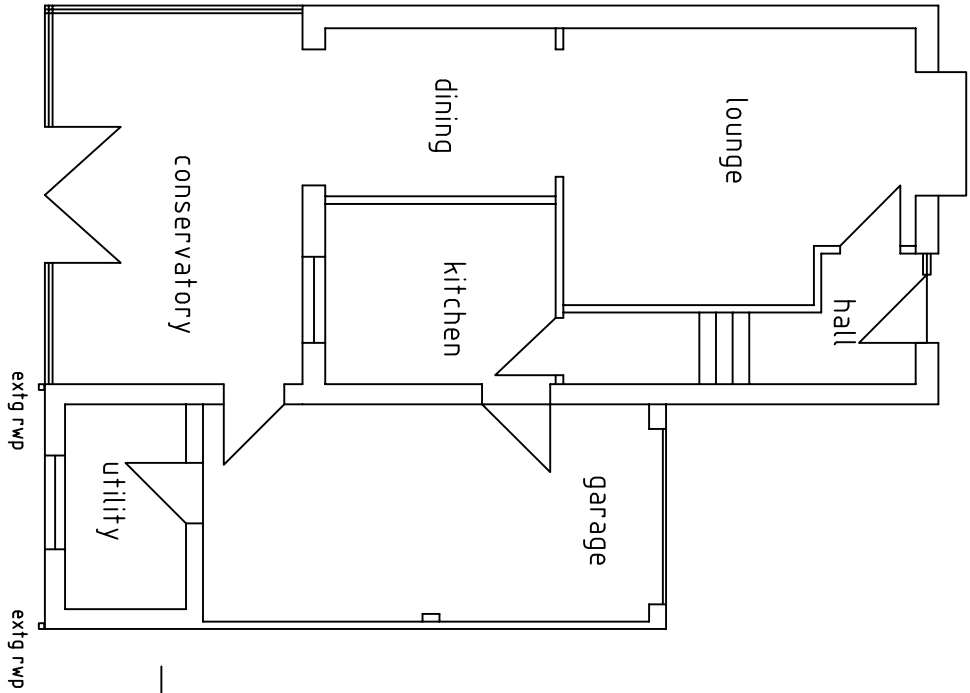


ground floor

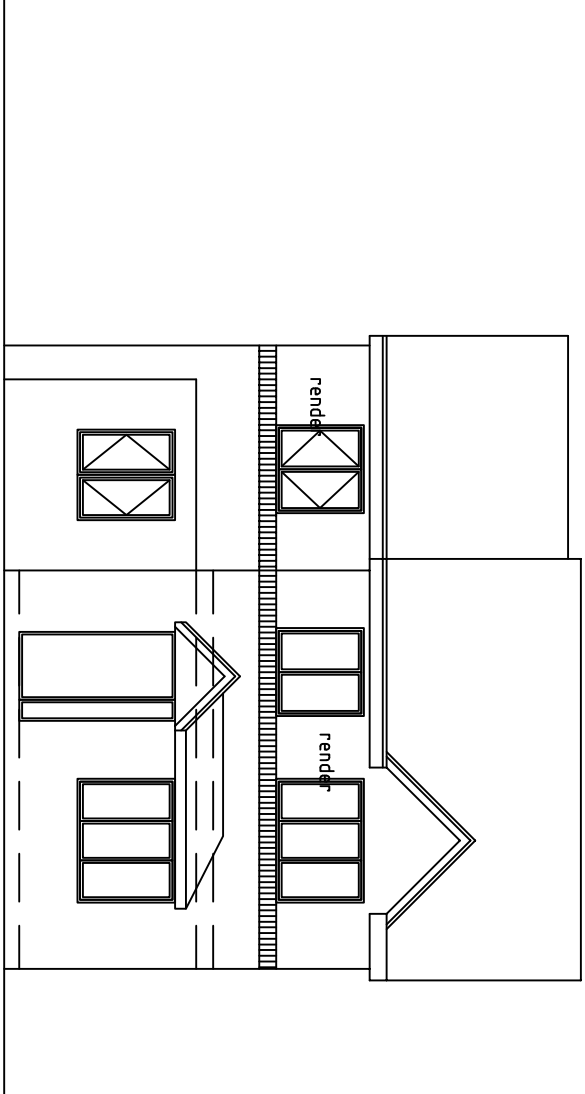


front proposed

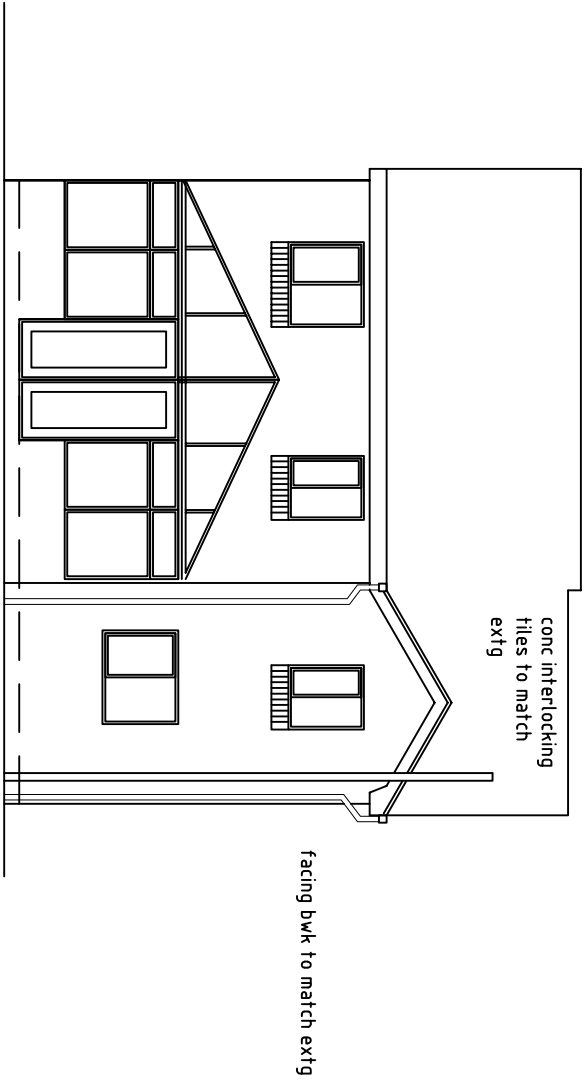

rear proposed

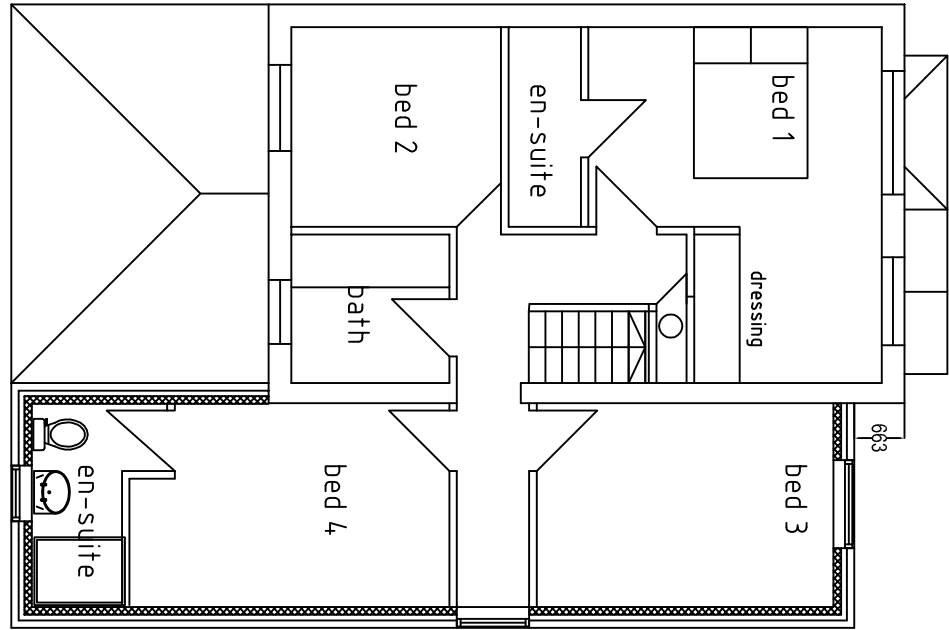


first floor proposed

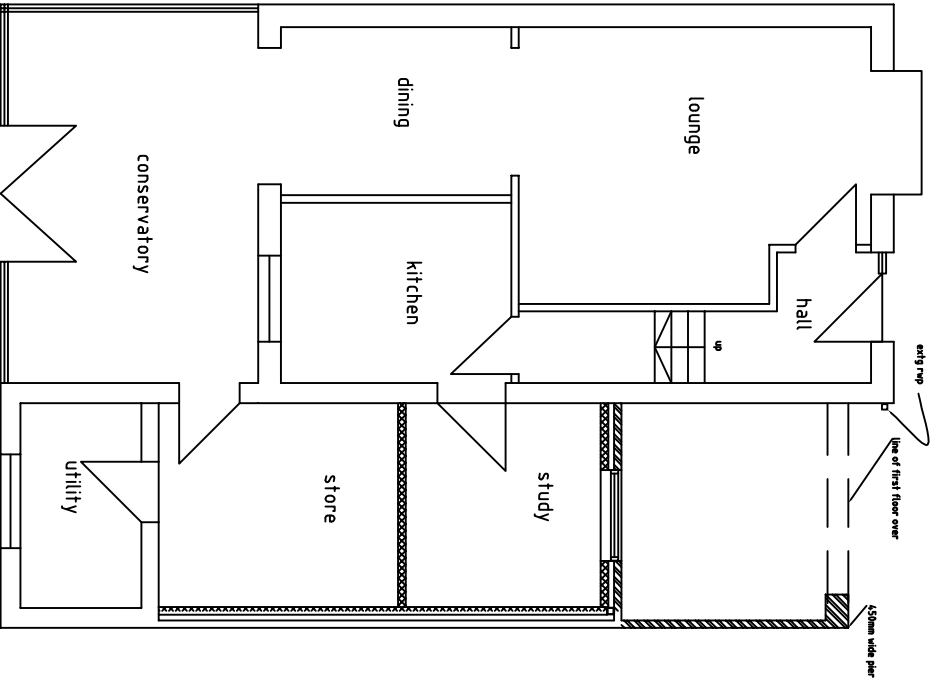

ground floor proposed

broom close

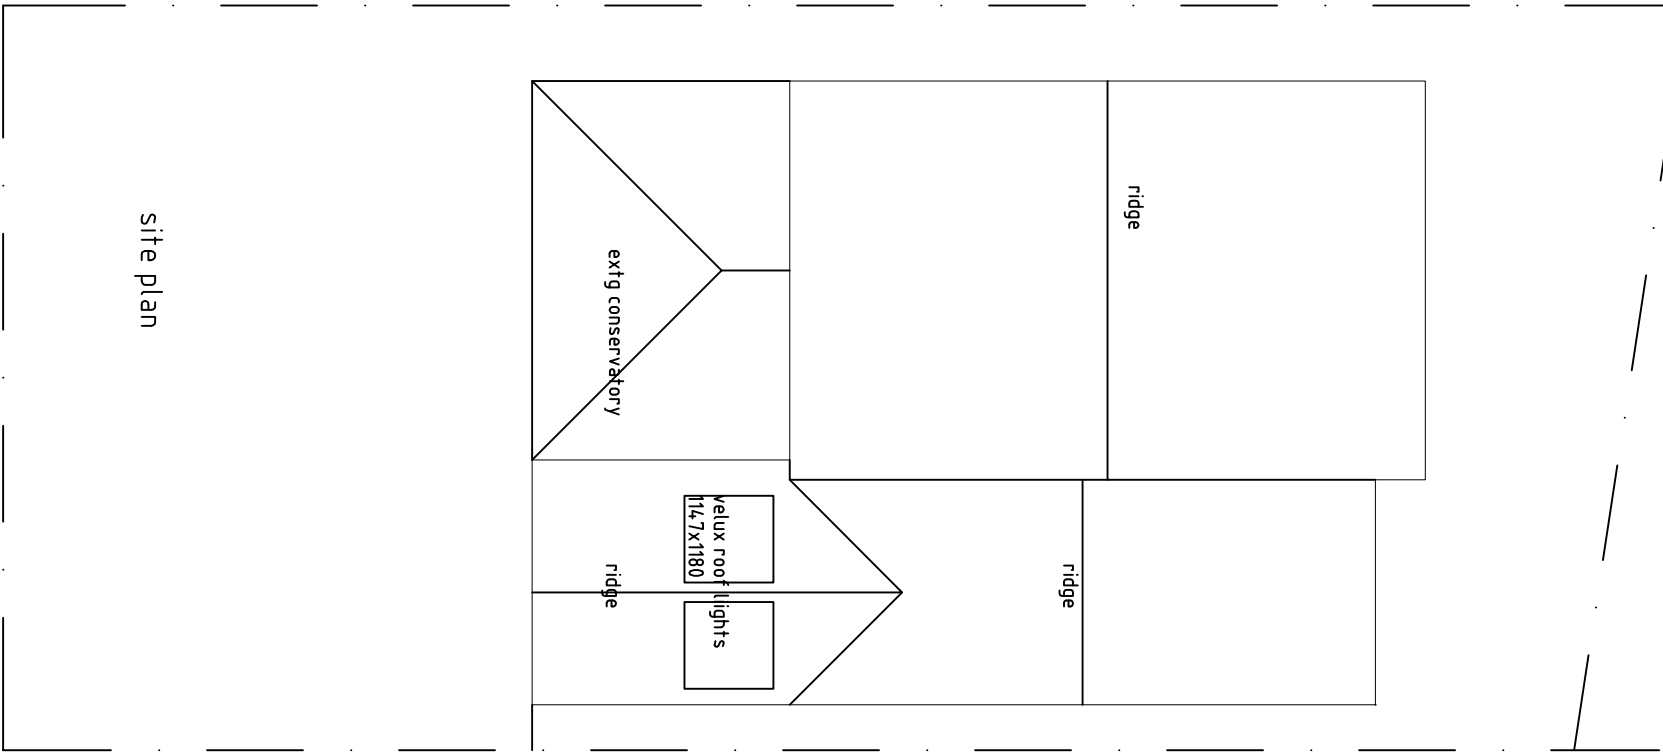

site plan

proposed

roy harrison architects 41A Staincross Common Staincross Barnsley S75 6JF E-Mail: royarch@hscafi.co.uk tel 01226 361883		
Client Mr & Mrs Cale		
Project 3 Broom Close Redrow Estate Darton		
Title plans elevations		
Date 20/10/10	Drawing No. rh/jc/2	Scale 1:100
Sheet 2 of 2	Revision	Drawn