


Havelock Street, Darfield Illustrative Site Plan



HOUSING ACCOMMODATION SCHEDULE			
Type	Accommodation	Size (sq.ft.)	Number
A	3 bedroom semi detached house	861	1
B	3 bedroom semi detached house	861	1
C	2 bedroom apartment	701 & 748	4
D	2 bedroom semi / terrace house	630	10
E	3 bedroom semi / terrace house	1192	11
F	3 bedroom terrace house	1026	3
G	3 bedroom semi detached house	995	1
H	2 bedroom semi detached house	630	1
TOTAL			32

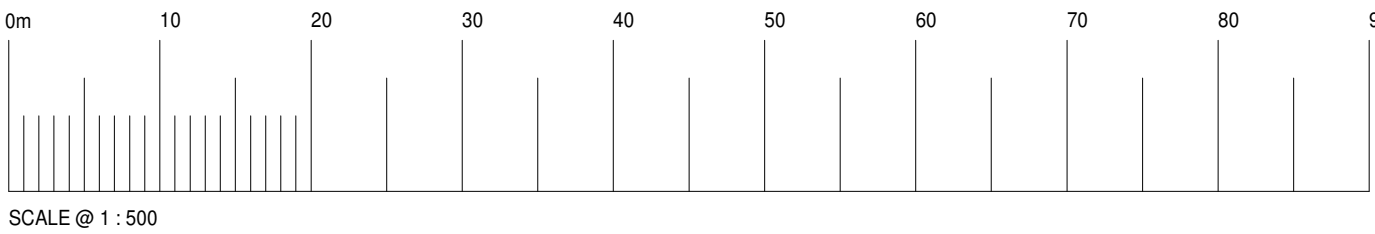

PROPOSED RESIDENTIAL DEVELOPMENT OFF SNAPE HILL ROAD HAVELOCK STREET
DARFIELD FOR SEVERN HILLS ESTATES LTD

DRAWING TITLE : ILLUSTRATIVE SITE LAYOUT
DRAWING No : 012 / 06 / 1
SCALE : 1:500
DRAWING DATE : FEBRUARY 2012
DRAWN BY : I K B

BARRATON DESIGN STUDIO LTD
68 BENTLEY ROAD,
DONCASTER,
SOUTH YORKSHIRE,
DN5 9TA
TEL: 01302 787387
EMAIL: ENQUIRIES@BARRATONDESIGN.CO.UK
WEB: WWW.BARRATONDESIGN.CO.UK

