




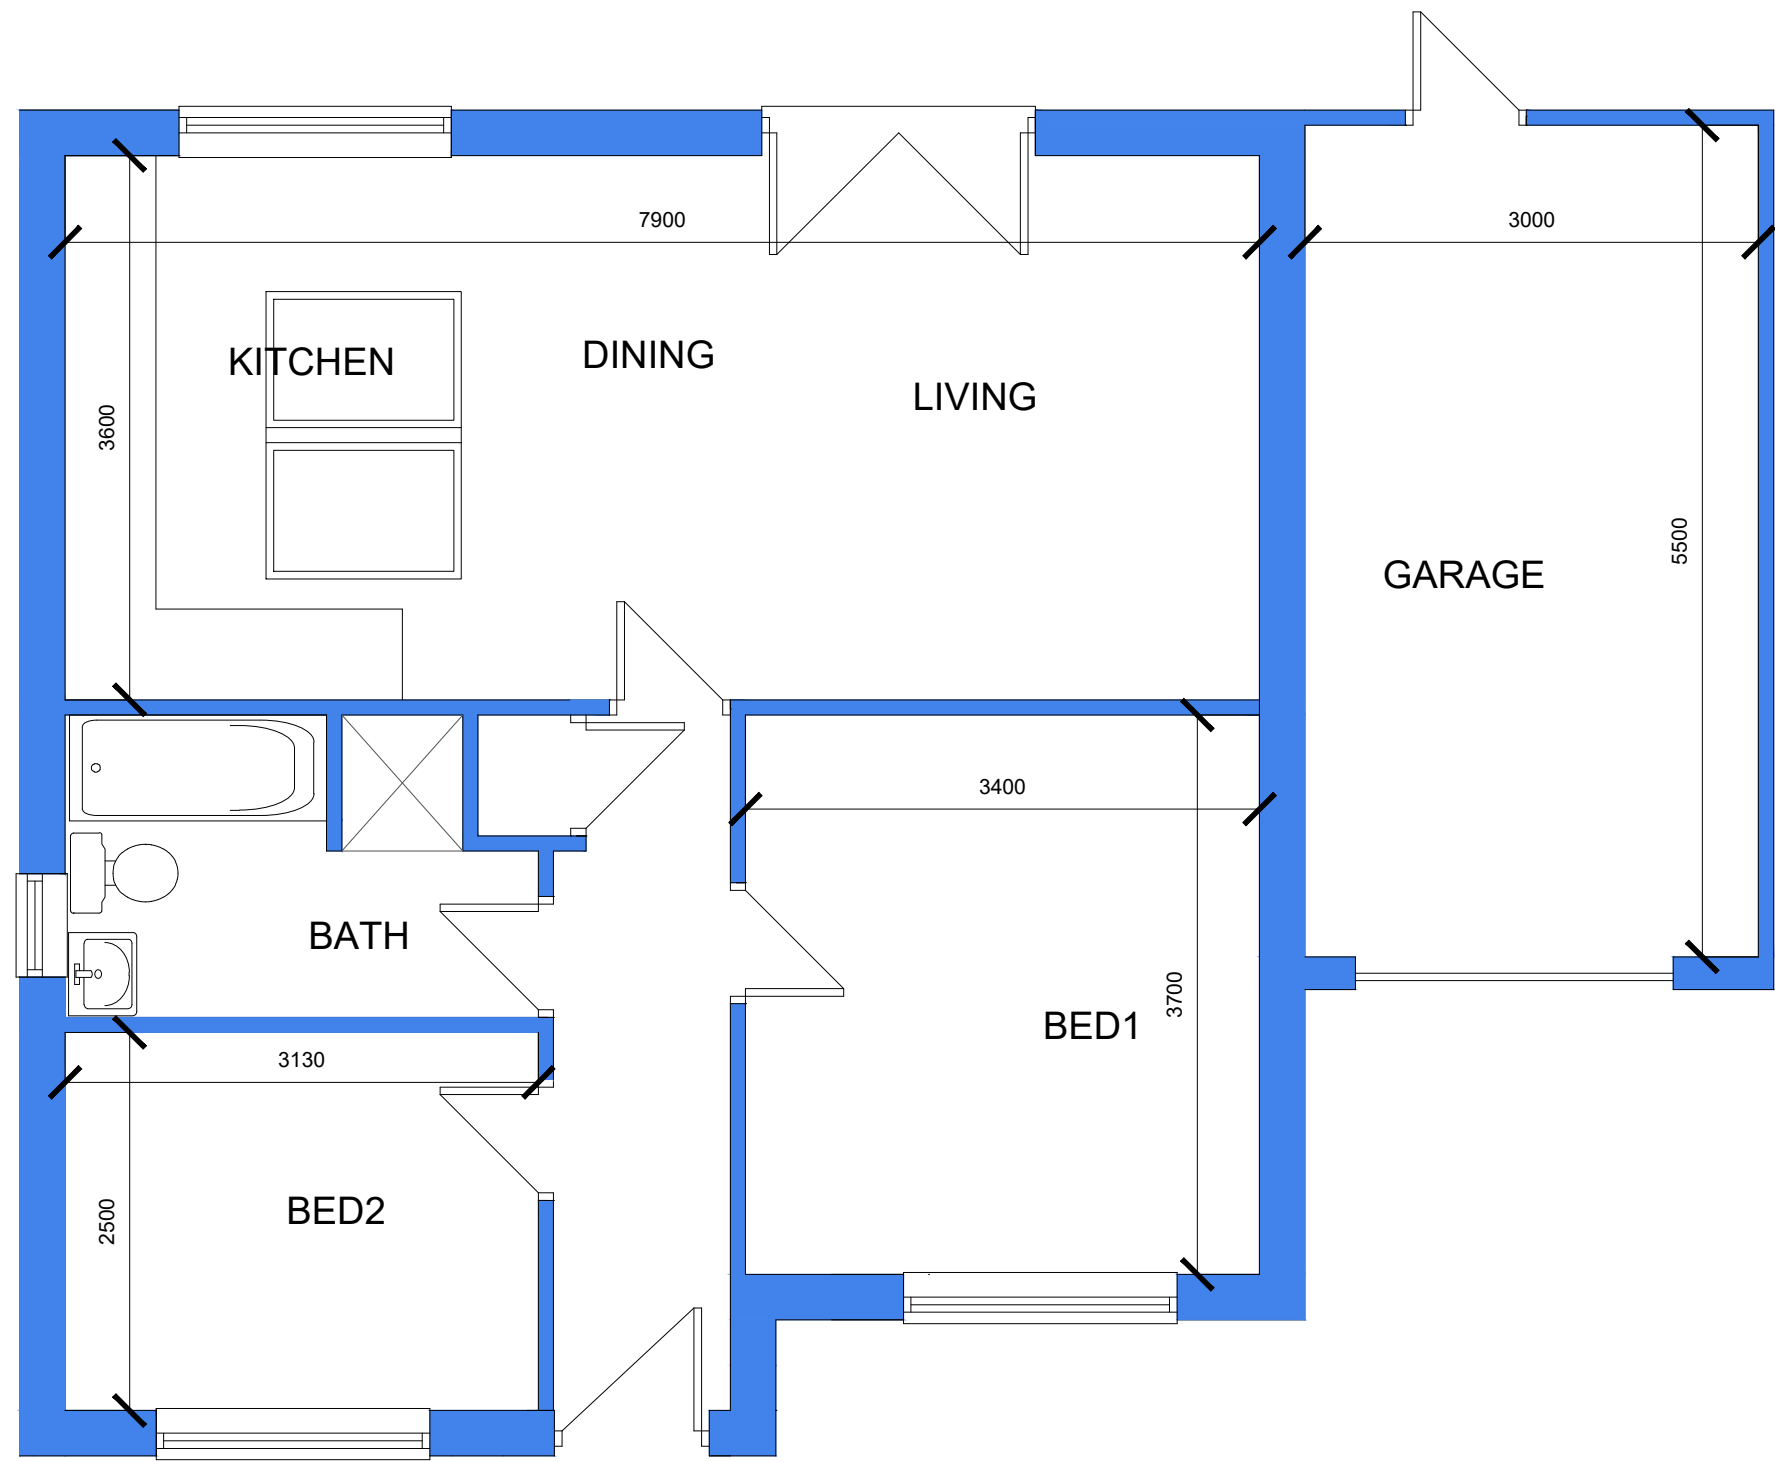


FLOOR PLAN - PLOT 4

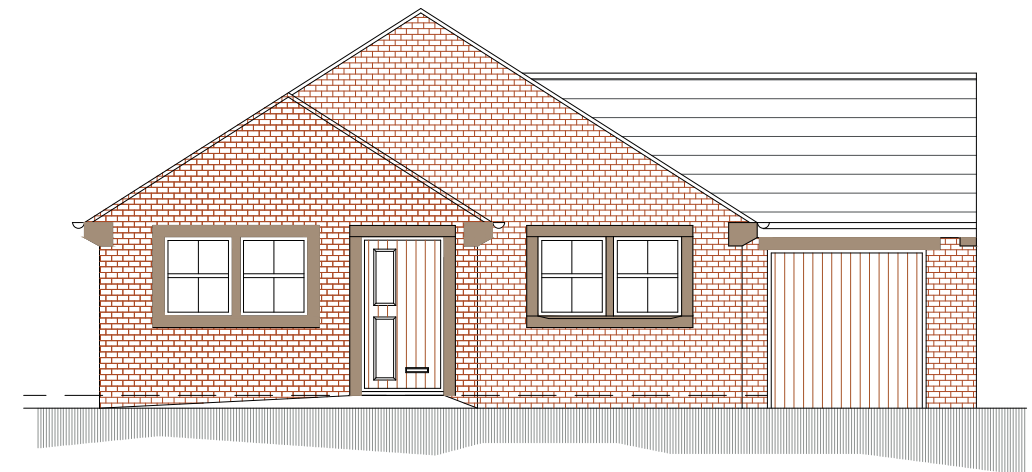


FRONT ELEVATION
PLOT 4

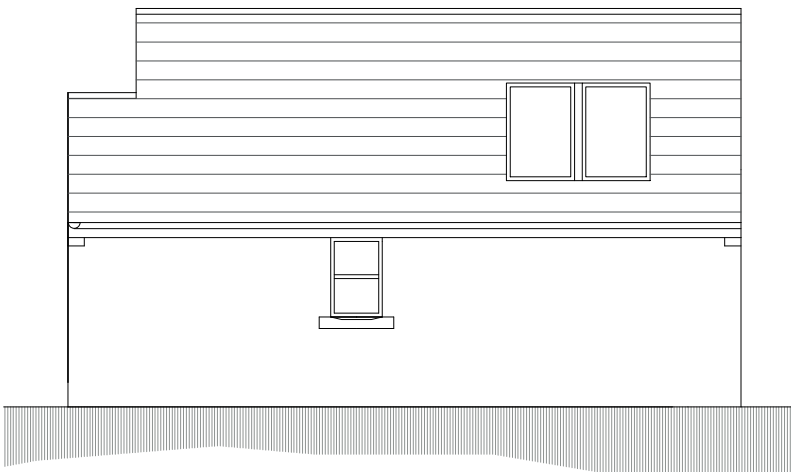


SIDE ELEVATION
PLOT 4

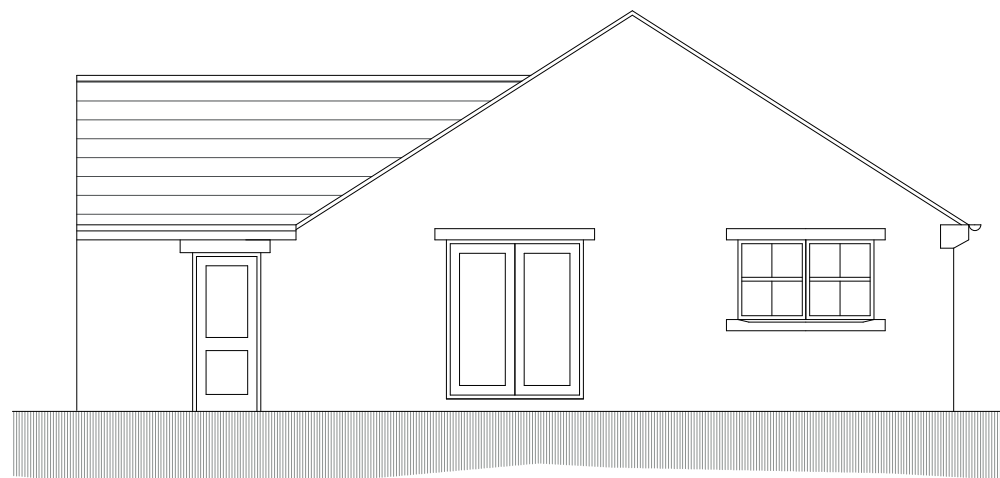

REAR ELEVATION
PLOT 4

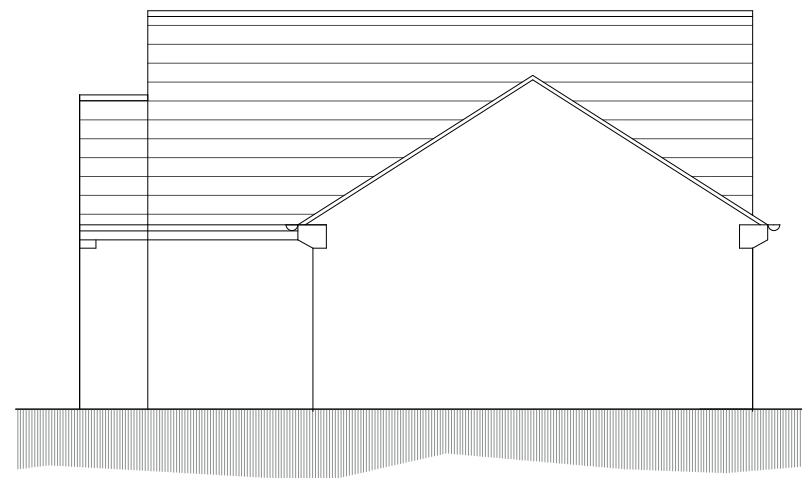


SIDE ELEVATION
PLOT 4

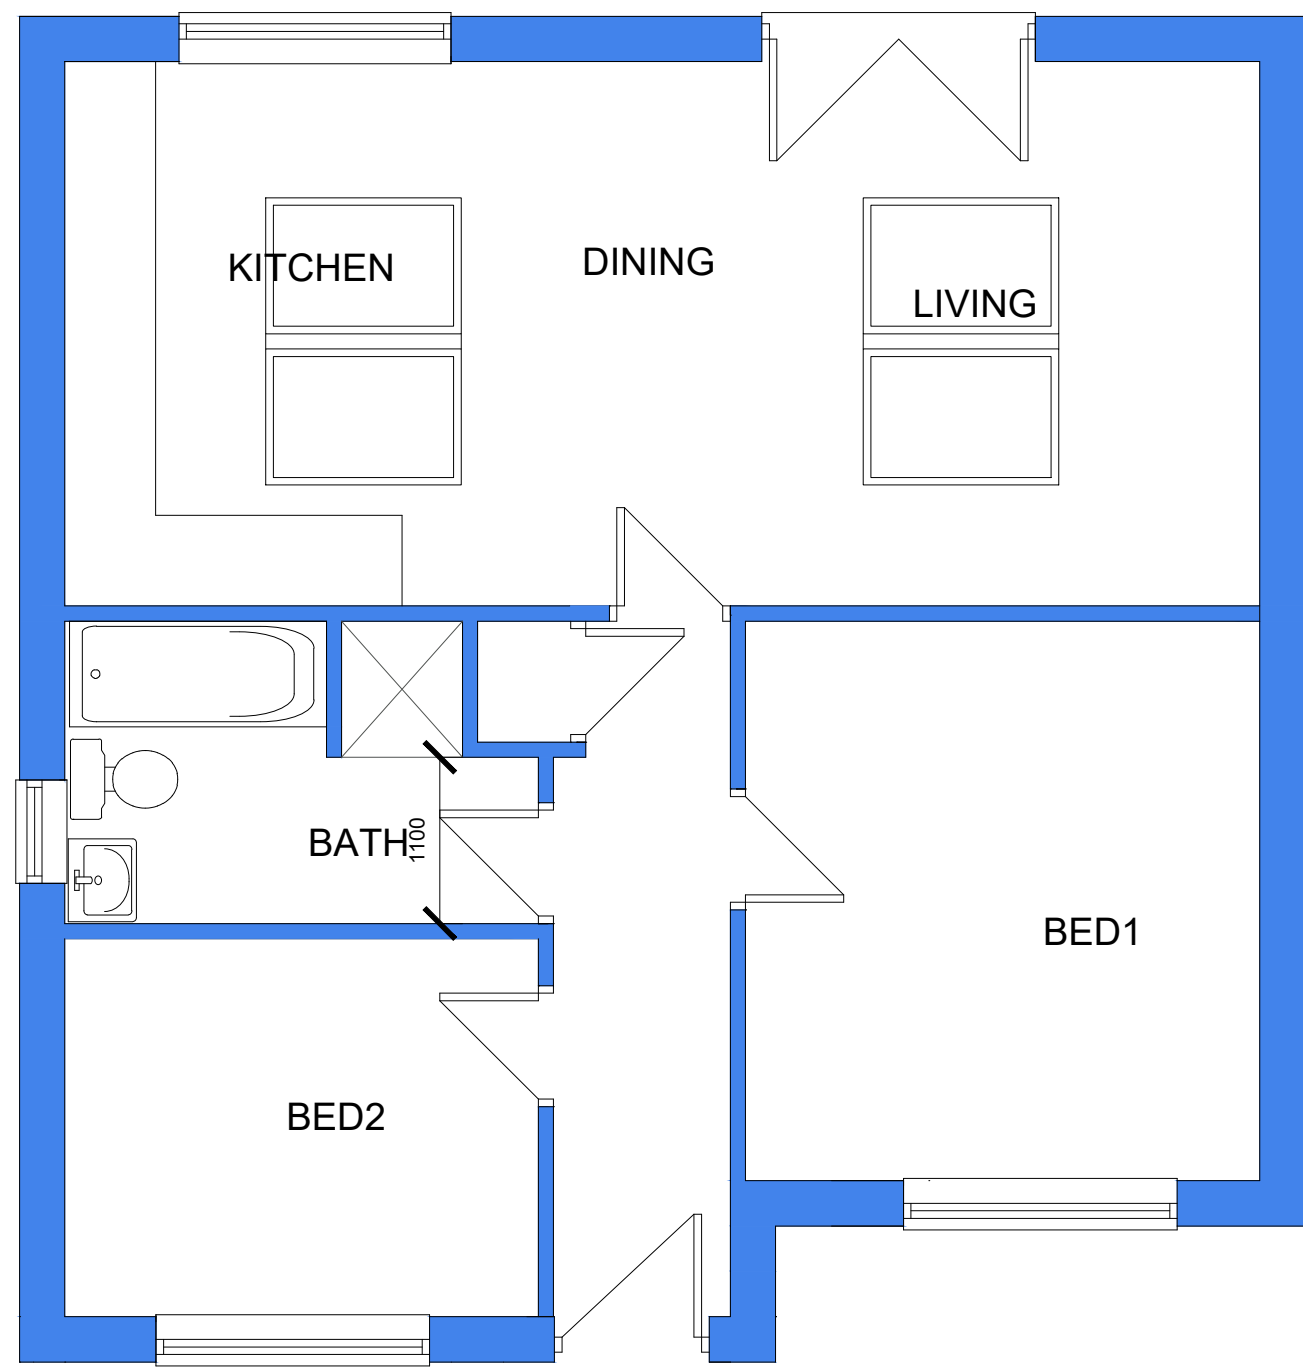


FLOOR PLAN - PLOT 5
(PLOT 3 HANDED)

INTERNAL FLOOR AREA 622.4 SQ M (672 SQ FT)

PROPOSED EXTERNAL MAERIALS
-ROOF TO BE MARLEY MODERN DARK GREY INTERLOCKING
CONCRETE TILES
-WALLS TO BE WIENBERGER DORTON MOOR RED SOFT MUD
FLAT MULTI
-DOORS TO BE LIGHT OAK EFFECT UPVC
-WINDOWS TO BE CREAM UPVC

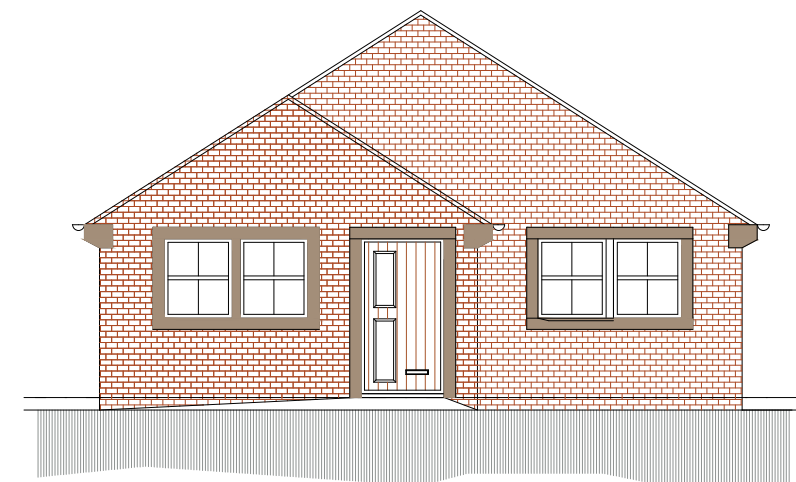


FRONT ELEVATION
PLOT 5 (Plot 3 handed)

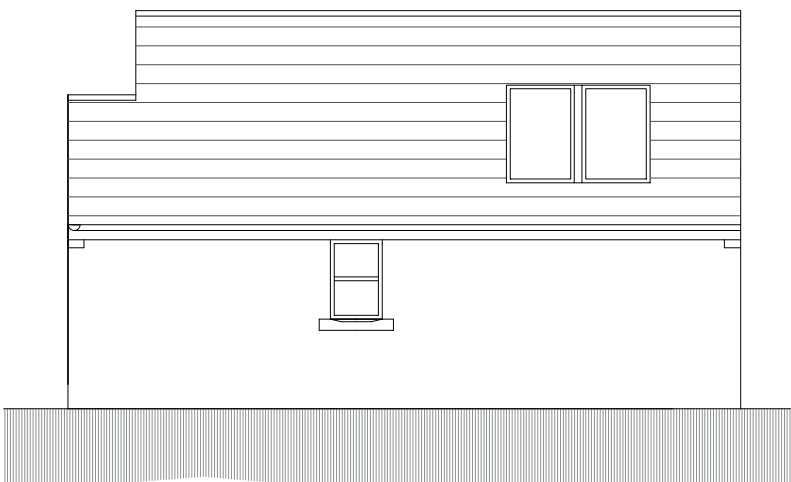

SIDE ELEVATION
PLOT 5 (Plot 3 handed)



REAR ELEVATION
PLOT 5 (Plot 3 handed)

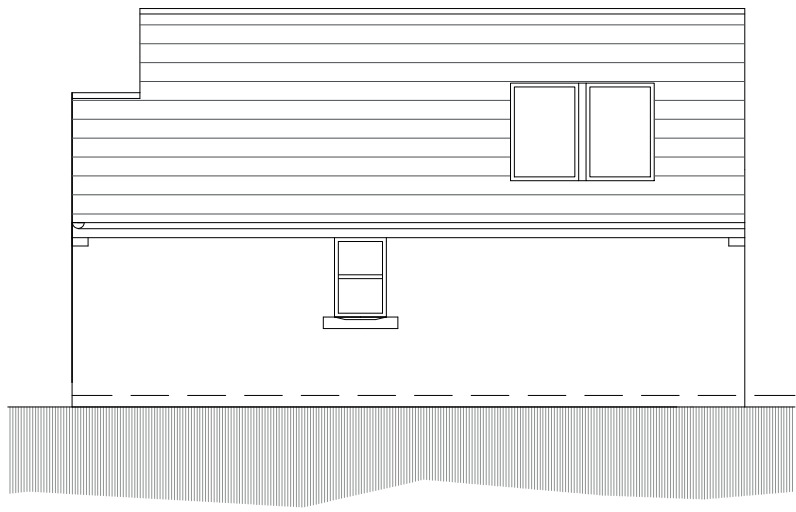

SIDE ELEVATION
PLOT 5 (Plot 3 handed)

			OFFICE ONE, 34 VICTORIA ROAD, BARNSELEY, S70 2BU			Phone: 01226 208482 Email: info@whiteaguspartnership.co.uk Web: www.whiteaguspartnership.co.uk						
ARCHITECTURAL SERVICES												
Project: RESIDENTIAL DEVELOPMENTY AT HEYSHAM GREEN, MONK BRETTON BARNSELEY						Client: DEVELOPMENTS BY BOUTIQUE						
Drawing Title: PLANS AND ELEVATIONS PLOTS 3,4 & 5						Date: APRIL 2019		Scale: 1:50 & 1:100 @A1				
						Ref: 18-199		Dwg. No. 03				
								Rev.				
Date						Suffix		Description				