

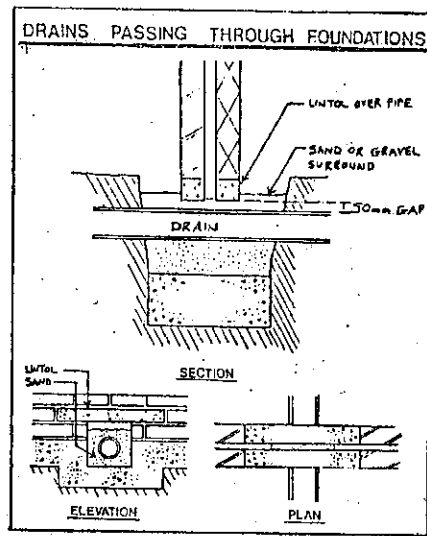


PLANS DRAWN BY
MARK BERRY
ARCHITECTURAL SERVICES
TEL: 01977 643922

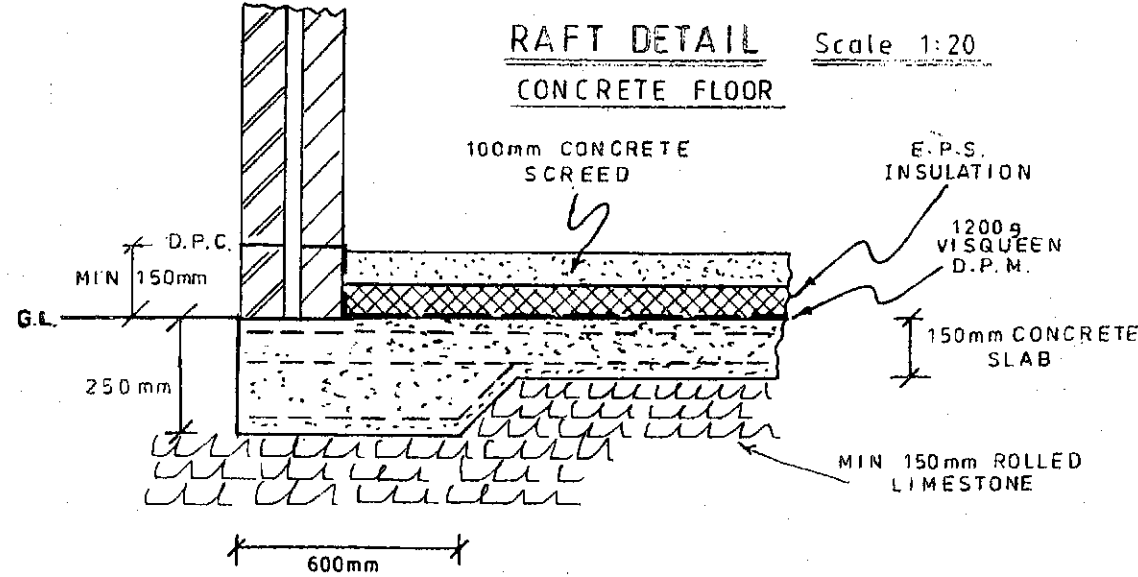


PROPOSED DOUBLE STOREY SIDE/REAR EXTENSION
at No 15 BRAMHAM CROFT, WOMBWELL
for Mr. D. WRIGHT.
SCALE:- PLANS & SECTIONS = 1:50 ELEVATIONS = 1:100



EXISTING

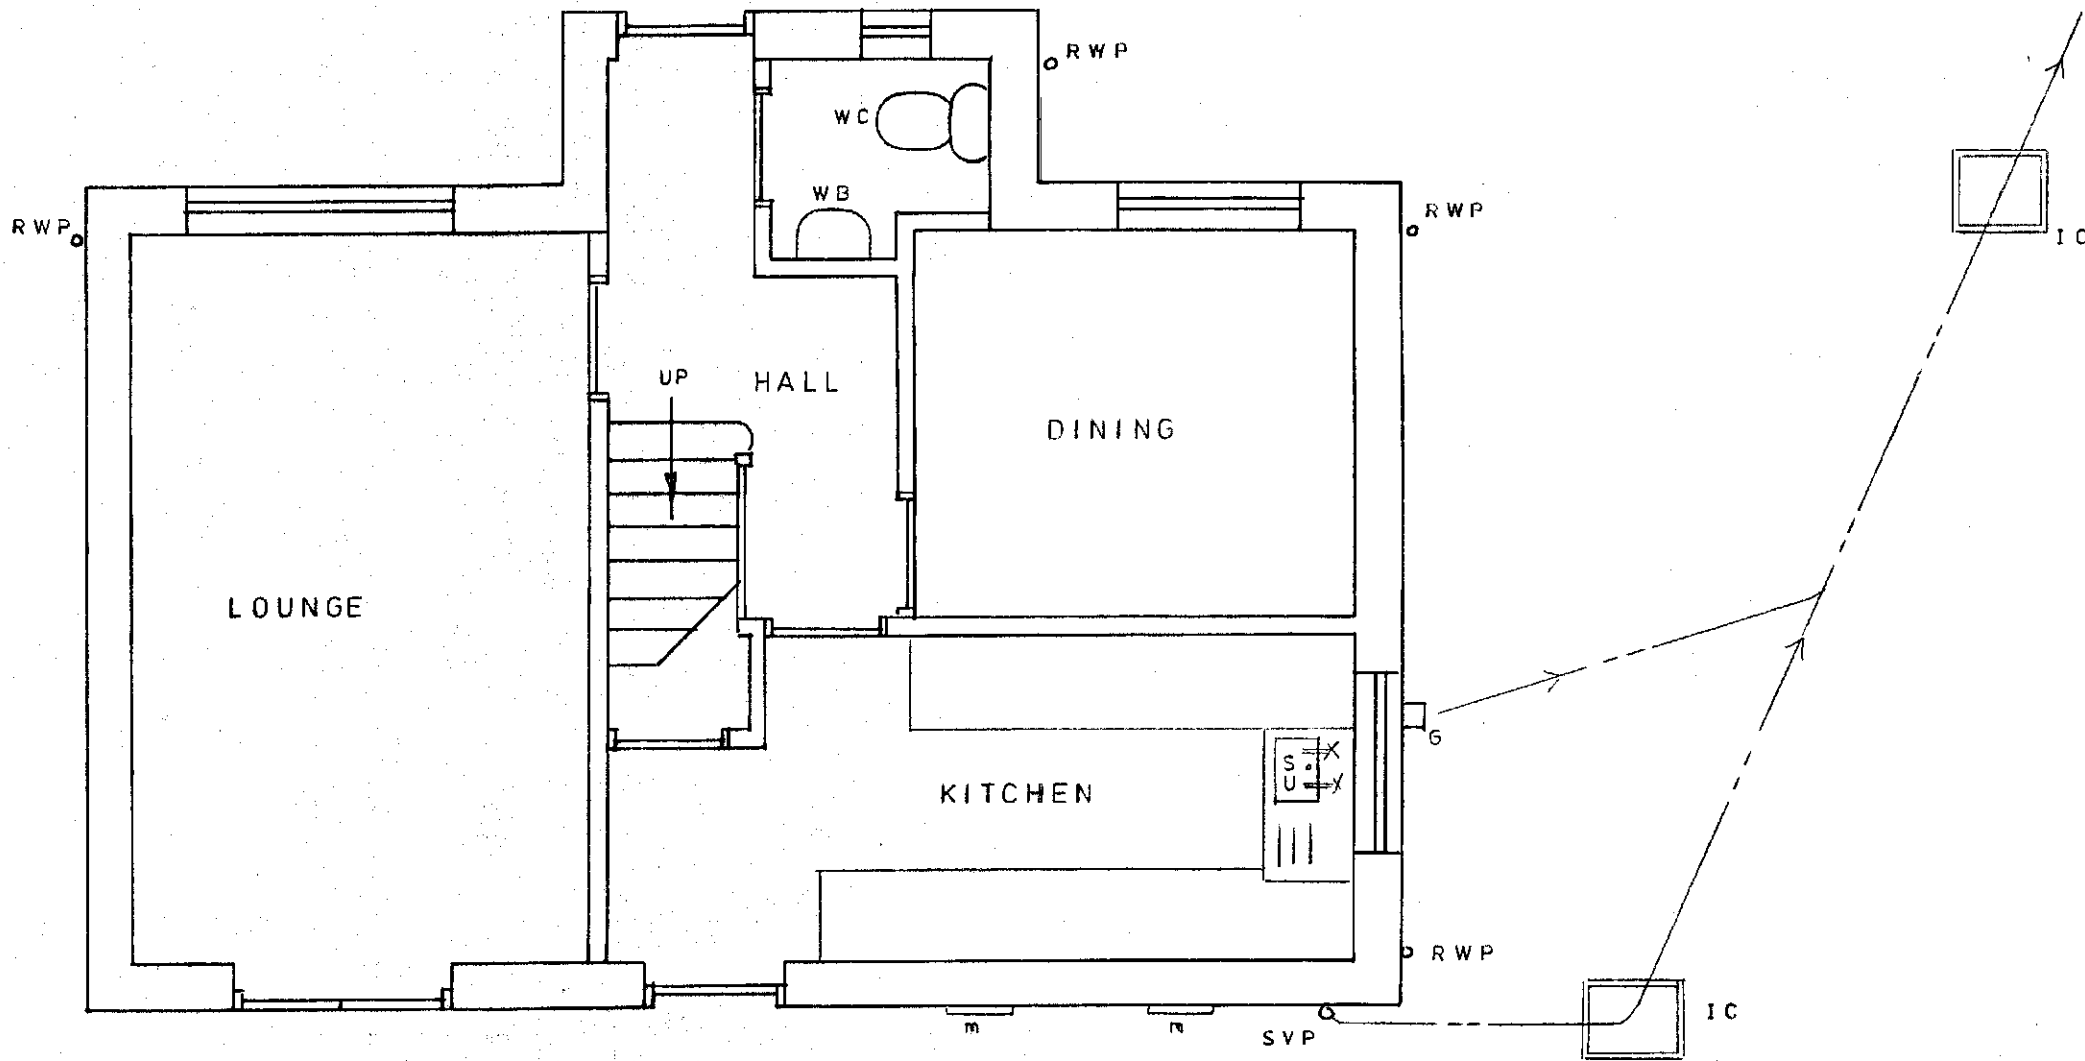

EXISTING GROUND FLOOR PLAN

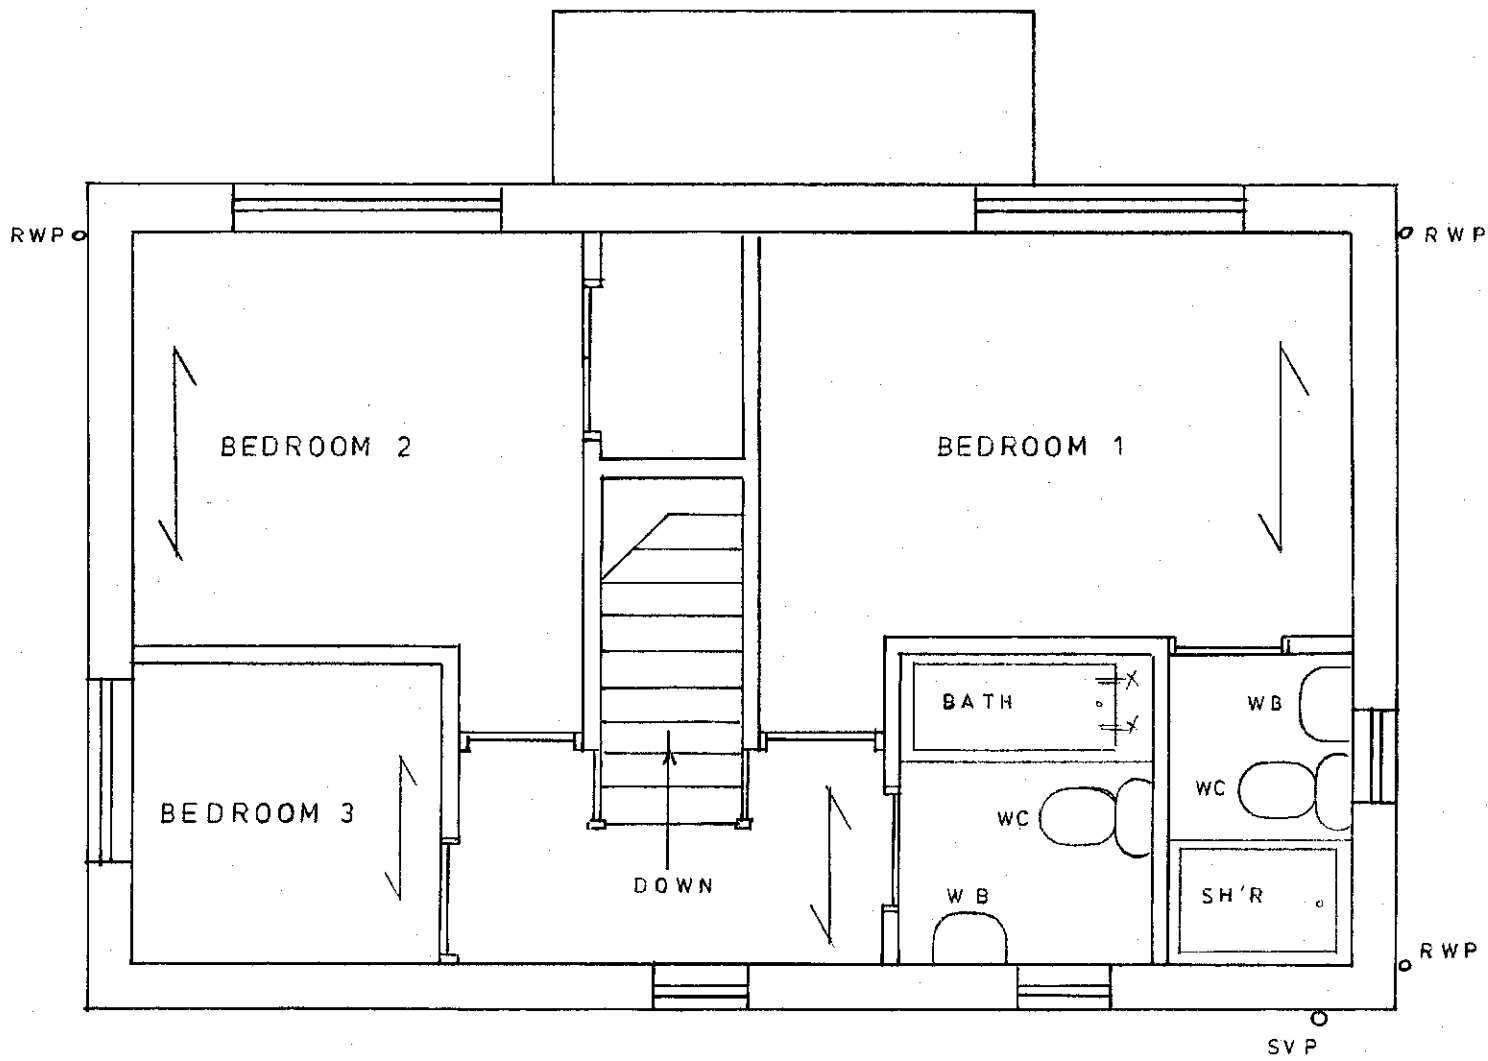


EXISTING FIRST FLOOR PLAN

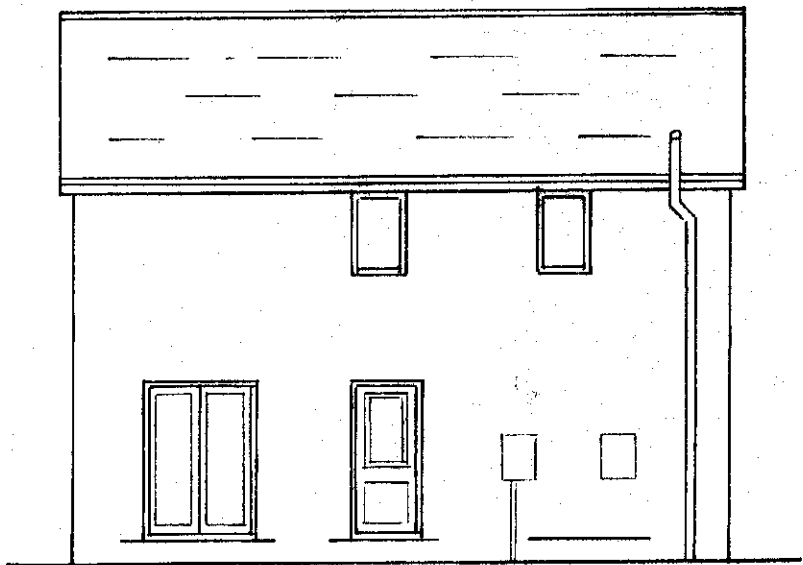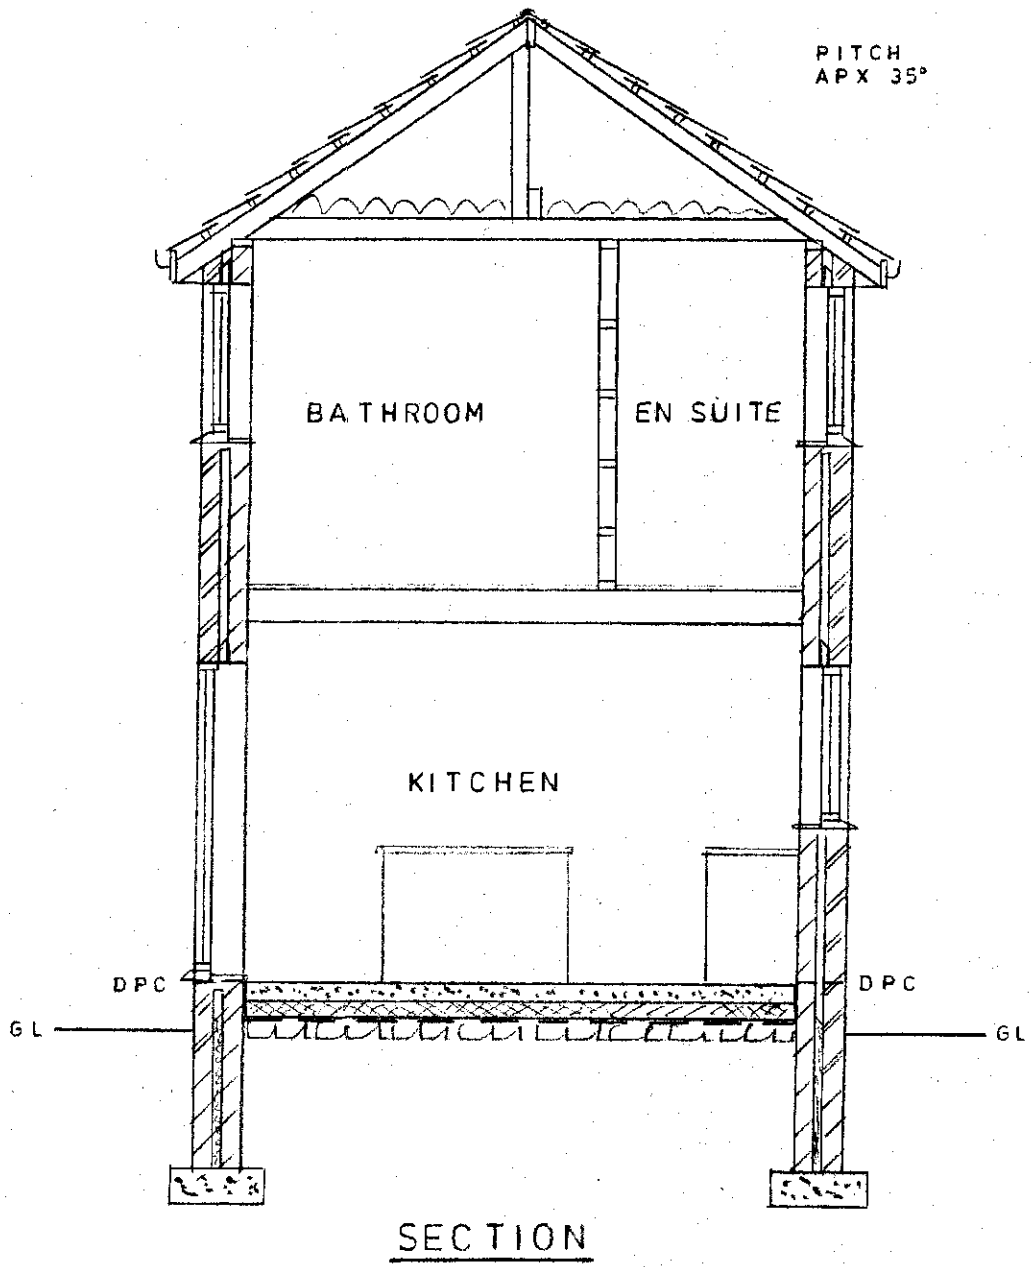


EXISTING REAR
SOUTH-EAST




EXISTING FRONT
NORTH-WEST

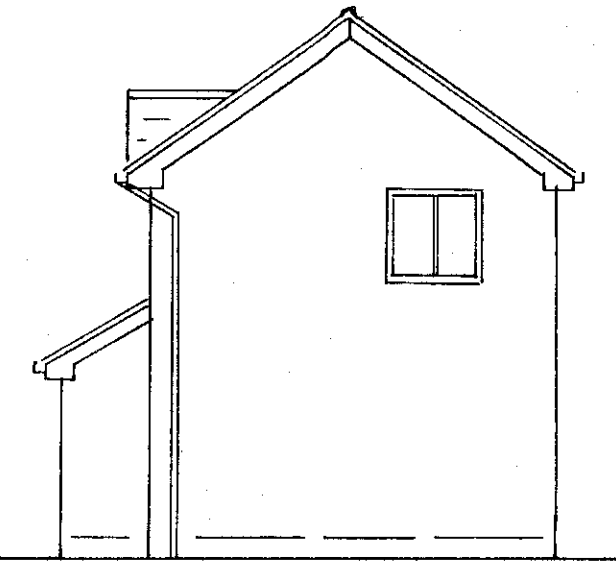

EXISTING SIDE
SOUTH-WEST

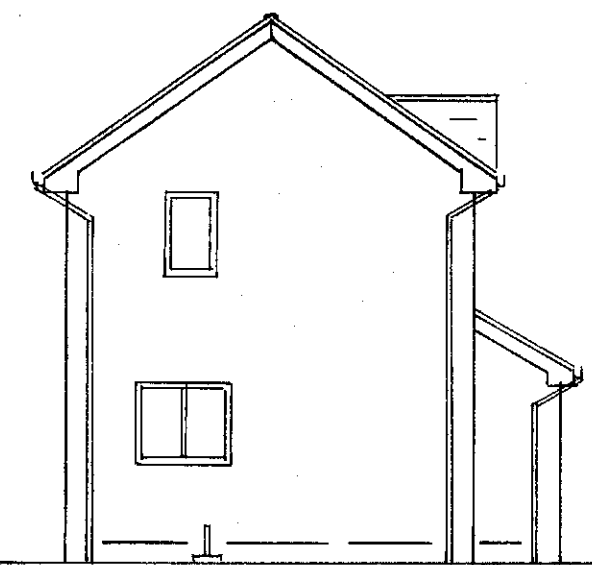


EXISTING SIDE
NORTH-EAST

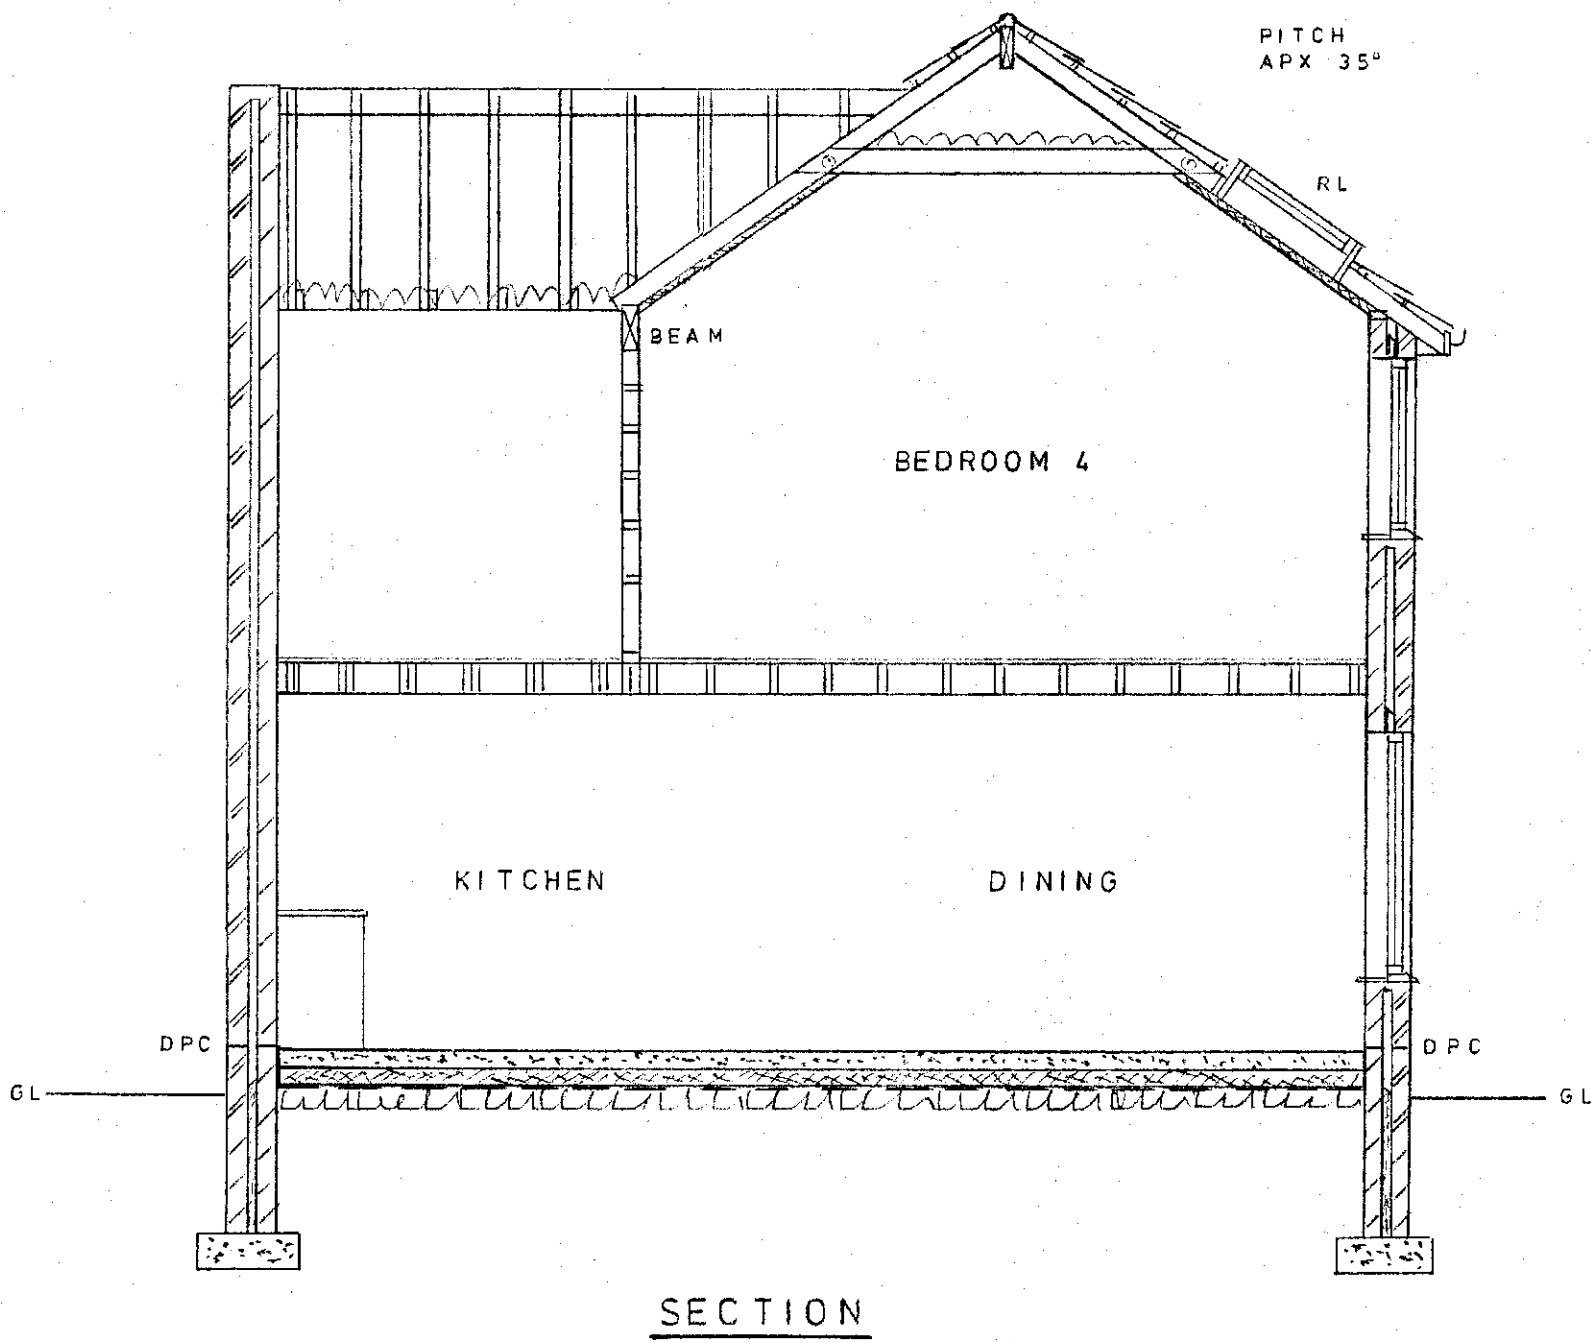


PLANS DRAWN BY
MARK BERRY
ARCHITECTURAL SERVICES
TEL: 01977 643922

PROPOSED DOUBLE STOREY SIDE/REAR EXTENSION
at No 15 BRAMHAM CROFT, WOMBWELL
for Mr. D. WRIGHT.
SCALE:- PLANS & SECTIONS = 1:50 ELEVATIONS = 1:100


PROPOSED

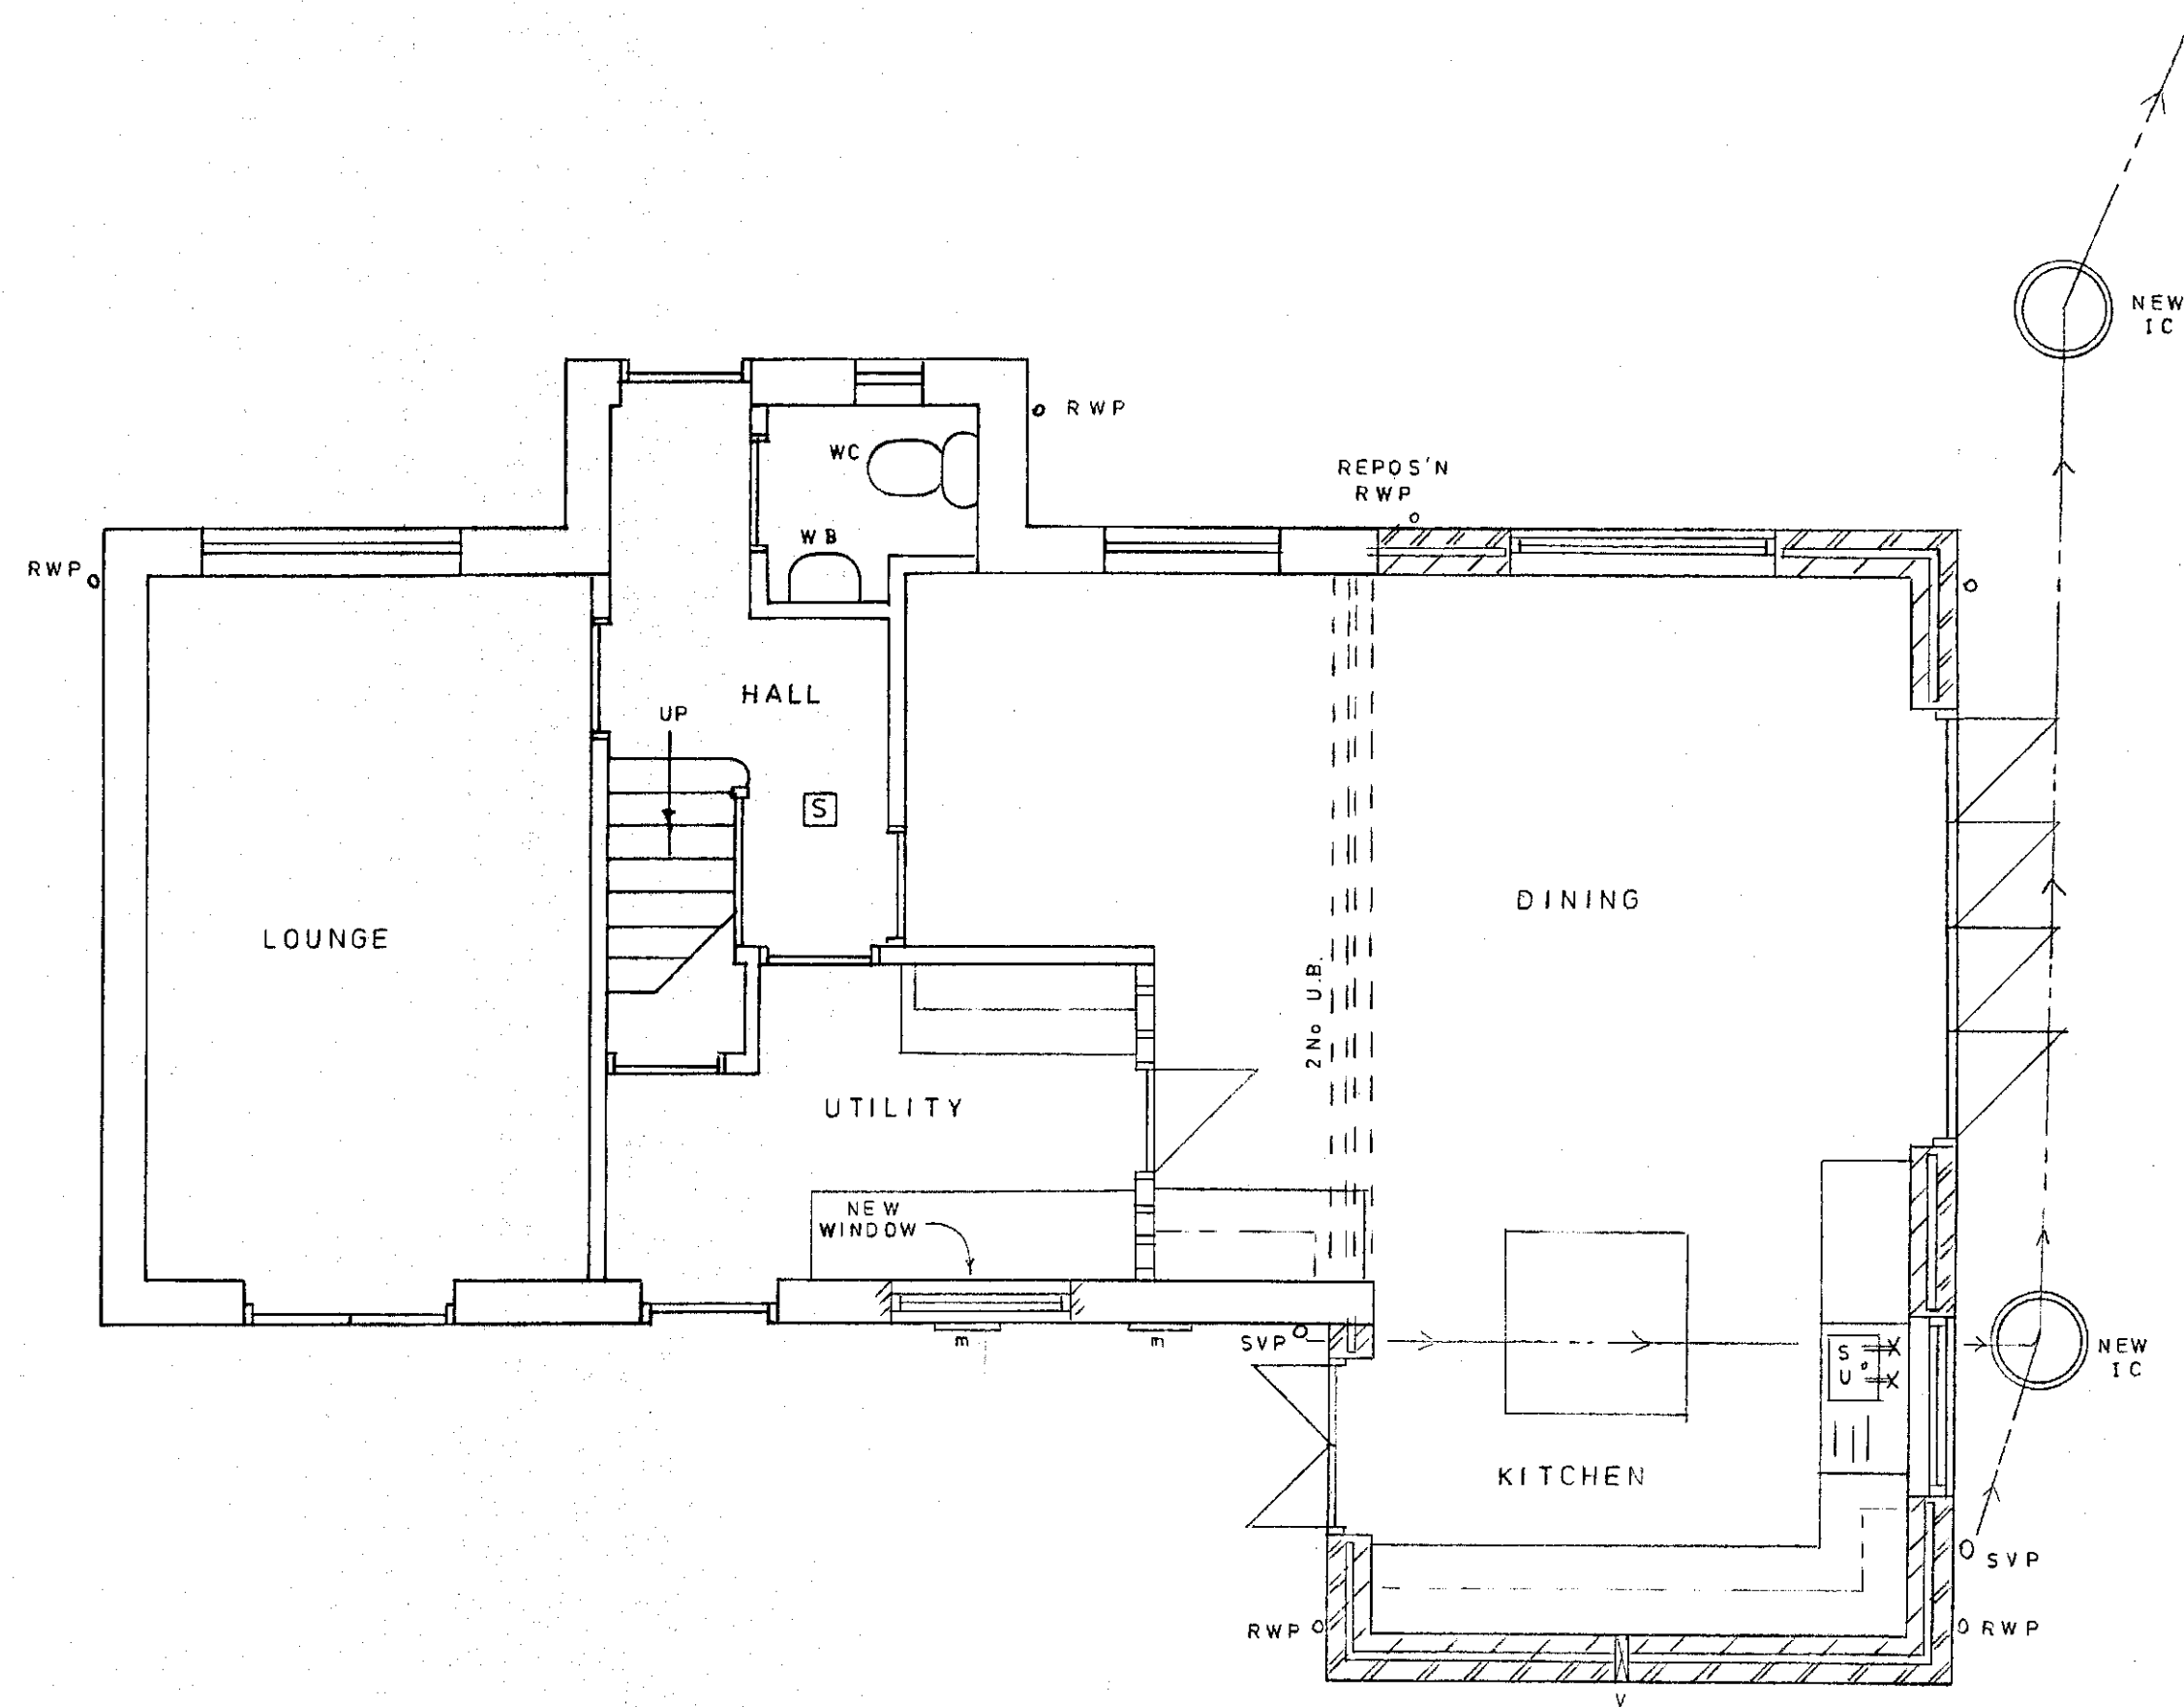

PROPOSED GROUND FLOOR PLAN

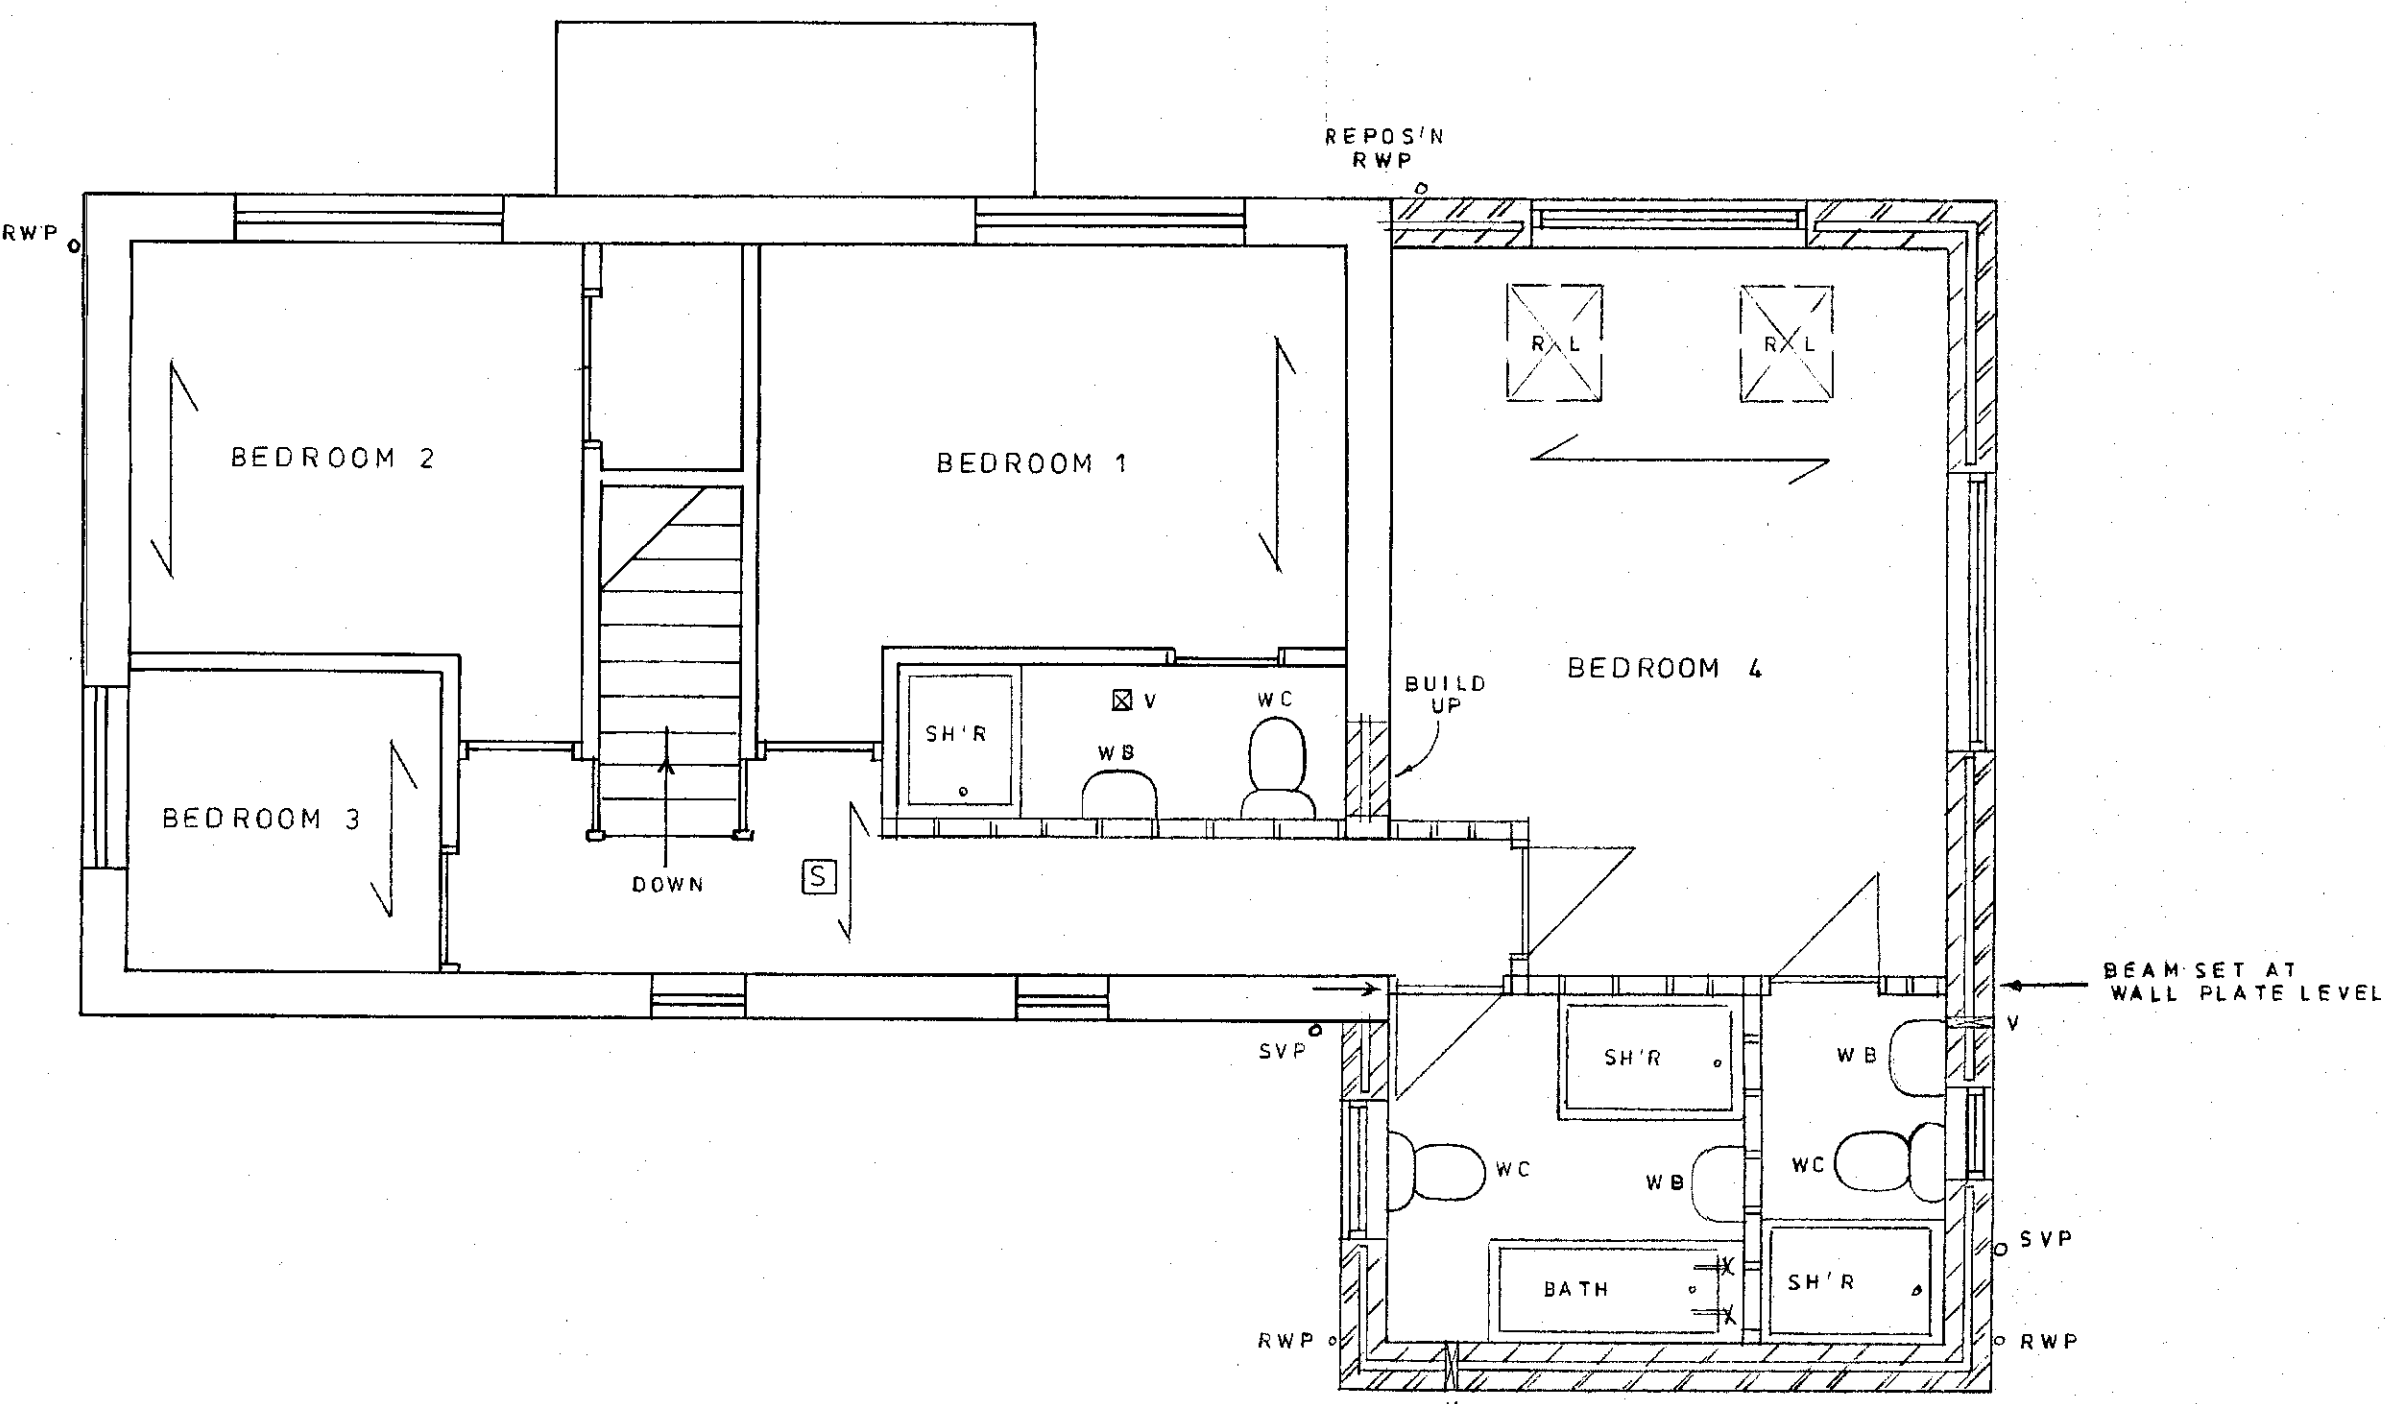

PROPOSED FIRST FLOOR PLAN

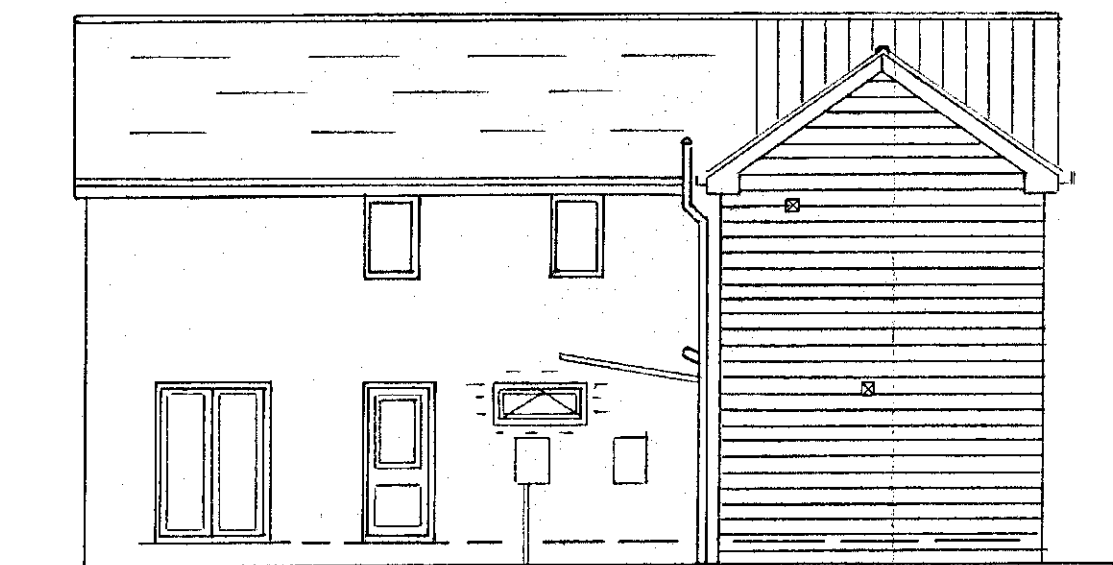


PROPOSED REAR
SOUTH-EAST




PROPOSED FRONT
NORTH-WEST



PROPOSED SIDE
SOUTH-WEST

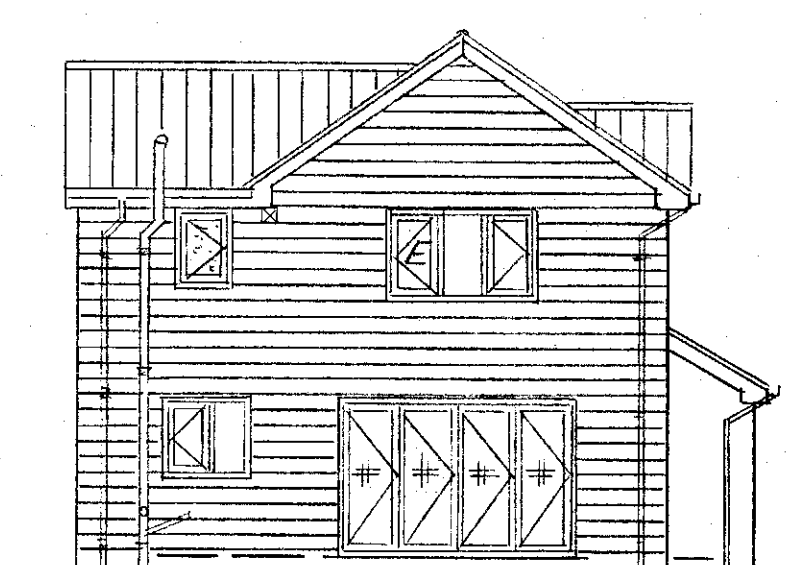

PROPOSED SIDE
NORTH-EAST

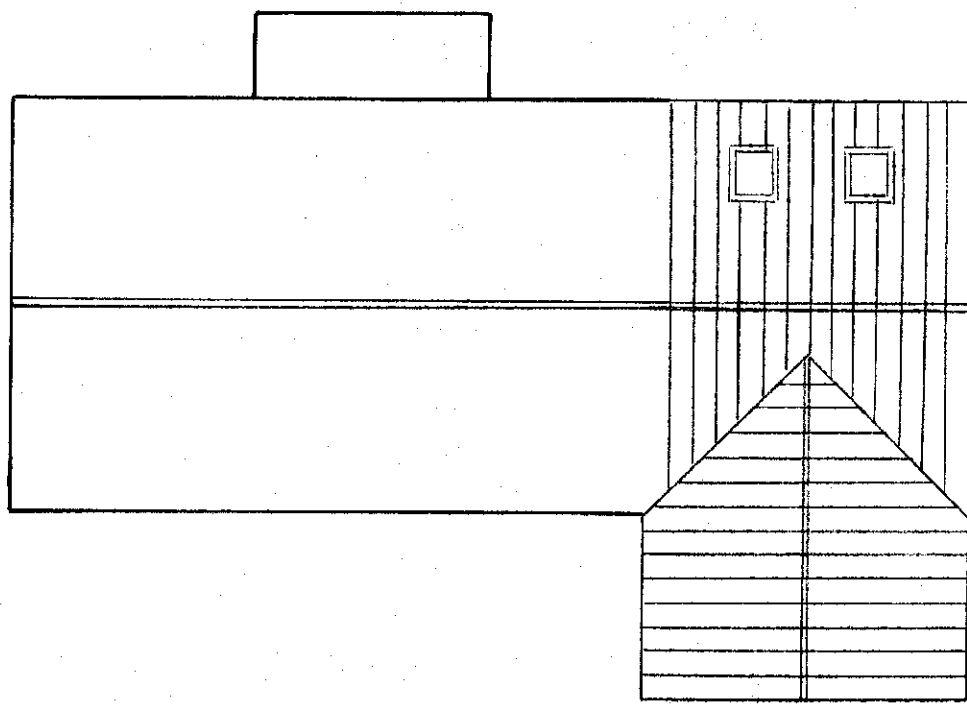

ROOF PLAN 1:100