

IMPORTANT NOTE:

ALL DIMENSIONS AND LEVELS SHOWN ON THIS DRAWING ARE TO BE CHECKED BY THE CONTRACTOR/ MANUFACTURER PRIOR TO THE COMMENCEMENT OF ANY WORKS ON SITE OR THE MANUFACTURE OF ANY SITE COMPONENTS.


THIS DRAWING IS NOT TO BE SCALED.

DIMENSIONS ARE INDICATED IN MILLIMETRES UNLESS CLEARLY STATED OTHERWISE.


COPYRIGHT OF THIS DRAWING BELONGS SOLELY TO CUBE PSL.

LIMITATIONS & THIRD PARTY CLAUSE:


WHERE PARTS OF THE PROPERTY WERE COVERED, OR INACCESSIBLE AT TIME OF SURVEY, POSITIONS OF ELEMENTS ARE MARKED 'ASSUMED' ACCORDINGLY.

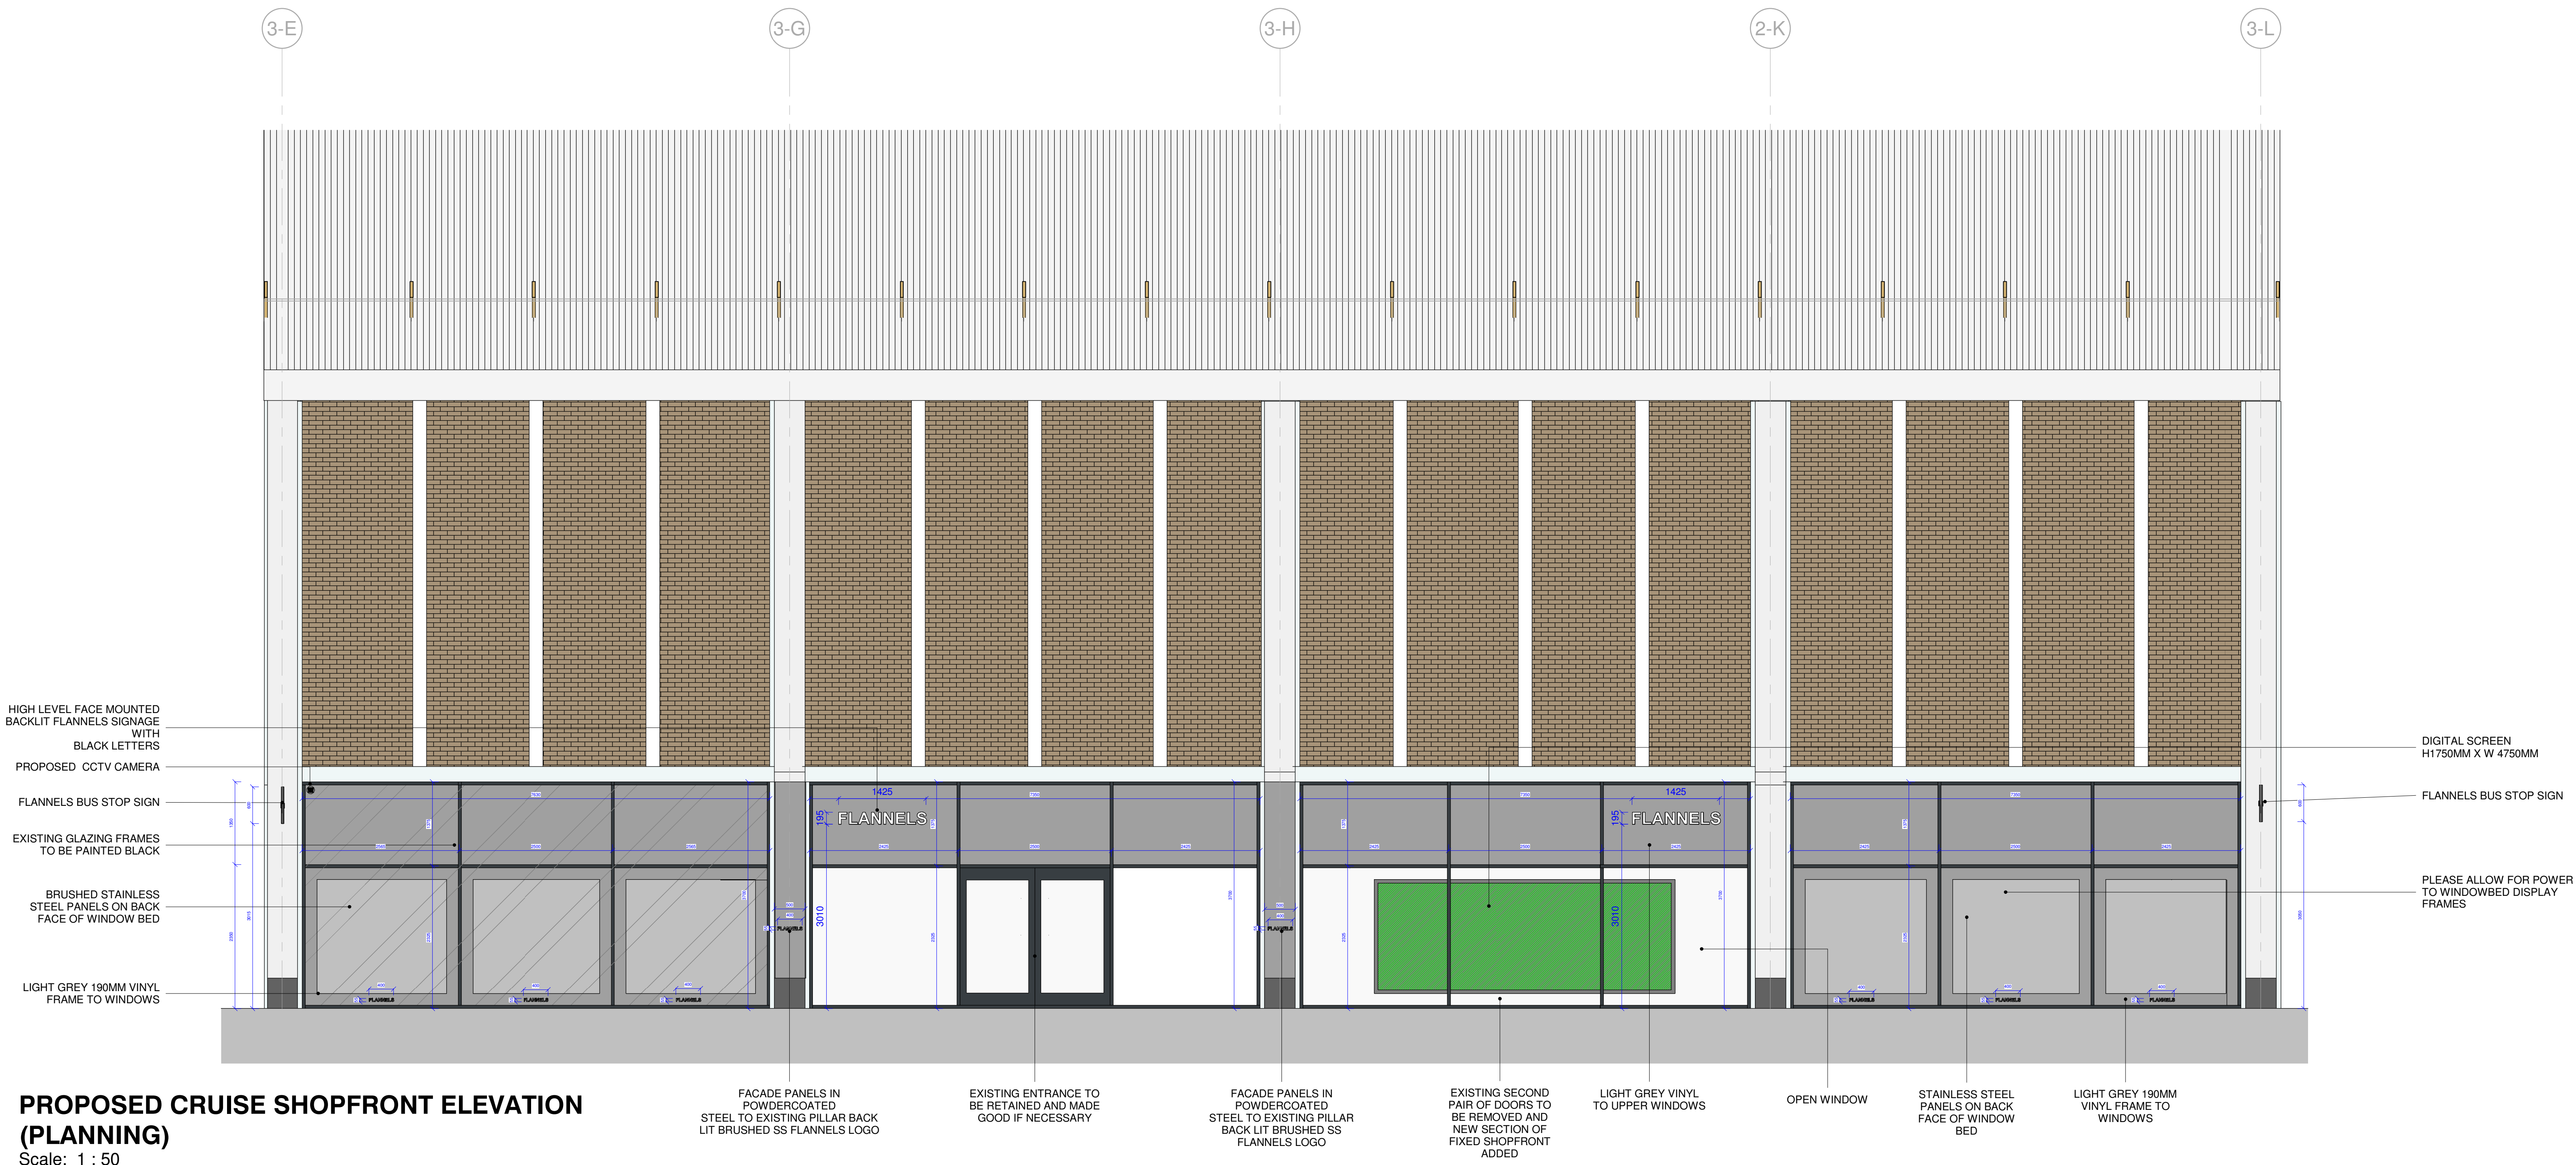

PROPOSED CRUISE SHOPFRONT ELEVATION (PLANNING)
Scale: 1 : 50

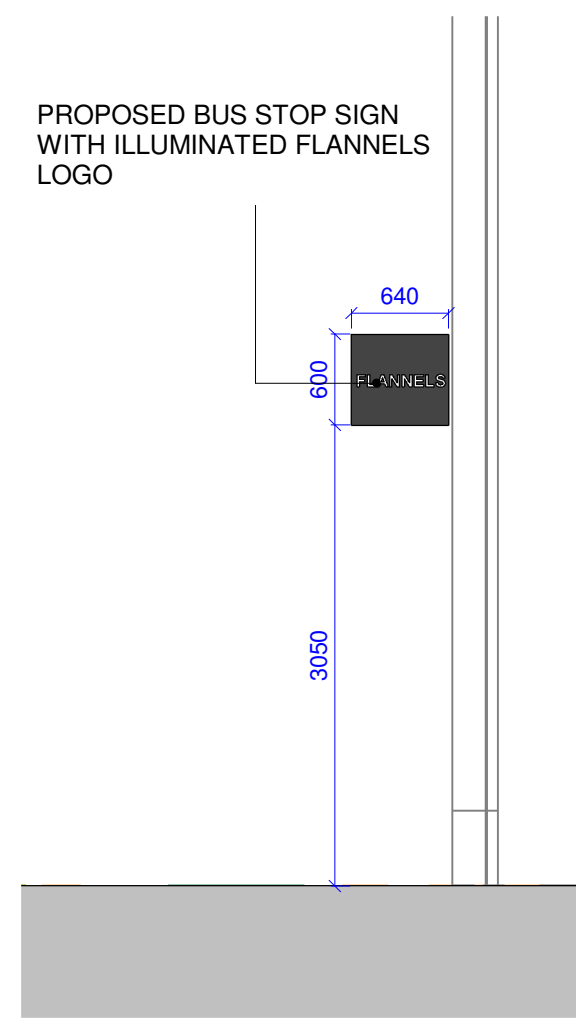

PROPOSED BUS STOP SIGN (PLANNING)
Scale: 1 : 50

 

E	Updated 'FLANNELS' bus stop sign	26.05.22	SF
D	Updated shopfront as per PM instructions	16.05.22	sf
C	Updated shopfront to Argent drawings (08.05.22)	12.05.22	sf
B	Proposed CCTV location amended	27.04.22	II
A	Shopfront glazing amended to suit glazing manufacturer drawing	21.04.22	II
REV	DESCRIPTION	DATE	BY
REVISIONS			

CLIENT
Frasers Group

PROJECT
UNIT MSU4
THE GLASS WORKS , BARNSELY

DRAWING TITLE
PROPOSED SHOPFRONT SIGNAGE PROPOSAL

DRAWN BY	II	DATE	08/20/21
CHECKED BY	OR	SCALE	1 : 50 @ A0

DRAWING NO	CPS 20 122 PL 104 E
-------------------	---------------------

PLANNING

cube
Project Management | Building Surveyors
Heritage Consultants | Design Services
502 Birchwood One | Dewhurst Road | Warrington | WA3 7GB
t: 01925 831 710 | f: 01925 839 129
e: dlang@cubeptsl.co.uk | w: www.cubeptsl.co.uk