






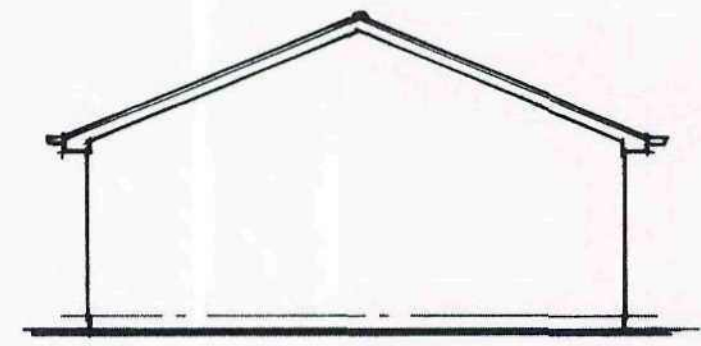


SIDE ELEVATION

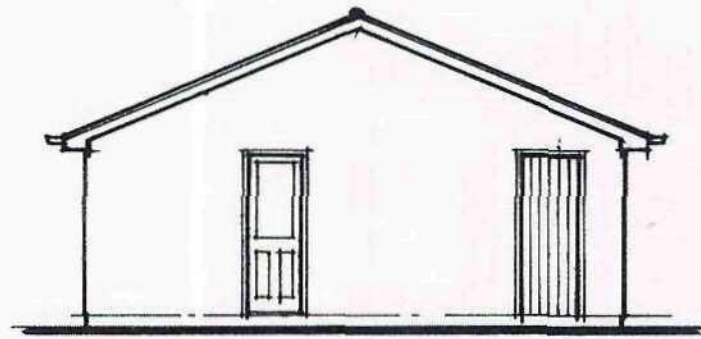


SIDE ELEVATION

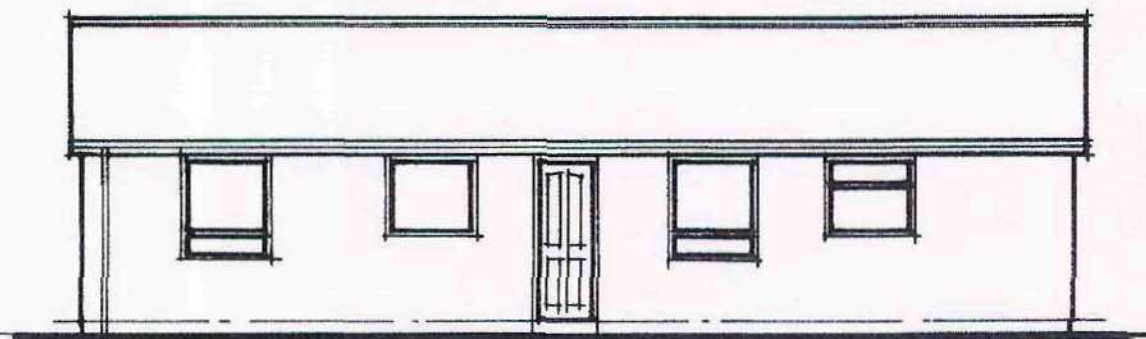


FRONT ELEVATION

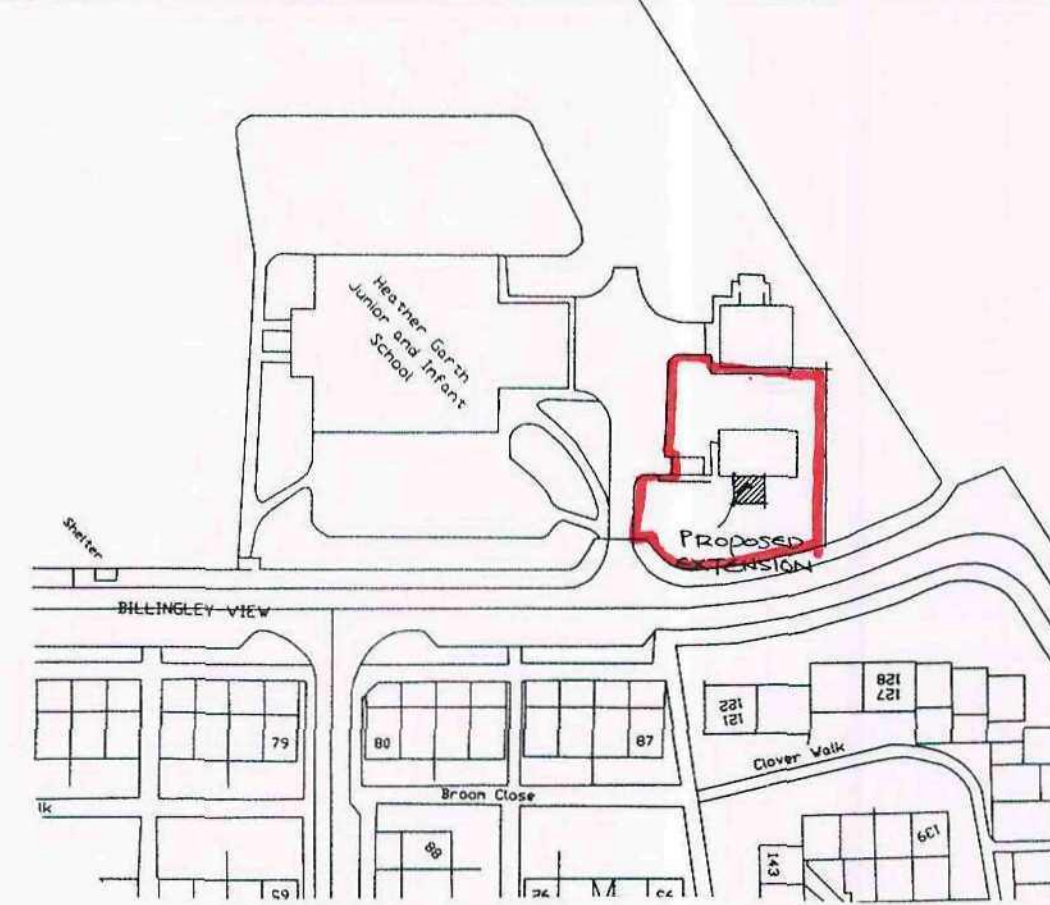


LOCATION PLAN

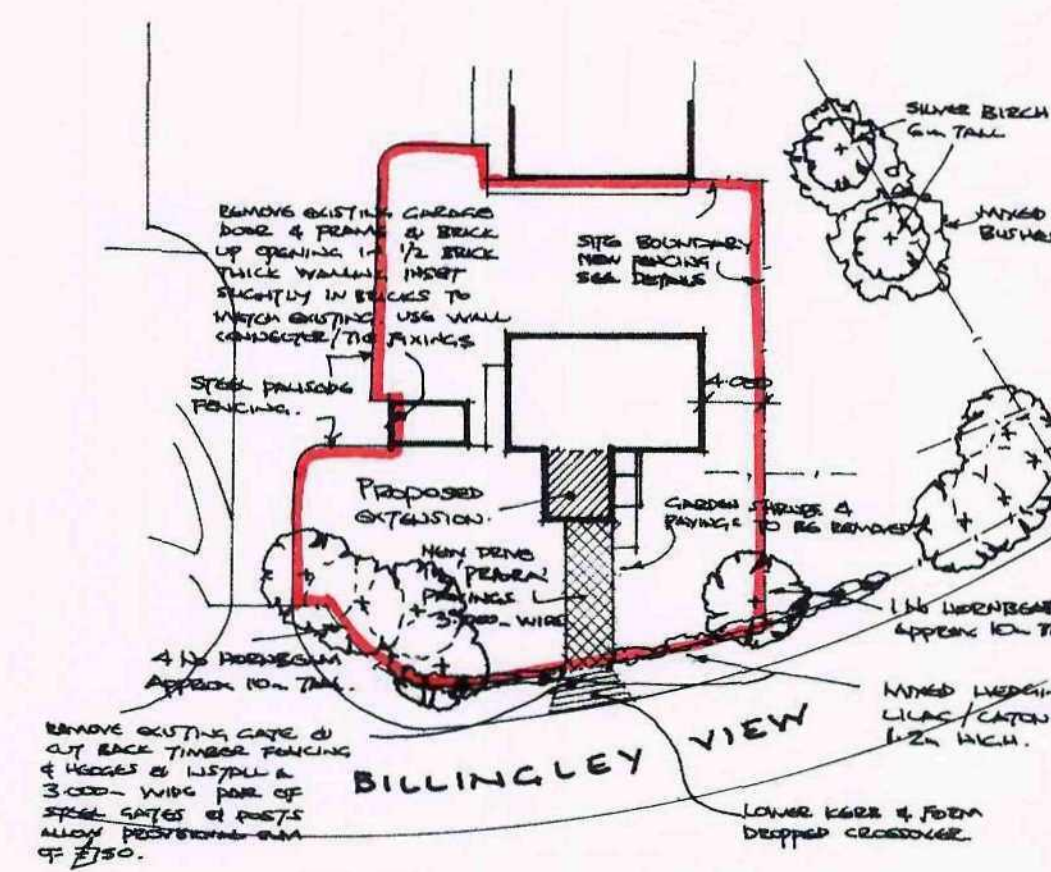


BLOCK PLAN

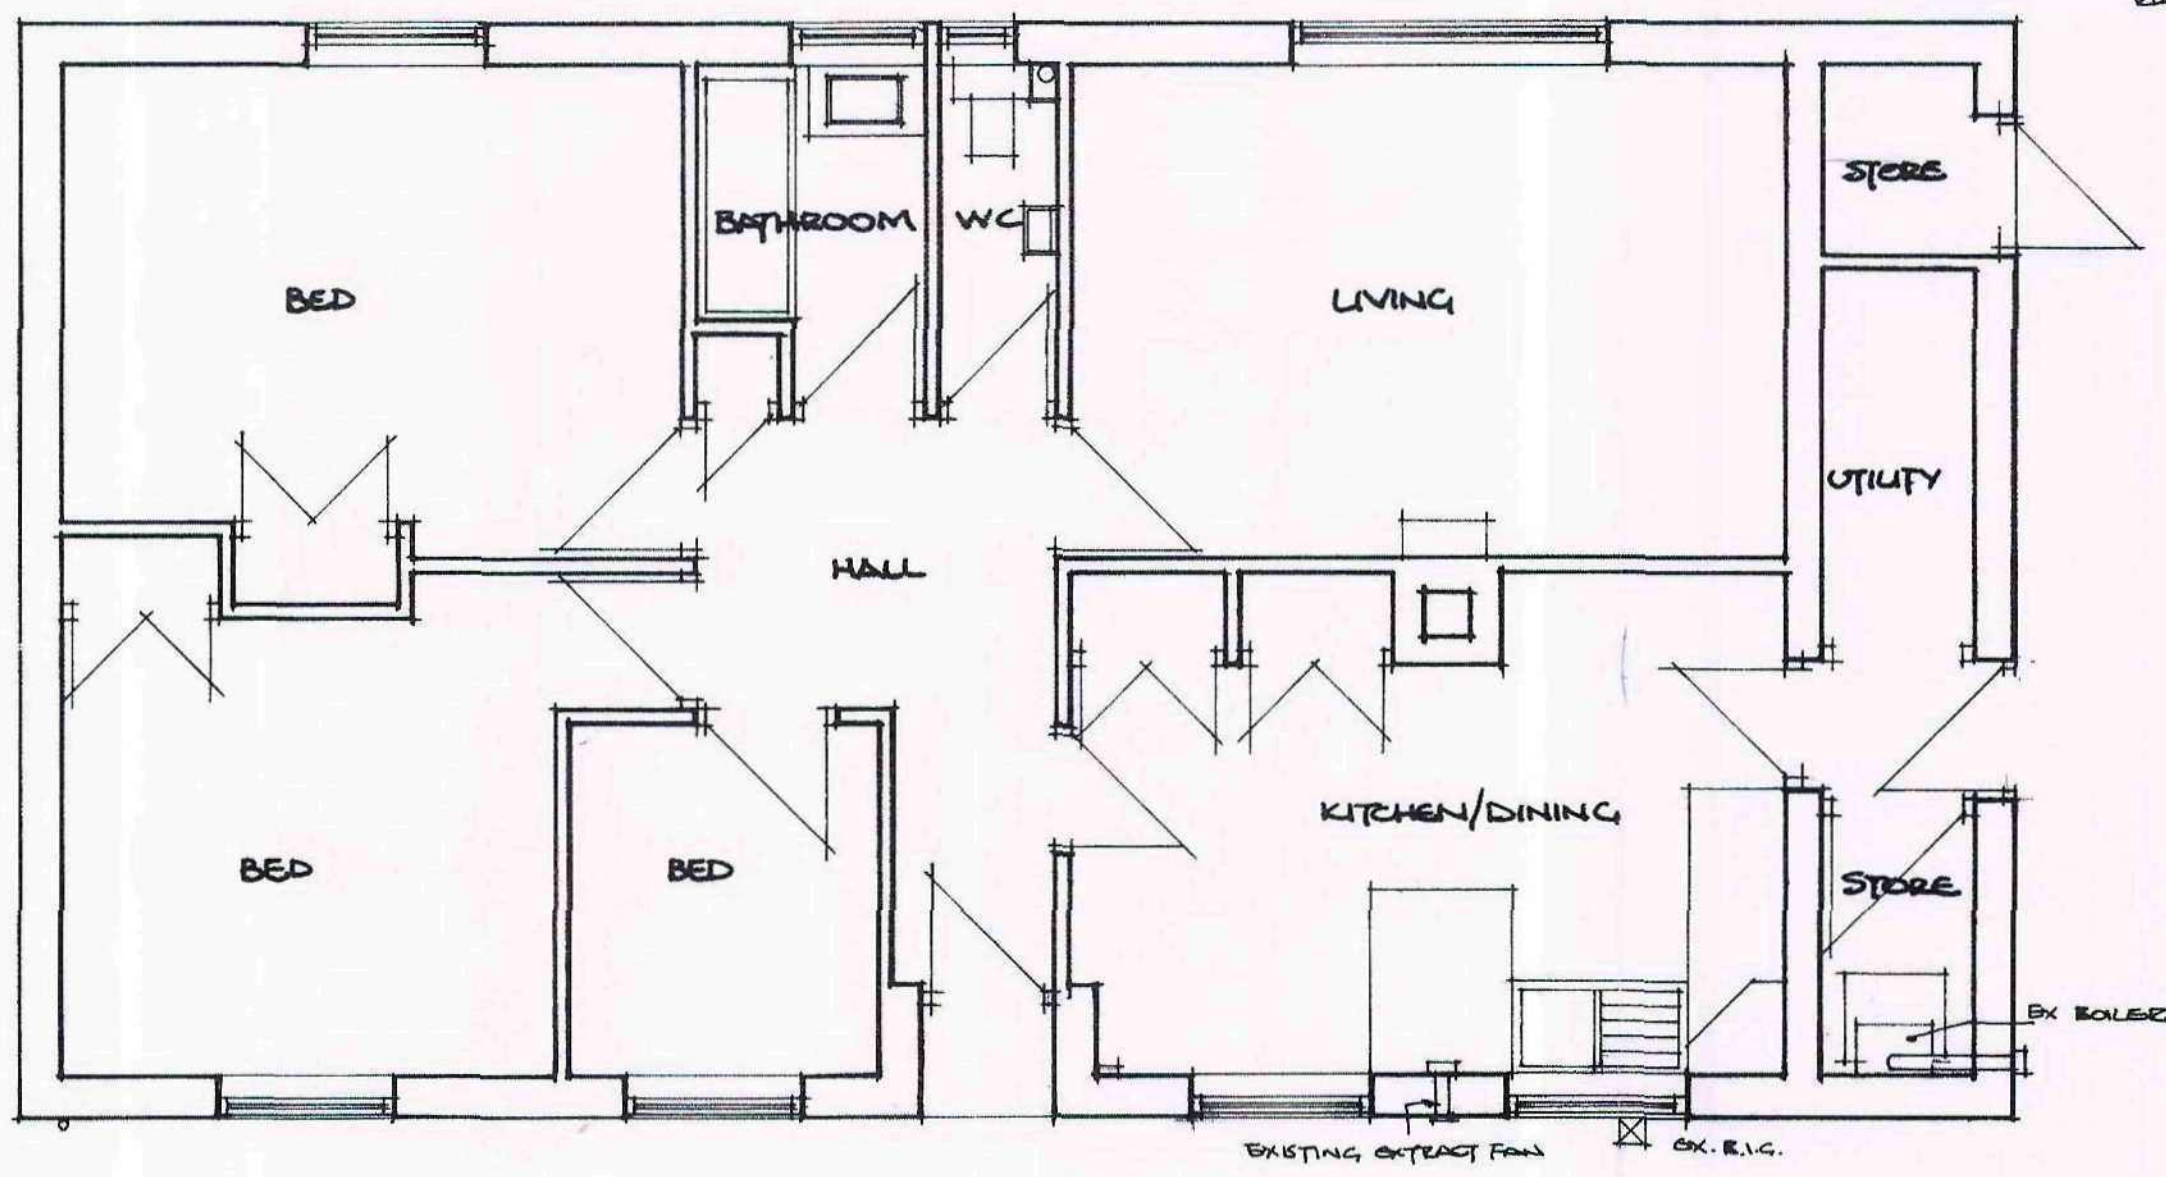

PLAN

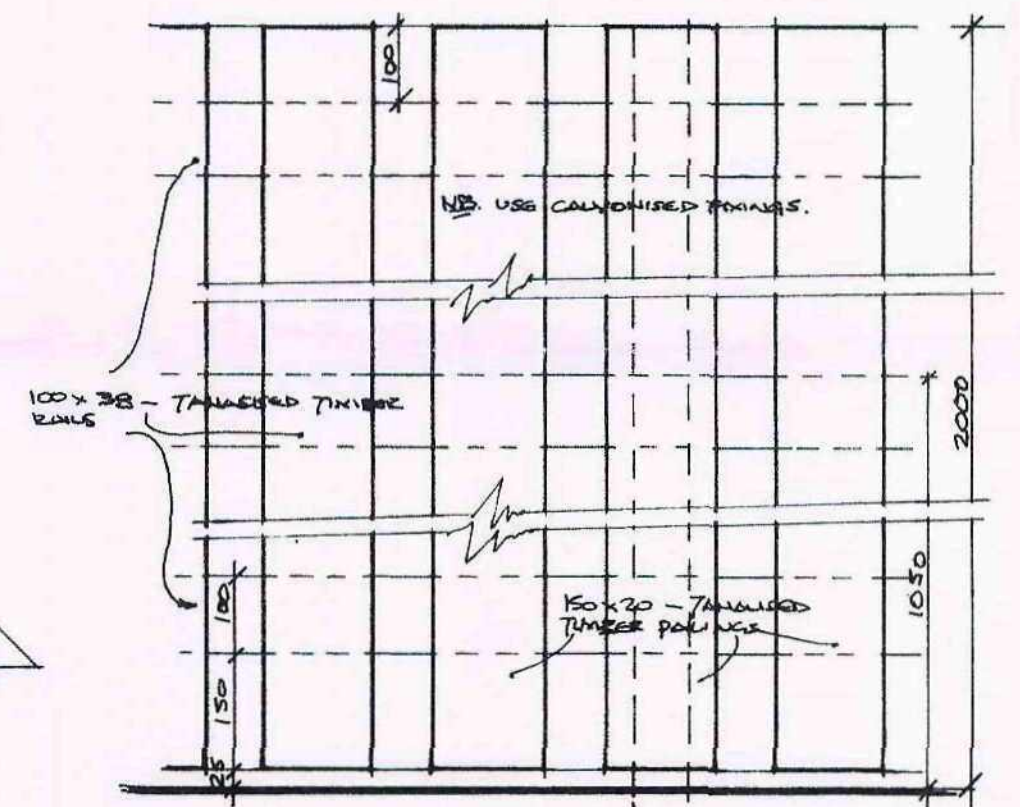

ELEVATION

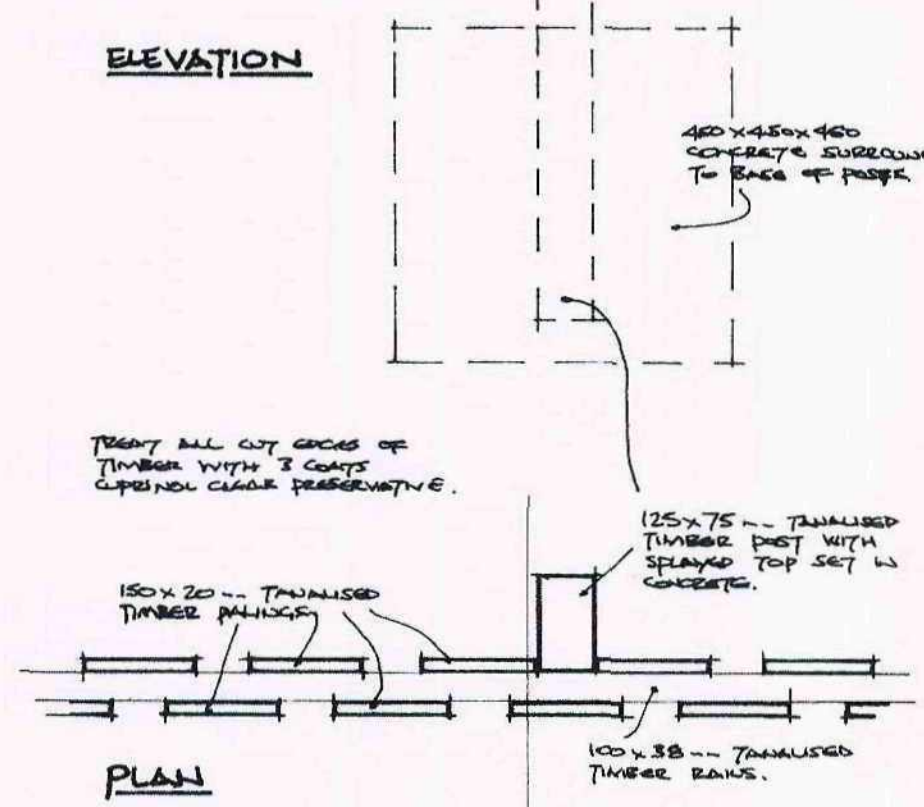

PLAN

FENCING DETAILS. 1:20

CERTIFICATE NO. 15 24733
(MULTI-DISCIPLINARY DESIGN)

NATIONAL HOME ENERGY RATING SCHEME

REGISTERED MEMBER

NOTES
No.

REVISIONS
Code Date

BARNSELEY
Metropolitan Borough Council
Property & Procurement
Keith S. Hilton, FRICS
Assistant Executive Director
County Way
Barnsley S70 2DT
Tel: 01226 774300
Fax: 01226 774399

PROJECT
HEATHER GARTH PRIMARY
SCHOOL - CARETAKERS
BUNGALOW - ADAPTATIONS

DRAWING
EXISTING PLAN & ELEVATIONS
SITE LOCATION PLAN

Drawn RGM	Revision
Scale 1:50, 1:100 1:1250, 1:500	Date DEC 09
Project Code HSC 4145	Drawing No. AL(0)01