
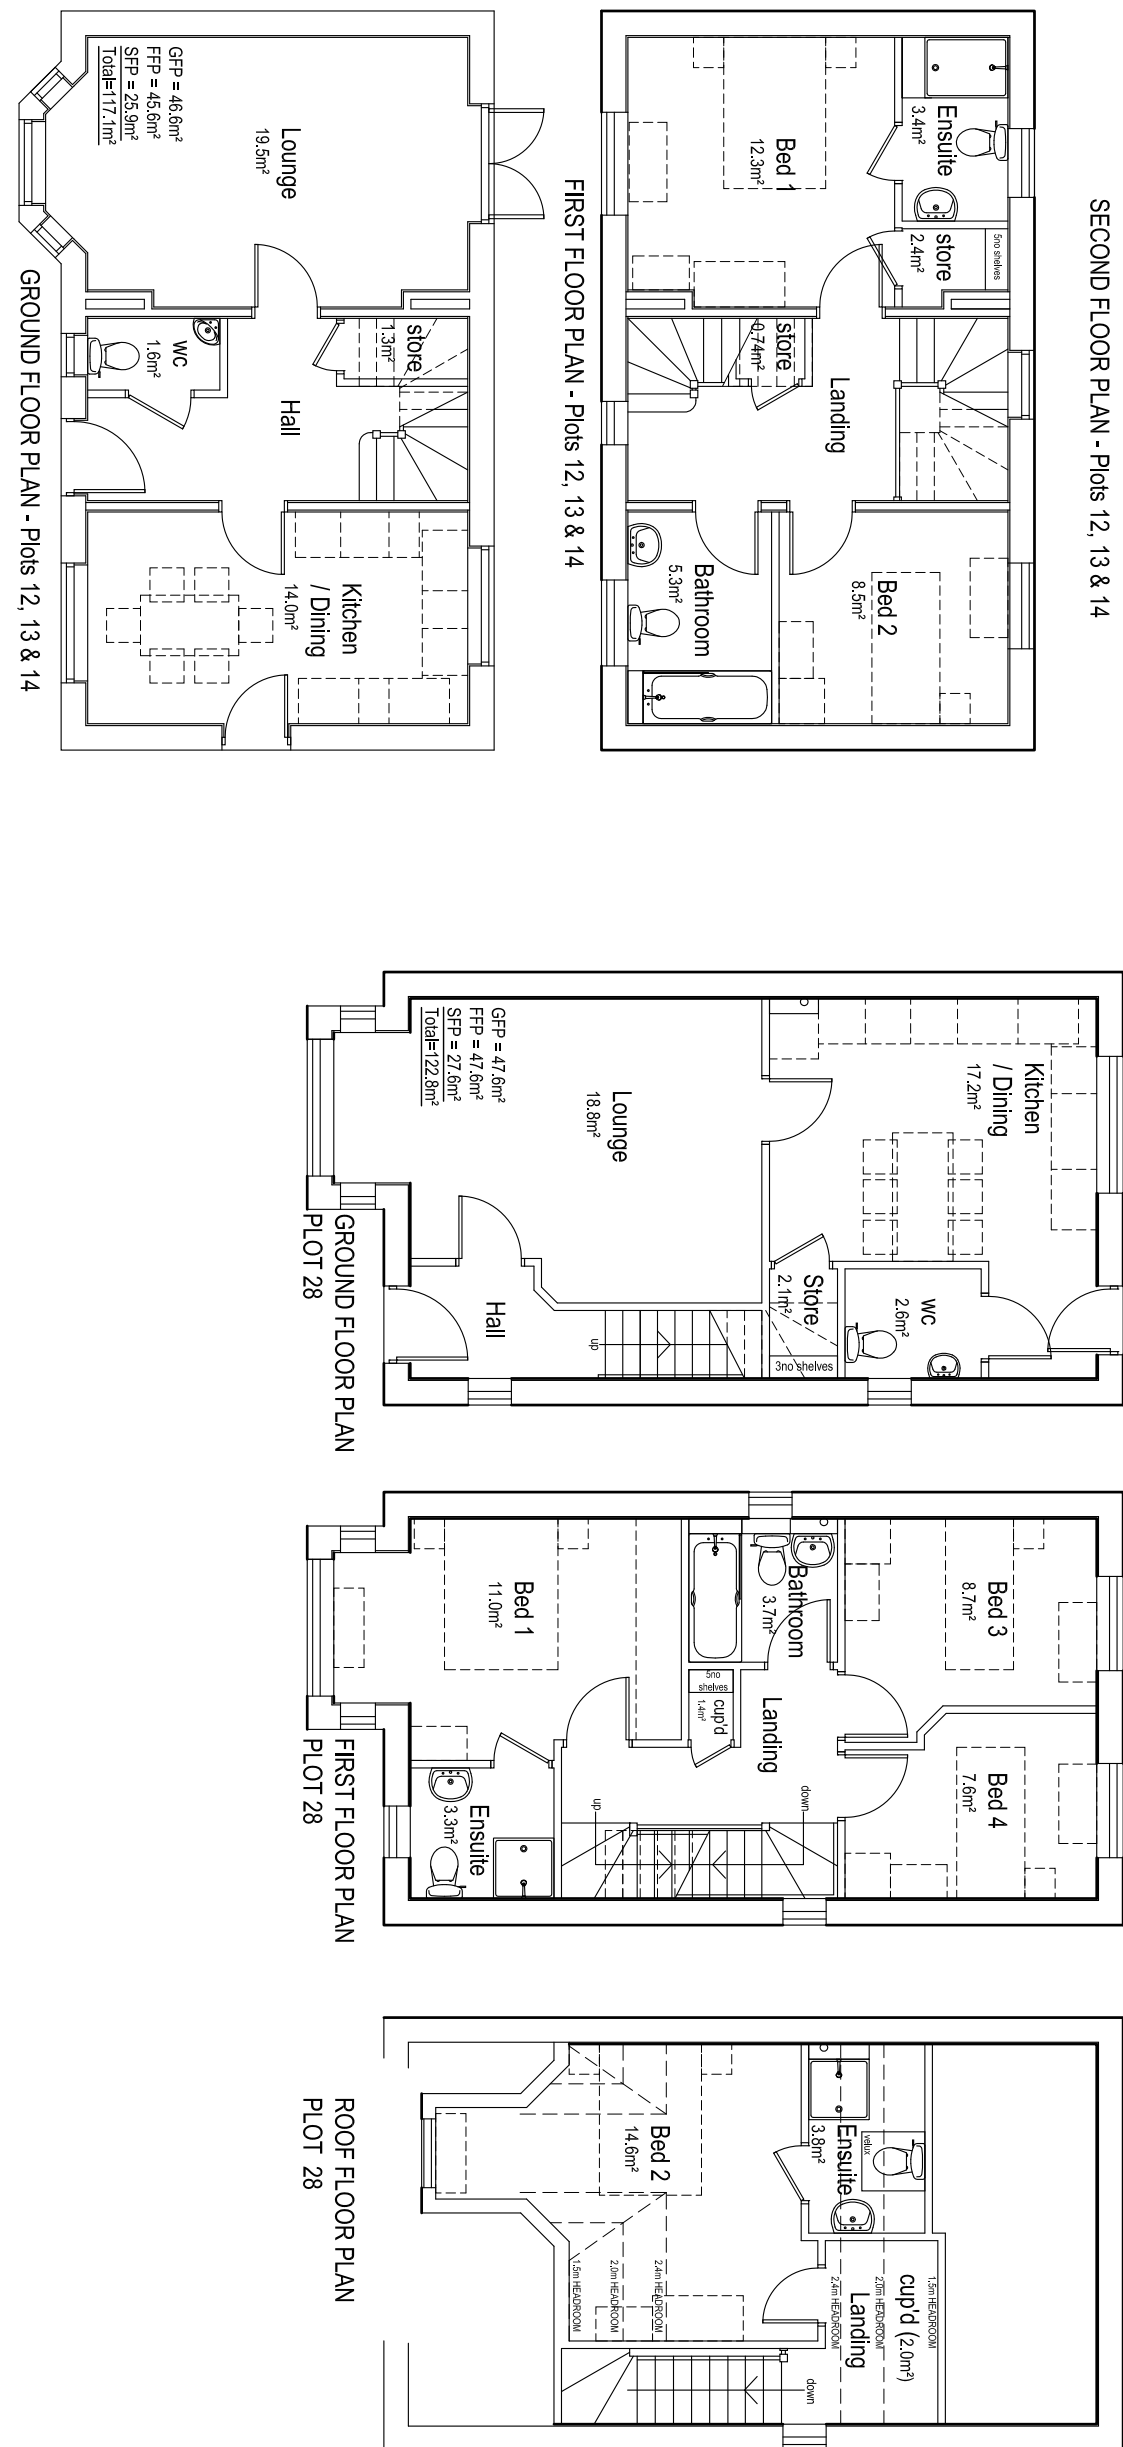
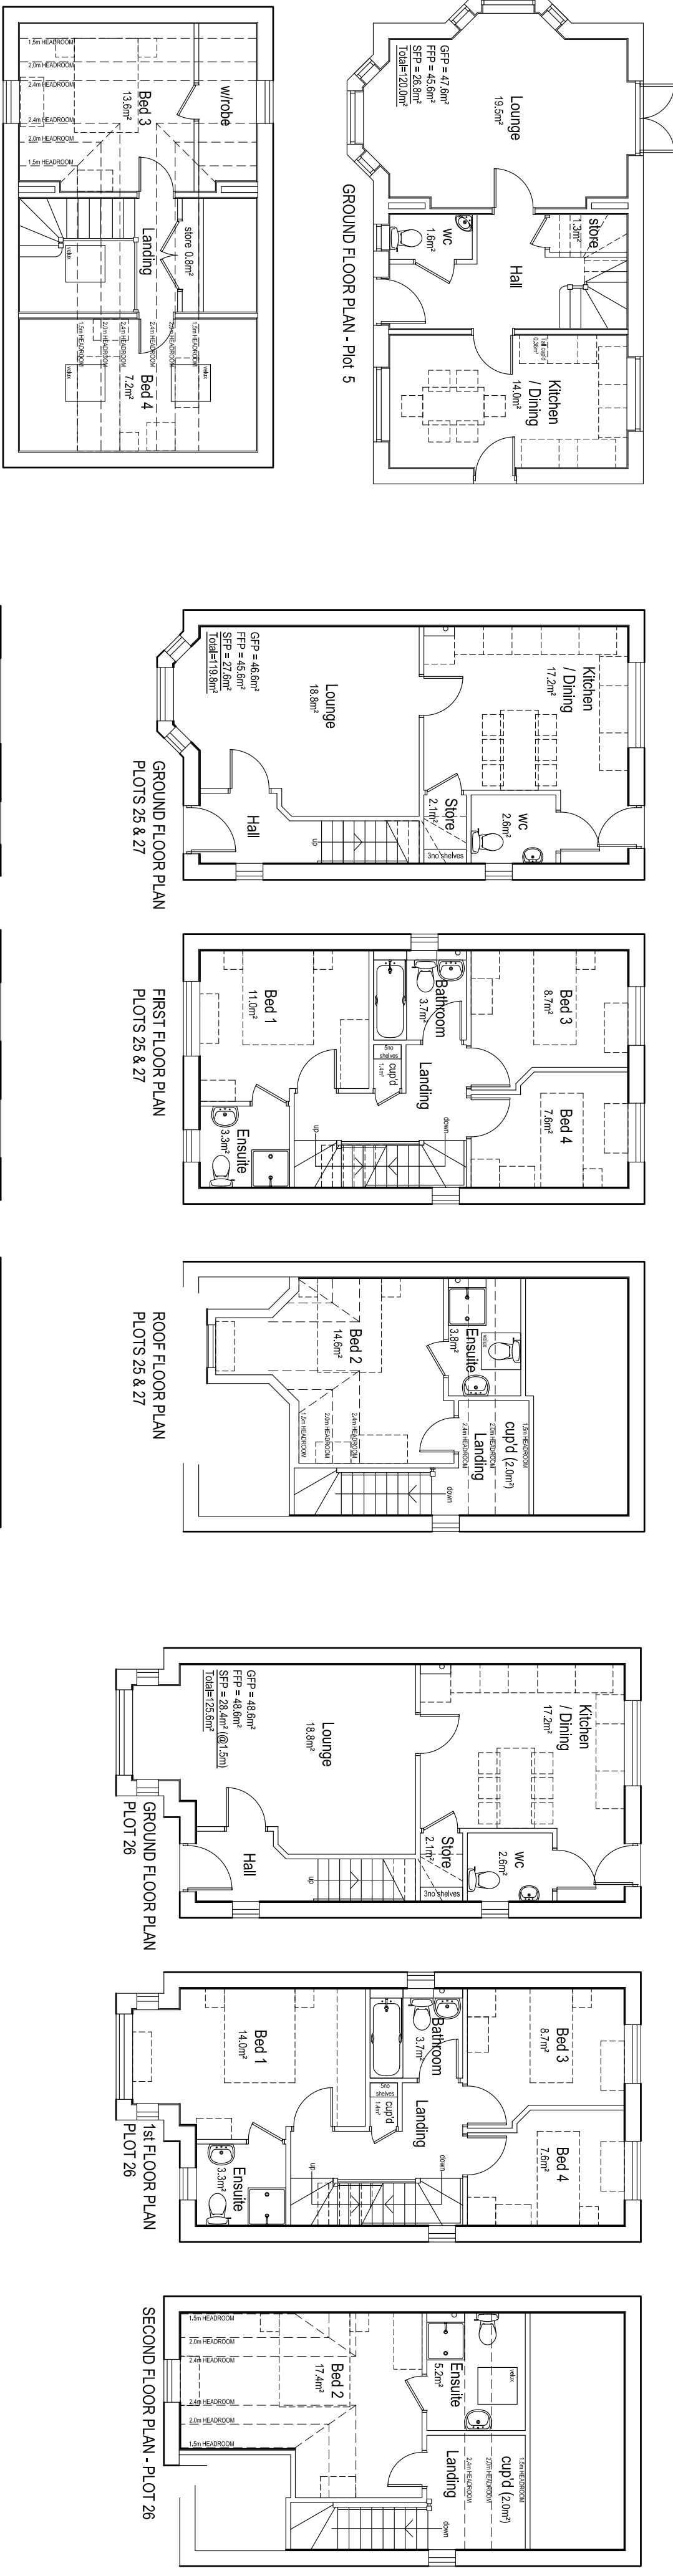
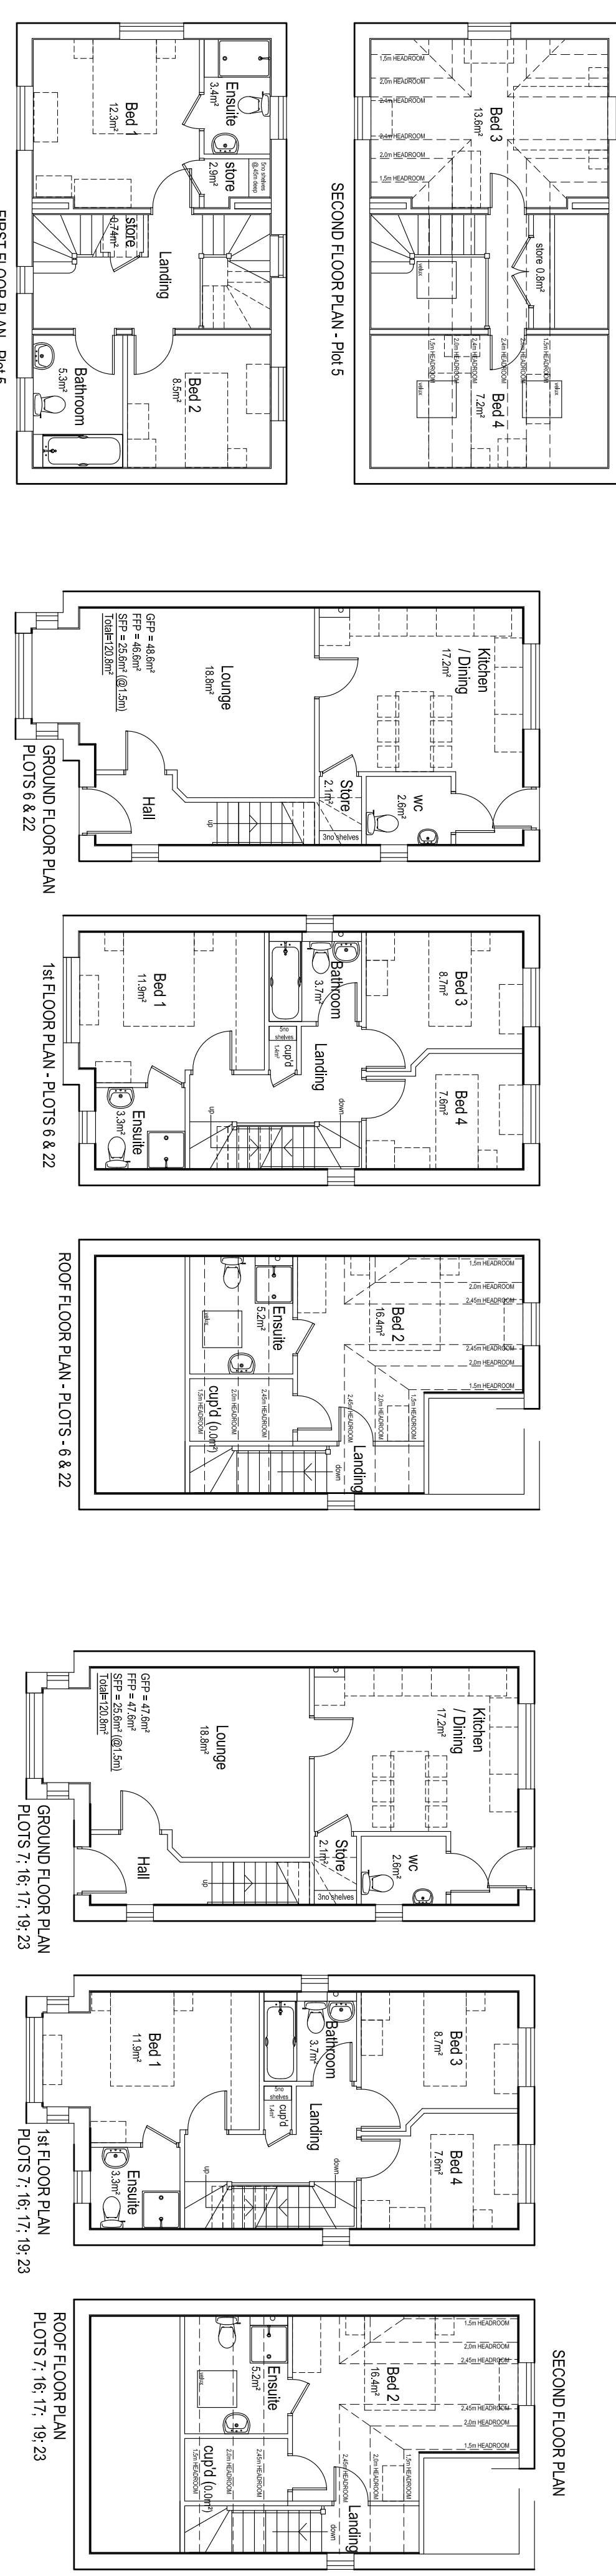


ALL DIMENSIONS TO BE CHECKED ON SITE PRIOR TO ANY MANUFACTURING OR FABRICATION AND ANY ANOMALIES TO BE BROUGHT TO THE ATTENTION OF THE ARCHITECT.

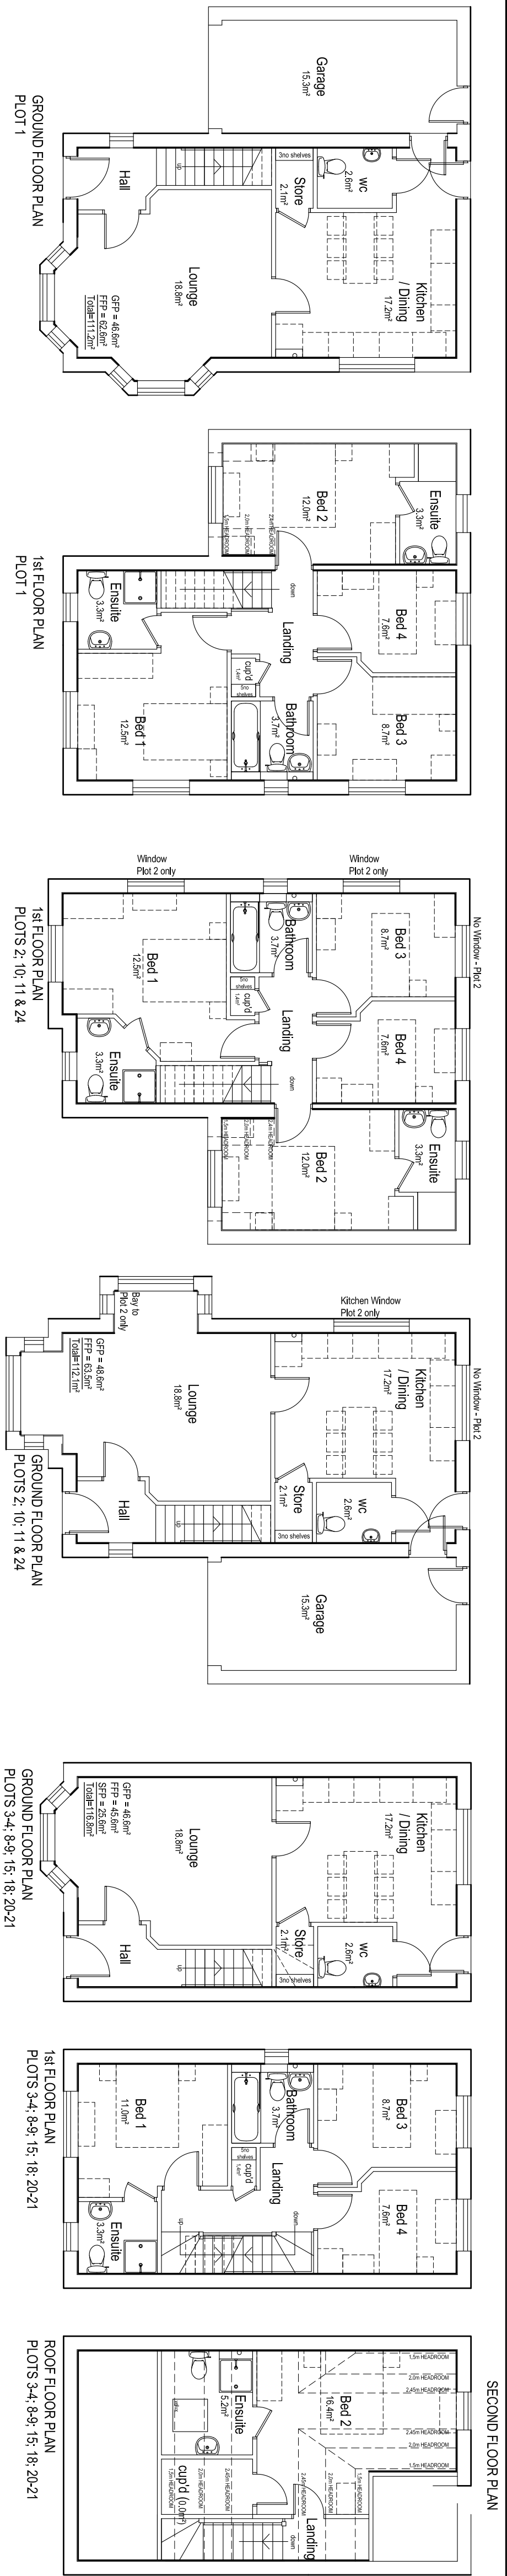

PLANNING ISSUE

SUBJECT TO LOCAL AUTHORITY APPROVAL

PROJECT

PROPOSED DEVELOPMENT
BOLTON HALL NURSING HOME
CARR HEAD LANE
ROTHERHAM
S63 8DA

CLIENT

MR ANDY HALL

DRAWING TITLE

PROPOSED
FLOOR PLANS

DRAWN

BLWORTHINGTON

DATE

24.05.16

CHECKED

SCALE

1:100 (A1)

APPROVED

HOWARD & SEDDON A.R.I.B.A.

CHARTERED ARCHITECTS

64 WASHWAY ROAD.

SALE, CHESHIRE M33 7RE.

TEL No. 0161 - 973 8296

FAX No. 0161 - 962 3485

e-mail : admin@howardandseddons.co.uk

JOB NO.

12387

DRAWN NO.

202

REVISION

D