


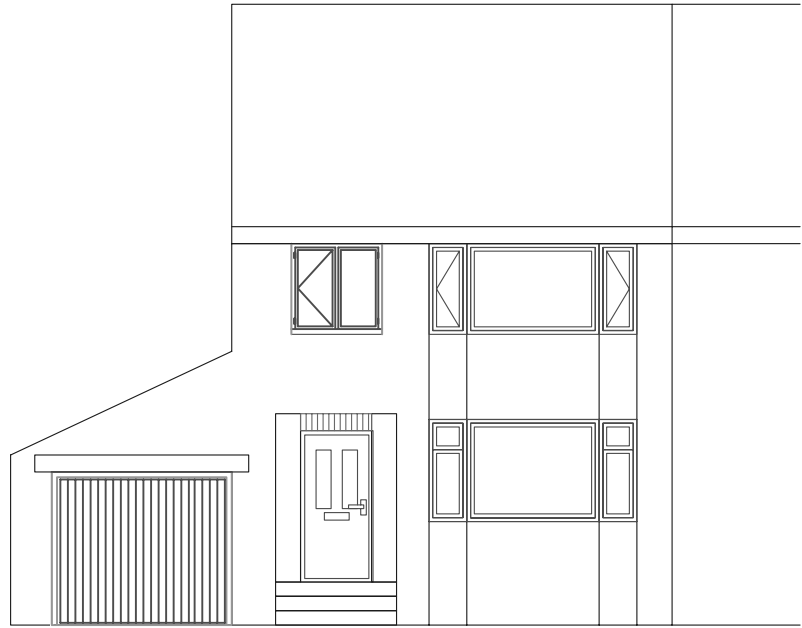


EXISTING FRONT ELEVATION
SCALE 1/100




EXISTING REAR ELEVATION
SCALE 1/100




EXISTING SIDE ELEVATION
SCALE 1/100

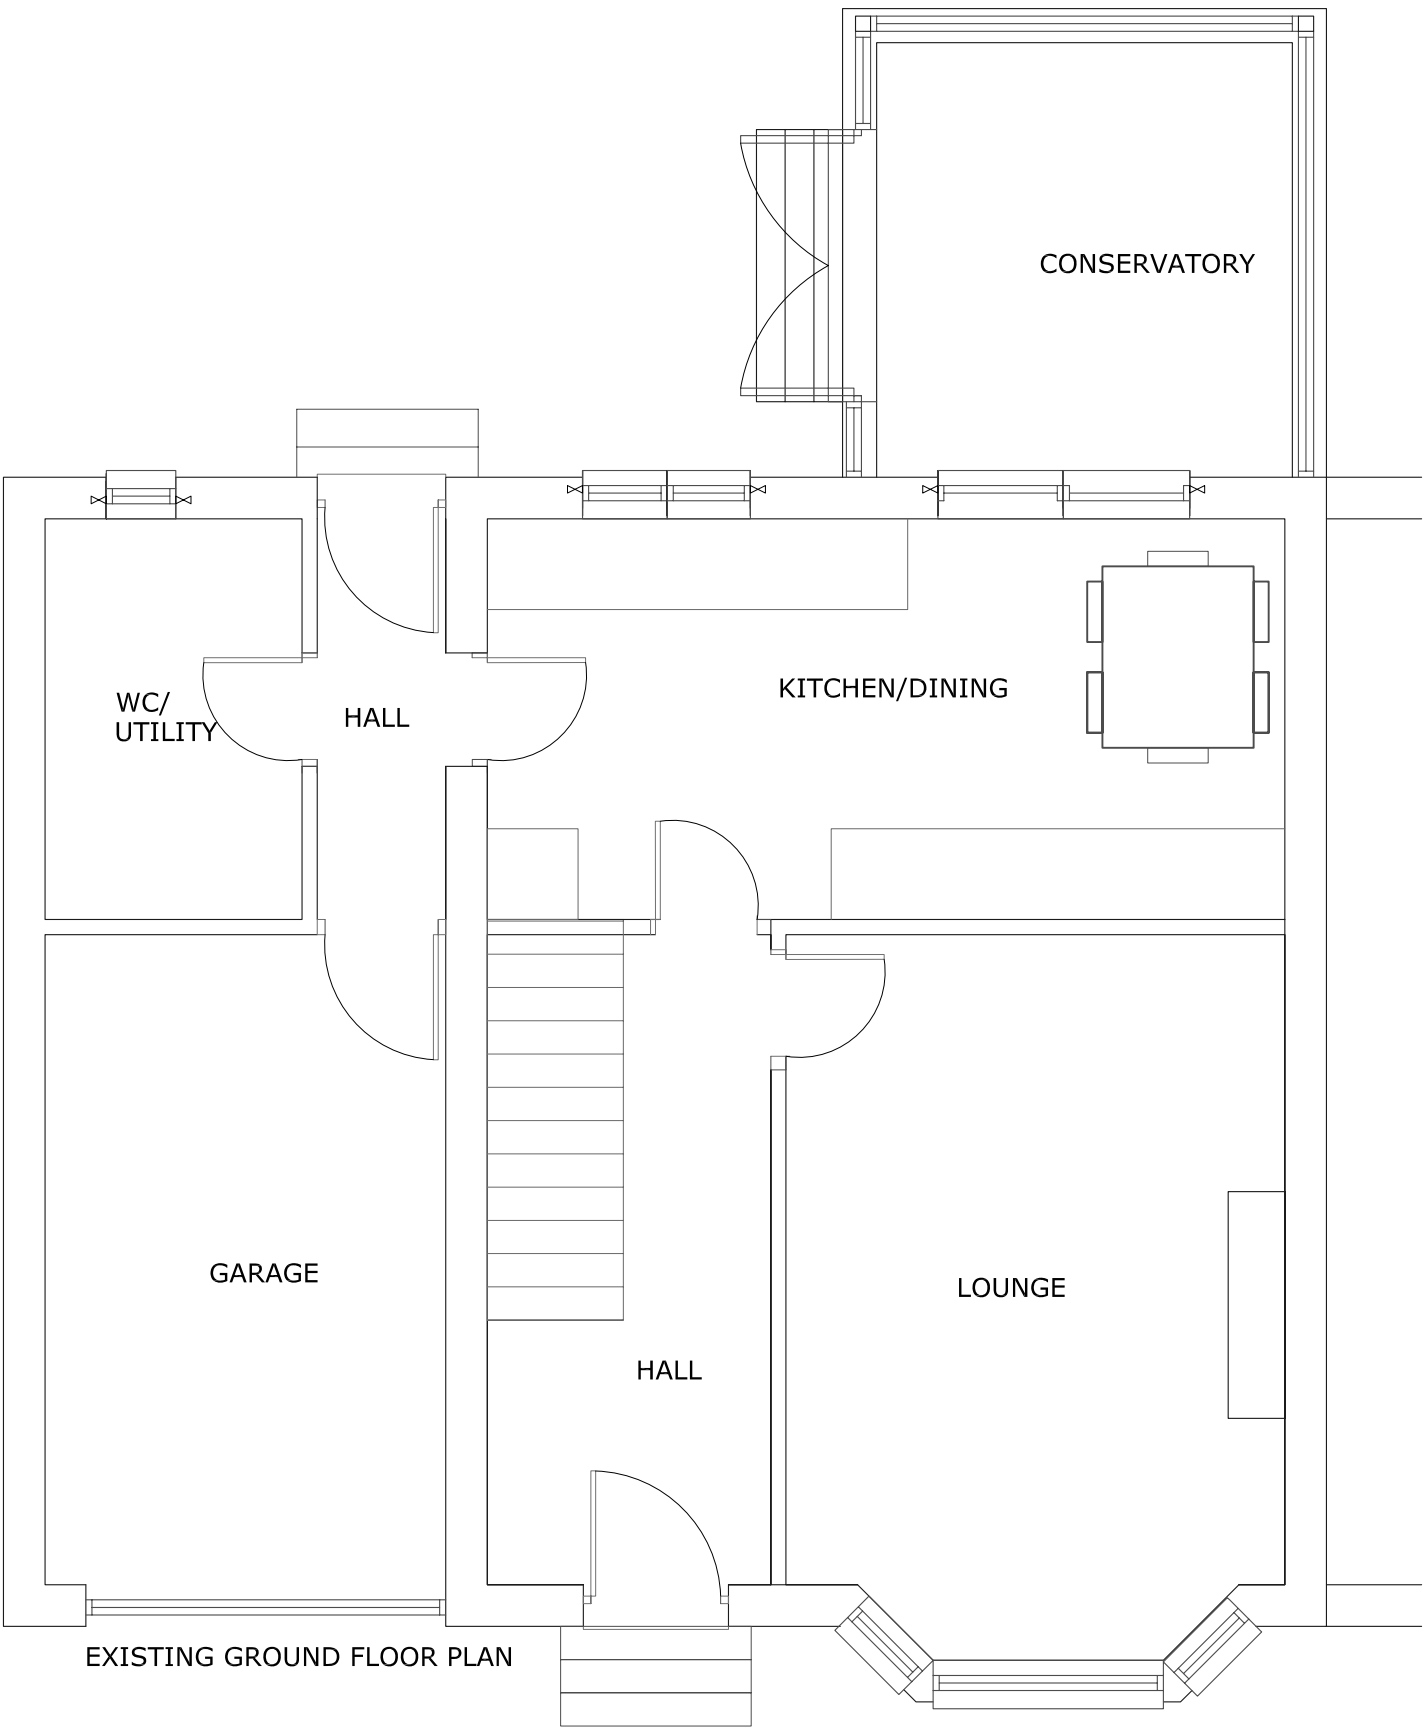

EXISTING GROUND FLOOR PLAN

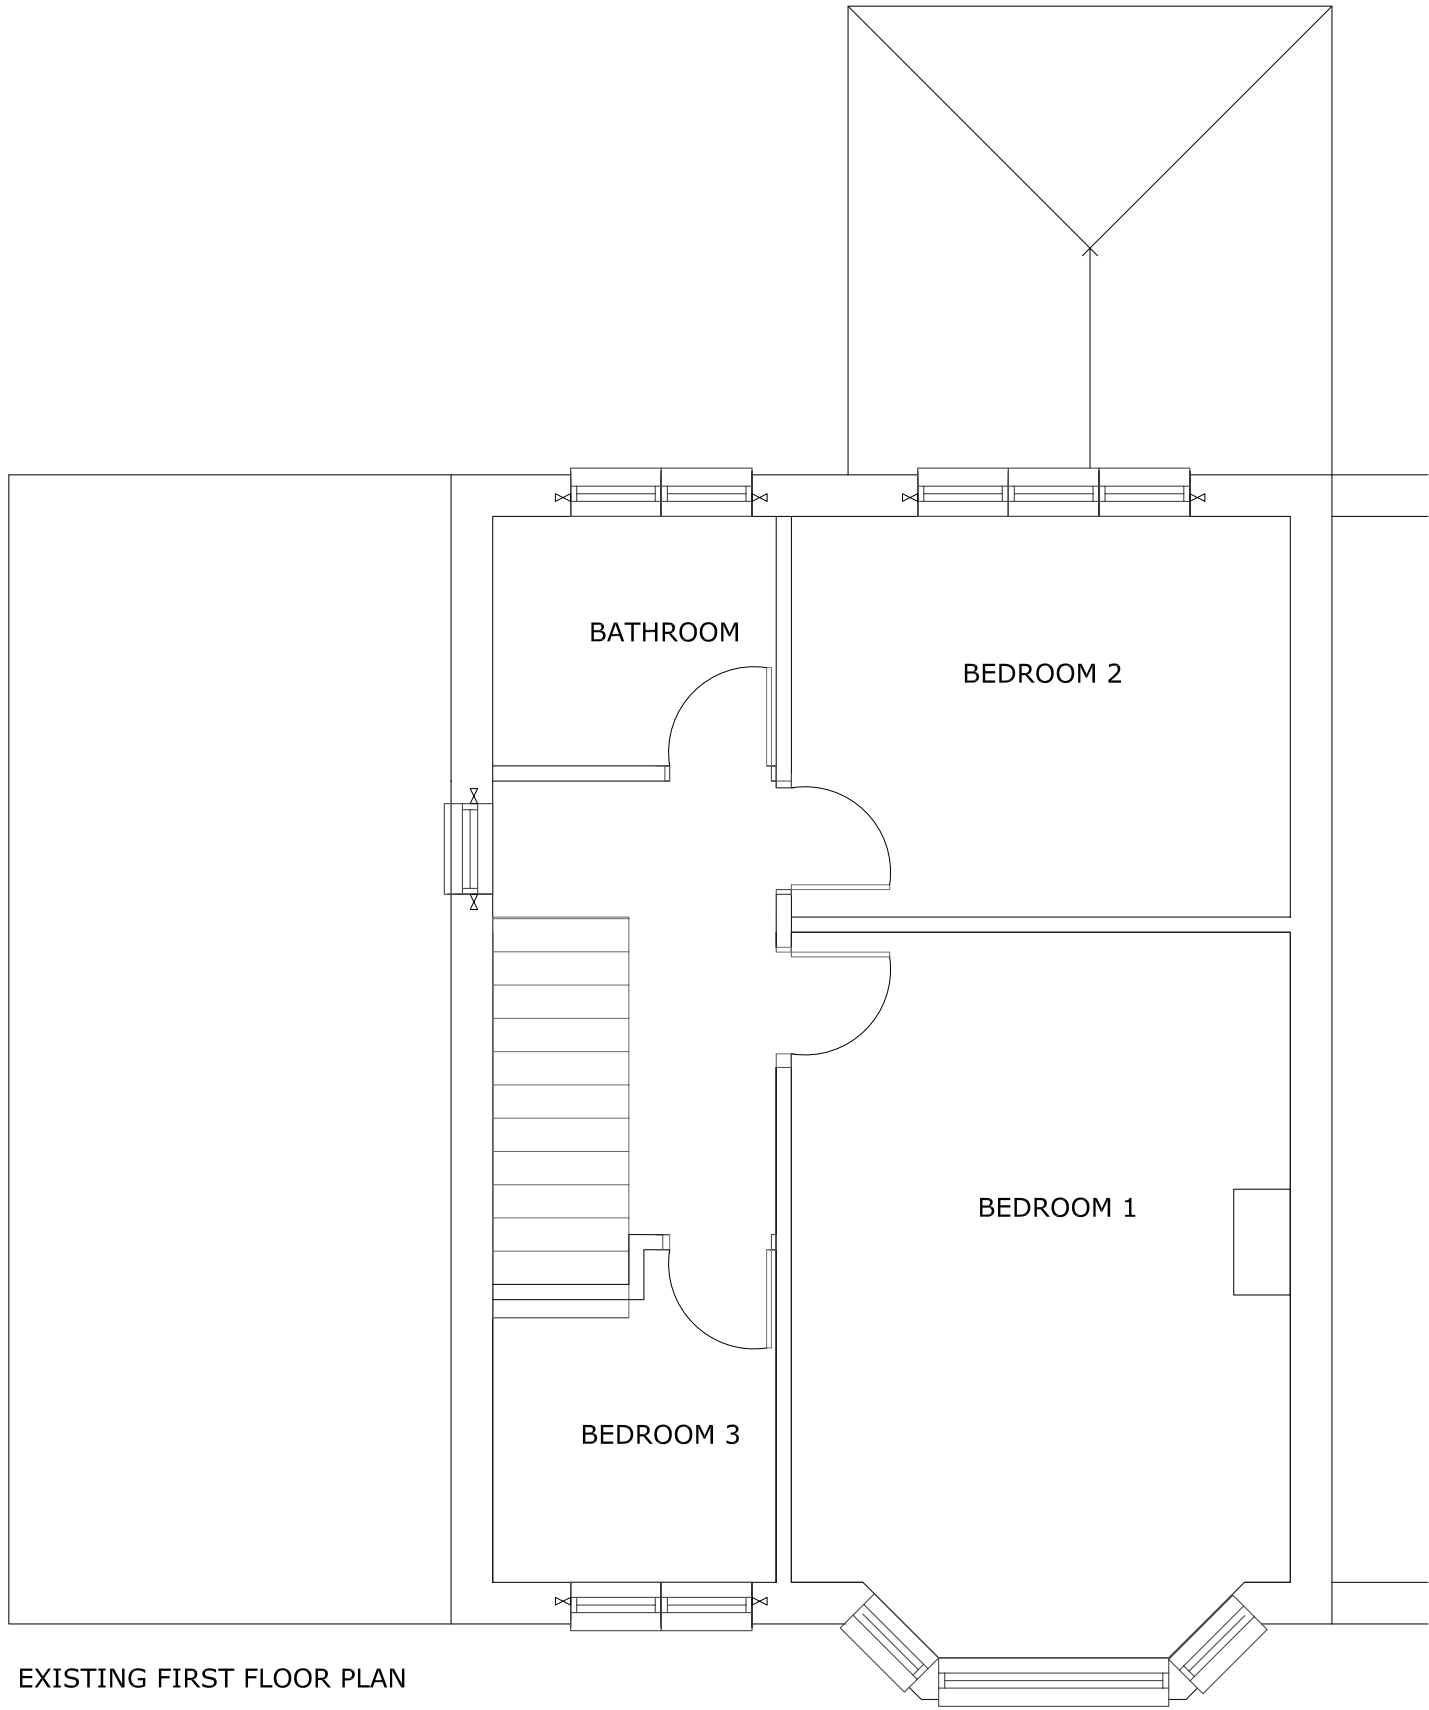

EXISTING FIRST FLOOR PLAN

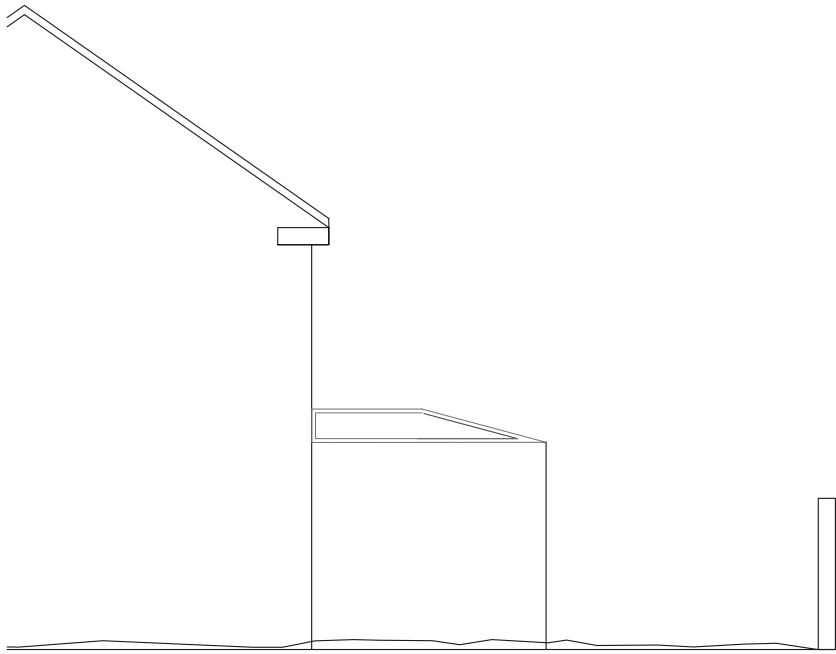

EXISTING SIDE ELEVATION TO BOUNDARY
SCALE 1/100

REV A - EXISTING SIDE ELEVATION TO BOUNDARY ADDED AS PER PLANNERS REQUEST

SITE	
54 ALLAN ROAD, DARTON, BARNSELY	
CLIENT	
MR D SHAW & MISS L NASH	
DRAWING TITLE	
PROPOSED PLANS & ELEVATIONS	
DRAWING NO. 43/02	SCALE 1:50 @A2
DATE 28/03/2021	REVISION A