


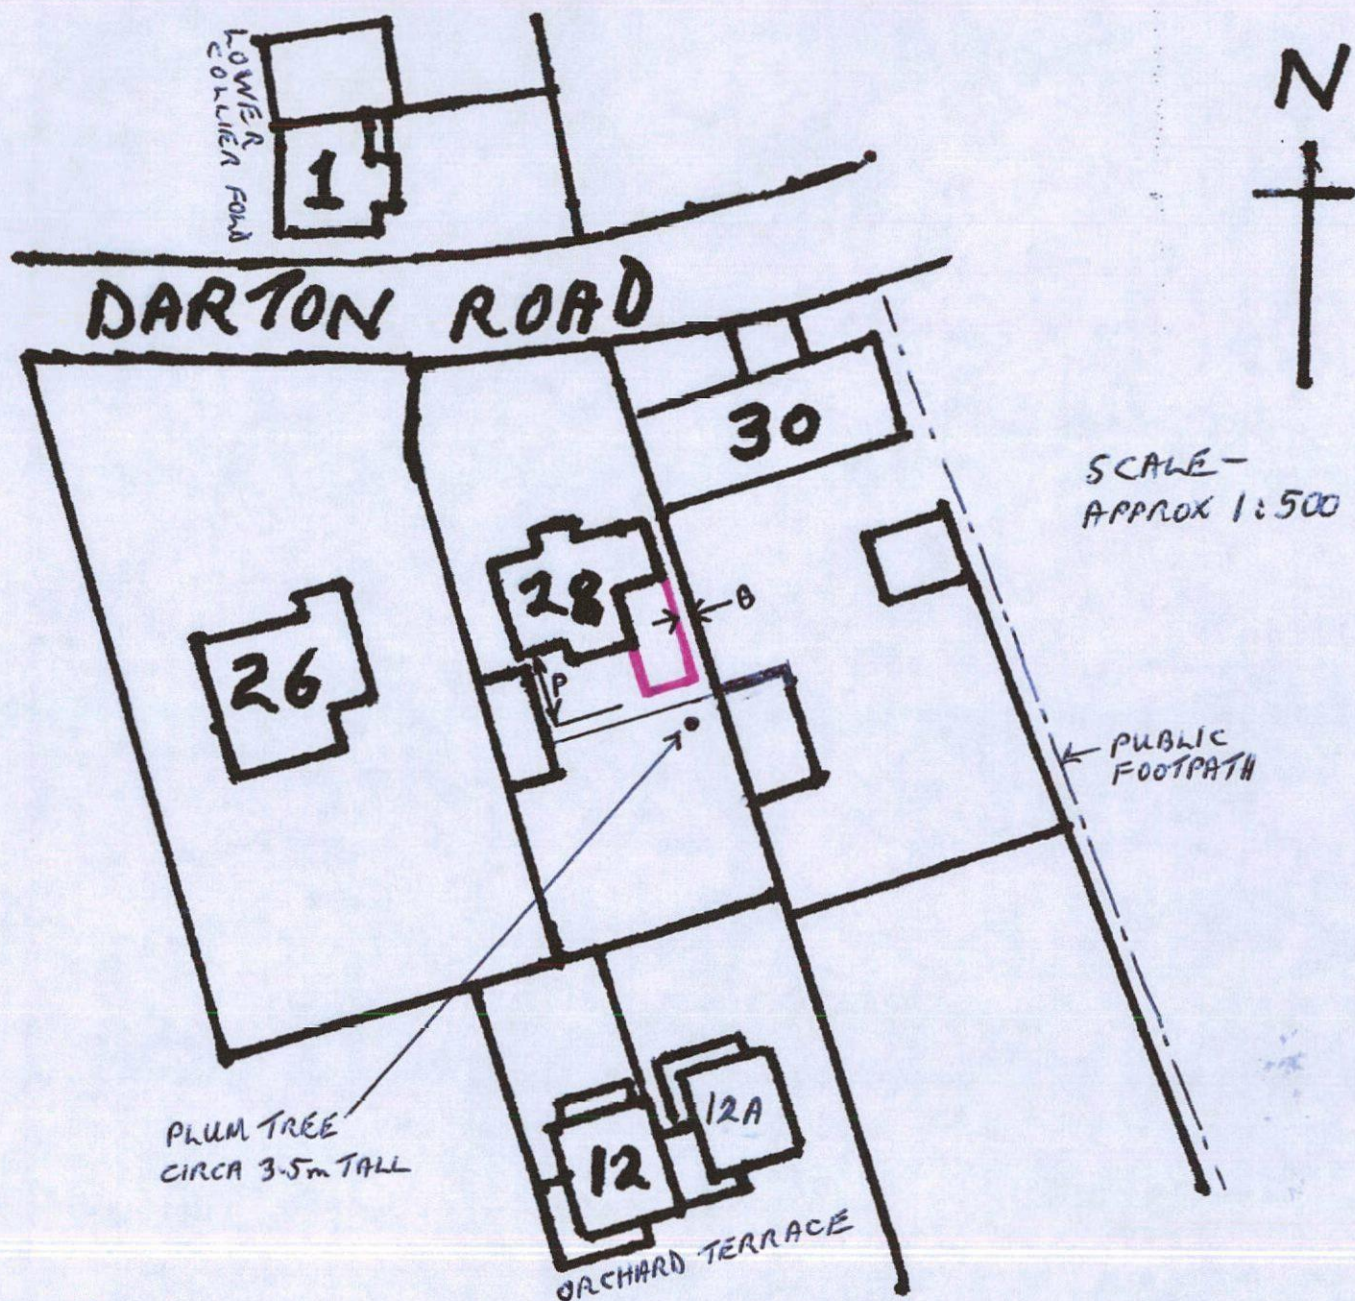


— CONSERVATORY WALL

P (PROTECTION FROM REAR OF ORIGINAL HOUSE) = 5.1 m

B (GAP BETWEEN CONSERVATORY BRICKWORK
AND FACE OF BOUNDARY WALL) = 1.1 m

DWG. NO 1
LOCATION PLAN

PROPOSED CONSERVATORY
AT 28 DARTON ROAD.
CAWTHORNE, S75 4HU

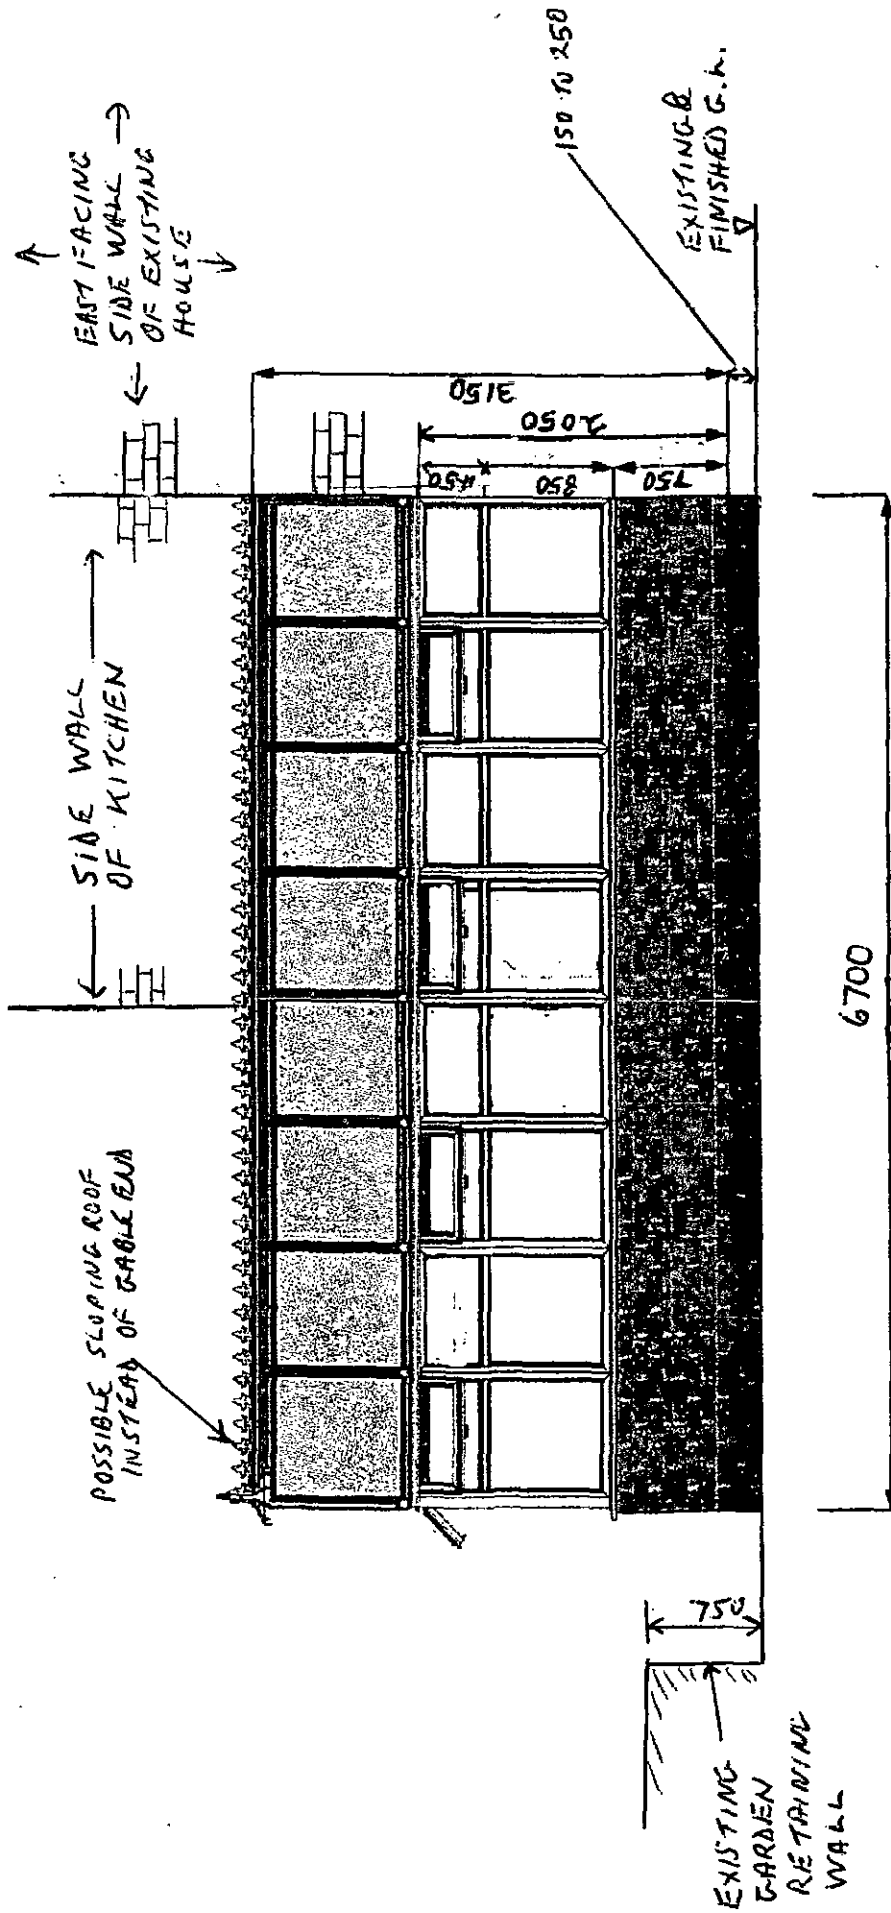


DRG. No 2

EAST ELEVATION OF PROPOSED CONSERVATORY

SCALE - 1:50 ALL DIMENSIONS IN MILLIMETRES
ALL DIMENSIONS ARE APPROXIMATE

PROPOSED CONSERVATORY
AT 28 DARTON ROAD,
CAWTHORNE, S75 4HU

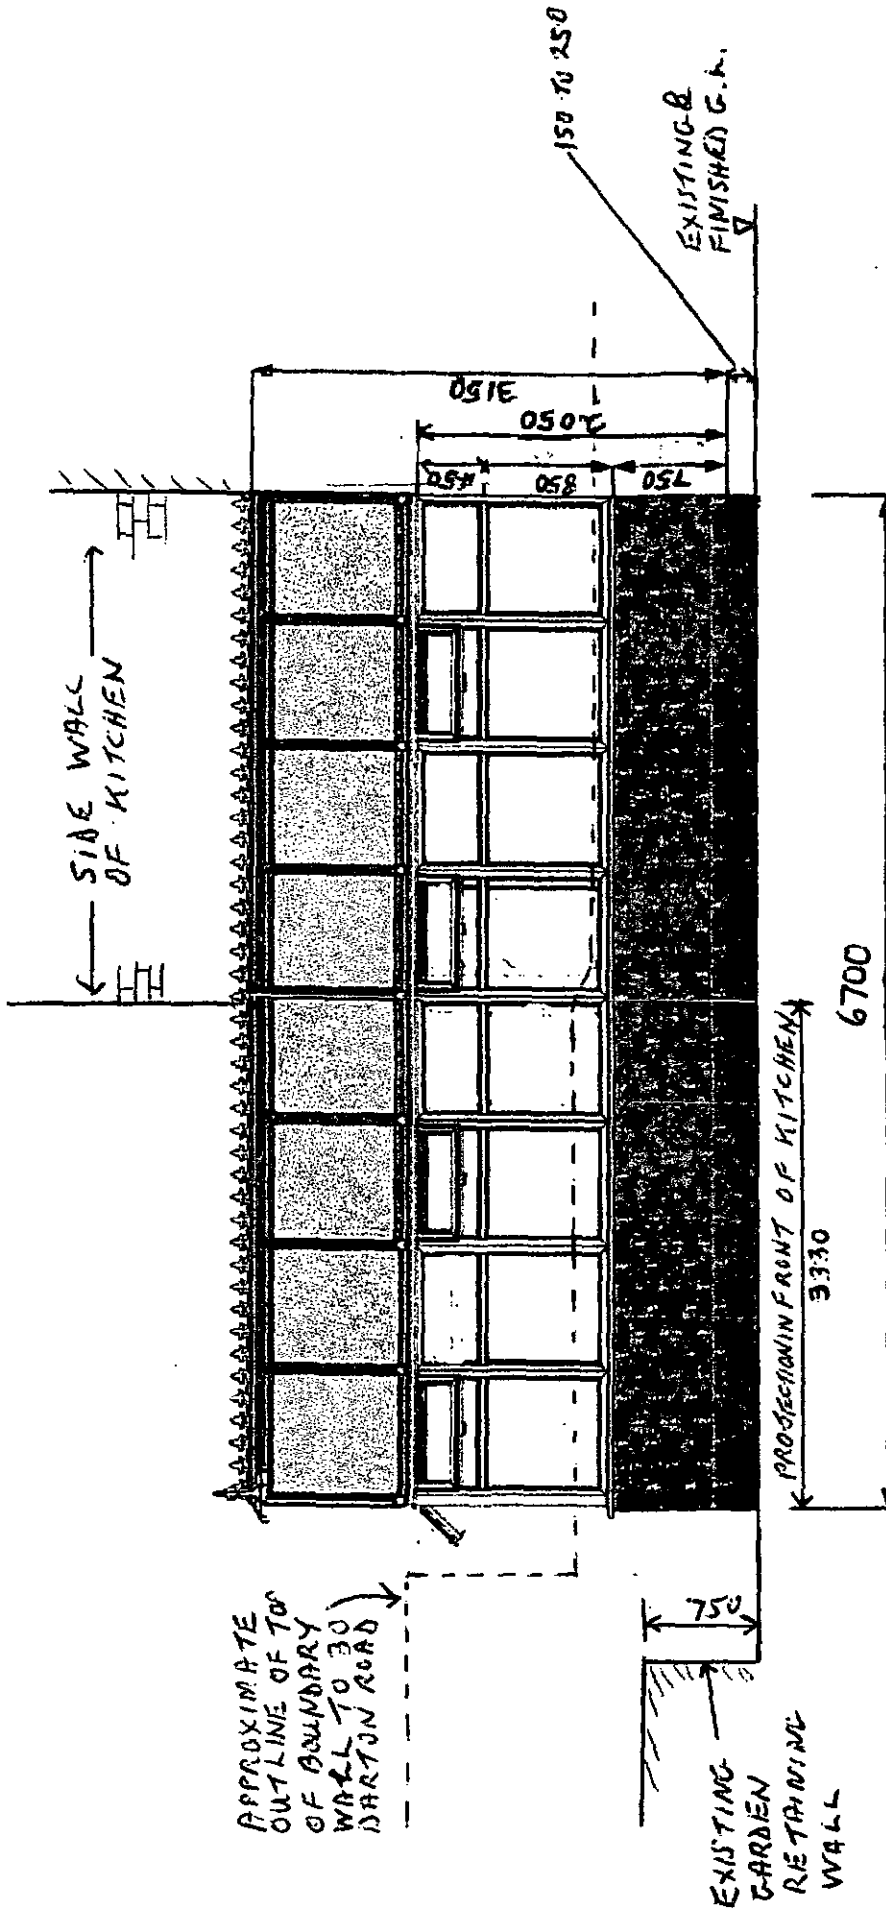

DRG. No. 3


EAST ELEVATION OF PROPOSED CONSERVATORY

SCALE - 1:50 ALL DIMENSIONS IN MILLIMETRES

SHOWING OUTLINE OF ADJACENT BOUNDARY WALL

ALL DIMENSIONS ARE APPROXIMATE

PROPOSED CONSERVATORY
AT 28 DARTON ROAD,
CAWTHORNE, 575 HHU

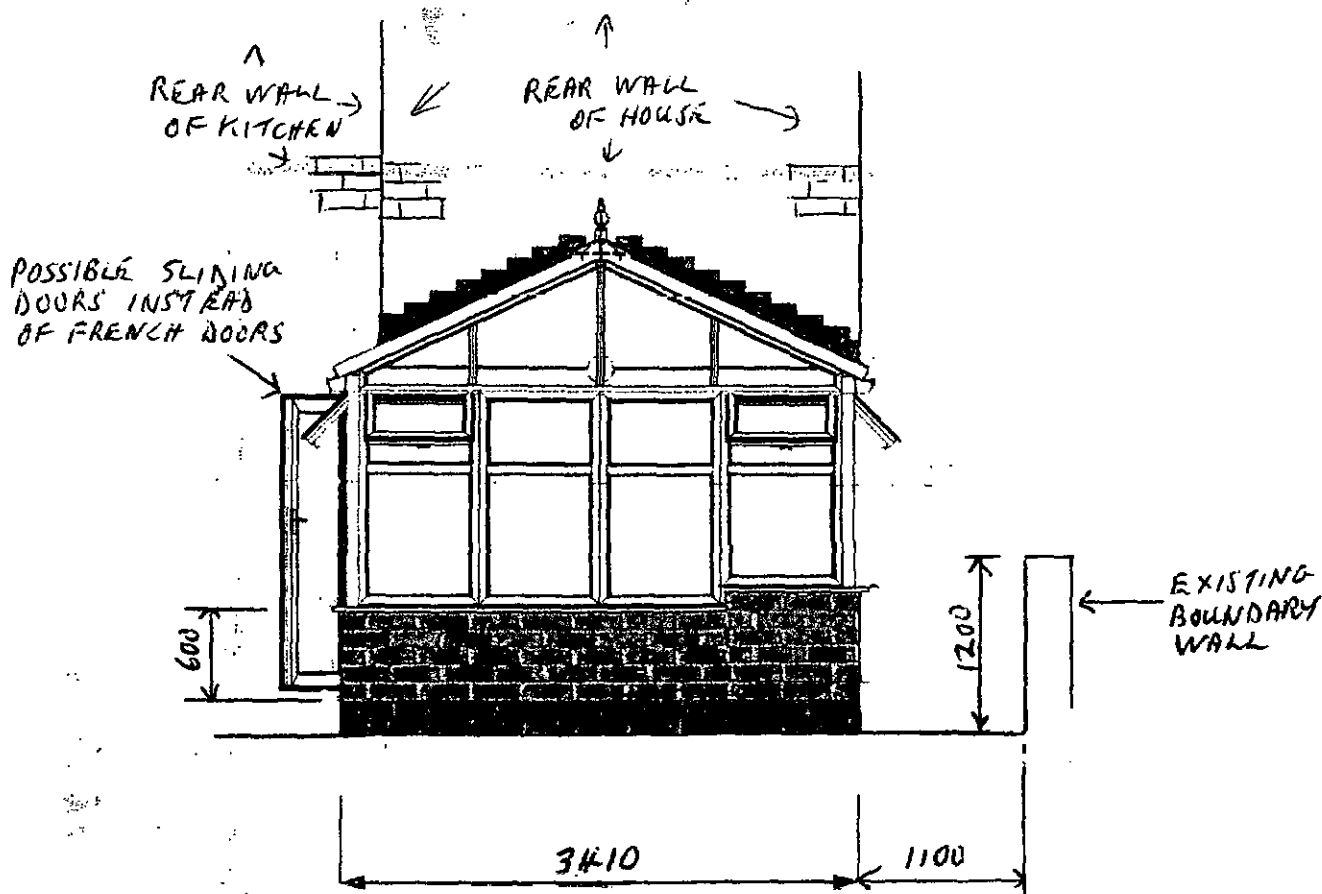

DWG No. 4

SOUTH ELEVATION

OF CONSERVATORY

SCALE-1:50

ALL DIMENSIONS IN MILLIMETRES
ALL DIMENSIONS ARE APPROXIMATE

PROPOSED CONSERVATORY
AT 28, DARTON ROAD
CAWTHORNE, S75 4HU