
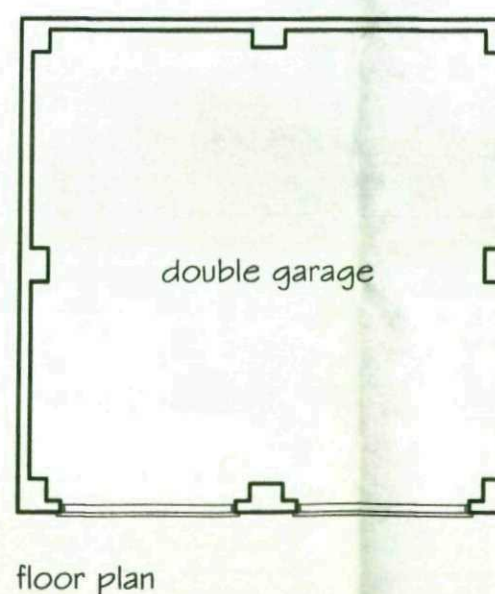


Plot 1, Royd Farm

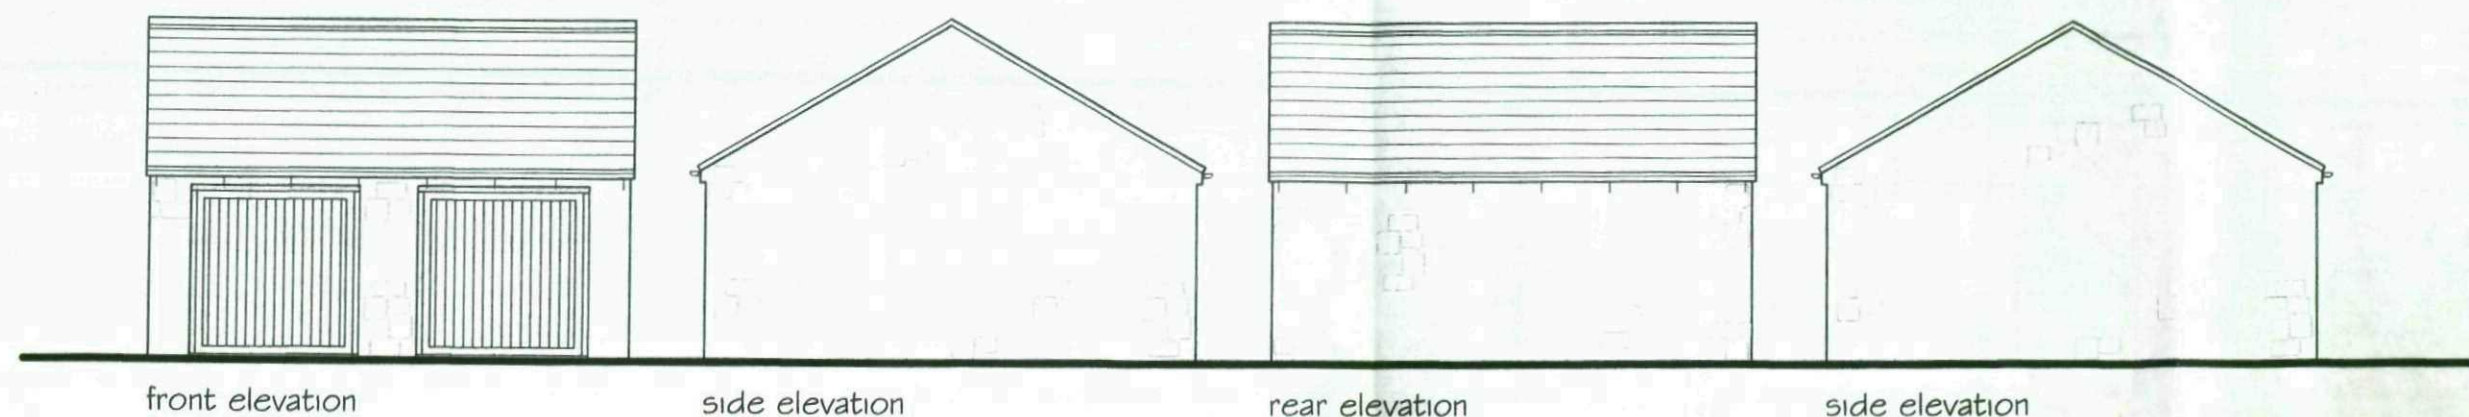

CLIENT
MR & MRS THOMPSON

PROJECT
**HIGHAM
ROYD HILL FARM**

DRAWING OF
PLOT 1 - GARAGE
PROPOSED PLANS & ELEVATIONS


MARKETING NAME

drawing no	rev	date
08-011-114	-	aug 08
scale	drawn	checked by
1:100	mrh	checked date
		aug 08


BB | AD Ltd
Barnett & Burgin Architectural Design Ltd

Unit 44, Century Business Centre
Manvers Way, Manvers, Rotherham
Tel: 01709 300186 | Fax: 01709 300187
Email: info@bbad.ltd.uk

Plot 1, Royd Farm

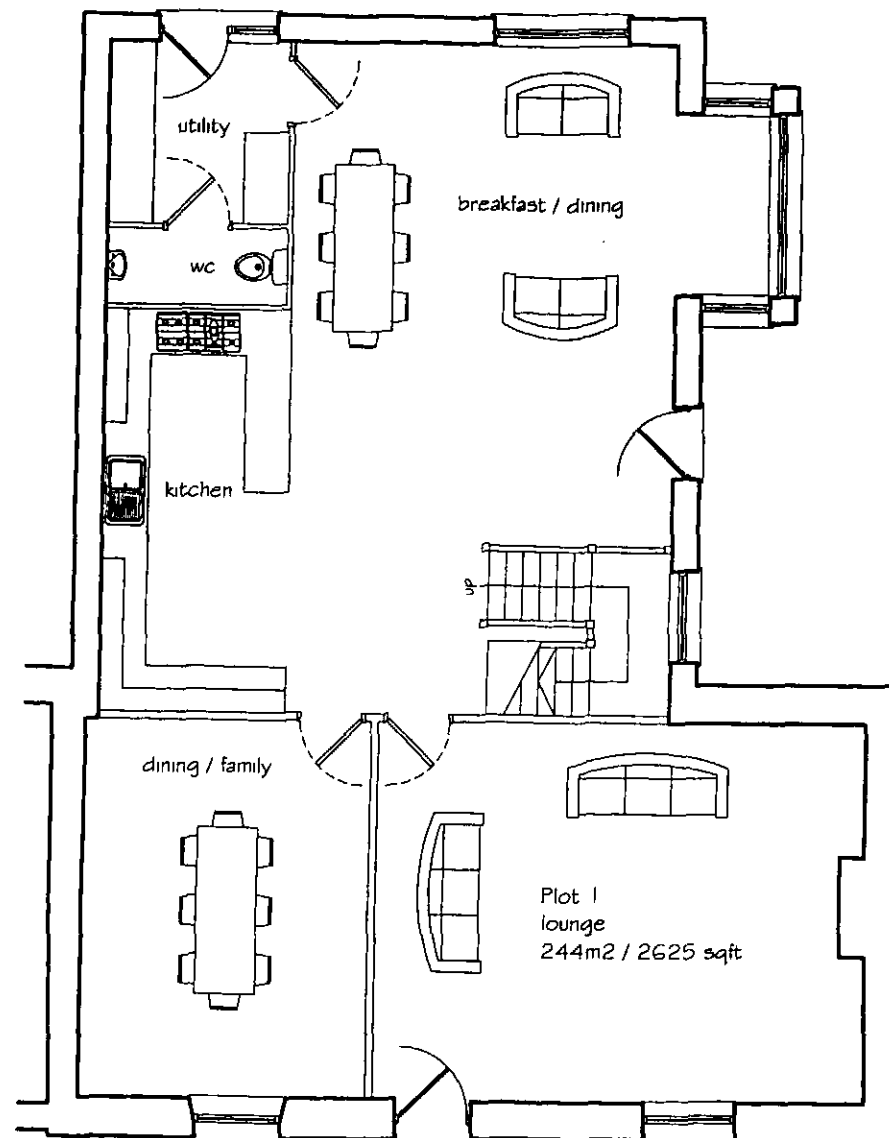

Ground Floor Plan

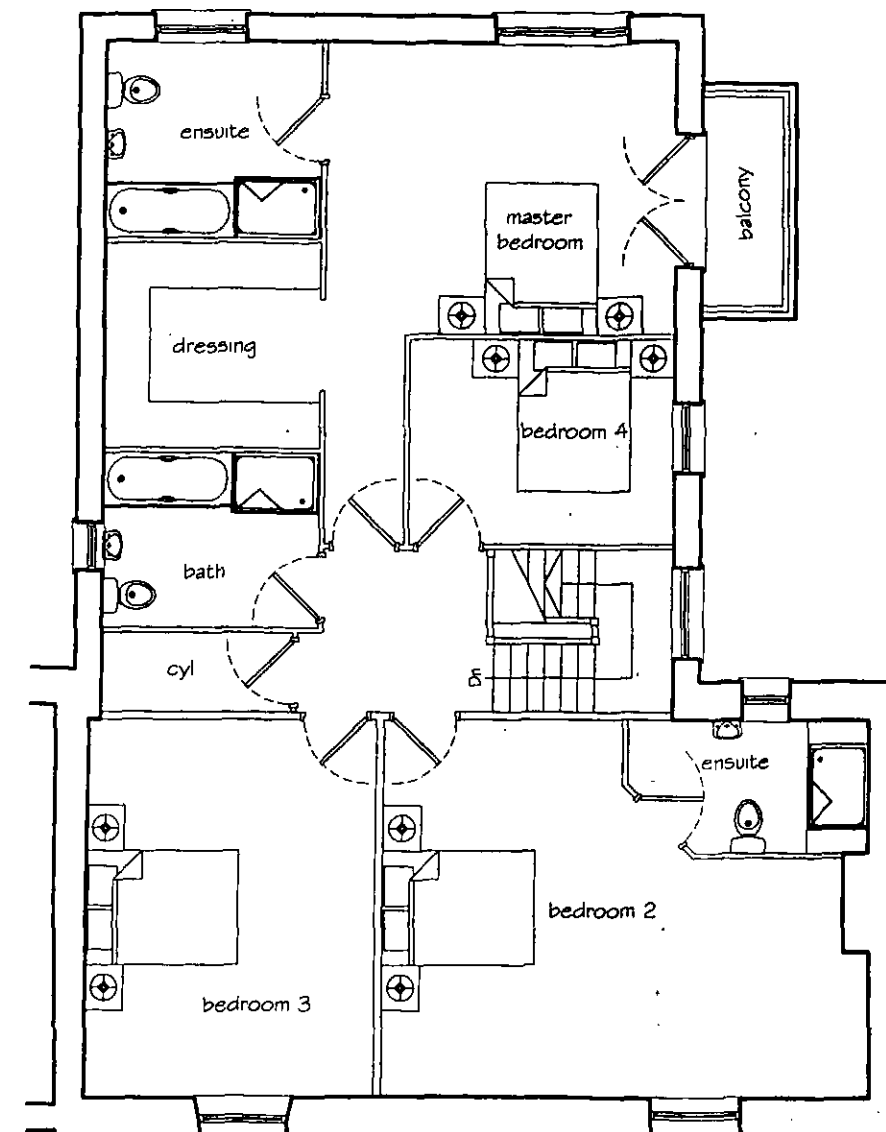

First Floor Plan

CLIENT
MR & MRS THOMPSON

PROJECT
**HIGHAM
ROYD HILL FARM**

DRAWING OF
**PLOT 1
PROPOSED PLANS**

MARKETING NAME



drawing no	rev	date
08-011-113	-	aug 08
scale	drawn	checked by
1:100	mrh	checked date
		aug 08

BB LAD Ltd
Barnett & Burgin Architectural Design Ltd

Unit 44, Century Business Centre
Manvers Way, Manvers, Rotherham
Tel: 01709 300186 | Fax: 01709 300187
Email: info@bbad.ltd.uk

Location Plan, Royd Farm

PLOT 1

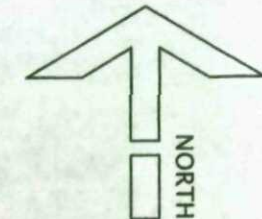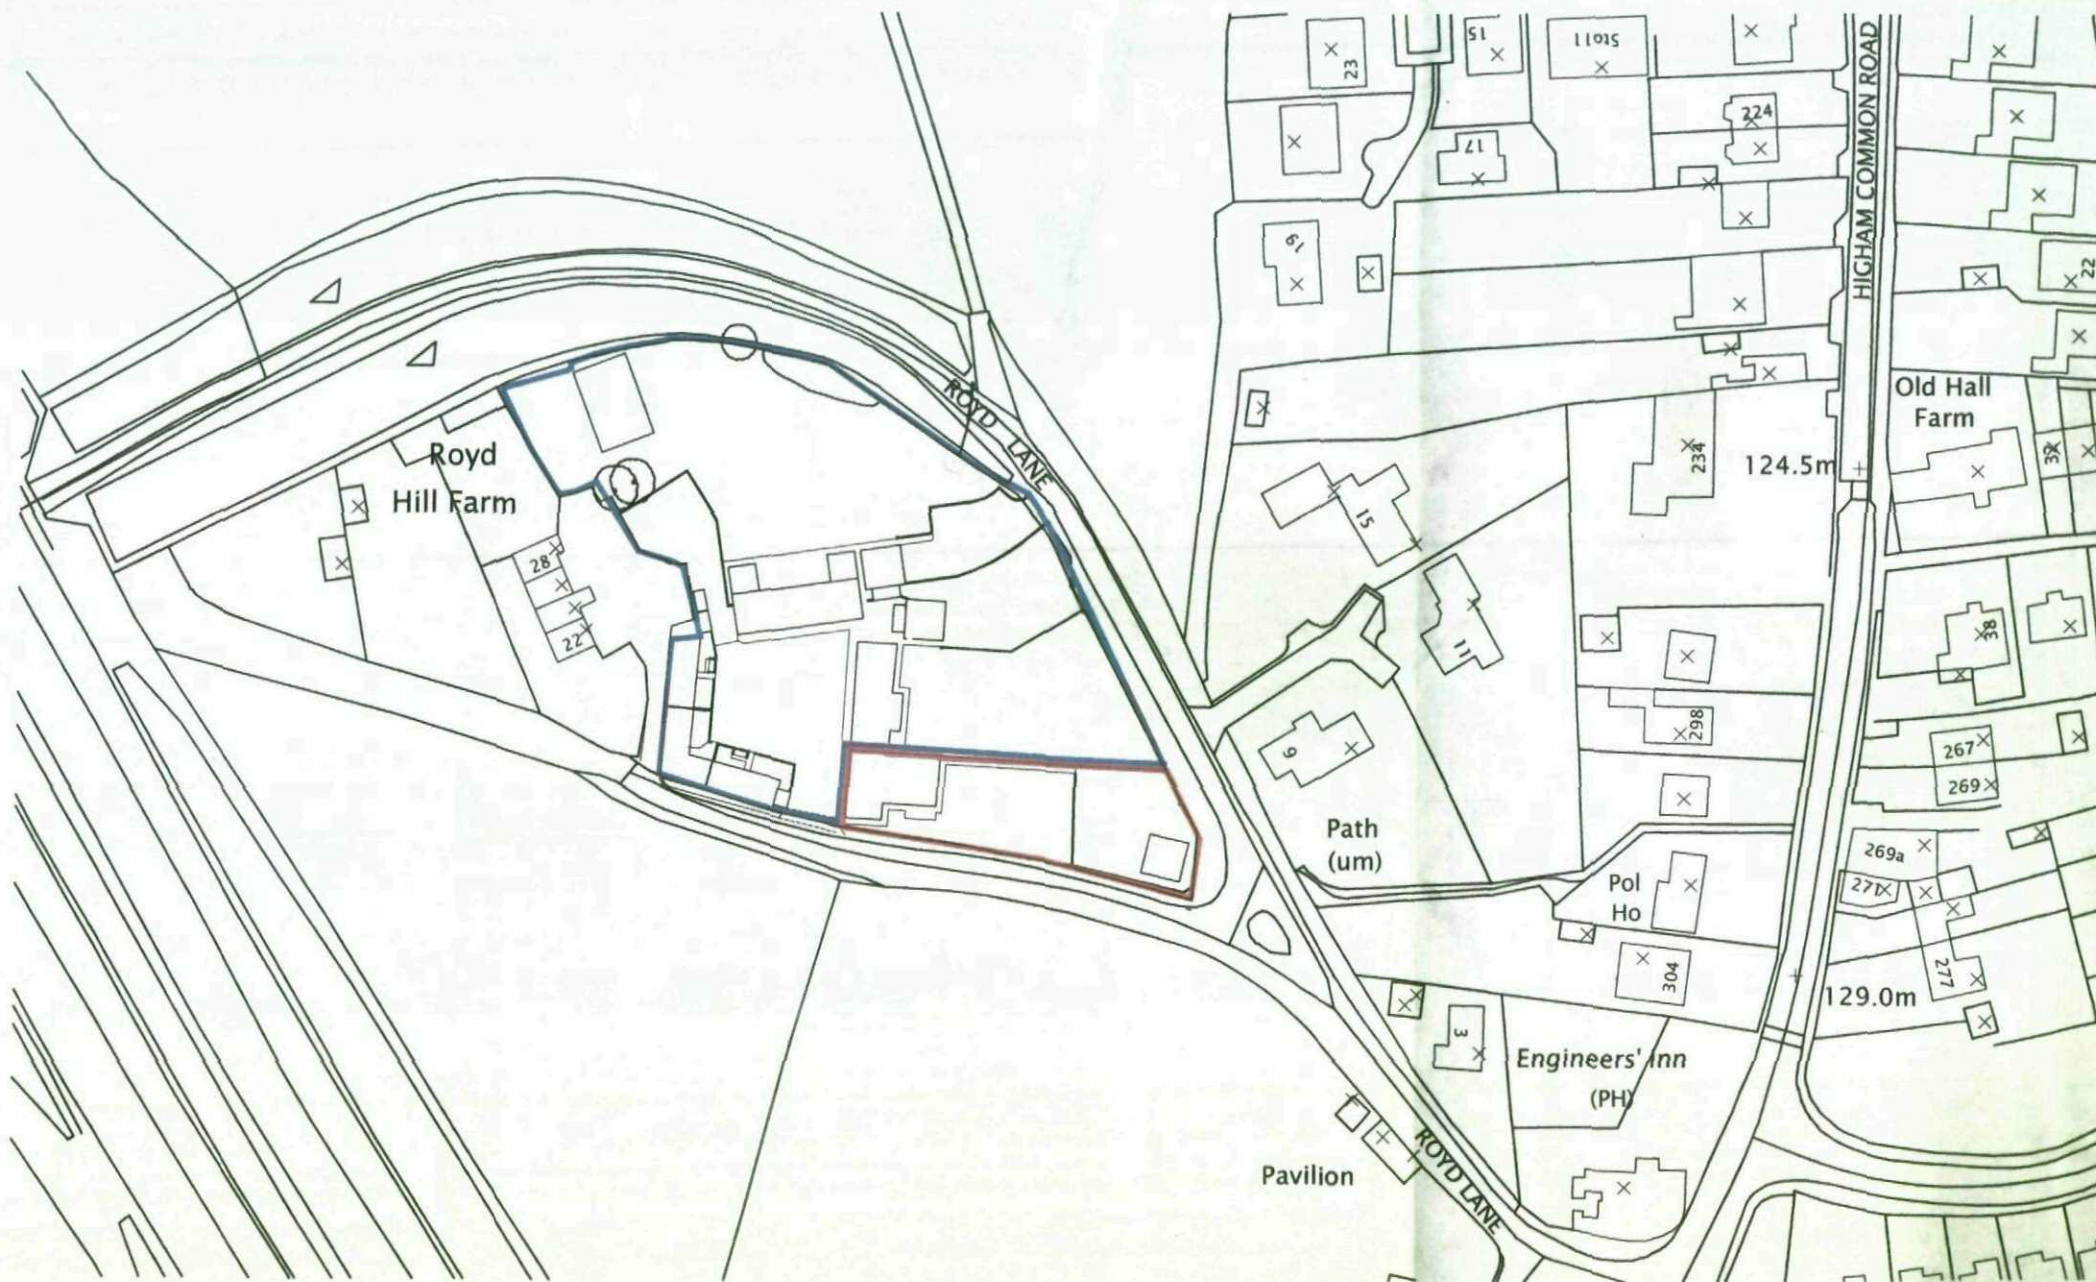

Notes:
All drawings to be read in conjunction
with all other drawings as noted on
issue sheet.

Extent of Ownership indicated thus:

Adjoining land in clients ownership
indicated thus :

CLIENT
MR DICKINSON


PROJECT
**HIGHAM
ROYD HILL FARM**

DRAWING OF
PLOT 1
LOCATION PLAN
MARKETING NAME


drawing no 08-011-150		rev —	date aug 08
scale 1:1250	drawn mrb	checked by	checked date aug 08

BB | AD Ltd
Barnett & Burgin Architectural Design Ltd
Unit 44, Century Business Centre
Manvers Way, Manvers, Rotherham
Tel: 01709 300186 | Fax: 01709 300187
Email: info@bbad.ltd.uk

Plot 1, Royd Farm

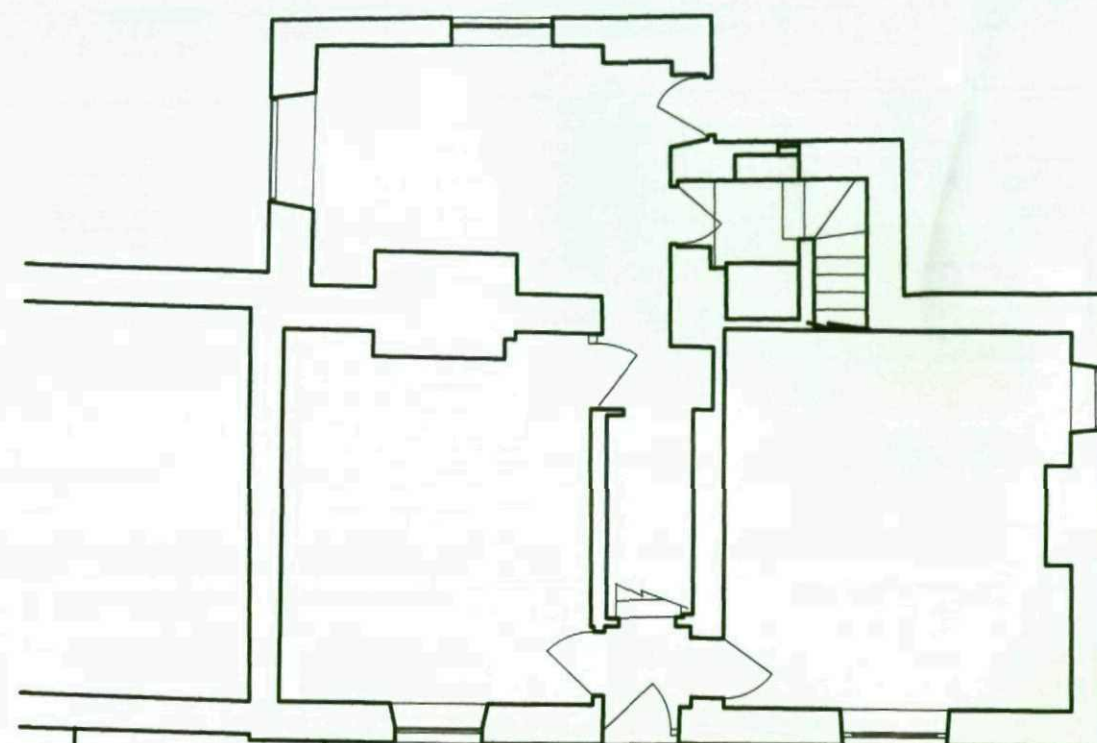

Ground Floor Plan

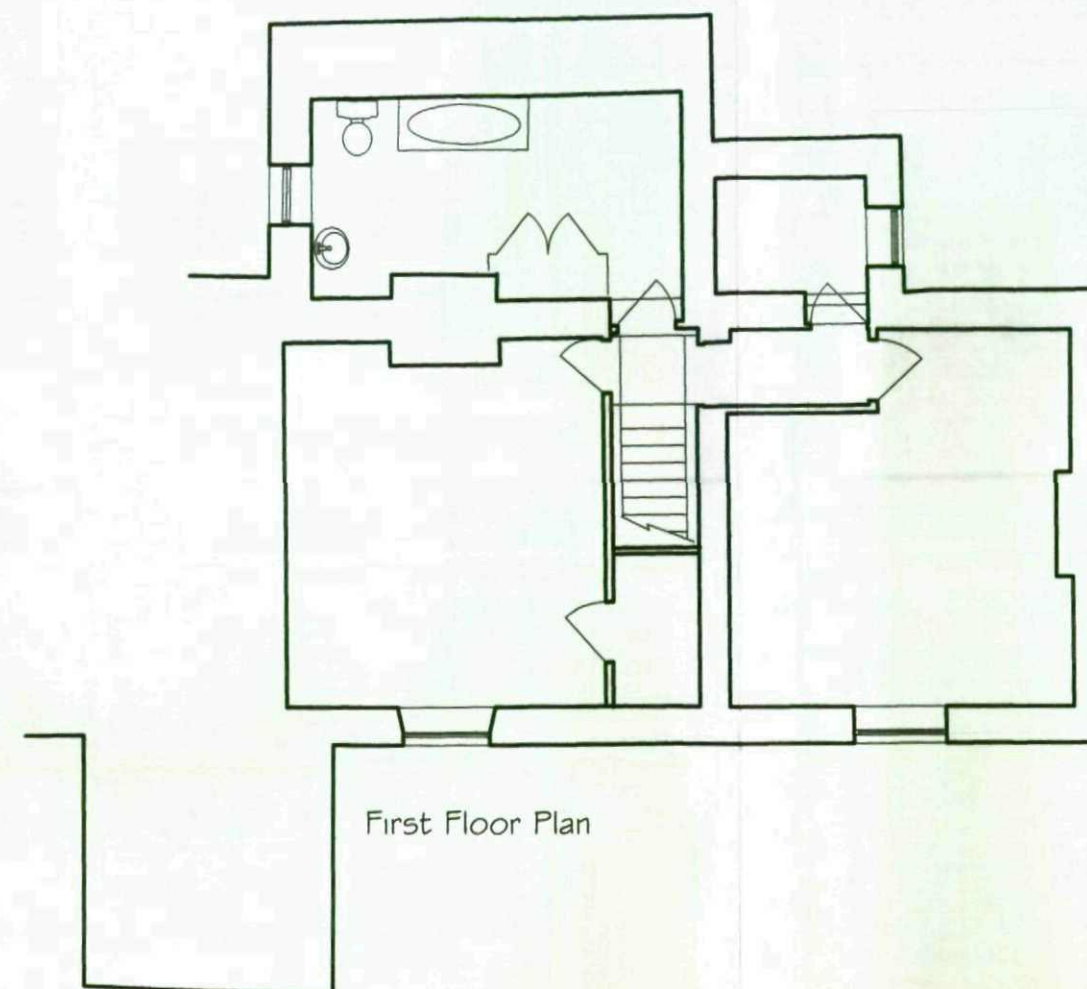

First Floor Plan

CLIENT
MR & MRS THOMPSON

PROJECT
**HIGHAM
ROYD HILL FARM**

DRAWING OF
PLOT 1
EXISTING PLANS


MARKETING NAME

drawing no	rev	date
08-011-112	-	aug 08
scale	drawn	checked by
1:100	mrh	aug 08


BB | AD Ltd
Barnett & Burgin Architectural Design Ltd

Unit 44, Century Business Centre
Manvers Way, Manvers, Rotherham
Tel: 01709 300186 | Fax: 01709 300187
Email: info@bbad.ltd.uk

Plot 1, Royd Farm

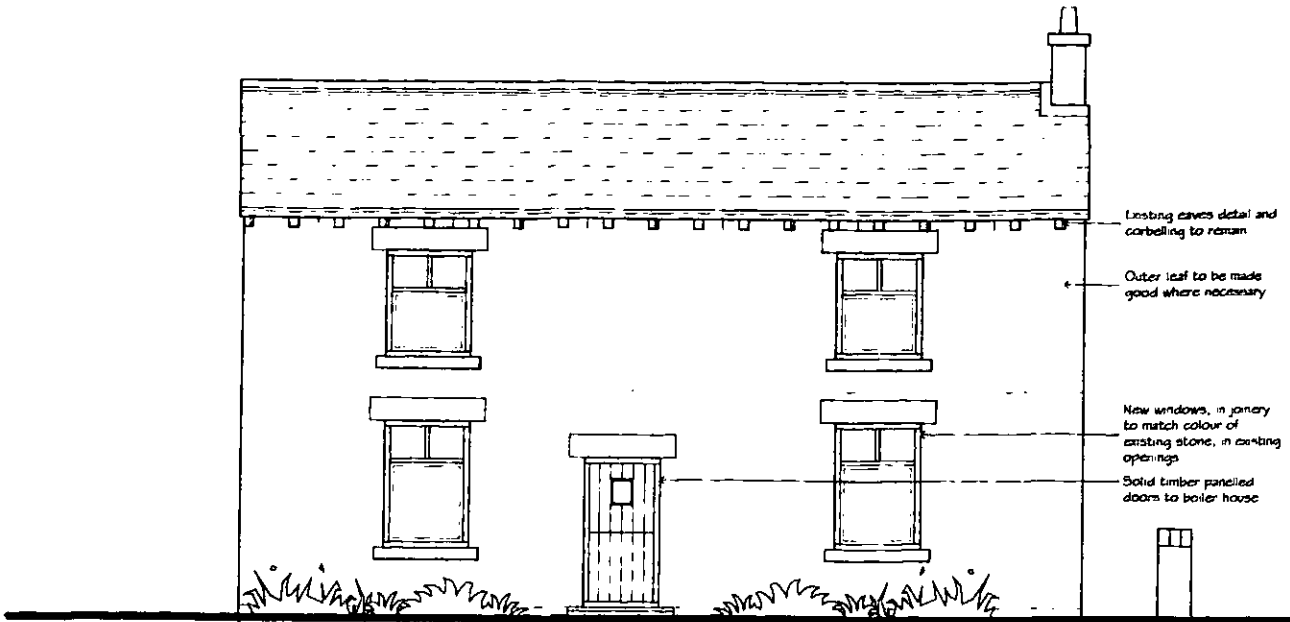


front elevation

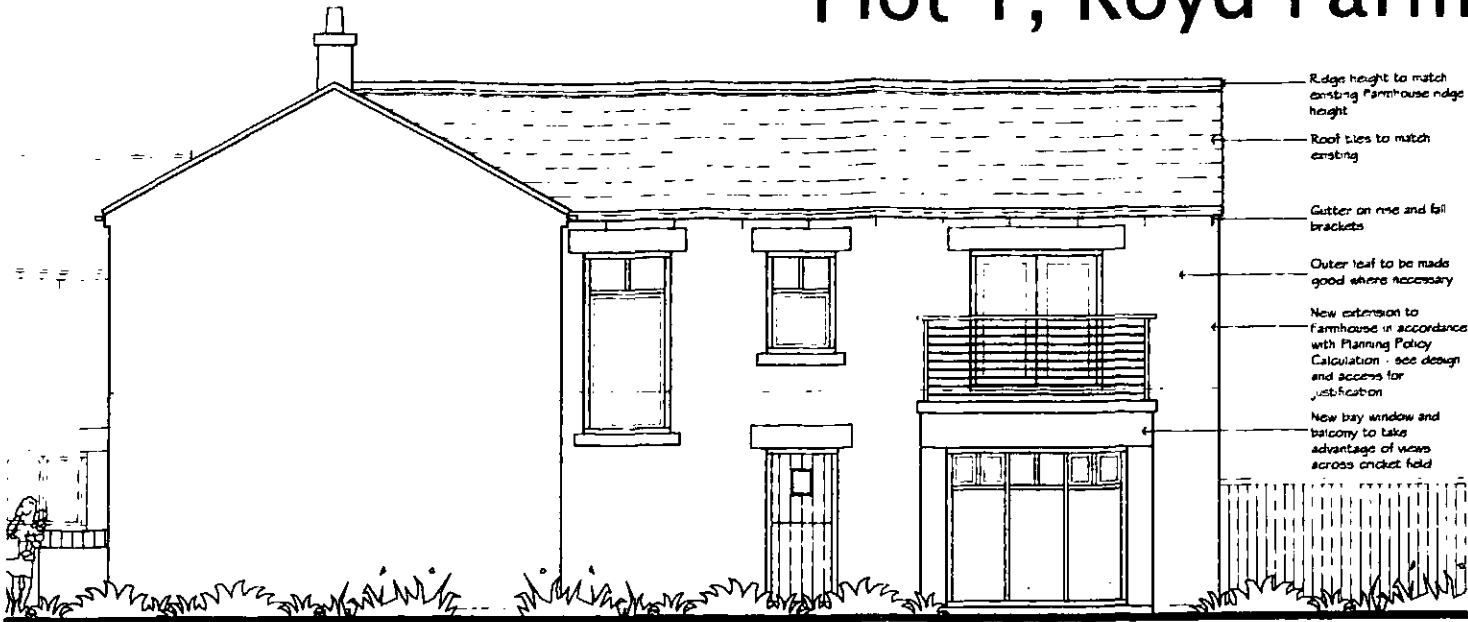

side elevation



rear elevation

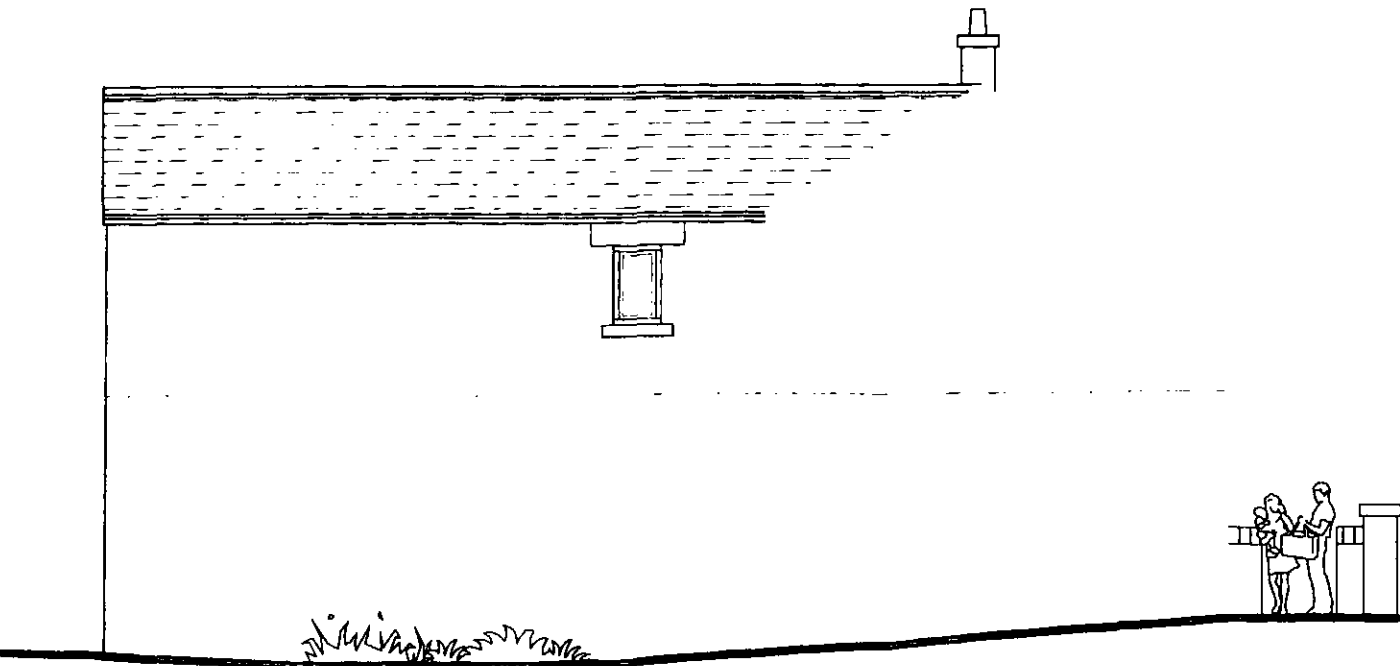

side elevation

CLIENT
MR & MRS THOMPSON

PROJECT
HIGHAM
ROYD HILL FARM


DRAWING OF
PLOT 1
PROPOSED ELEVATIONS

MARKETING NAME

drawing no	rev	date
08-011-111	-	aug 08
scale	drawn	checked by
1:100	mrh	checked date
		aug 08

Unit 44, Century Business Centre
Manvers Way, Manvers, Rotherham
Tel: 01709 300186 | Fax: 01709 300187
Email: info@bbad.ltd.uk

Plot 1, Royd Farm

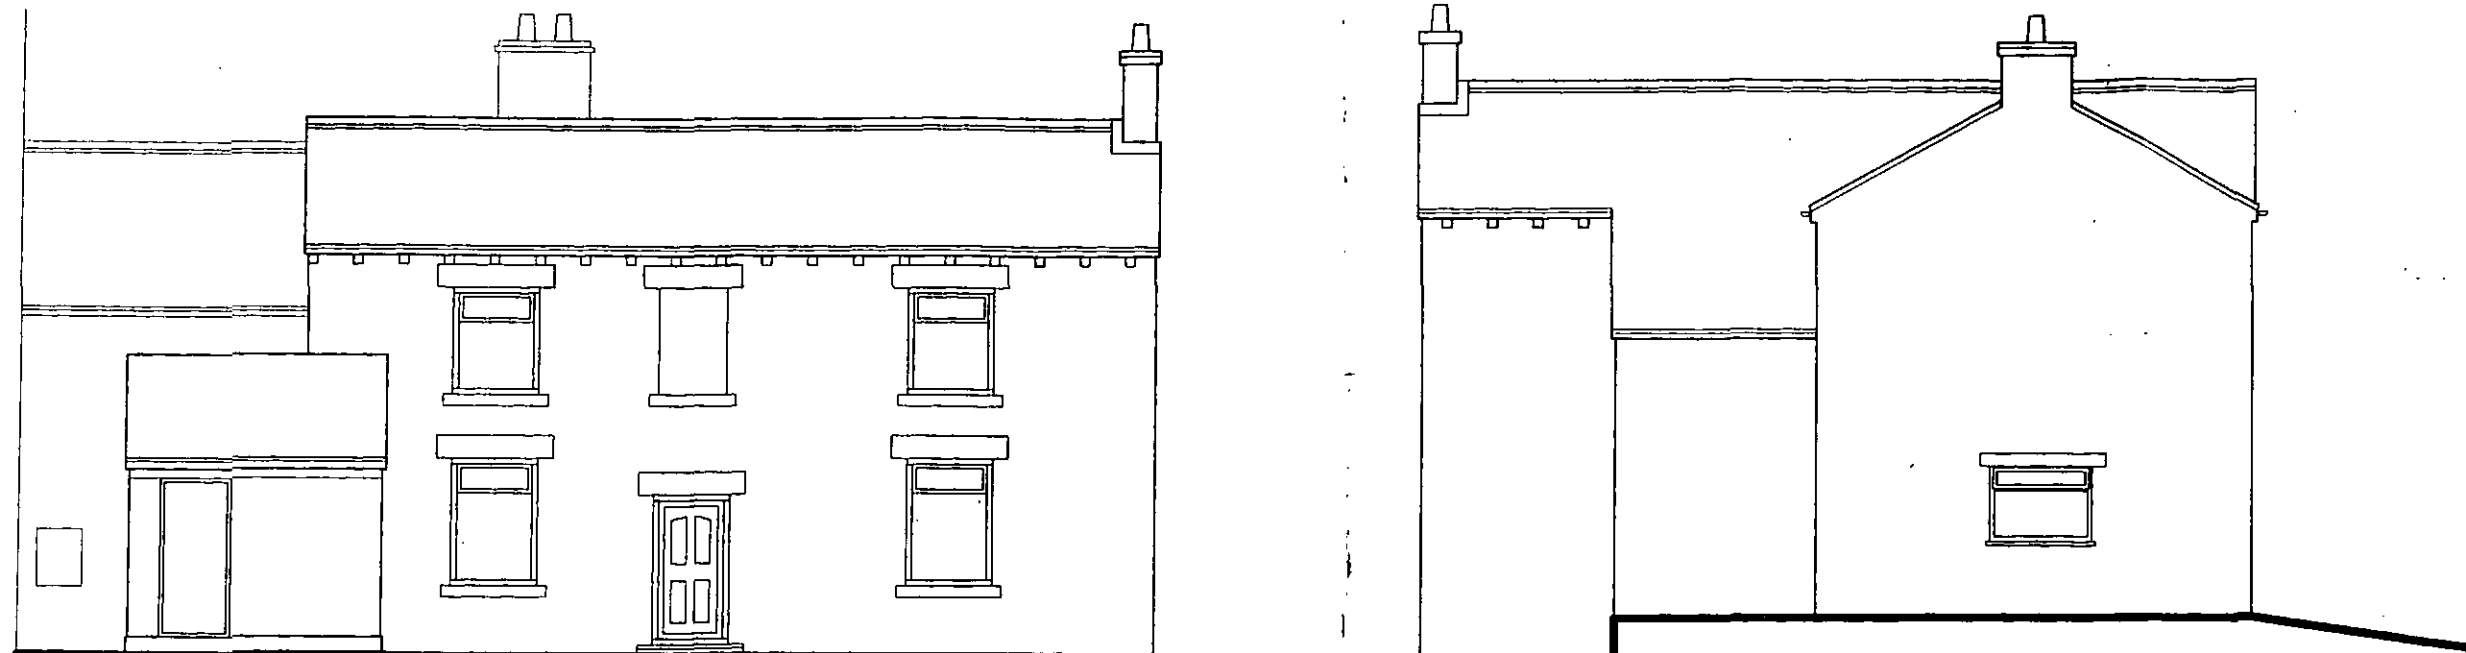

front elevation

rear elevation



side elevation

CLIENT
MR & MRS THOMPSON

PROJECT
**HIGHAM
ROYD HILL FARM**

DRAWING OF
PLOT 1
EXISTING ELEVATIONS

MARKETING NAME

drawing no	rev	date
08-011-110	—	aug 08
scale	drawn	checked by
1:100	mrh	checked date
		aug 08

BB | AD Ltd
Barnett & Burgh Architectural Design Ltd

Unit 44, Century Business Centre
Manvers Way, Manvers, Rotherham
Tel: 01709 300186 | Fax: 01709 300187
Email: info@bbad.ltd.uk