



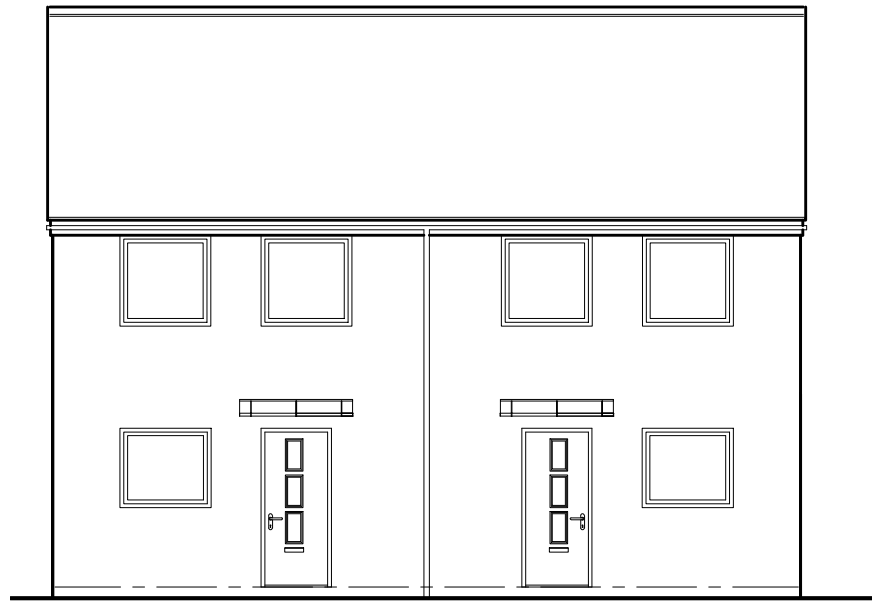


Front Elevation (as)

Front Elevation (opp)

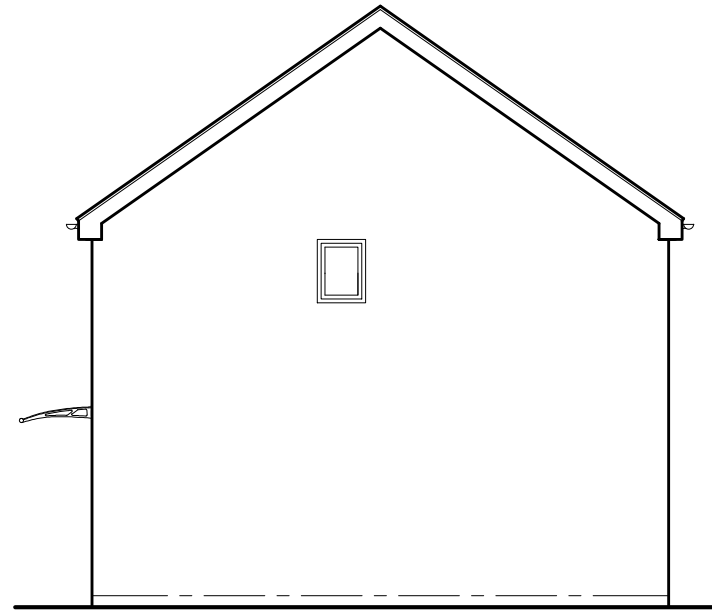


Side Elevation (opp)

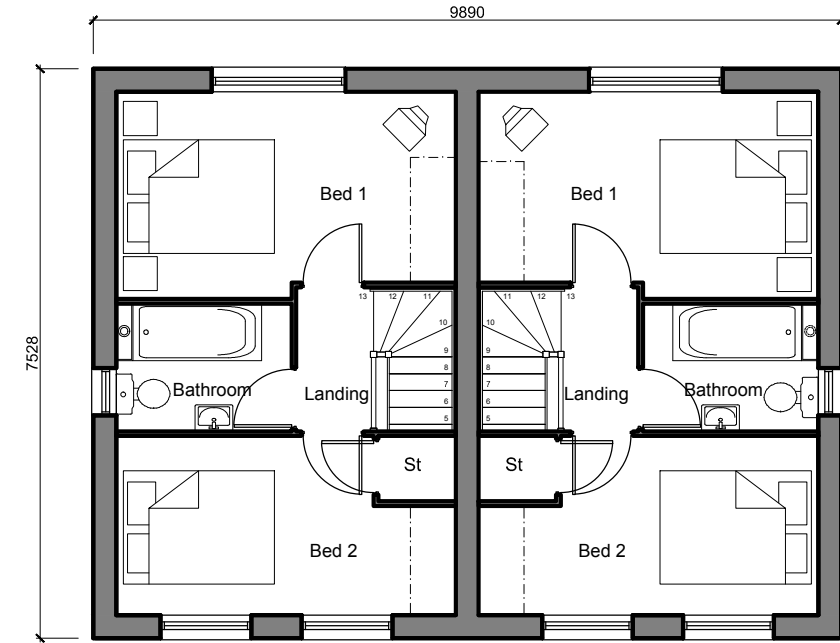


First Floor Plan (as)

First Floor Plan (opp)

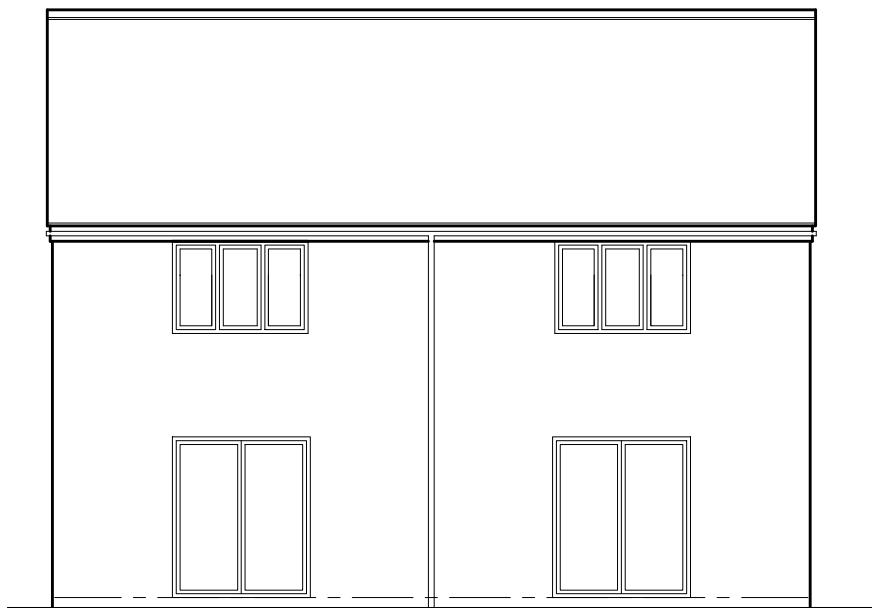


Rear Elevation (opp)

Rear Elevation (as)

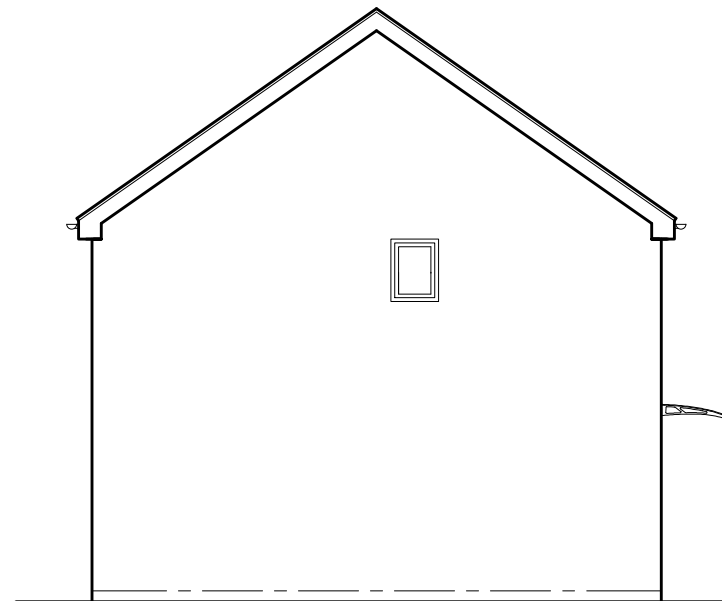


Side Elevation (as)

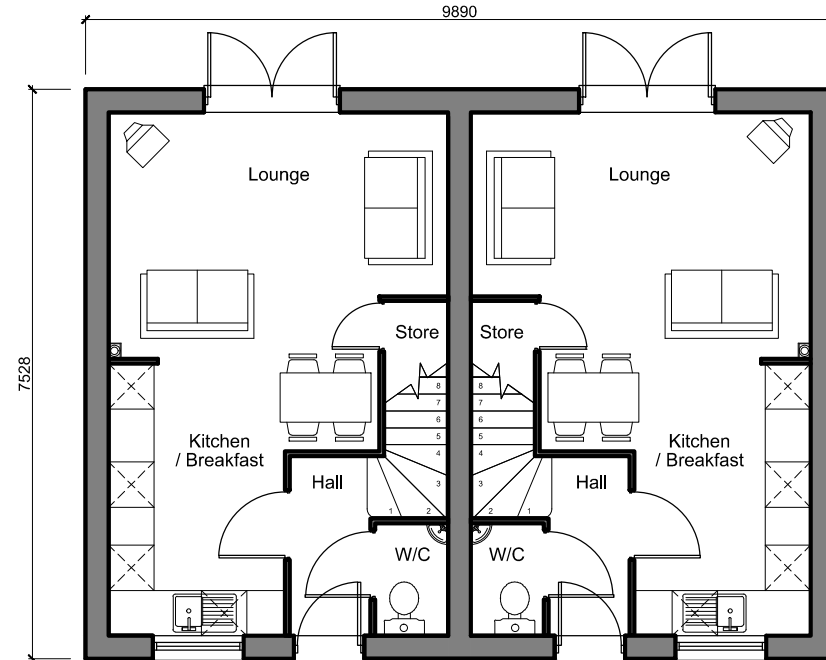

Ground Floor Plan (as)

Ground Floor Plan (opp)

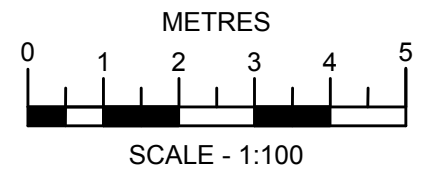

| Revision   | Date              | Drawn          | Checked        |
|---|-------------------|----------------|----------------|
| Project   |                   |                |                |
| PROPOSED RESIDENTIAL REDEVELOPMENT   |                   |                |                |
| THURNSCOE   |                   |                |                |
| BARNSELY   |                   |                |                |
| KEEPMOAT PLC   |                   |                |                |
| THURNSCOE HOUSE TYPE B   |                   |                |                |
| 665 sqft (2B4P)   |                   |                |                |
| C/S Level 3   |                   |                |                |
| Drawing No. 3835 - RM1 - House Type - B   |                   |                |                |
| Date: 15.10.09   | Scale: 1:100 @ A3 | Drawn: J.A.J.B | Checked: K.N.S |
| CAD: Ref:   |                   |                |                |
| Note: Do not scale from this drawing. All dimensions to be checked on site.   |                   |                |                |
| Watson Batty Architects Limited<br>31st Floor, 31st Floor Road<br>Gillingham, Kent ME13 9JL   |                   |                |                |
| T: 01943 376 005<br>F: 01943 388 300<br>E: enquiries@watsonbatty.com<br>W: www.watsonbatty.com   |                   |                |                |
|    |                   |                |                |