

Notes:

PLANNING DRAWINGS - THIS DRAWING SHOULD NOT BE USED FOR ANY OTHER PURPOSES THAN THAT SPECIFIED HERE

COPYRIGHT - THIS DRAWING MAY NOT BE REPRODUCED OR MODIFIED IN WHOLE OR PART BY ANY PERSON OR ORGANISATION WITHOUT THE ARCHITECTS CONSENT. ISSUING COPIES TO THIRD PARTIES MAY NOT BE DONE WITHOUT THE ARCHITECTS CONSENT

Revision: --

Revision List:

0 5m

EXISTING MATERIALS

Walls - red brick to match

Roof - concrete tiles to match


Windows Doors - grey PVCu/ aluminium

Project/ Client: 46 Ings Way/ Orrell


Drawing Title: Ground Plan & Elevations - EXISTING

Drawing Number: 2148/LO/003


Scale at A3: 1:100

 

Date: Oct 22

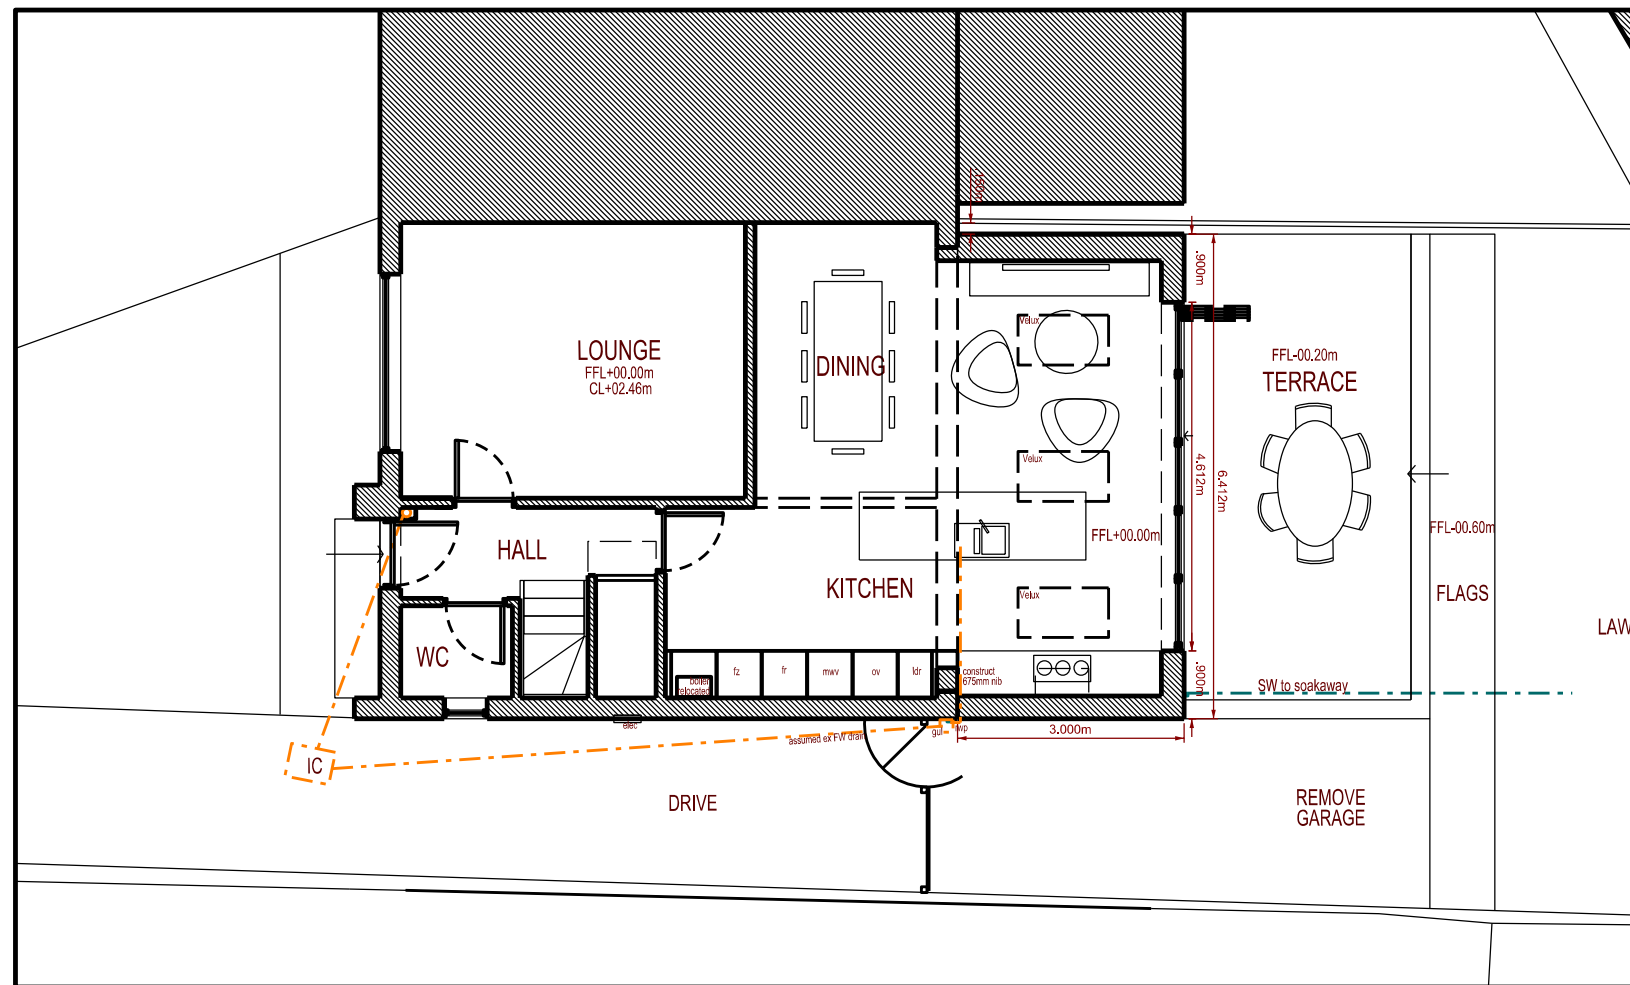


Ground Floor Plan

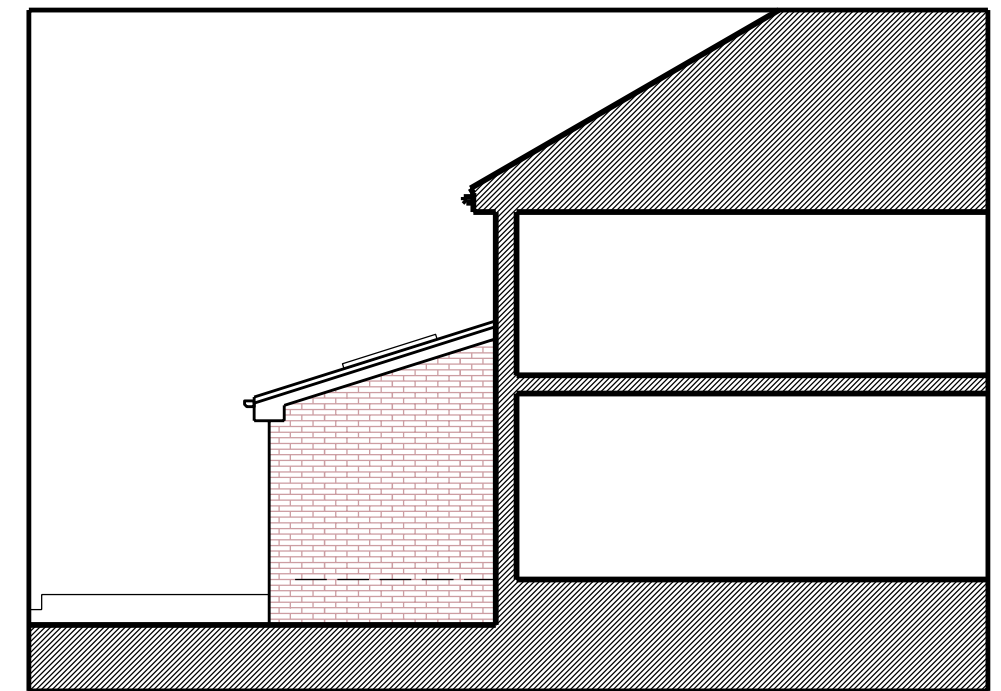

North Elevation



East Elevation

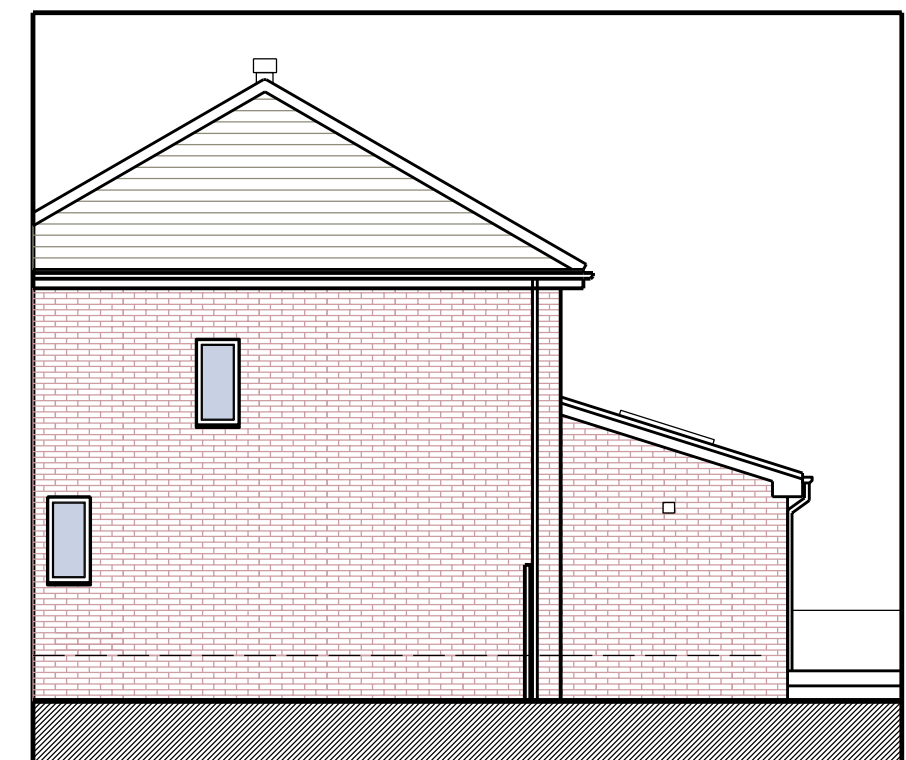

South Elevation