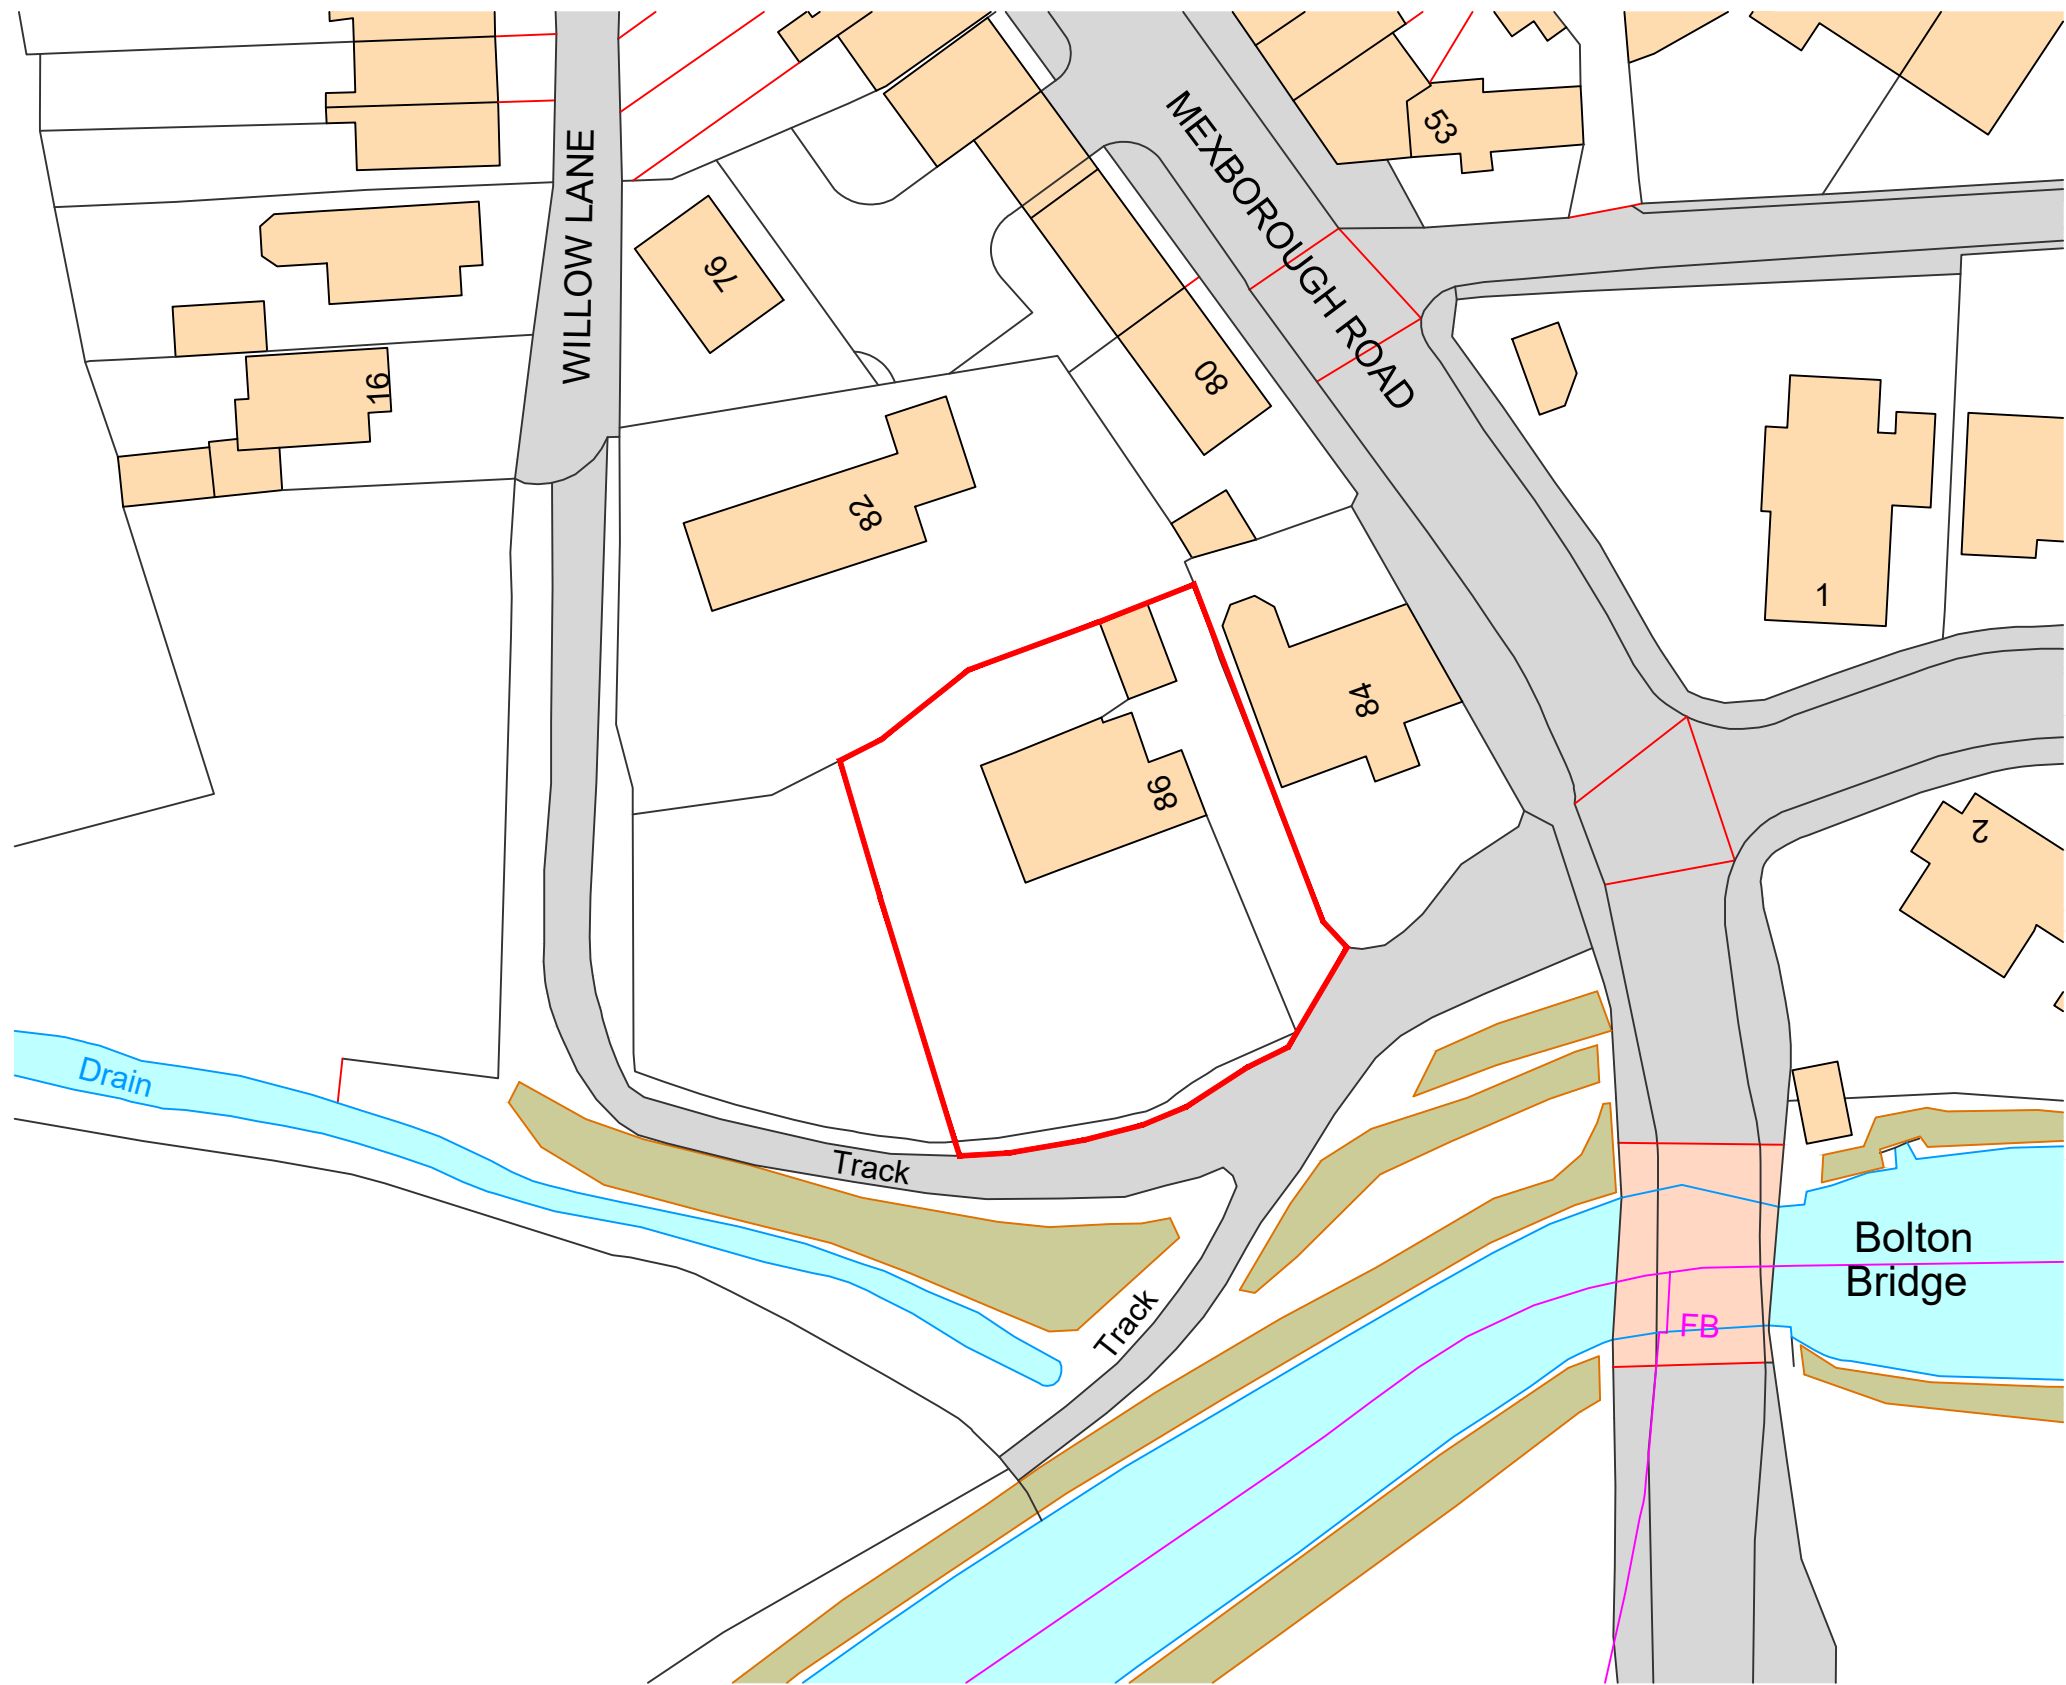


DATE	REVISIONS	BY
------	-----------	----

DRAWN	AN	CHECKED	DATE	April 24
-------	----	---------	------	----------

DRG. No.	05	REV.
----------	----	------

SCALE:	1:500@A3
--------	----------

Existing Site Plan
