



RESPONSIBILITY IS NOT ACCEPTED FOR OTHERS SCALING DIRECTLY FROM THIS DRAWING. DO NOT SCALE FROM THIS DRAWING. USE WRITTEN DIMENSIONS ONLY.

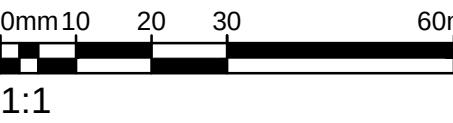

ORIGINAL  
SHEET SIZE

A1

KEY PLAN

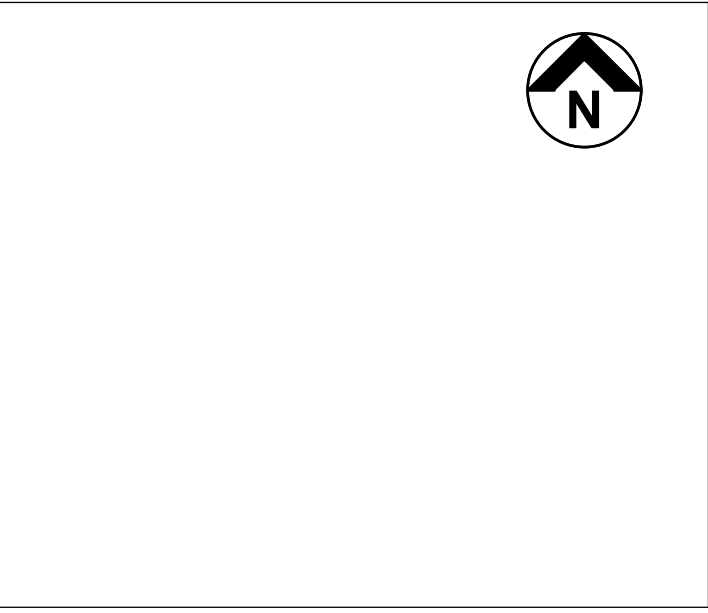


THIS DRAWING IS PRODUCED FOR USE IN THIS PROJECT ONLY AND MAY NOT BE USED FOR ANY OTHER PURPOSE. NPS PROPERTY CONSULTANTS LTD ACCEPTS NO LIABILITY FOR THE USE OF THIS DRAWING OTHER THAN THE PURPOSE FOR WHICH IT WAS INTENDED IN CONNECTION WITH THIS PROJECT AS RECORDED IN THE 'PURPOSE FOR ISSUE' AND 'FILE STATUS CODE'.


THIS DRAWING MAY NOT BE REPRODUCED IN ANY FORM WITHOUT PRIOR WRITTEN AGREEMENT OF NPS PROPERTY CONSULTANTS LTD.

© CROWN COPYRIGHT AND DATABASE RIGHTS 2016 ORDNANCE SURVEY LICENCE NUMBER 100022264

Notes:

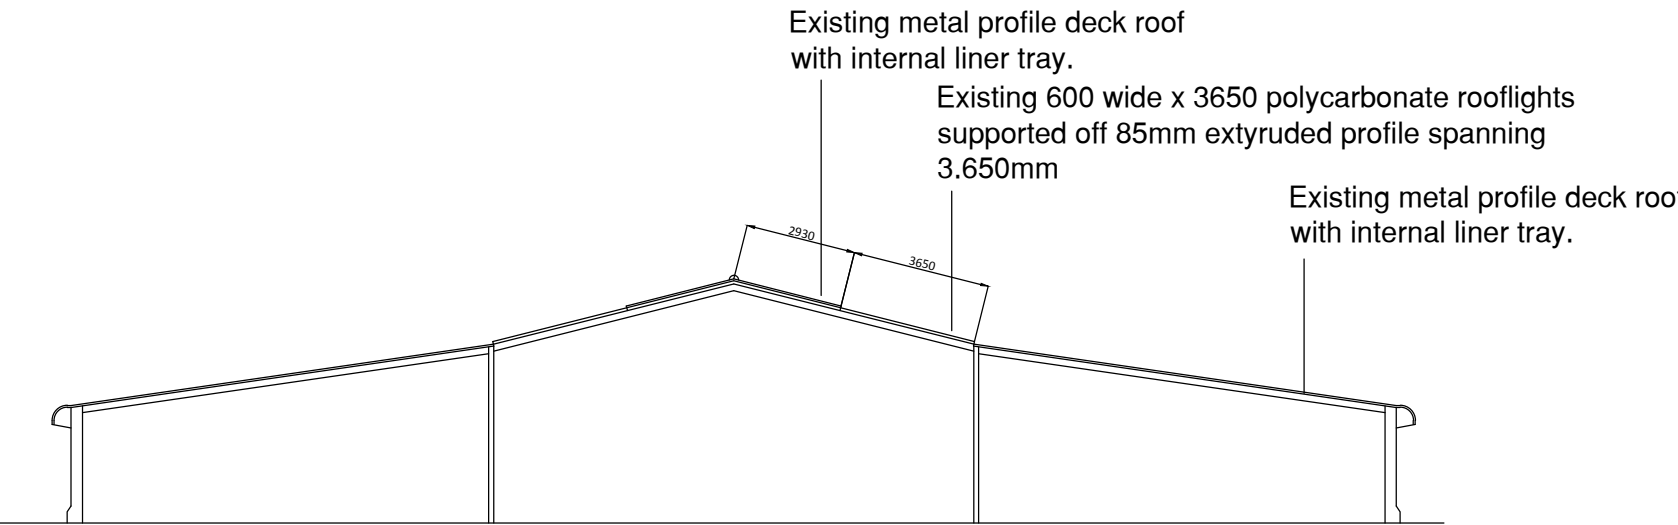

EXISTING typical section

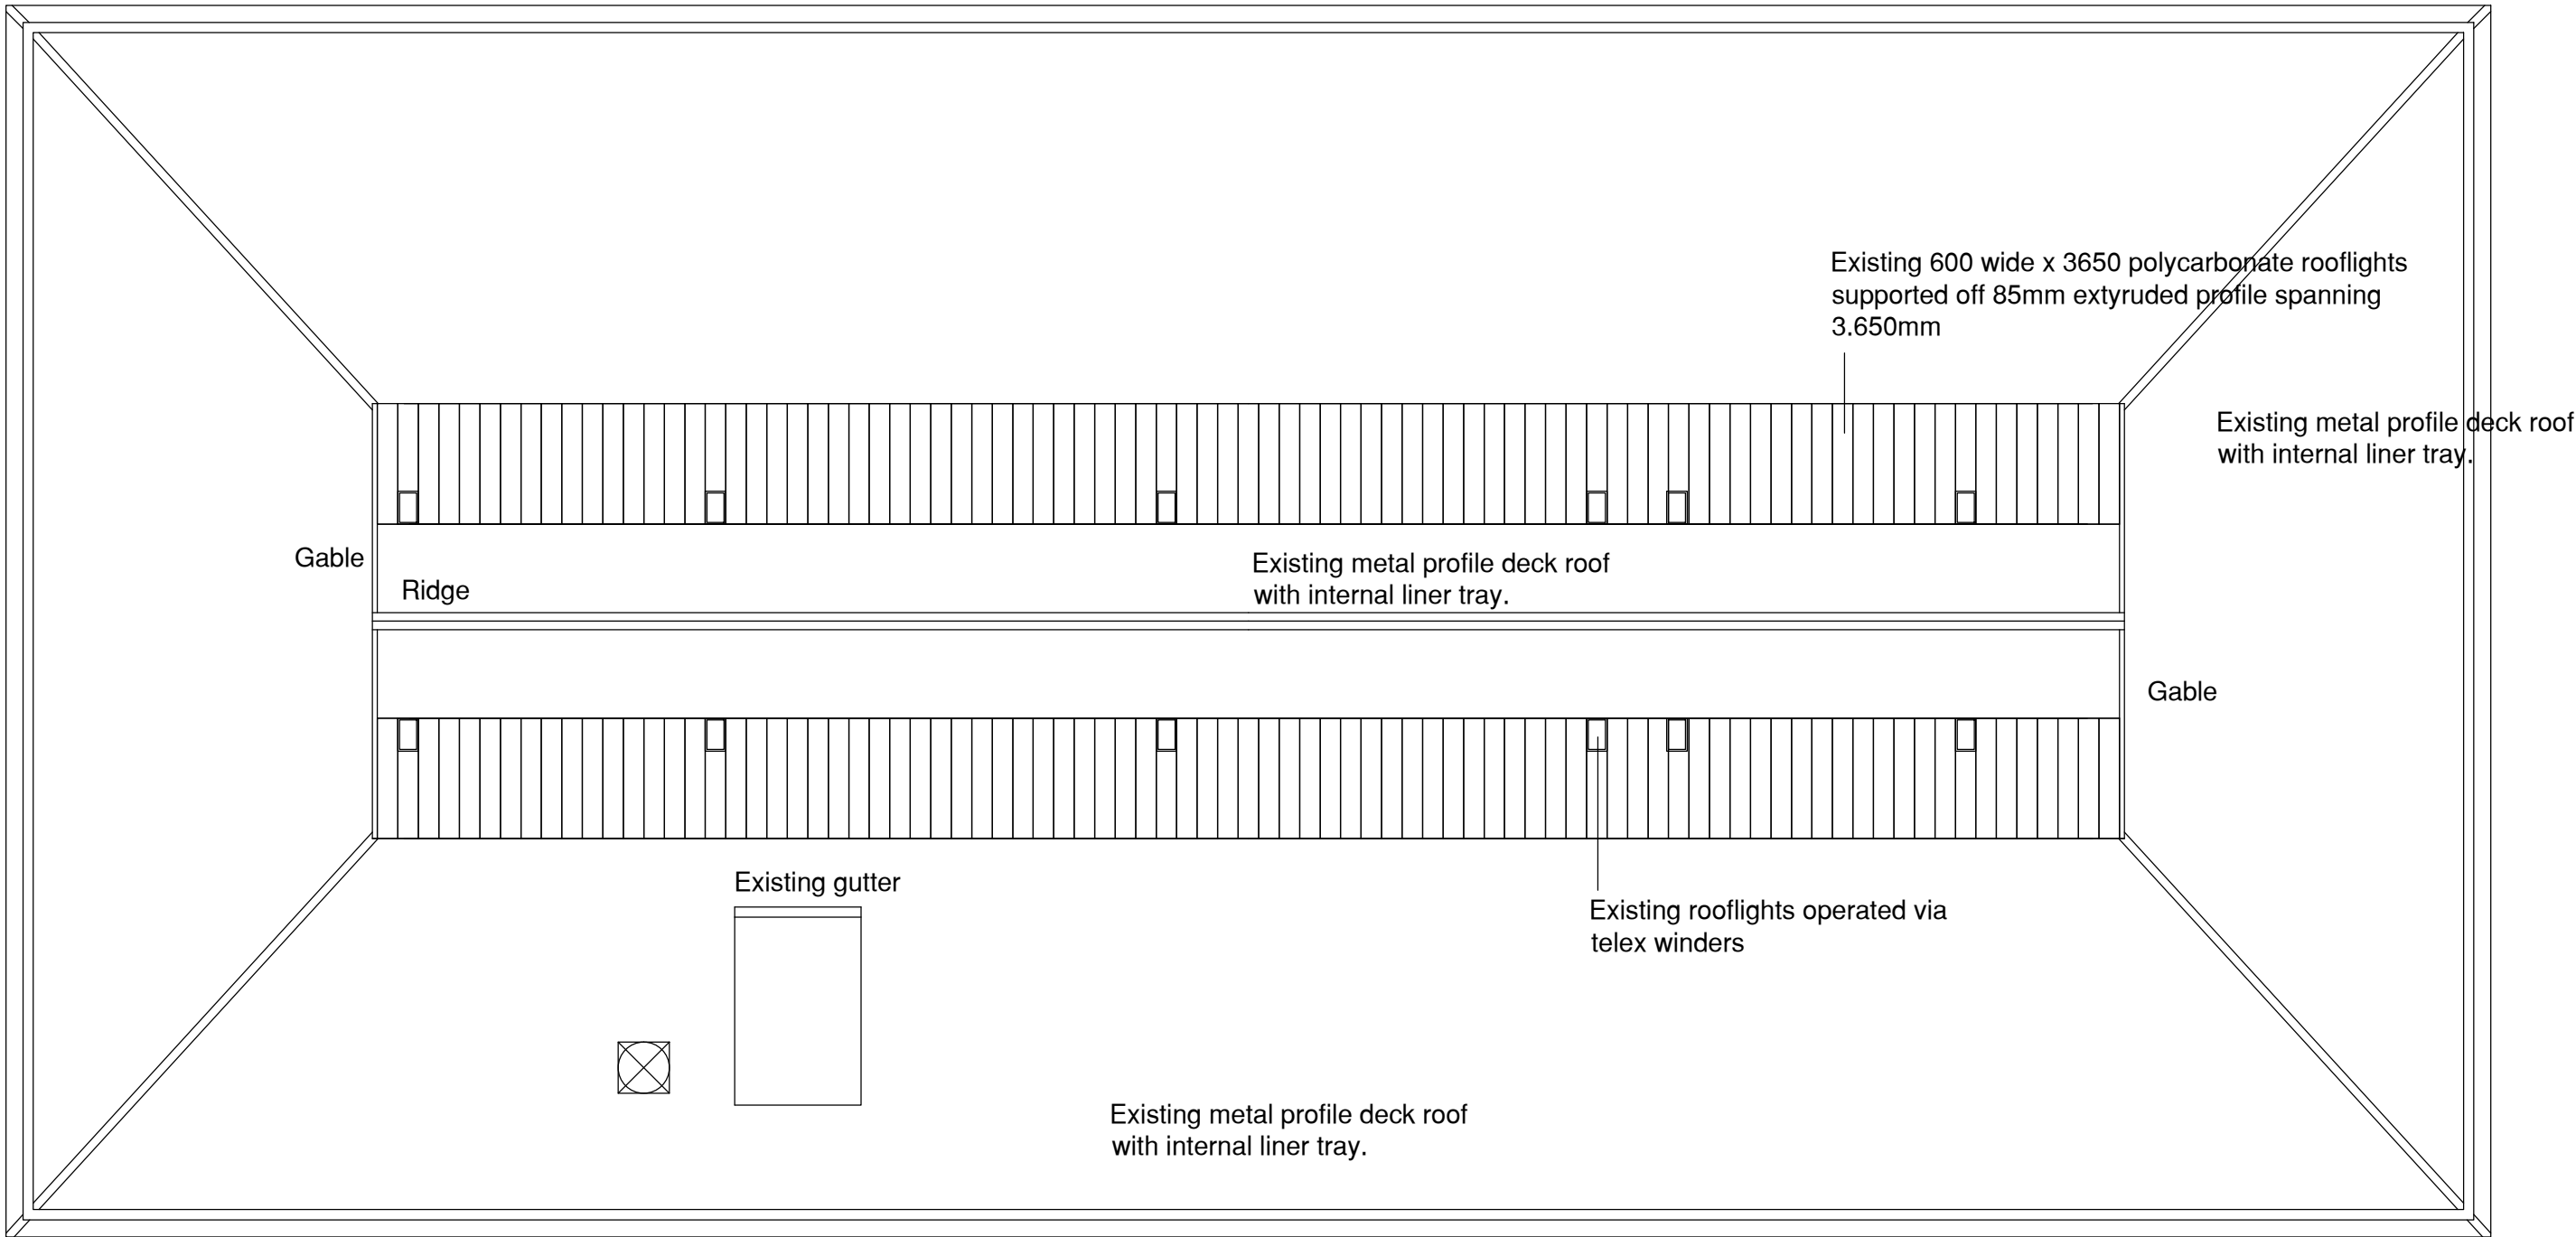

EXISTING ROOF PLAN

FIRST ISSUE

P1

COMMENT

REV DRAWN DATE CHECKED DATE APPROVED DATE



NPS Barnsley Ltd  
Gateway Plaza, Sackville St, Barnsley, South Yorkshire, S70 2RD,  
Tel: 01226 774605, Email: barnsley@nps.co.uk, web: www.nps.co.uk

CLIENT  
BMBC Education

PROJECT  
Milefield Primary School  
Roofing works

TITLE  
Existing layout areas 1 and 2

SCALES DISCIPLINE PROJECT NUMBER  
1:200 ARCHITECT 07-17-16-1-1208

DRAWING NUMBER REV CODE  
NPS- DR - A-(00) -030 C2

STATUS CODE PURPOSE OF ISSUE DRAWN BY  
S0 TENDER PHepp