


 Marshalls block paving
200x100x60mm
colour: Brittle
 Concrete (HGV Spec)
 Marshalls blaster paving
450 x 450 x 50mm thick
colour: natural
 washed pea gravel strip 50mm deep
 External Light with
Twin 250W kupper Metal Halide Street
on 5m lamp post
 External Light with
70W SON Wall Pack fixed to wall
 PROPOSED LEVELS
 EXISTING LEVELS
 Stainless steel 150mm dia 750 high

NETTO STORE


897 m² / 9,655 sqft total internal
 Sales 750 m² / 8,072 sqft
 Goods Area : 143 m² / 1,539 sqft

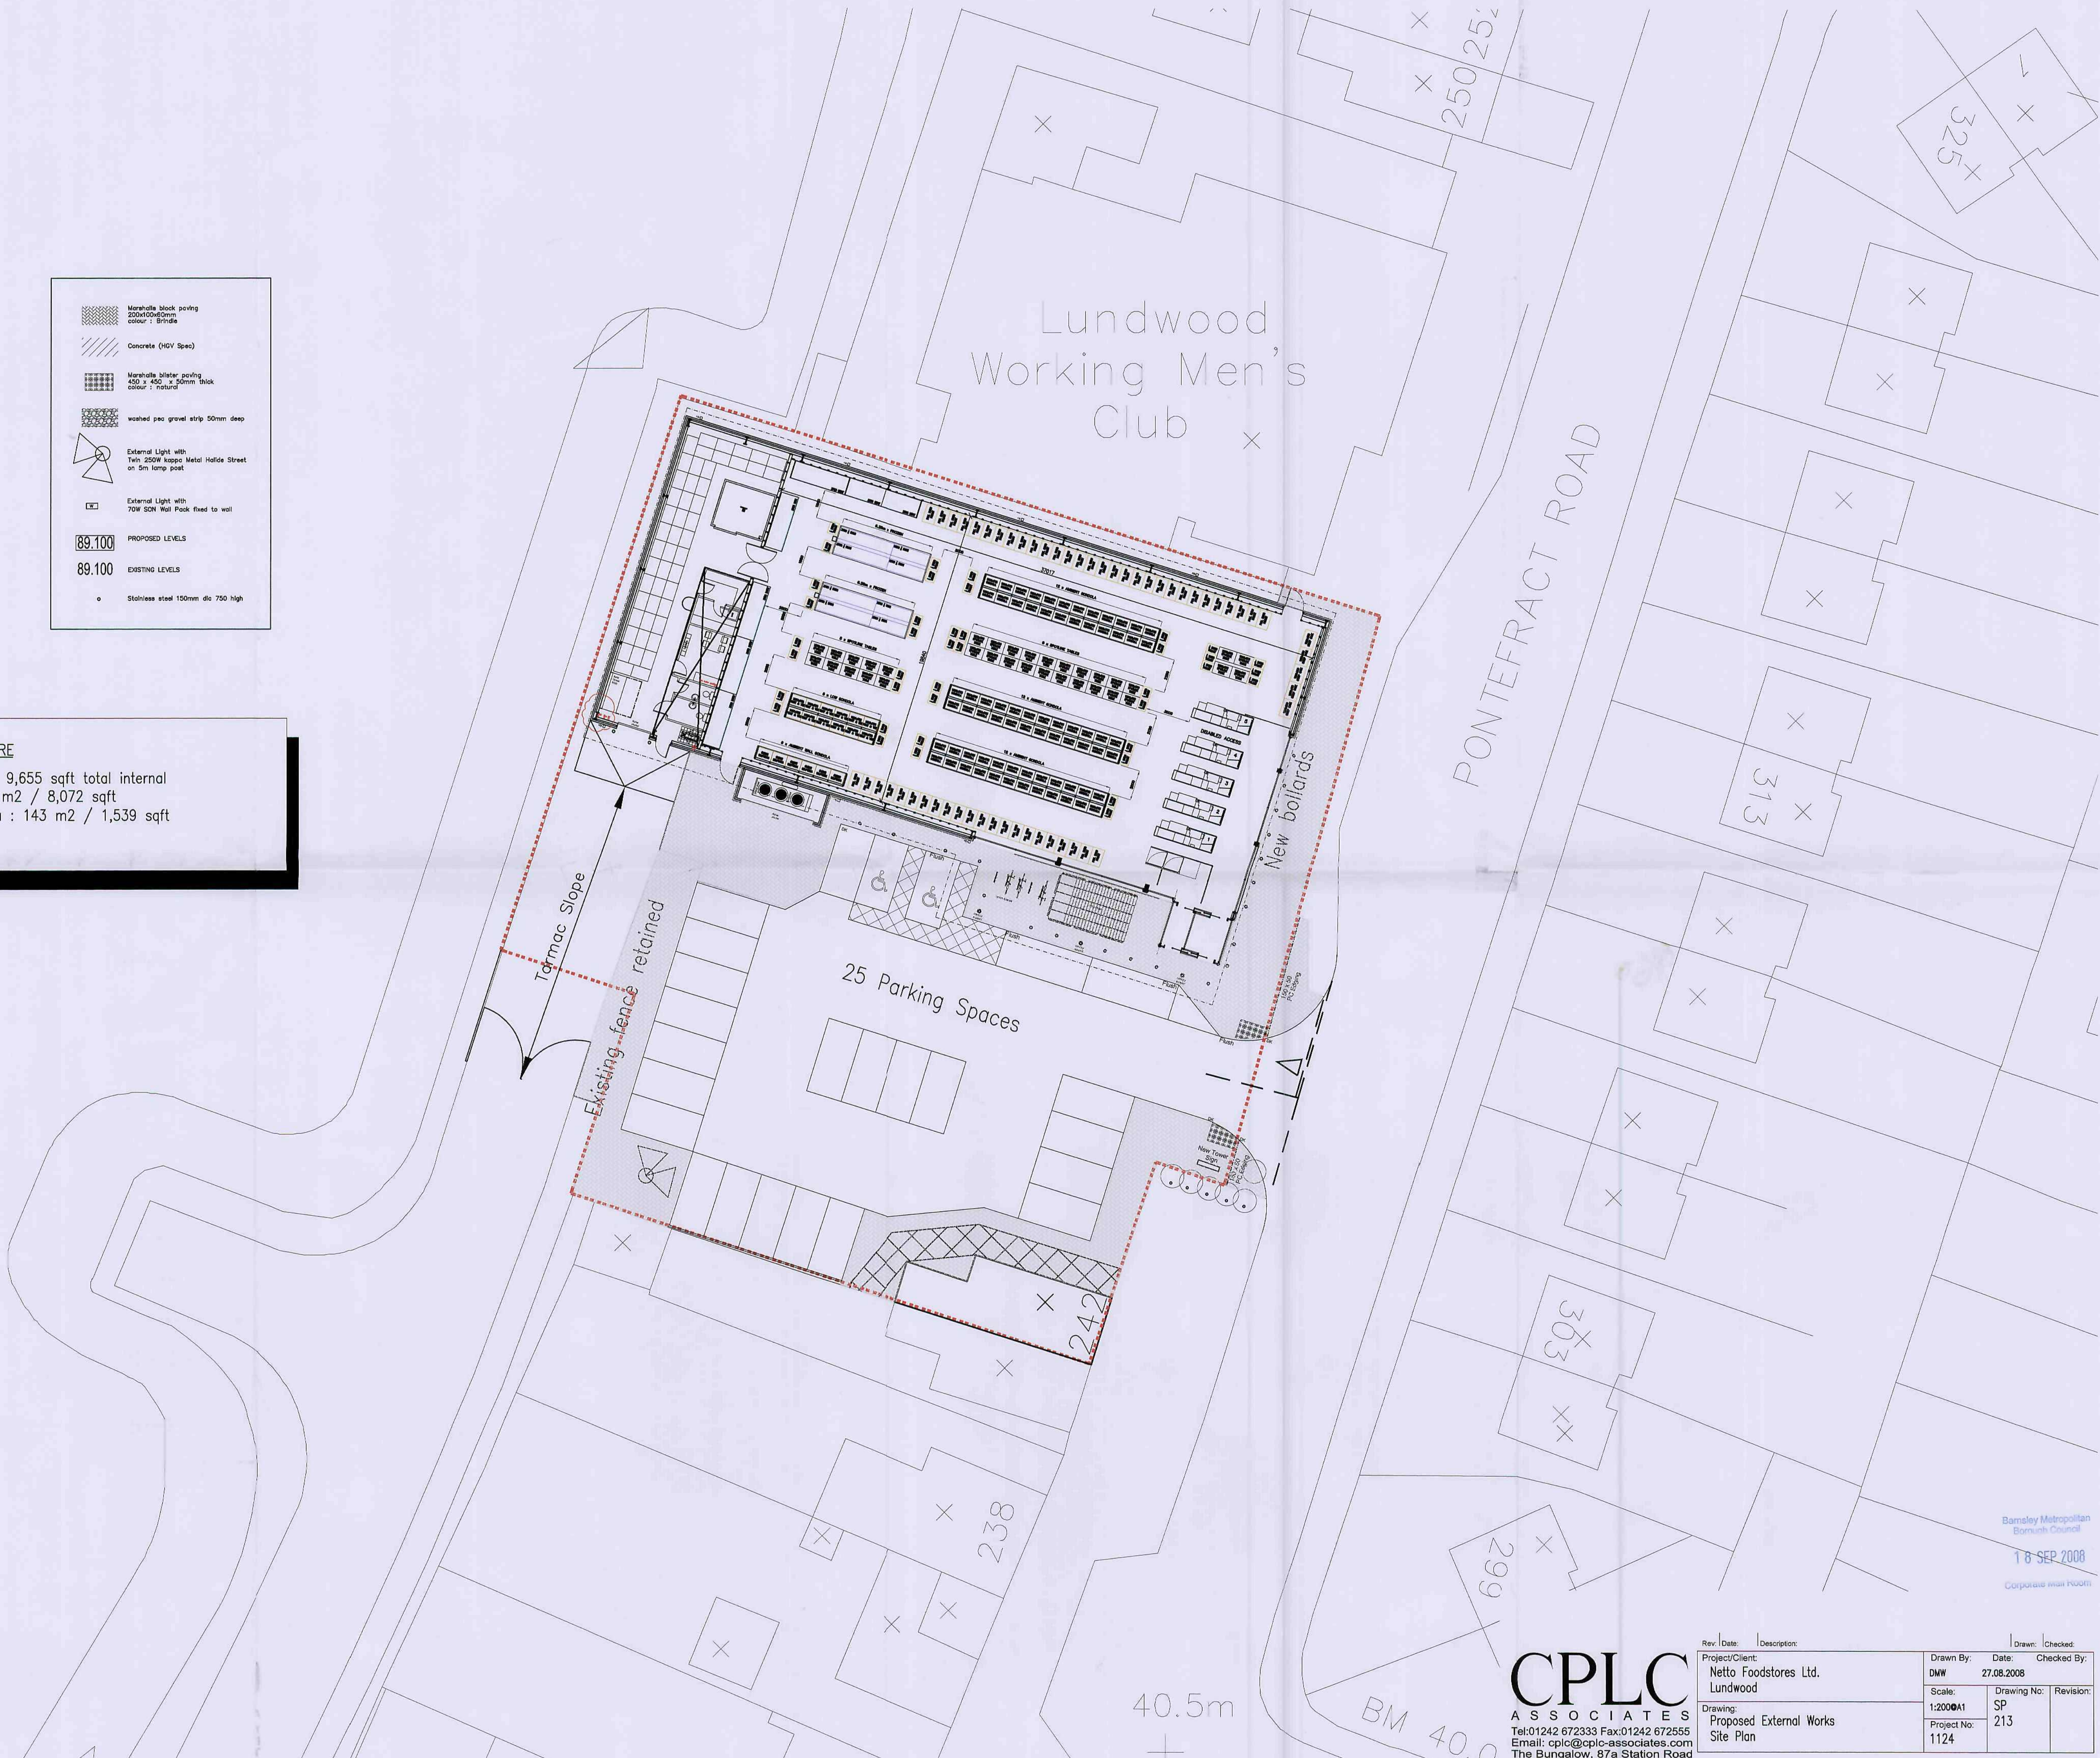


Barnsley Metropolitan
 Borough Council
 18 SEP 2008
 Corporate main layout

CPLC
 ASSOCIATES
 Tel: 01242 672333 Fax: 01242 672555
 Email: cplc@cplc-associates.com
 The Bungalow, 87a Station Road
 Bishops Cleeve, Cheltenham, GL52 8JU


Rev.	Date	Description	Drawn By	Date	Checked By
		Project/Client: Netto Foodstores Ltd. Lundwood	DMW	27.08.2008	
		Scale: 1:200	Drawing No: SP	Revision: 213	
		Drawing: Proposed External Works Site Plan	Project No: 1124		

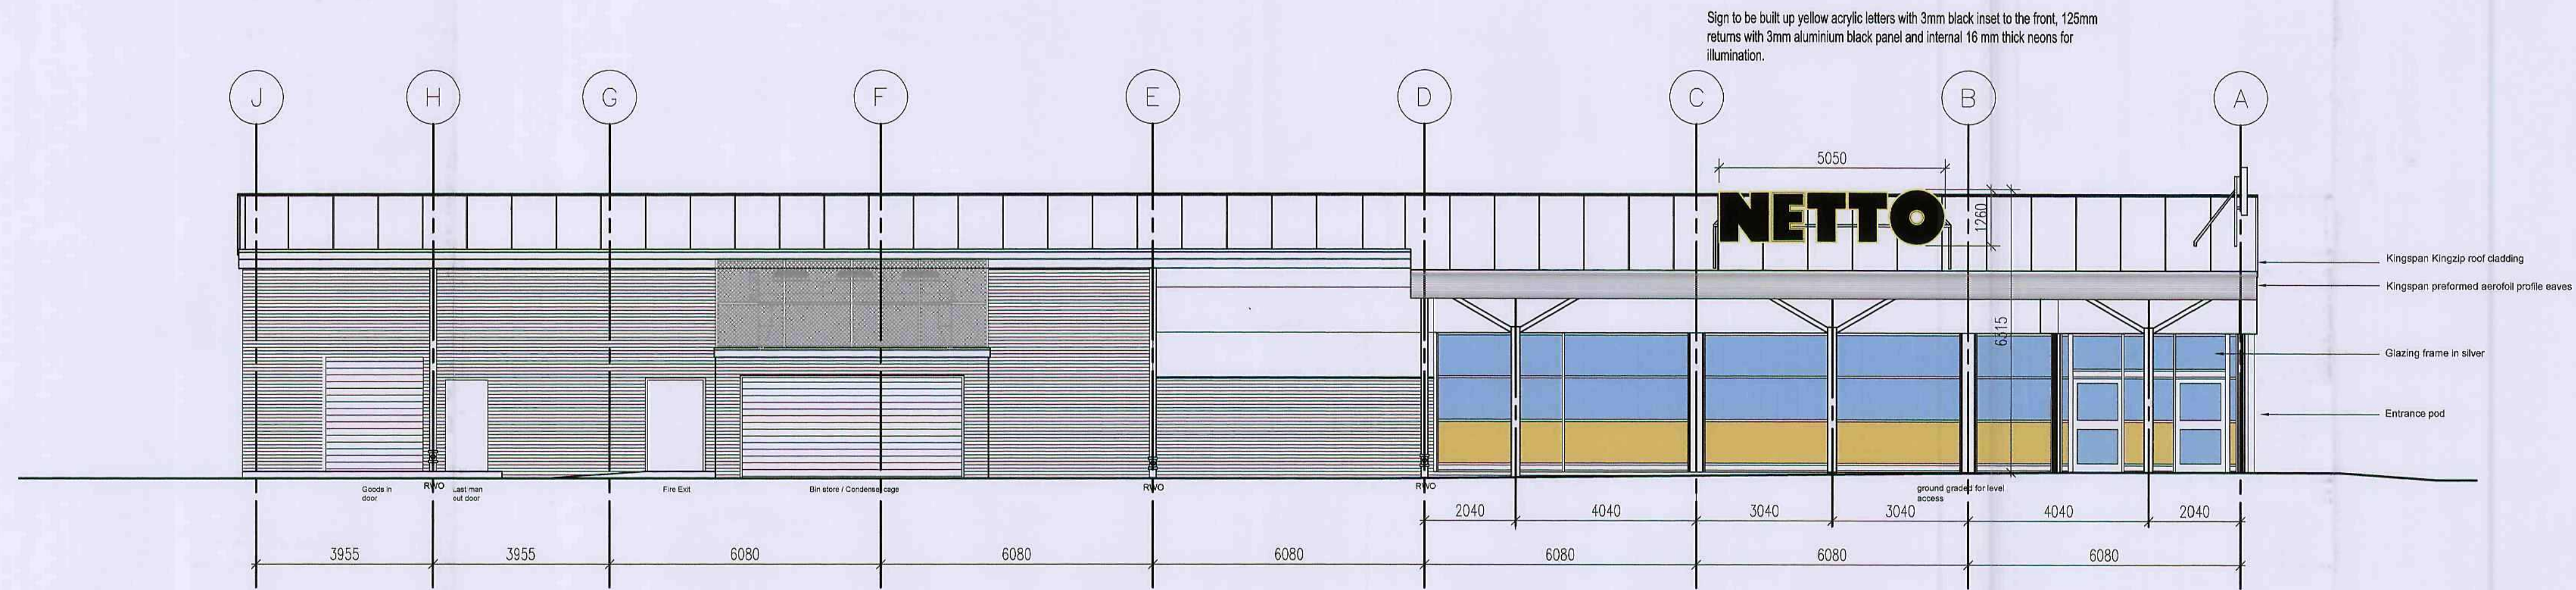


SIDE ELEVATION (to car park)

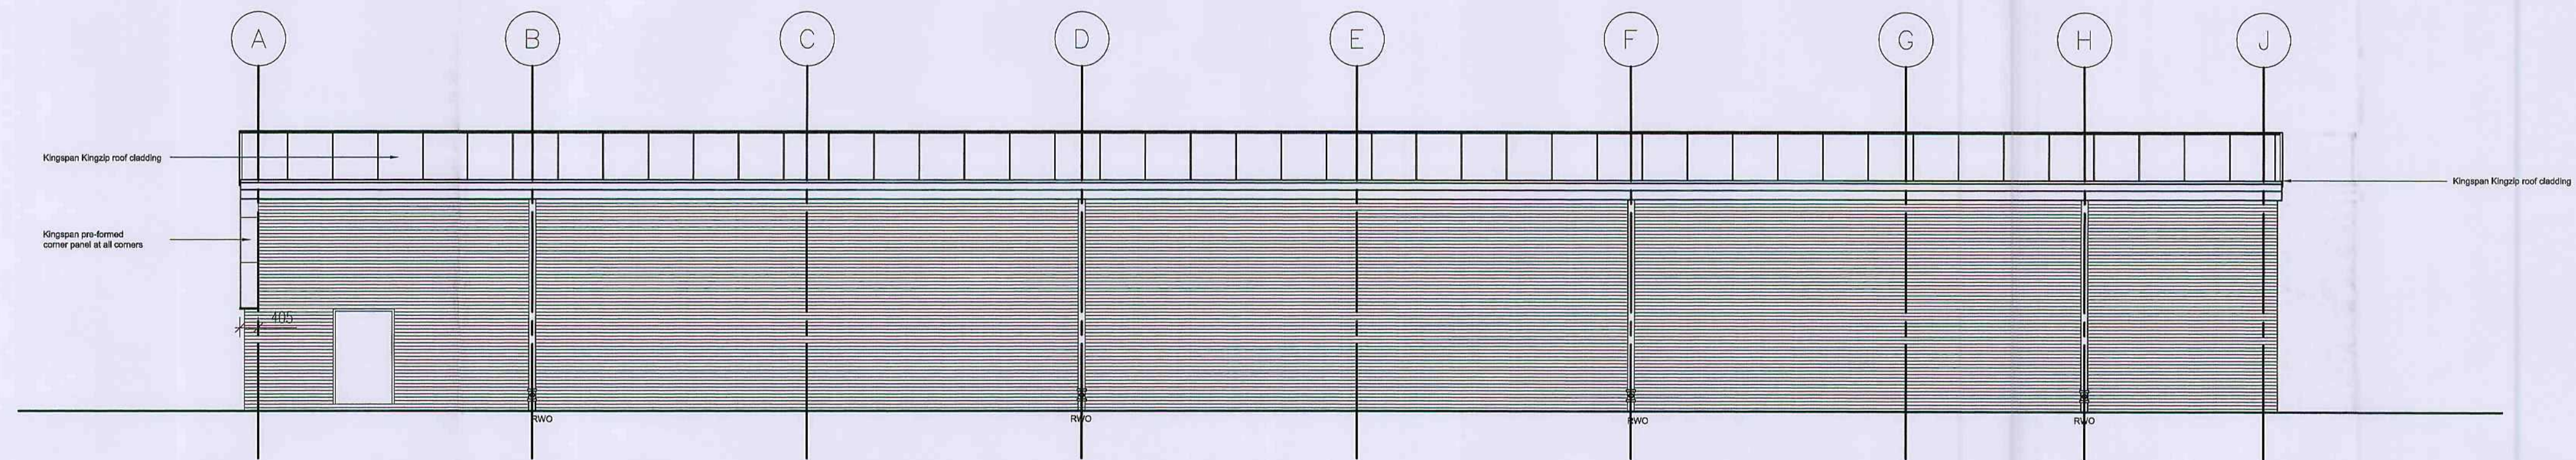

SIDE ELEVATION (to Working Mens Club)

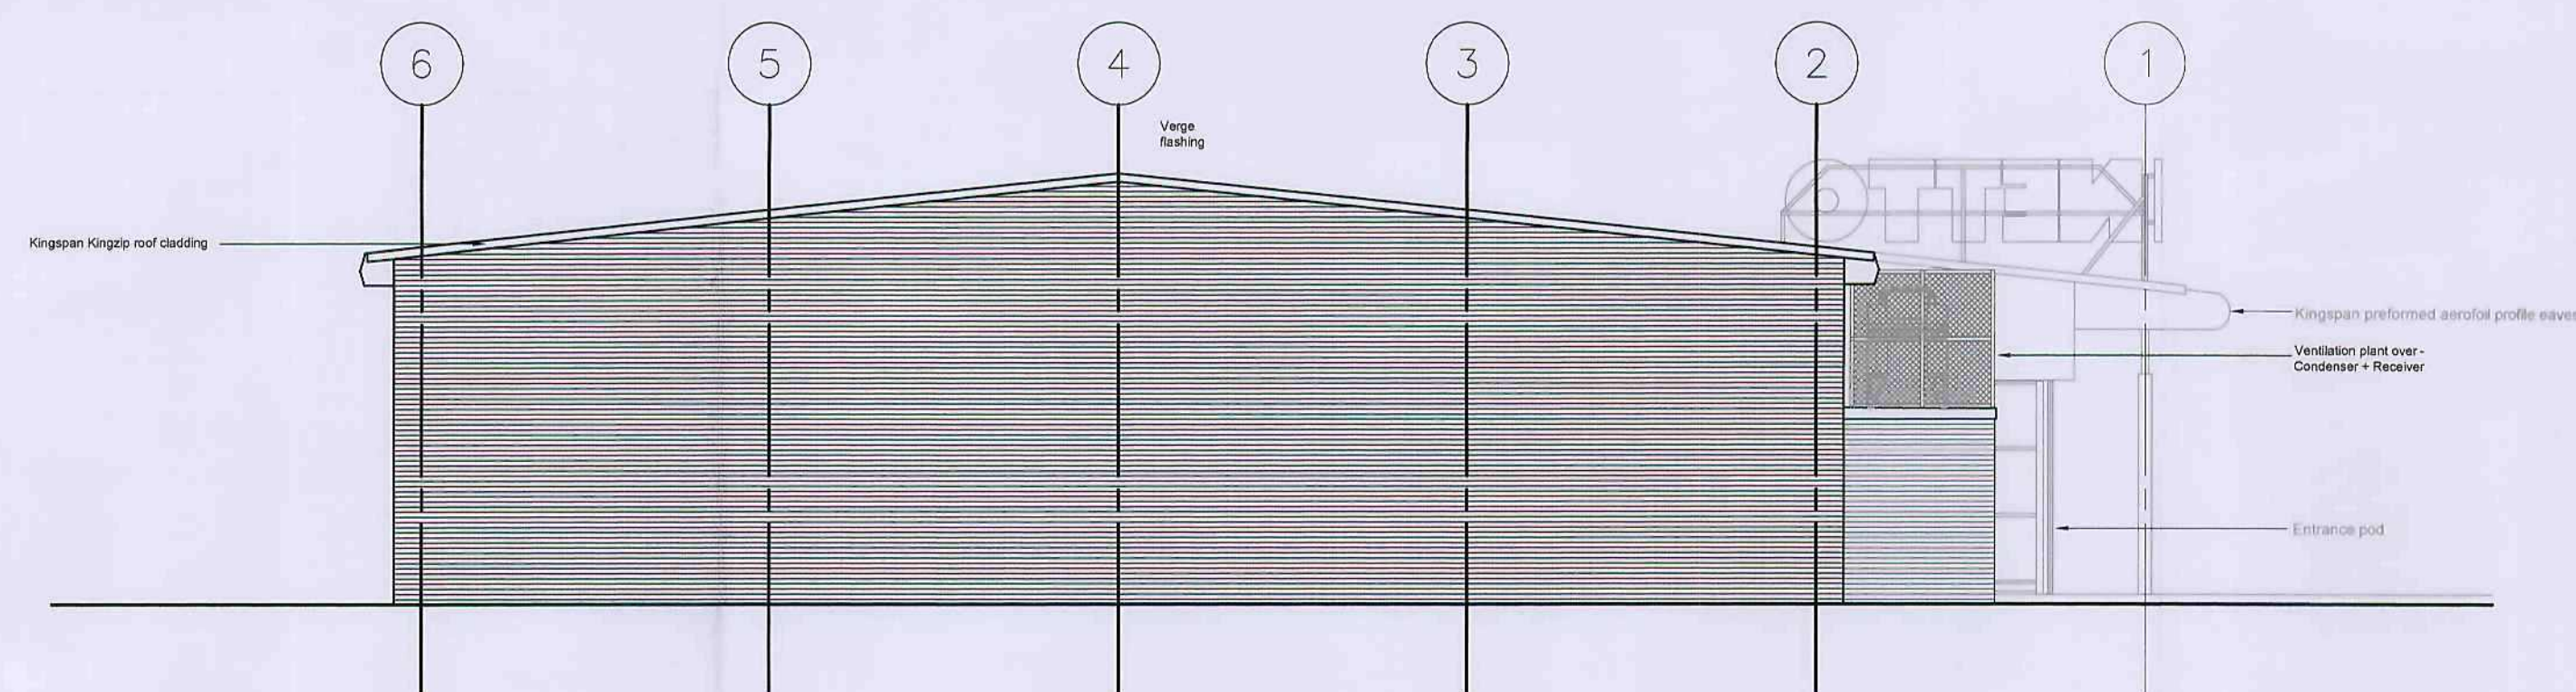

REAR ELEVATION

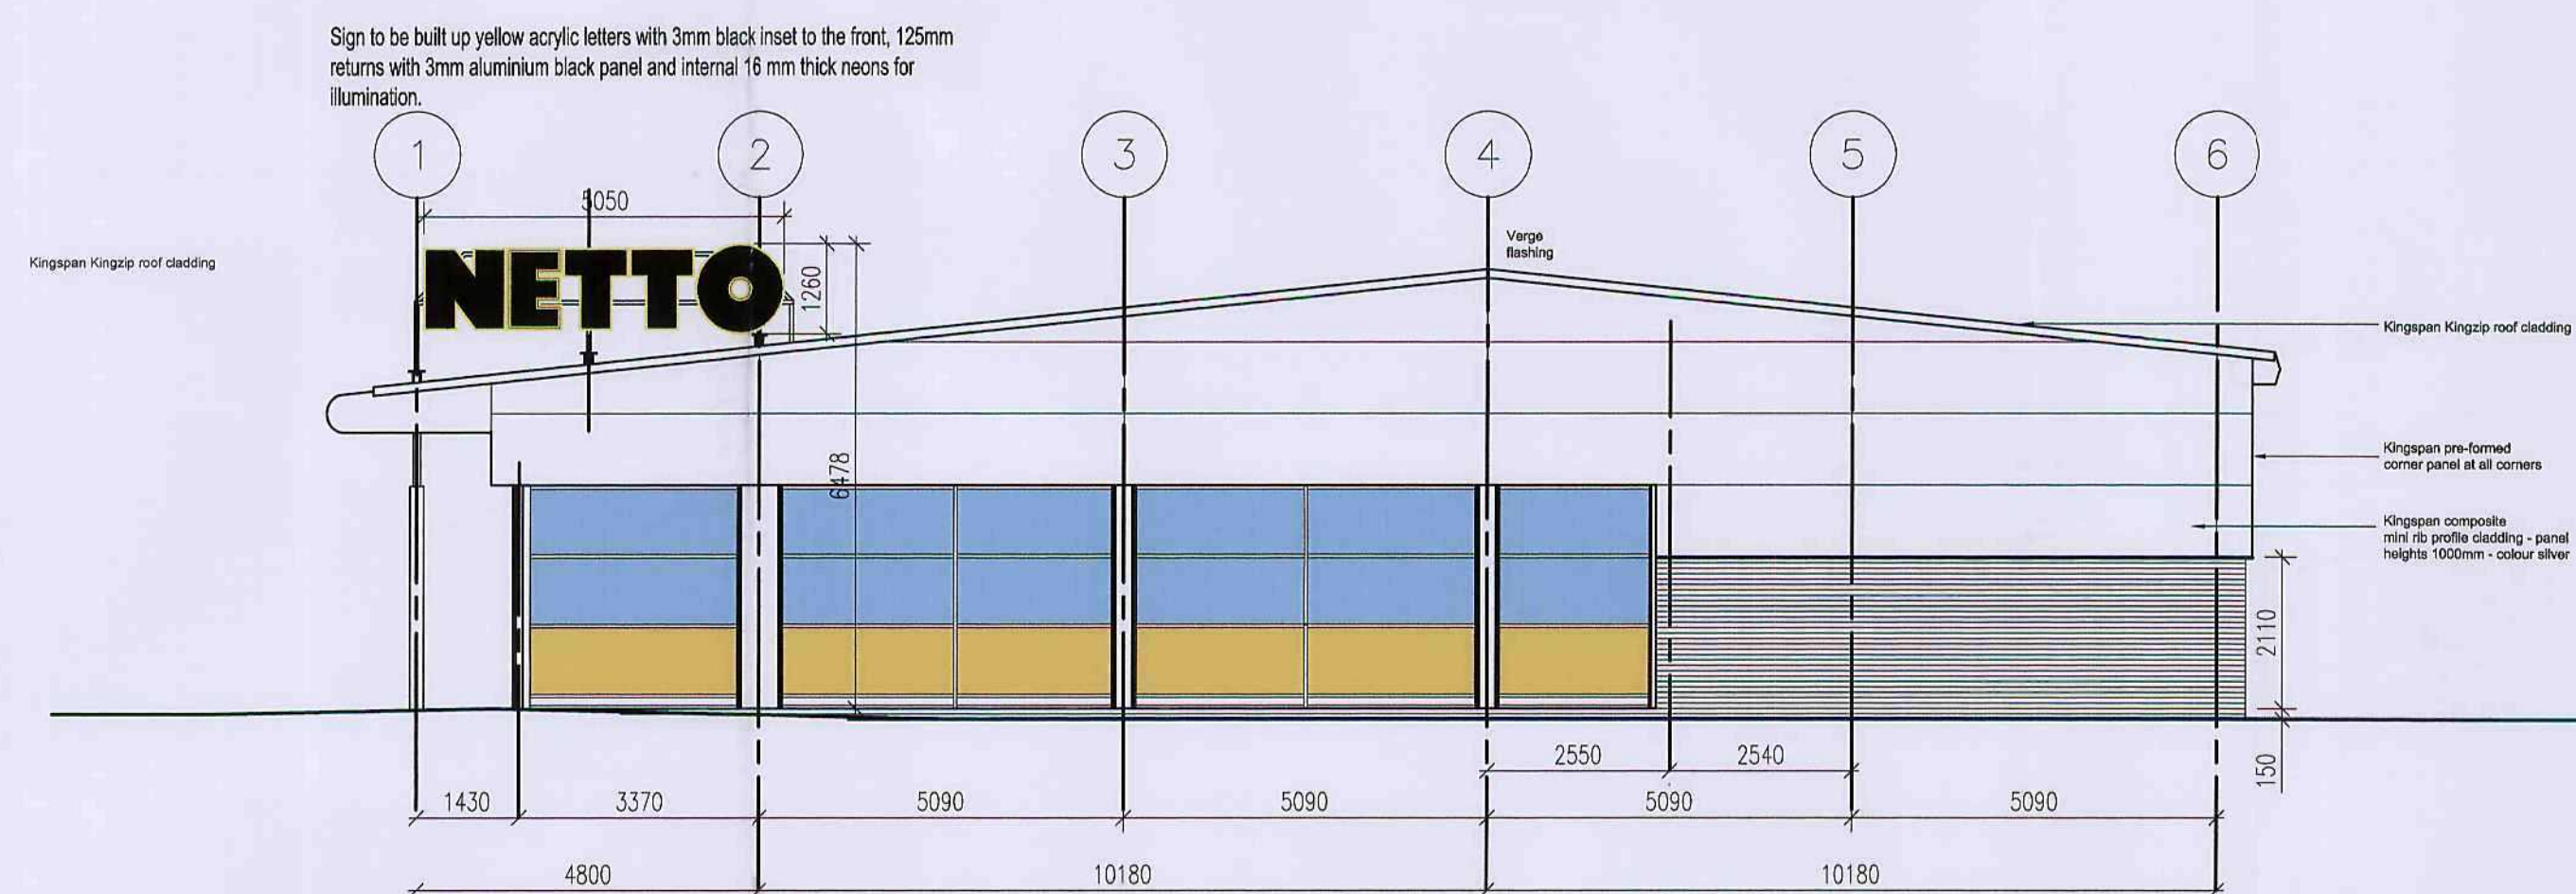

FRONT ELEVATION (to Pontefract Road)

Notes:
To be Read In Conjunction with Structural Engineers Drawings.

Barnsley Metropolitan
Borough Council
18 SEP 2008
Corporate mail room

CPLC
ASSOCIATES
Tel: 01242 672333 Fax: 01242 672555
Email: cplc@cplc-associates.com
The Bungalow, 87a Station Road
Bishops Cleeve, Cheltenham, GL52 8JU

Project/Client: Netto Foodstores Ltd. Pontefract Road, Lundwood		Drawn By: SAW	Date: 12-11-07	Checked By: DMW
Scale: 1:100 @ A1		Drawing No: EL-411		Revision: C
Drawing: Proposed Elevations		Project No: 1124		

©CPLC Associates Ltd. Contractors must work to figured dimensions which are to be checked on site. Any discrepancies must be reported immediately.