


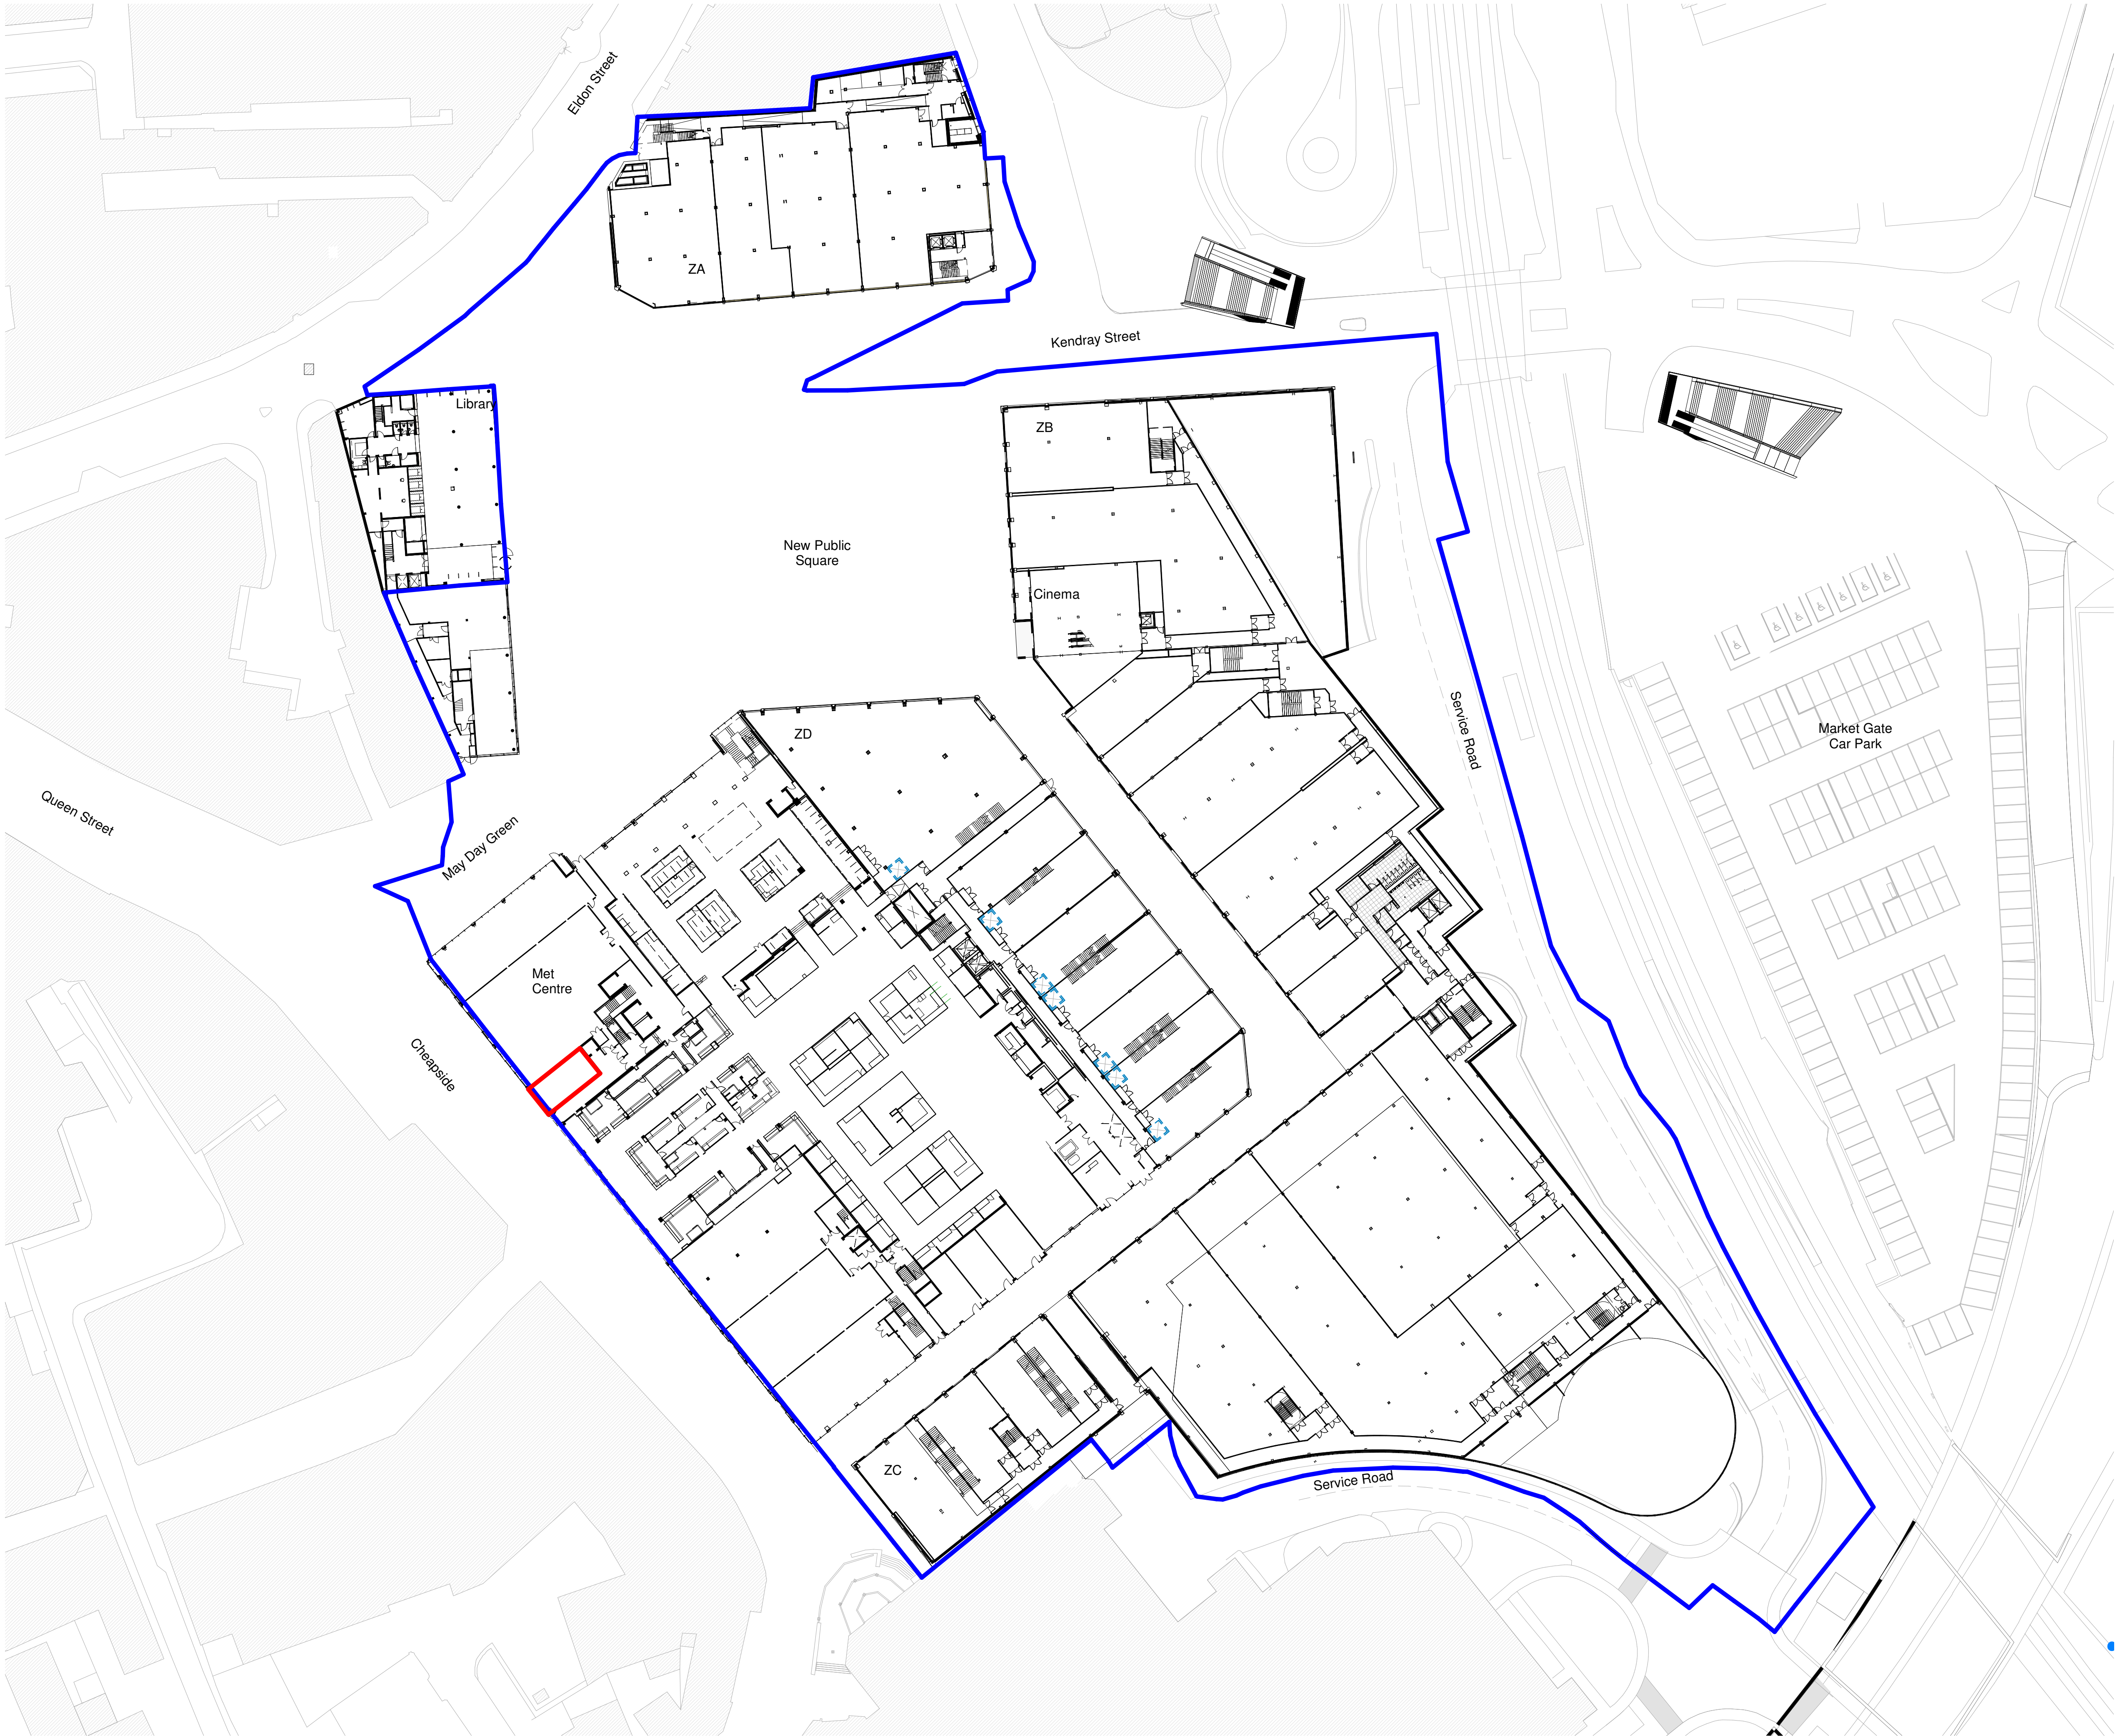

Notes:

- This drawing is copyright.
- Do not scale dimensions from this drawing.
- This drawing is to be read in conjunction with all other relevant drawings.
- All discrepancies on this drawing are to be reported to the architect.
- Do not modify any element of this drawing.
- Use drawing only for purpose(s) issued.

North Sign / Key Plan

0 1 5 10 15 25m
1:500 Scale @ A1
1:1000 Scale @ A3

The following external model files are included within this drawing:

Unit Demise

Estate Boundary

P0 1	16/01/19	First Issue	REB	AG
Rev	Date	Revision Notes	Dn	Rv
Client Barnsley Metropolitan Borough Council				
Intelligence Buildings Infrastructure www.ibigroup.com				
Project The Glass Works, Barnsley				
Drawing Title Site Plan Ground Floor Level Unit SU2 Demise				
Job Number 50727	Drawing Originated Date 17/12/2018	PAS 1192 Status Code S2		
Scale@A1/A3 1 : 500/1000	Purpose Legal			
Drawing Number BGW2-IBI-XX-GF-SP-A-F900-SU2-0002				Revision P0 1