




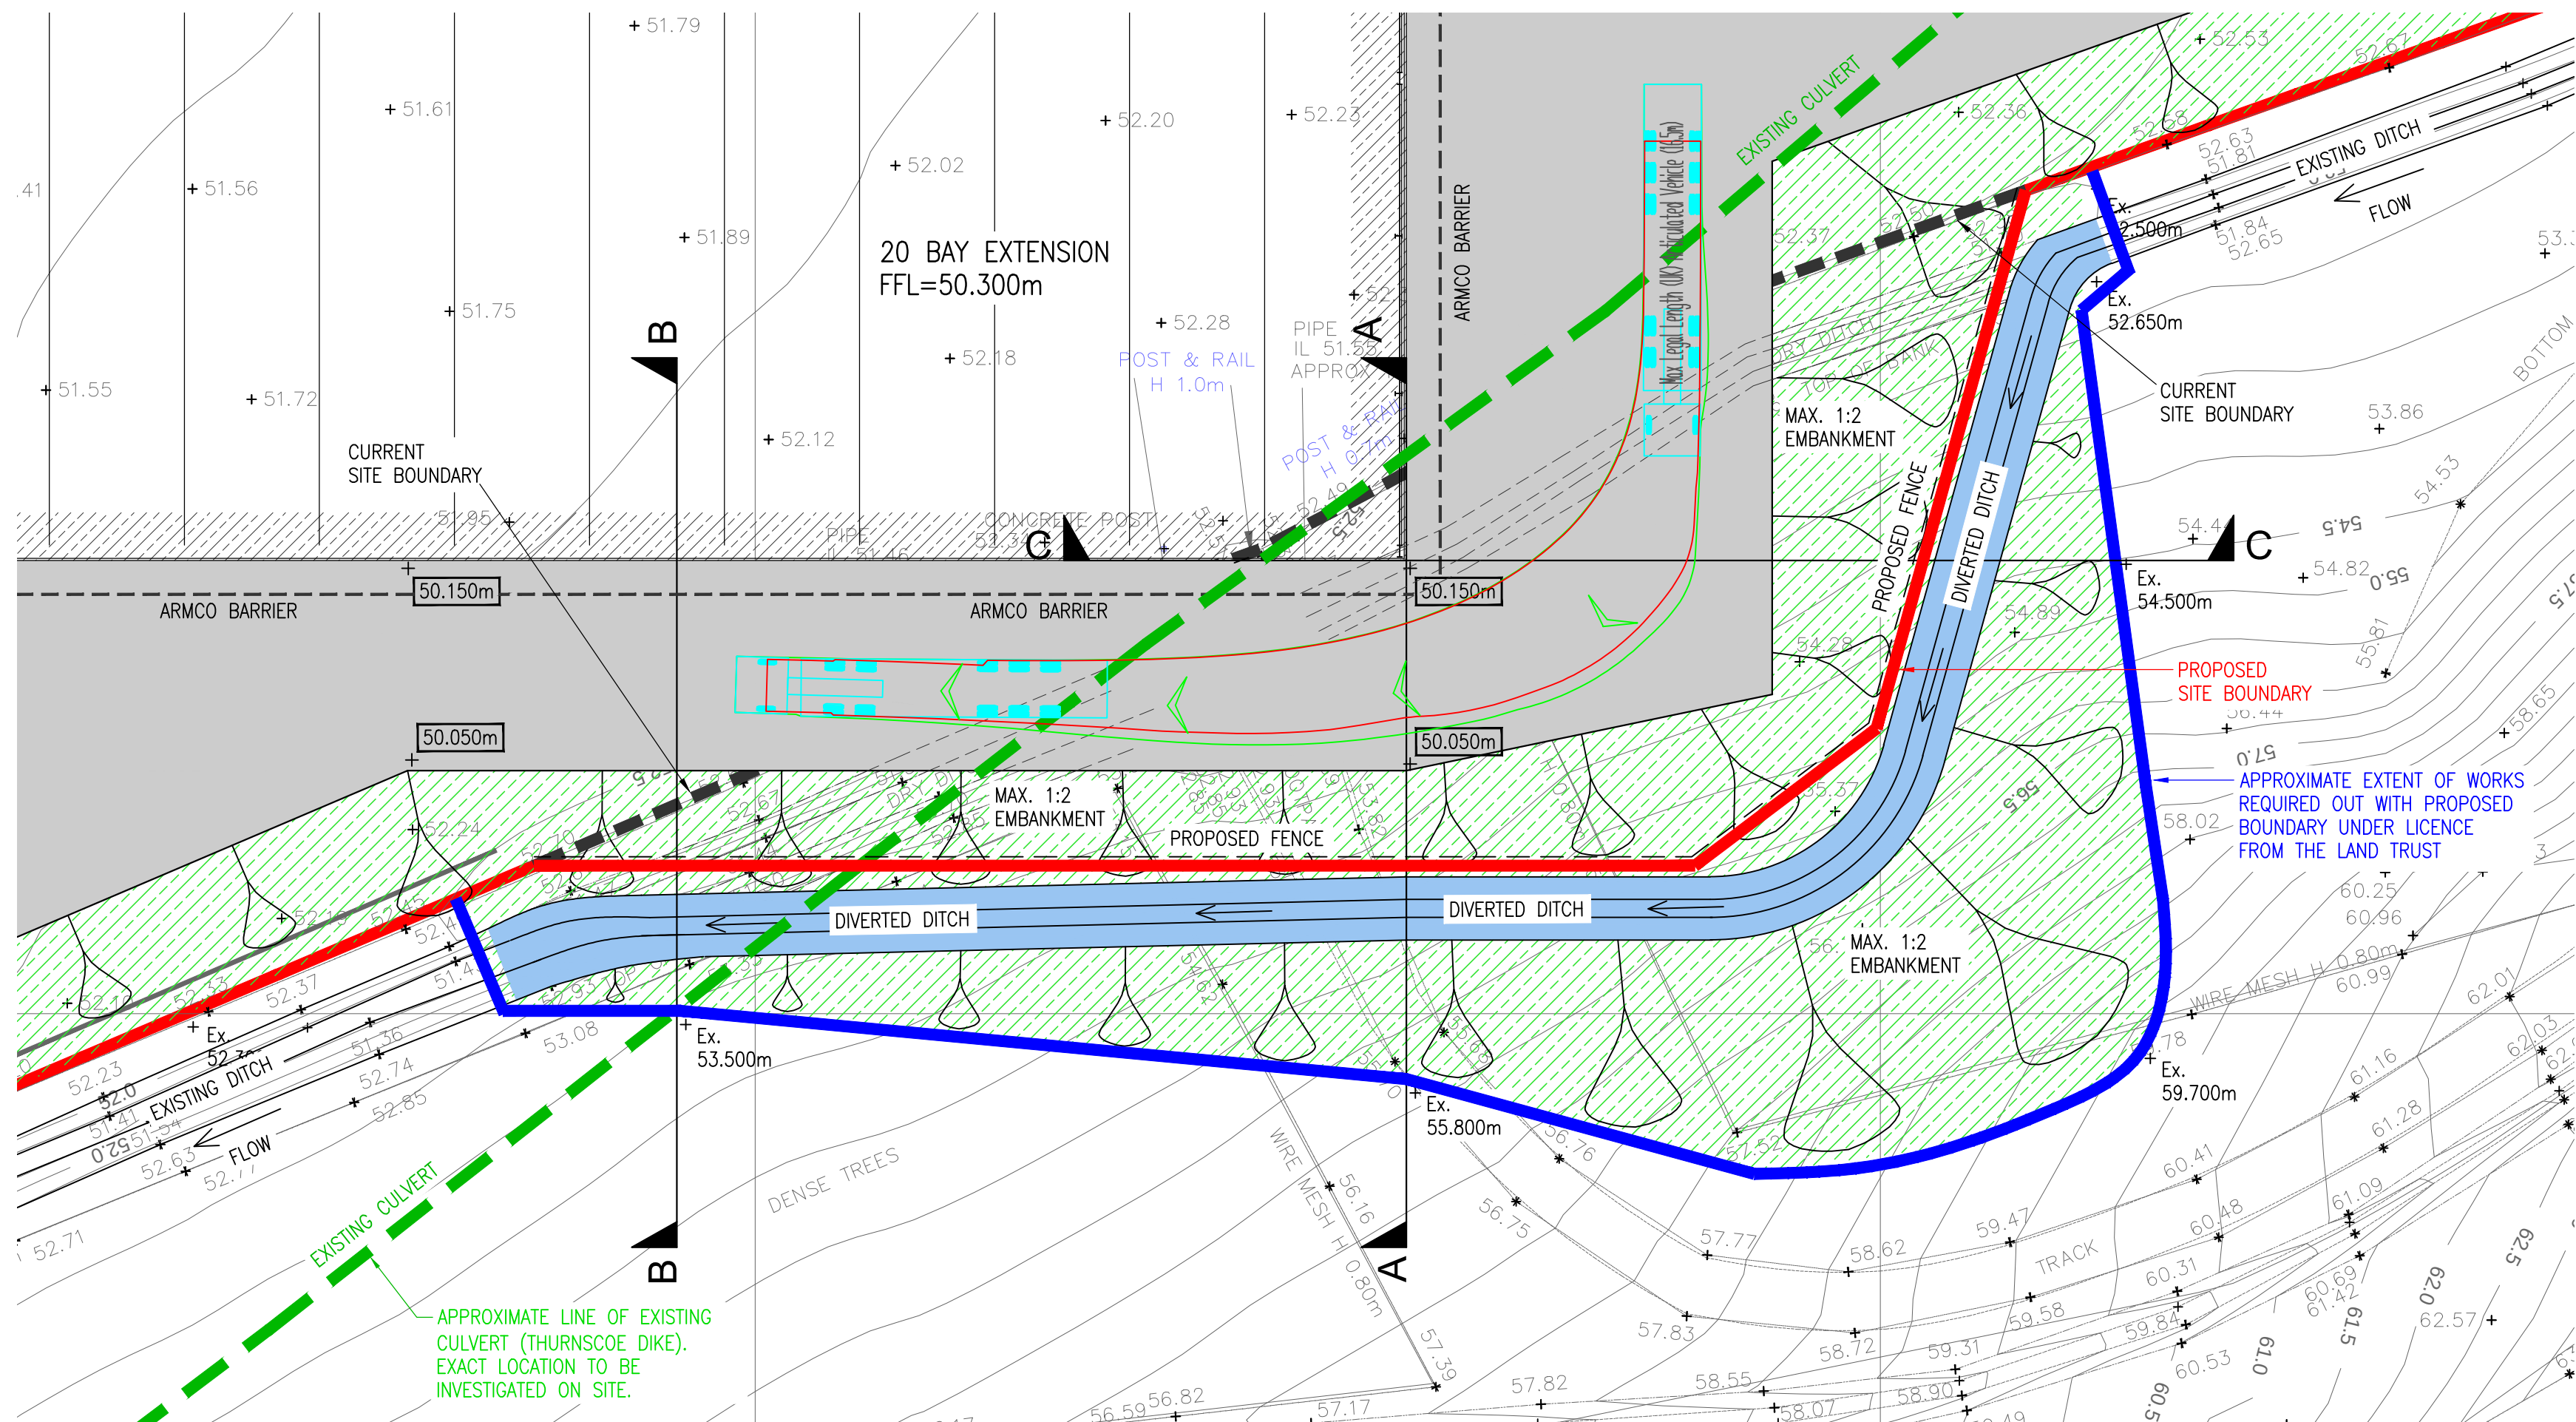


SITE PLAN
(Scale 1:250)

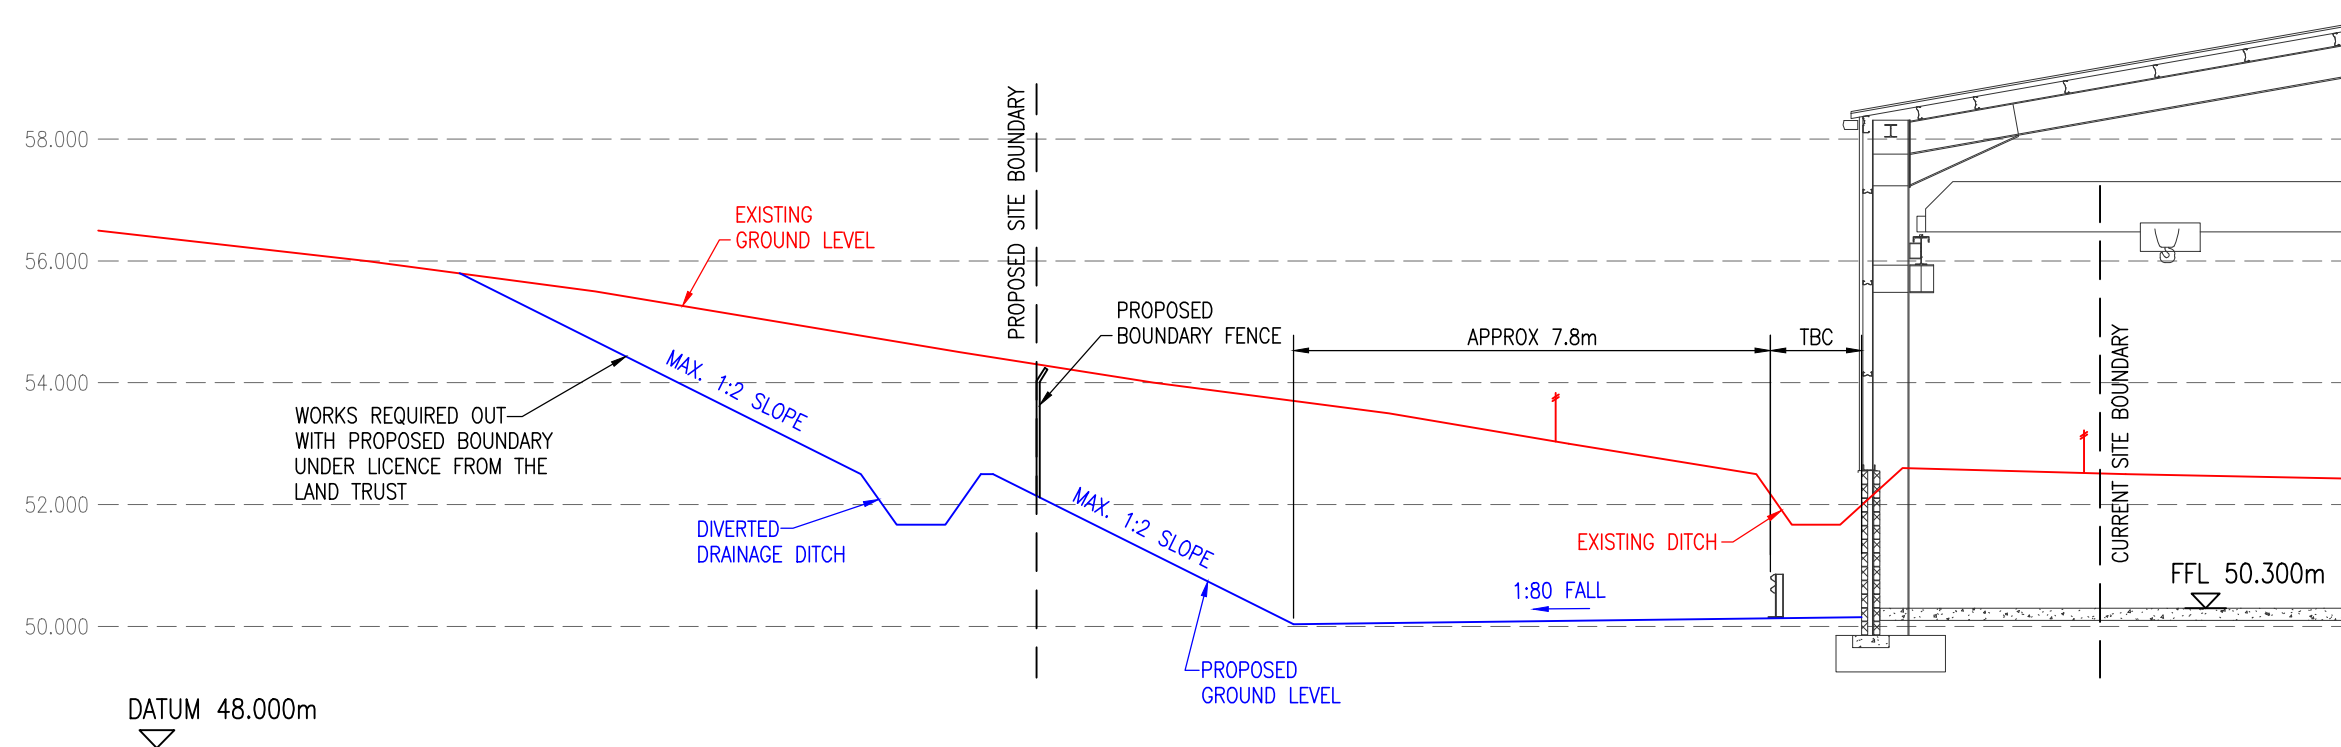

SECTION A-A
(Scale 1:125)

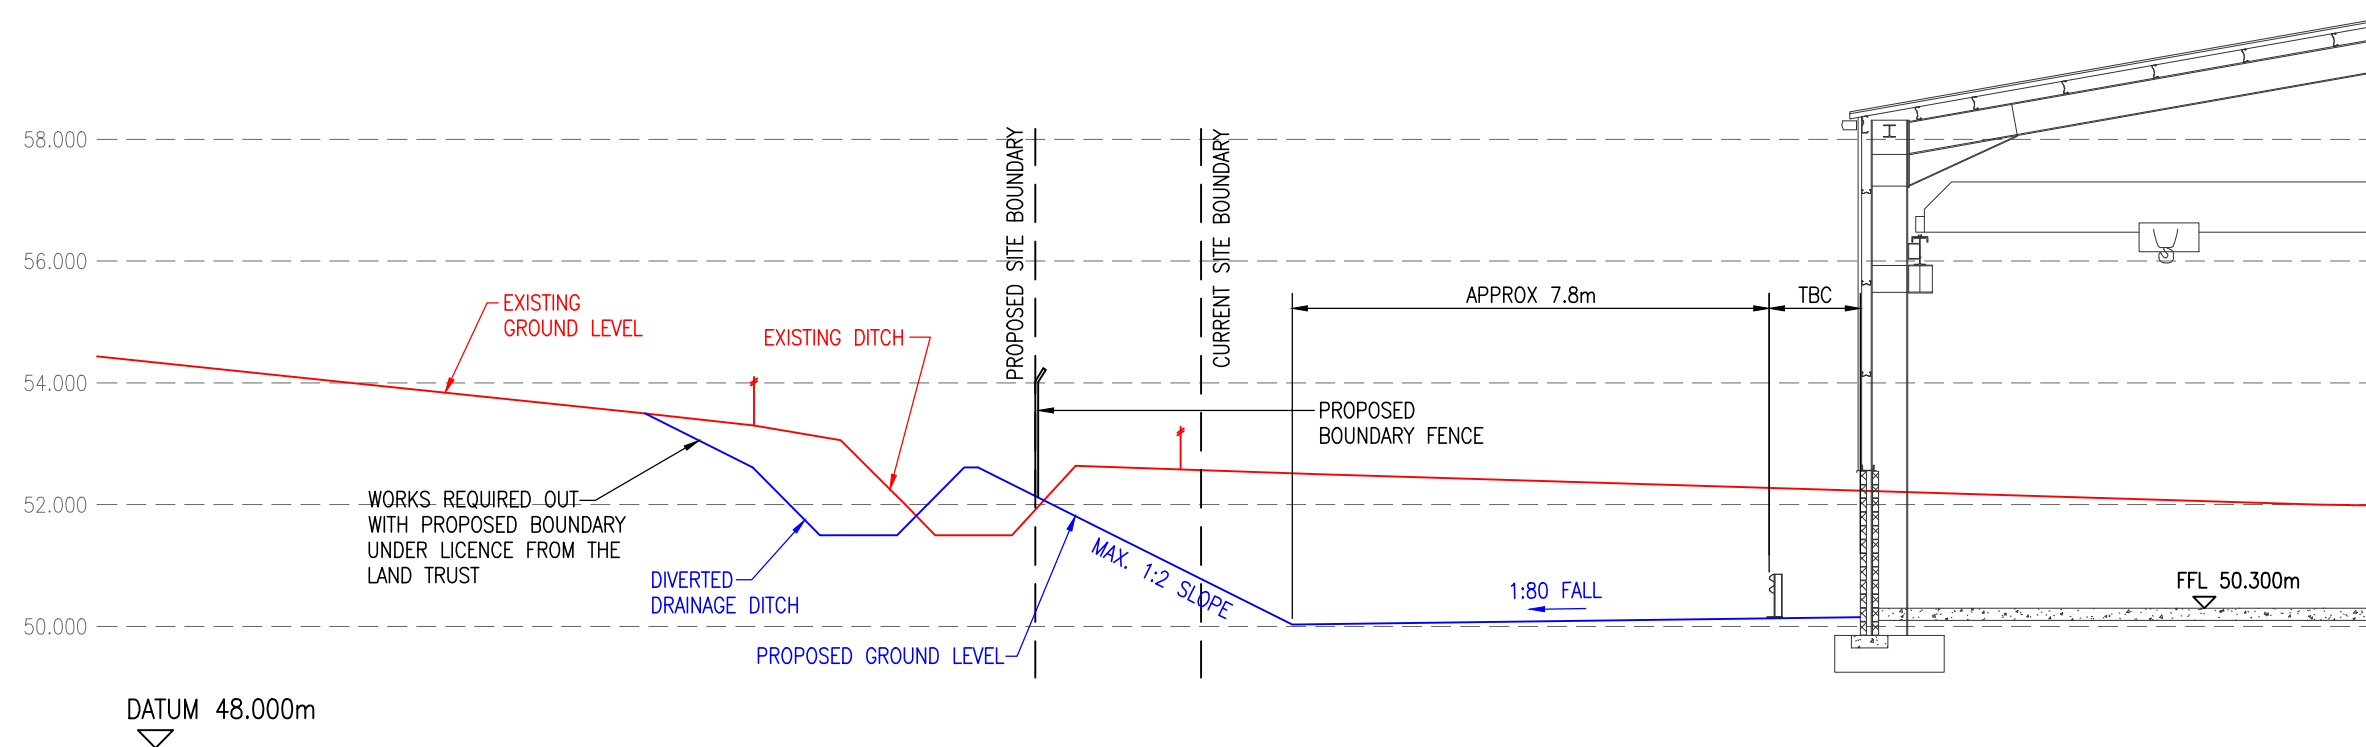

SECTION B-B
(Scale 1:125)

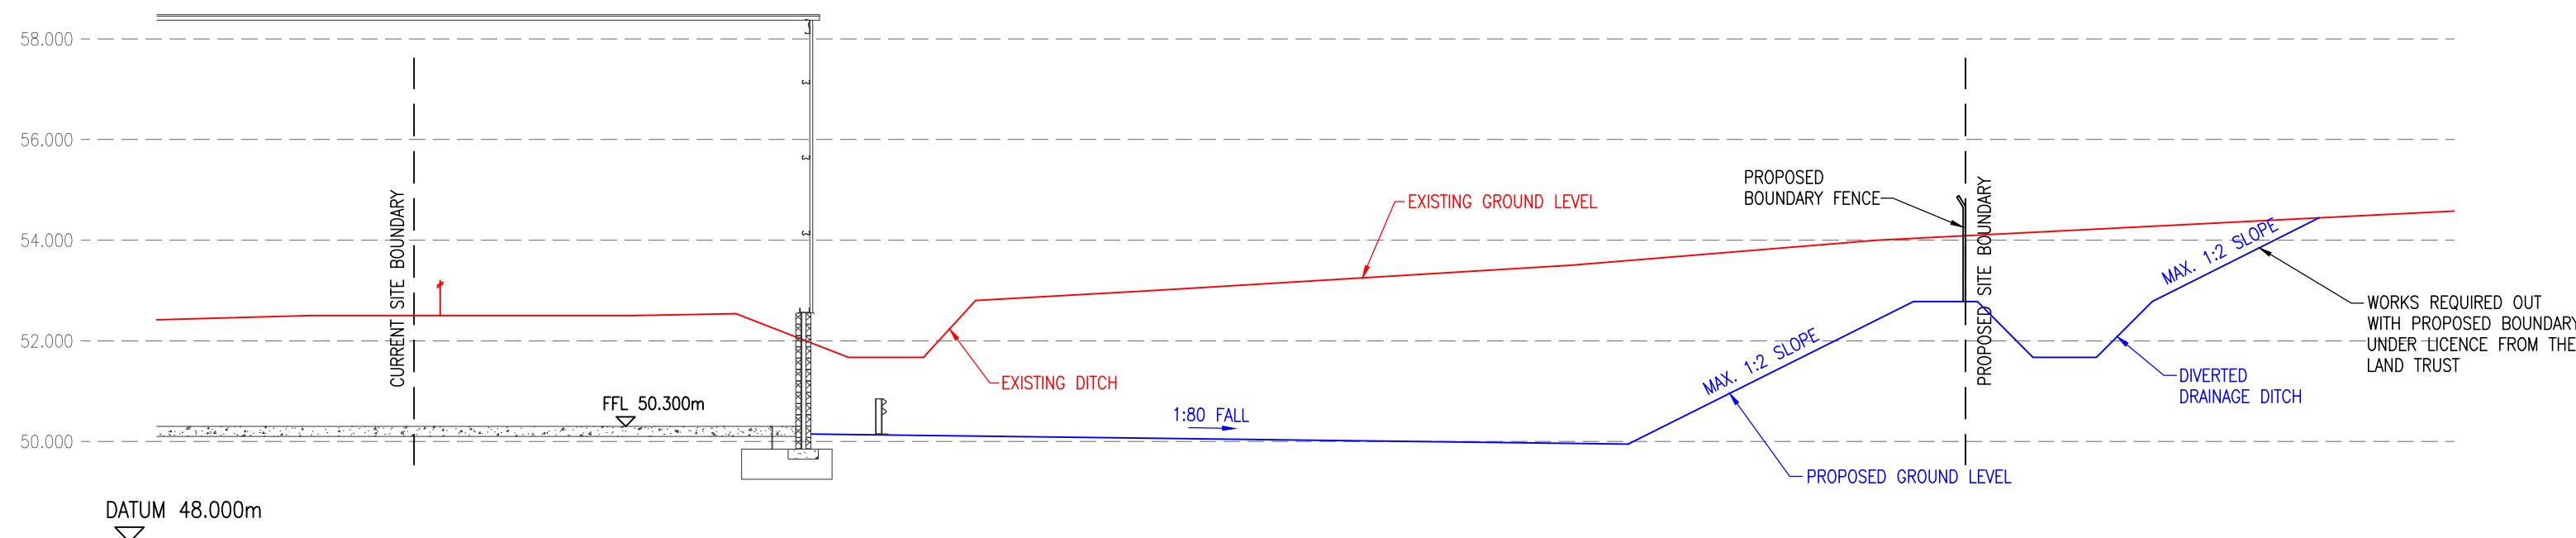

SECTION C-C
(Scale 1:125)

Do not scale from this drawing.		
SAFETY HEALTH AND ENVIRONMENTAL INFORMATION		
IN ADDITION TO THE HAZARD/RISKS NORMALLY ASSOCIATED WITH THE TYPES OF WORK DETAILED ON THIS DRAWING, NOTE THE FOLLOWING RISKS AND INFORMATION.		
CONSTRUCTION		
POSSIBLE EXISTING LIVE SERVICES. REFERENCE MUST BE MADE TO THE RECORD DRAWINGS AND THE CONTRACTOR MUST SCAN FOR SERVICES PRIOR TO EXCAVATING. REFER TO HSE GUIDANCE HSG47.		
DEMOLITION		
POSSIBLE EXISTING LIVE SERVICES. REFERENCE MUST BE MADE TO THE RECORD DRAWINGS AND THE CONTRACTOR MUST SCAN FOR SERVICES PRIOR TO EXCAVATING. REFER TO HSE GUIDANCE HSG47.		
FOR INFORMATION RELATING TO USE, CLEANING AND MAINTENANCE SEE THE HEALTH AND SAFETY FILE.		
IT IS ASSUMED THAT ALL WORKS WILL BE CARRIED OUT BY A COMPETENT CONTRACTOR WORKING, WHERE APPROPRIATE, TO AN APPROVED METHOD STATEMENT.		

01/03/18	PROPOSED BOUNDARY LINE ADJUSTED. EXISTING CULVERT INDICATED.	CD	ASK	ASK		
Rev.	Date	Description		Drawn	Chkd.	Appd.
FAIRHURST		Client:				
88 Queens Road ABERDEEN AB15 4YQ Tel: 01224 321222 Fax: 01224 323201		 BALMORAL www.balmoral-group.com				
Project Title:						
PROPOSED EXTENSION TO BUILDING, THURNSCOE, BARNSELY						
Drawing Title:						
ADDITIONAL LAND PLAN AND BOUNDARY SECTIONS						
Scale at A1:		Status:				
AS SHOWN		For Comment				
Drawn:	CD	Checked:	ASK	Approved:		
Date:	23/02/18	Date:	23/02/18	Date:		
Drawing No.:	123754/sk7300				Revision:	
					A	