




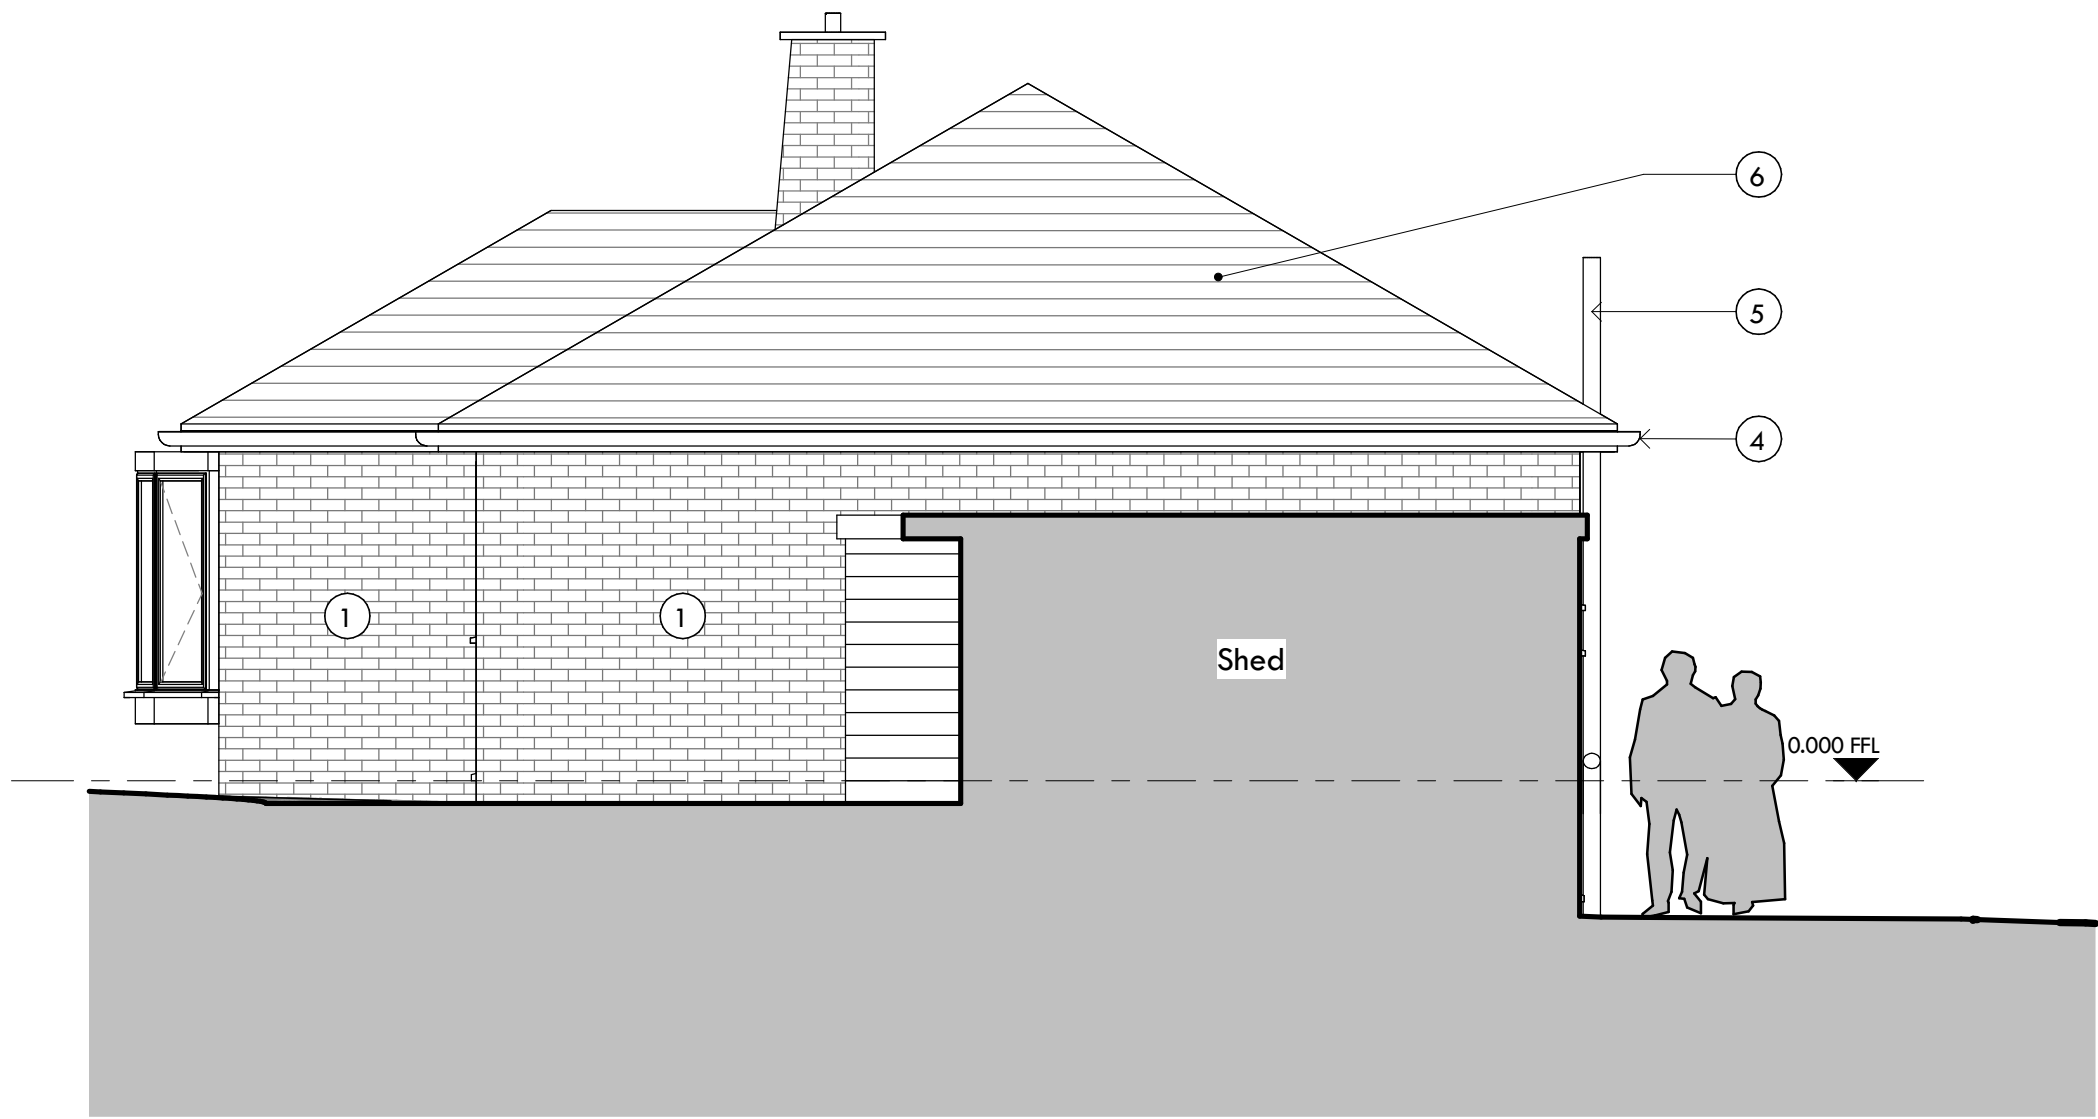


Side Elevation
1 : 50

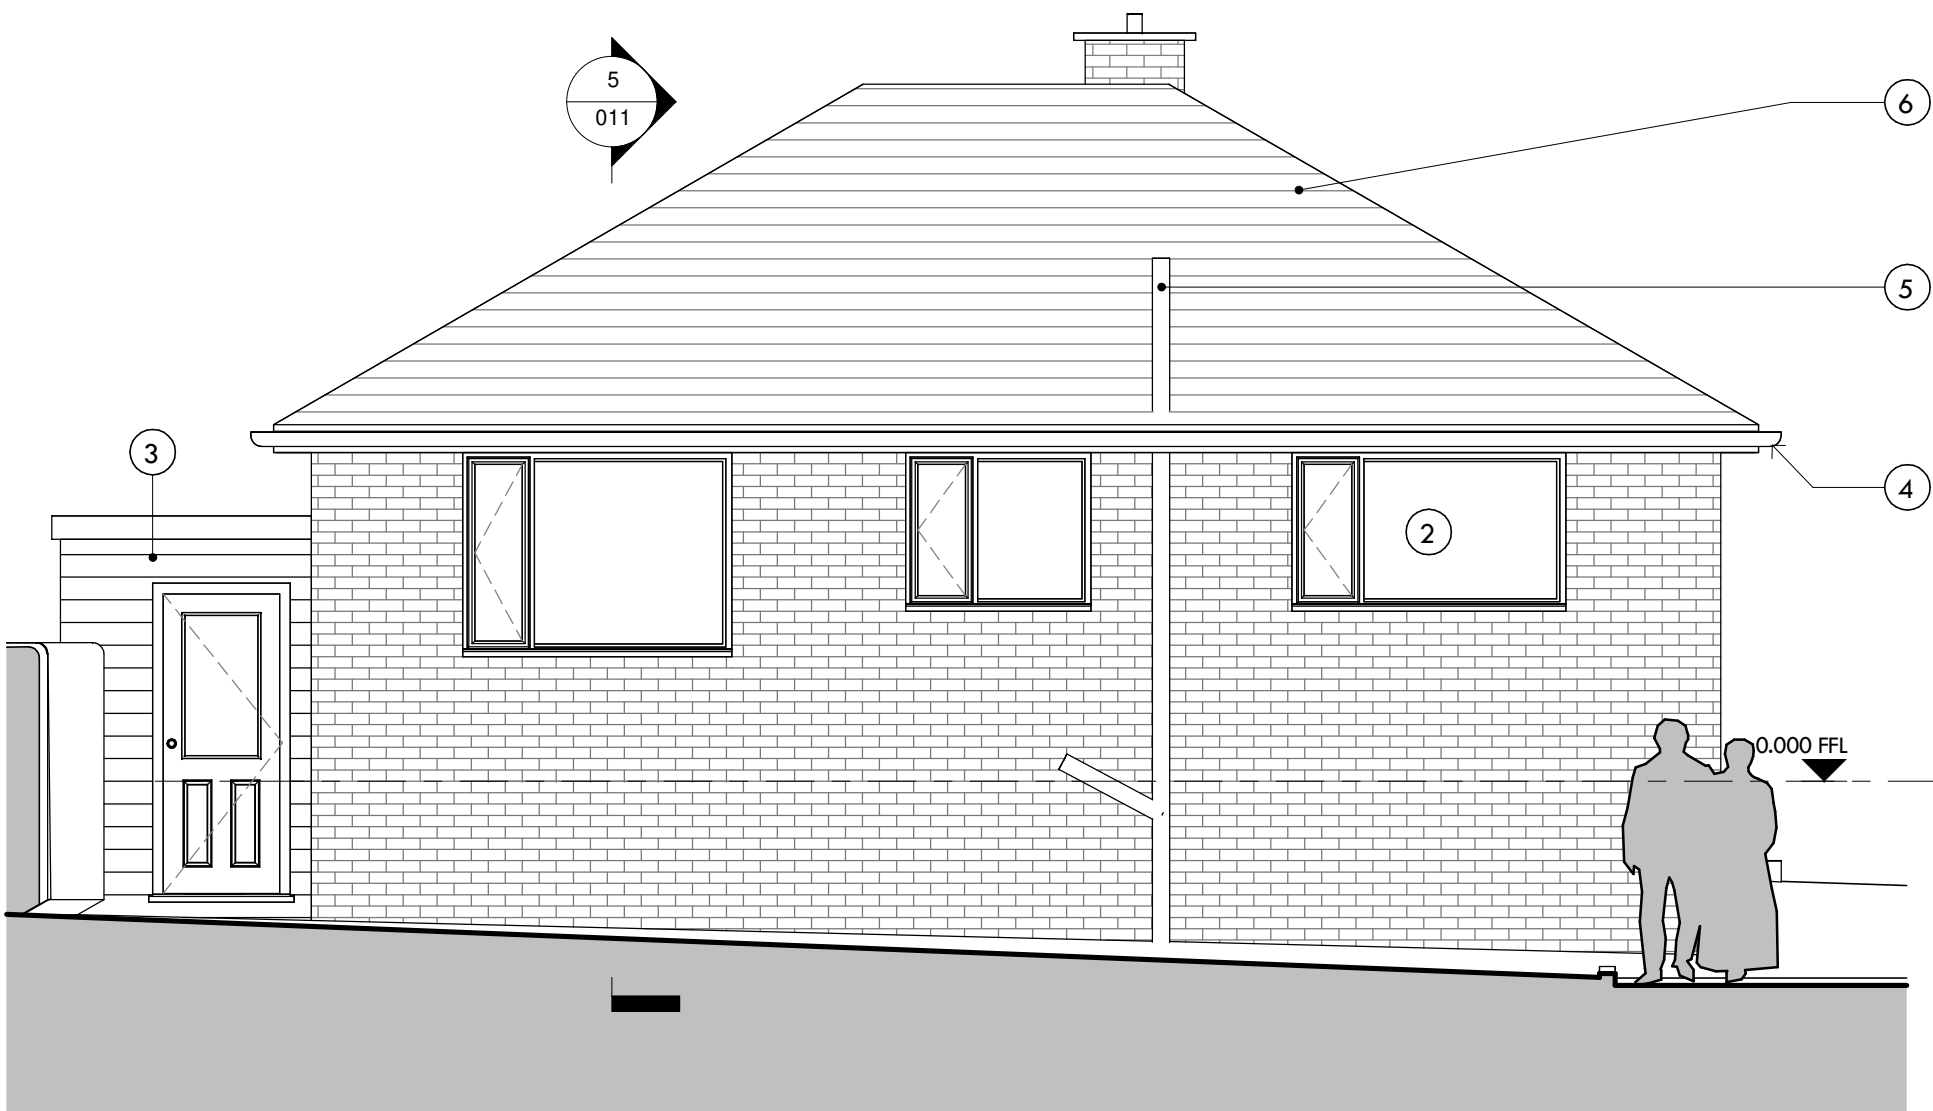


Rear Elevation
1 : 50

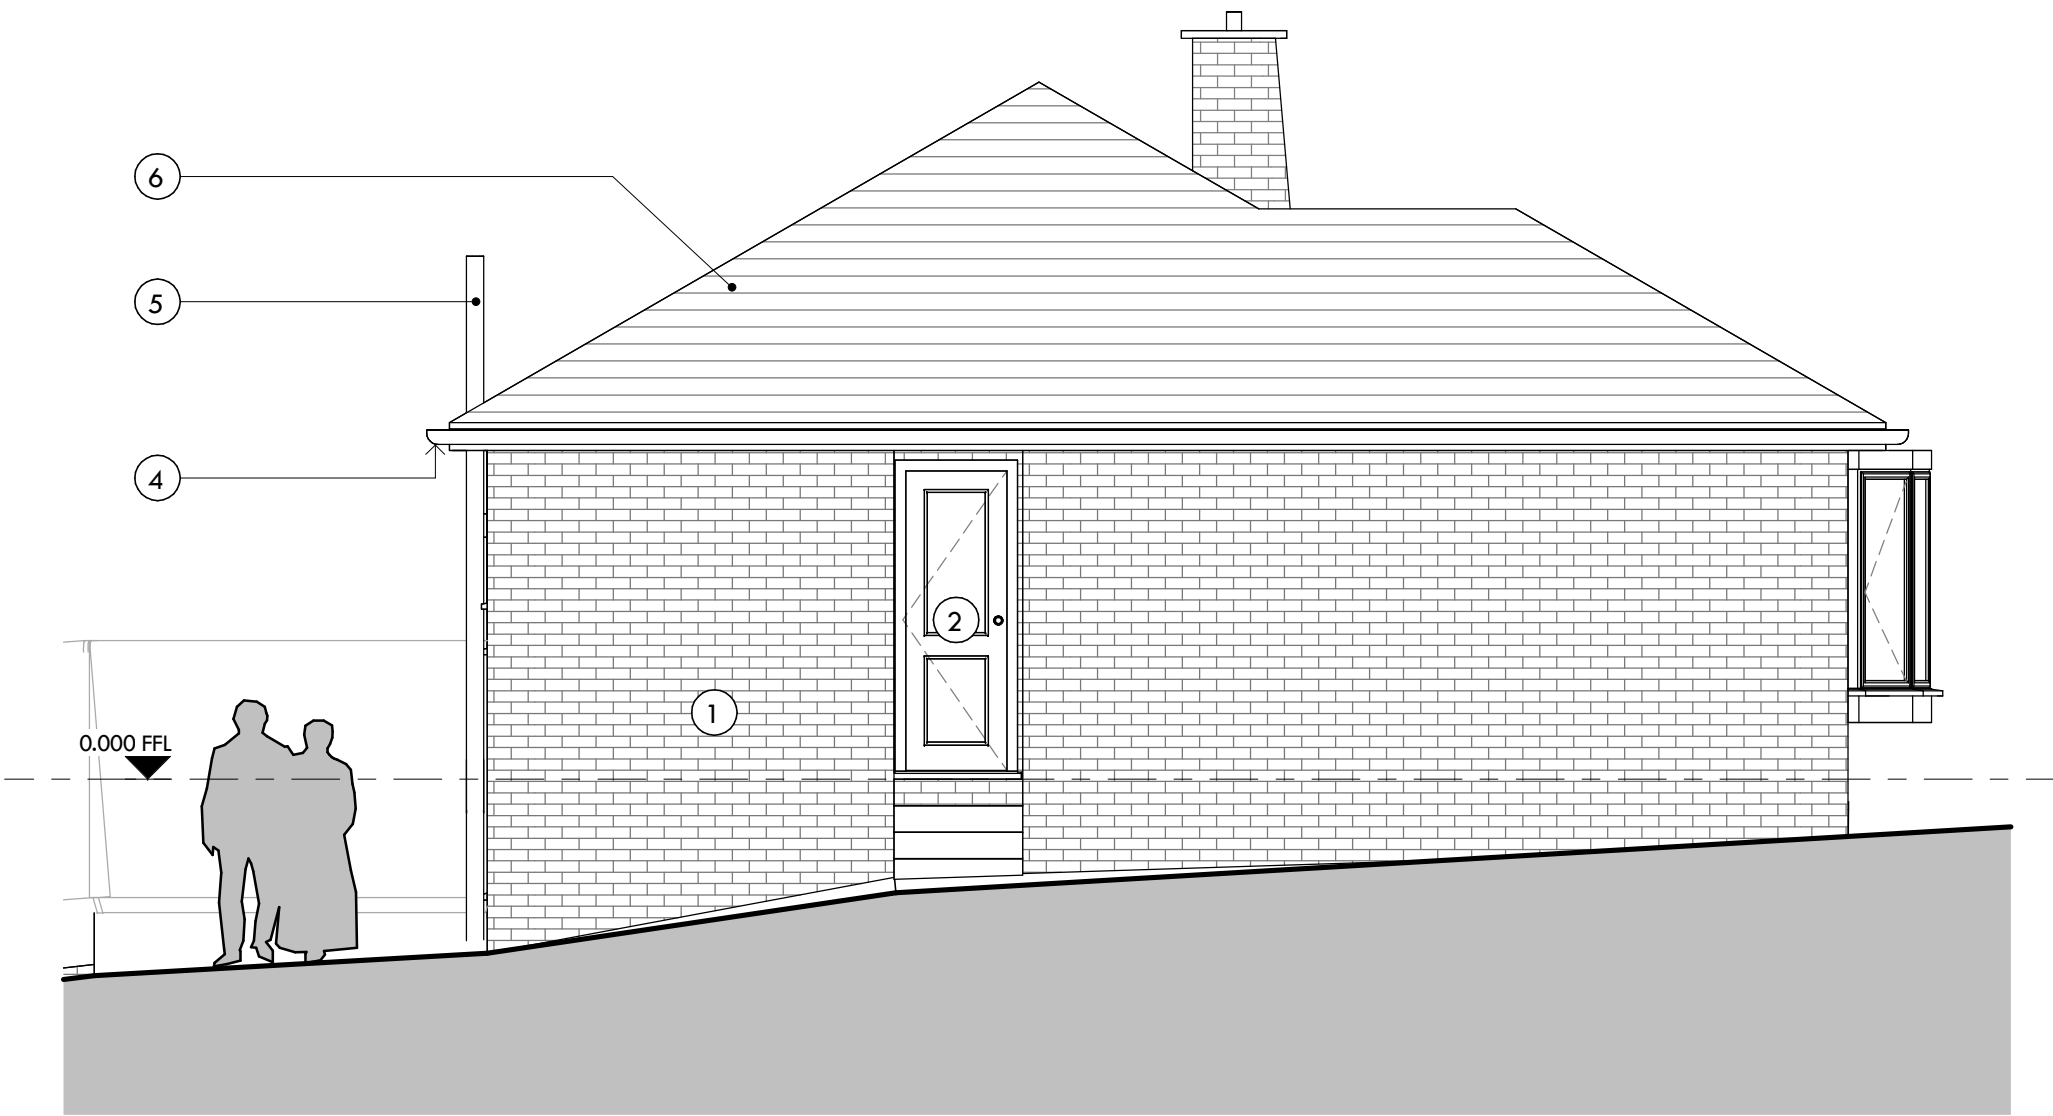

Side Elevation
1 : 50

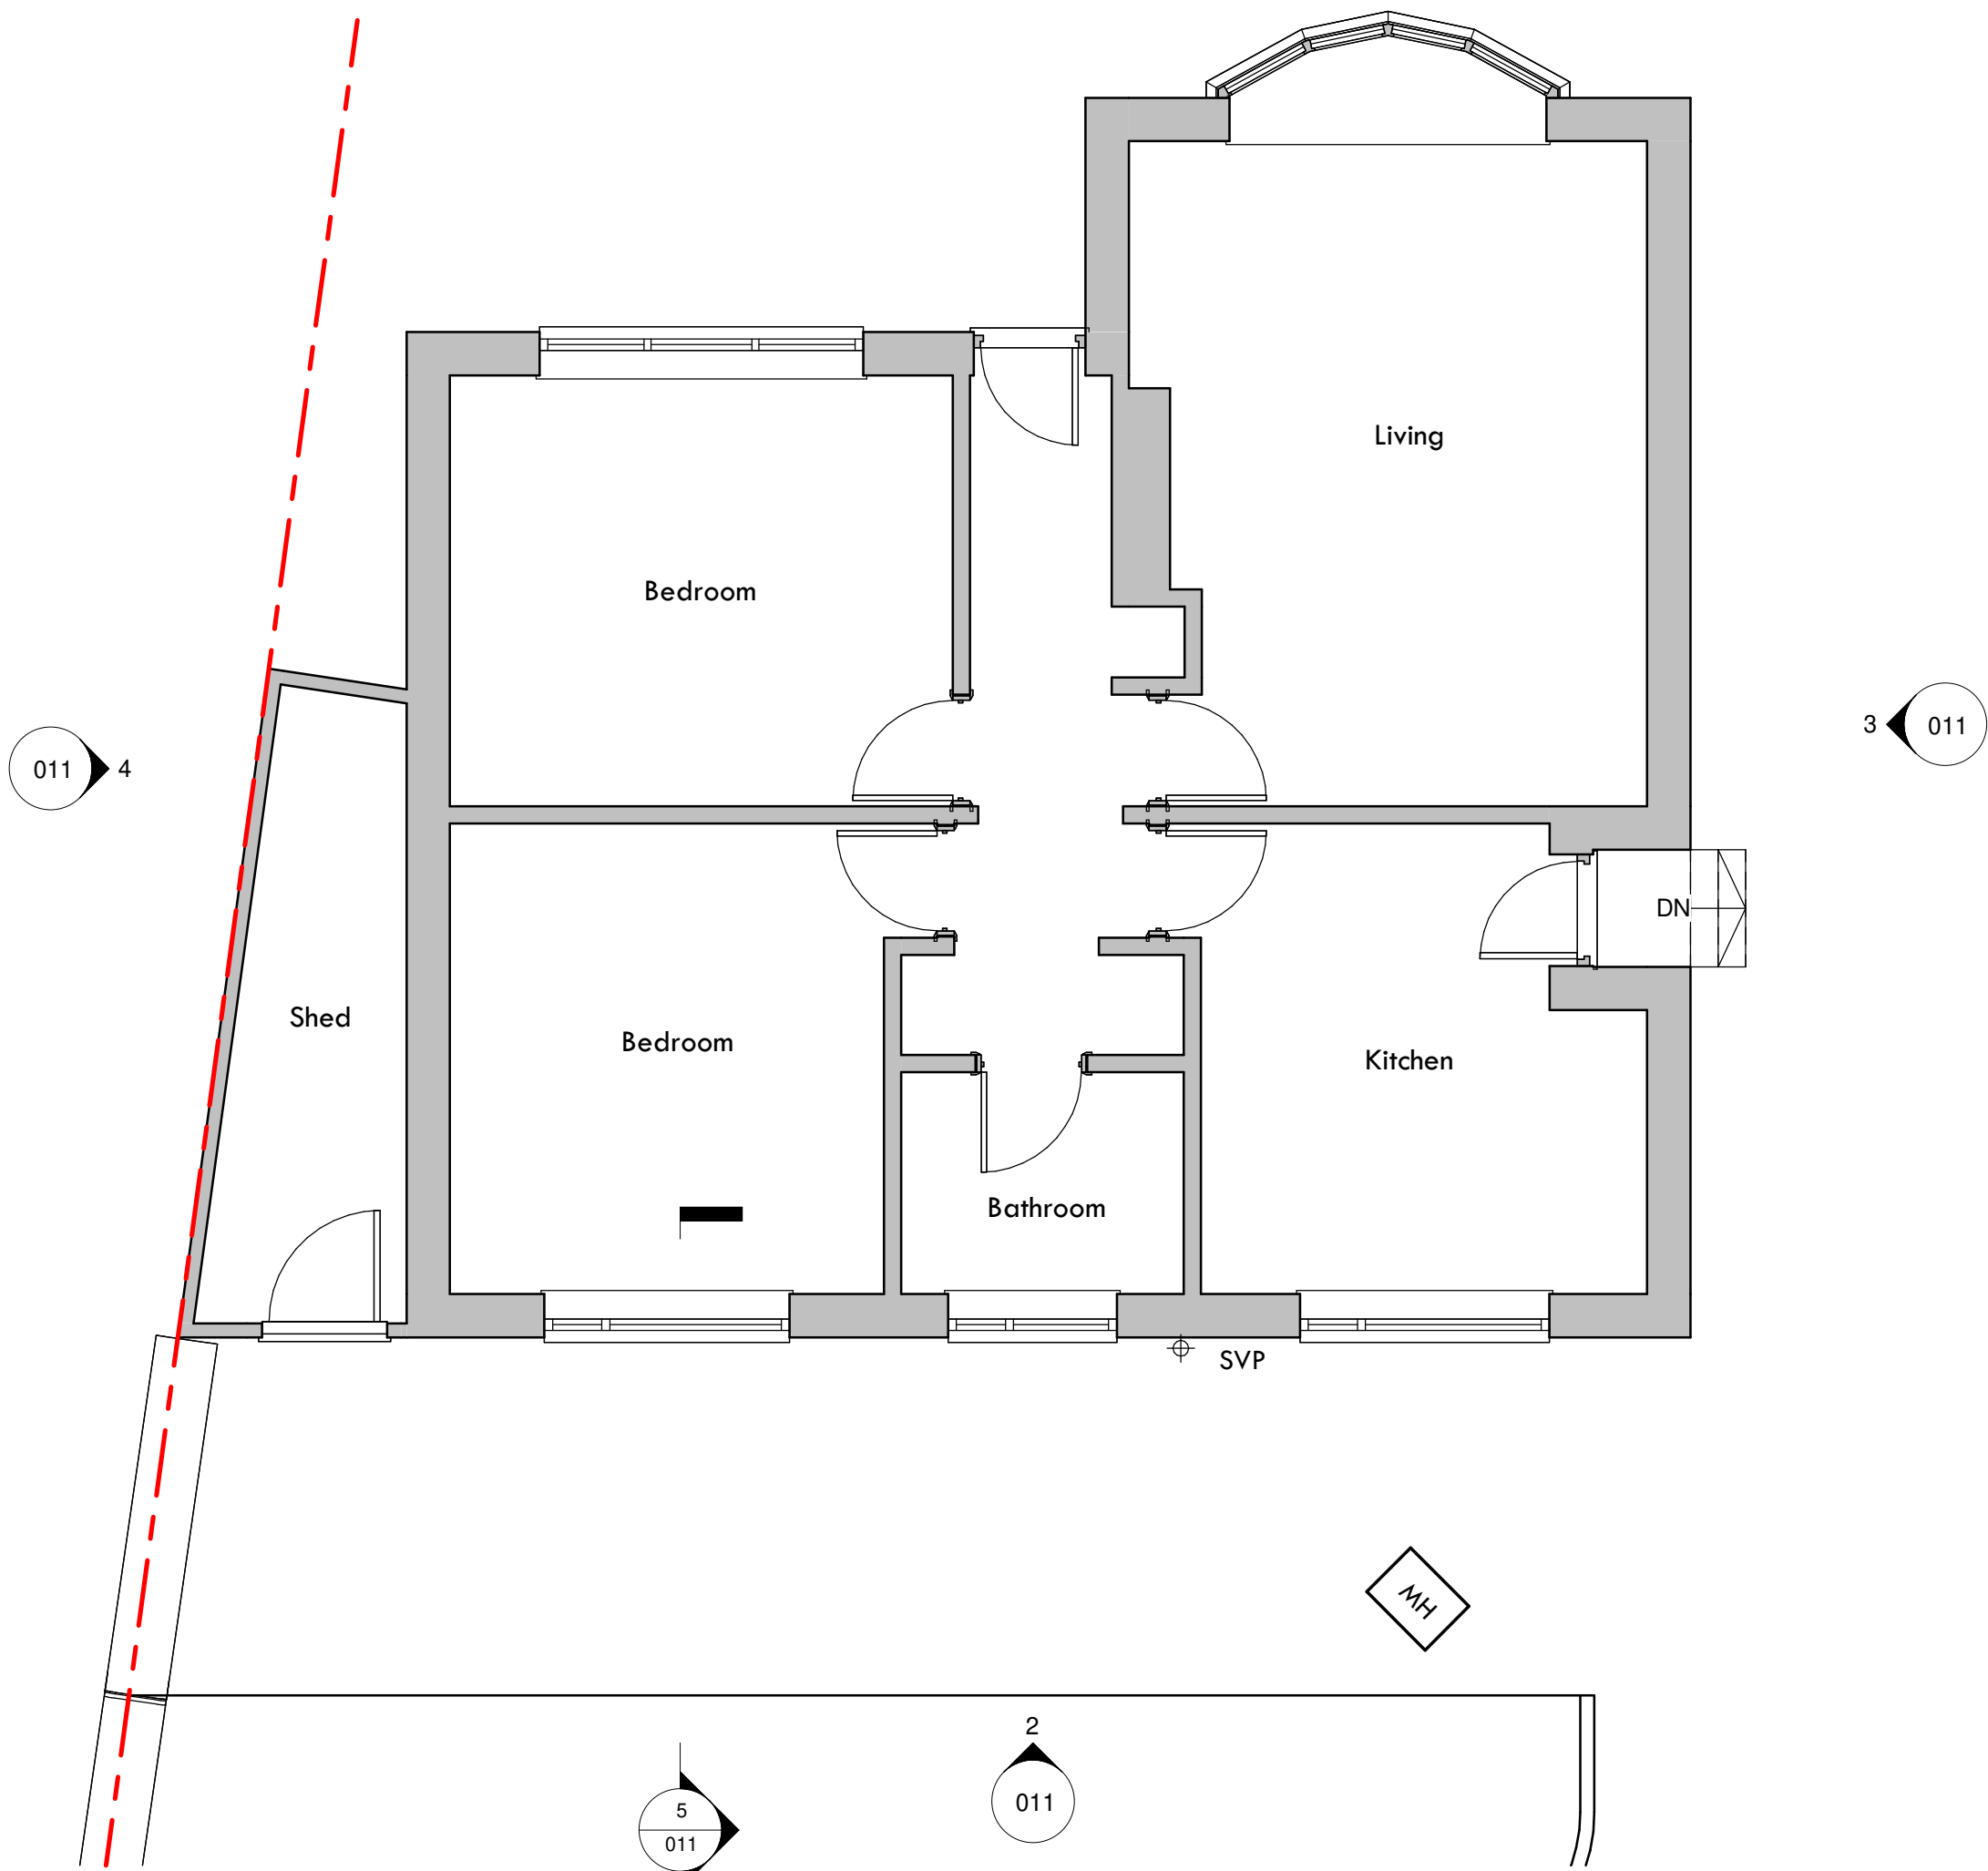

Ground Floor Plan
1 : 50

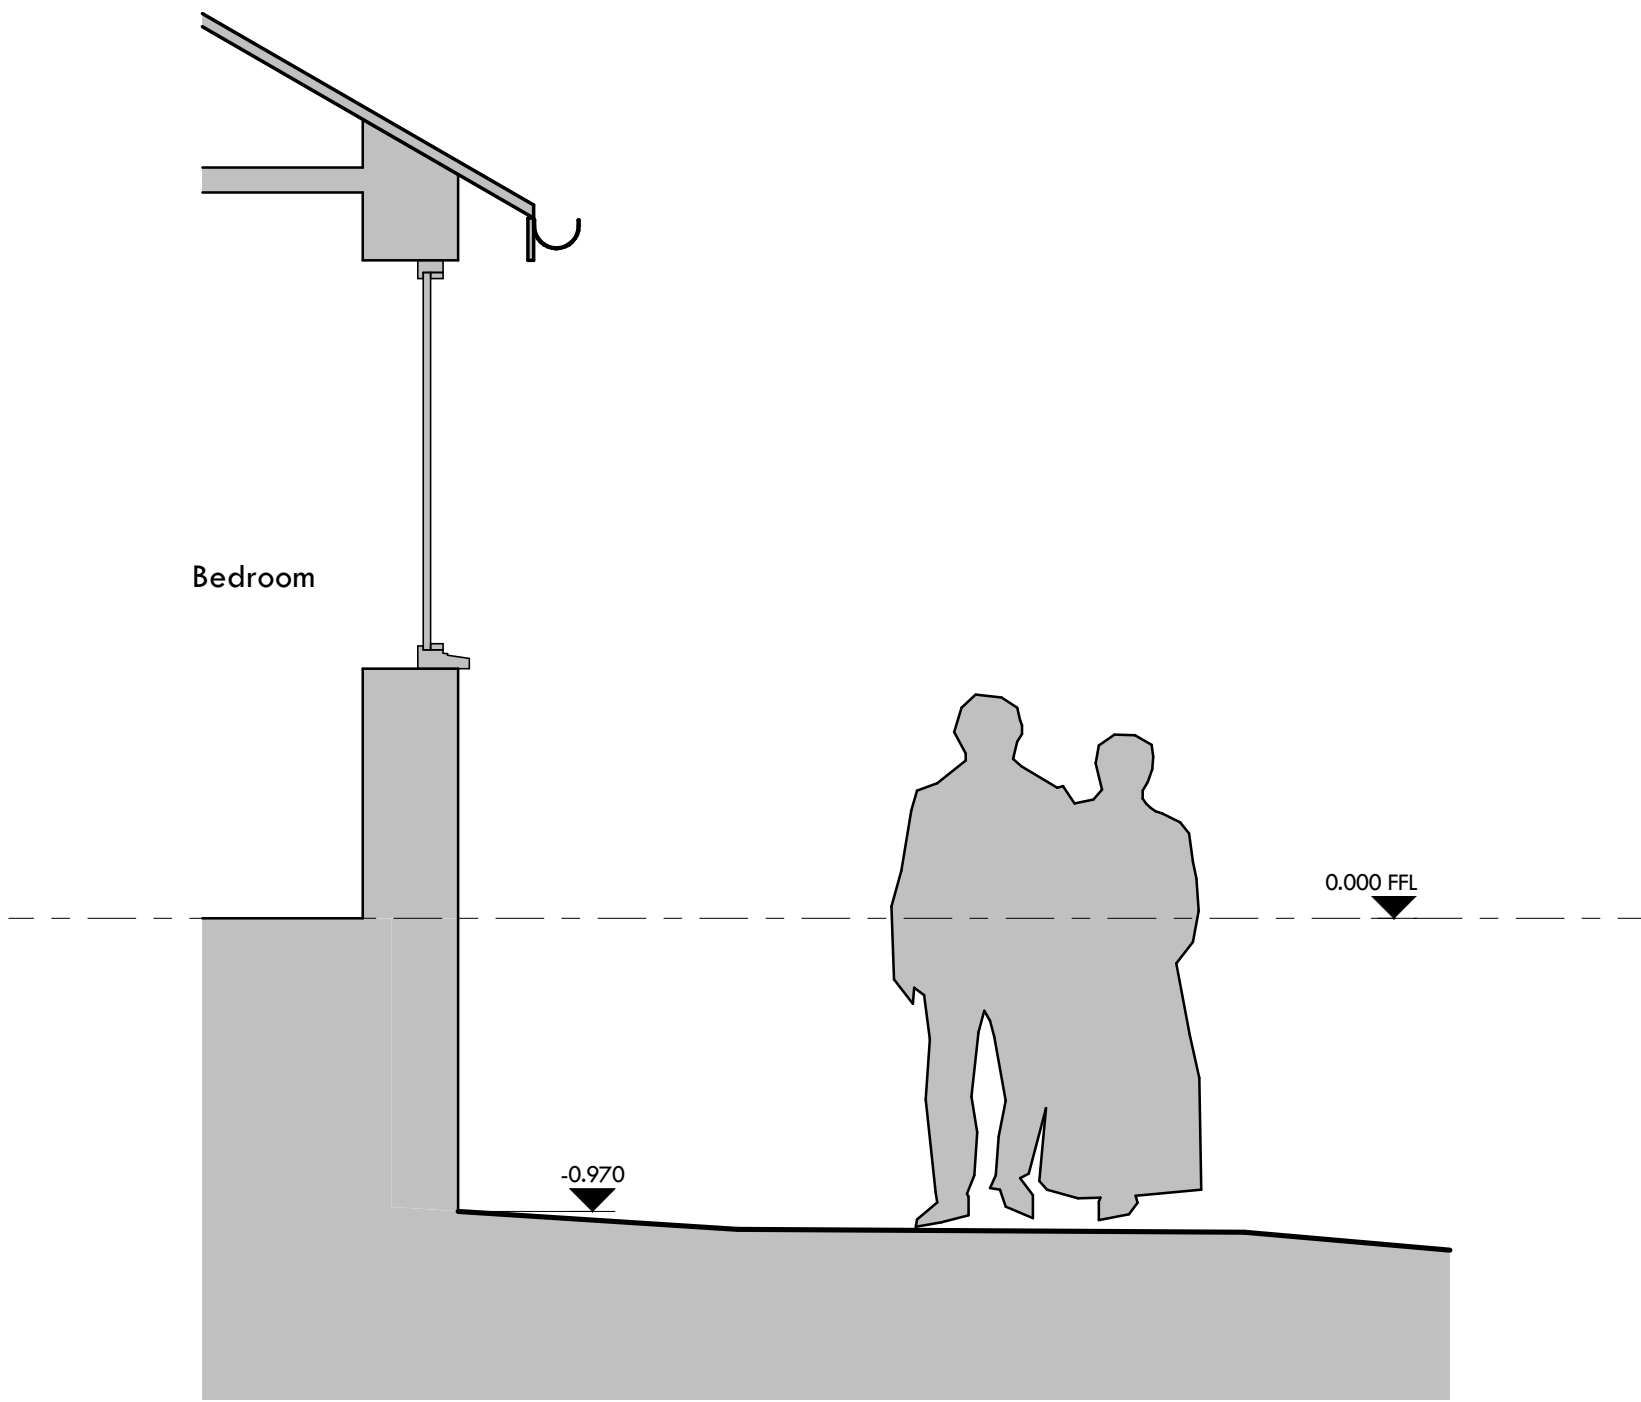

Section
1 : 25

Materials Key

Ref	Material
1	Masonry Colour: Red
2	uPVC Doors & Windows Colour: White
3	Timber Cladding Colour: Brown
4	uPVC Guttering, Fascia & Fall Pipes Colour: White
5	uPVC Soil Pipes Colour: Black
6	Concrete Interlocking Tiles Colour: Grey

-	First Issue.	25/08/26
Rev	Description	Date
JDD		
Client	Mr M. Watson	
Project	Rear Annex	
Address	22 High Ridge, Warsborough, S70 5HN	
Drg. Status	Planning	
Drg. Title	Existing Plan, Elevations & Section	
Date	25/08/2026	
Drawing No.	2026-001-011	Rev.
		-