




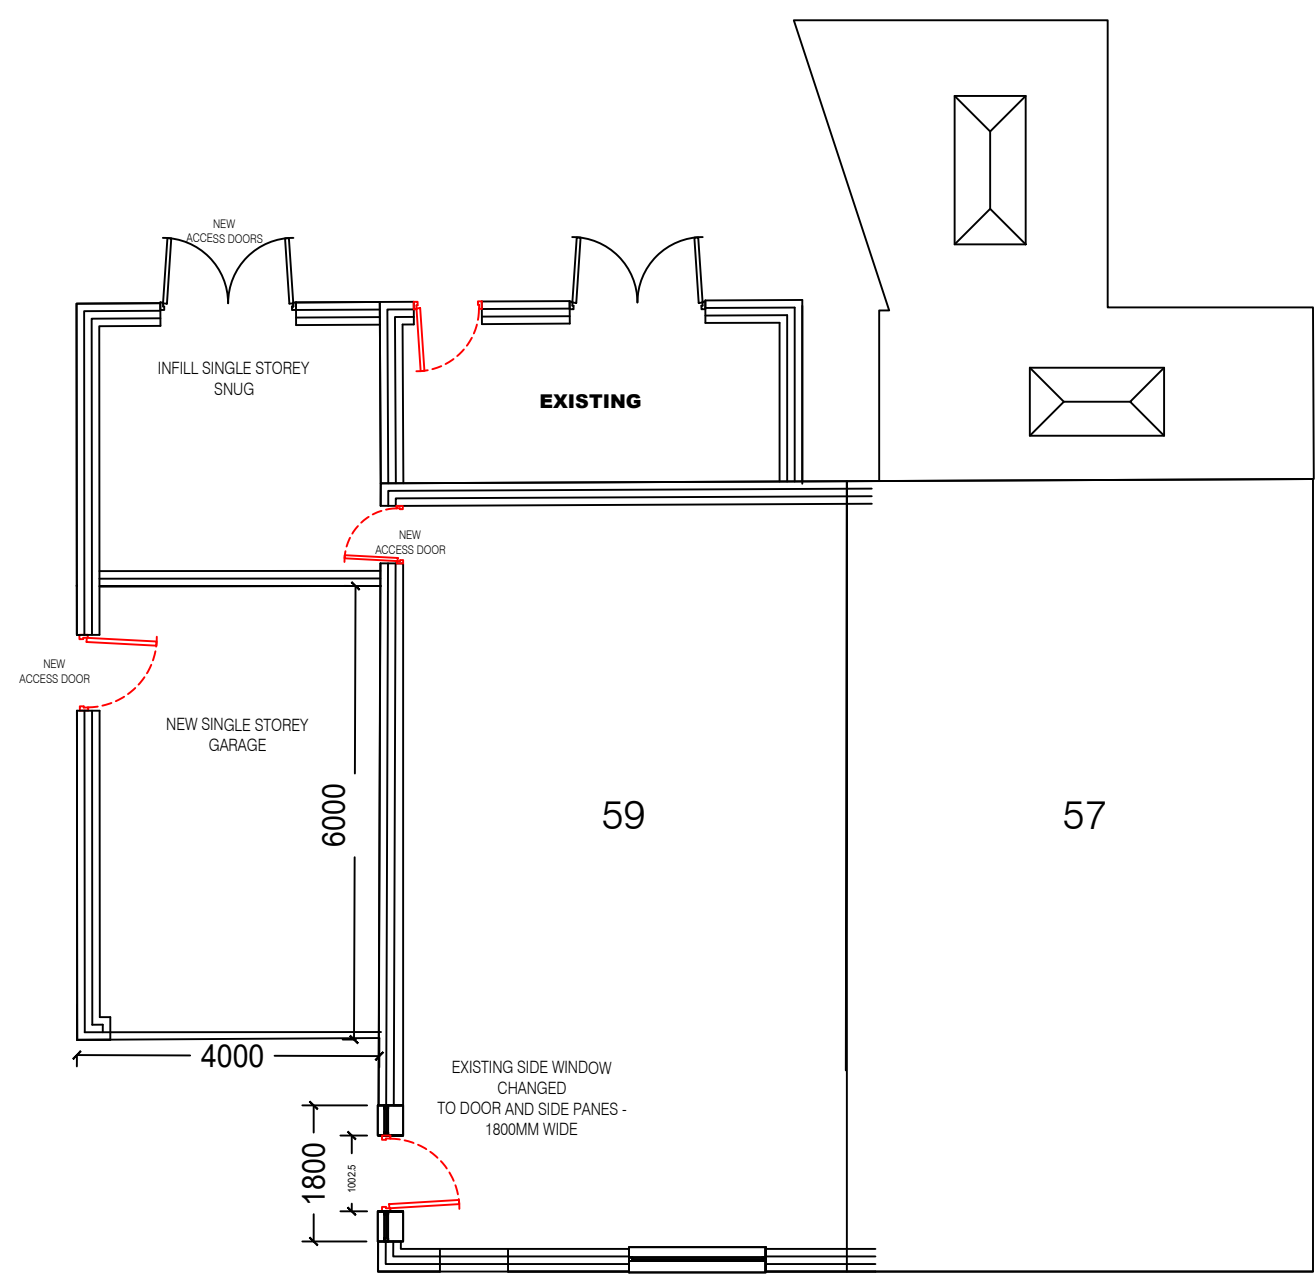

Existing House Proposed Ground Floor Plan

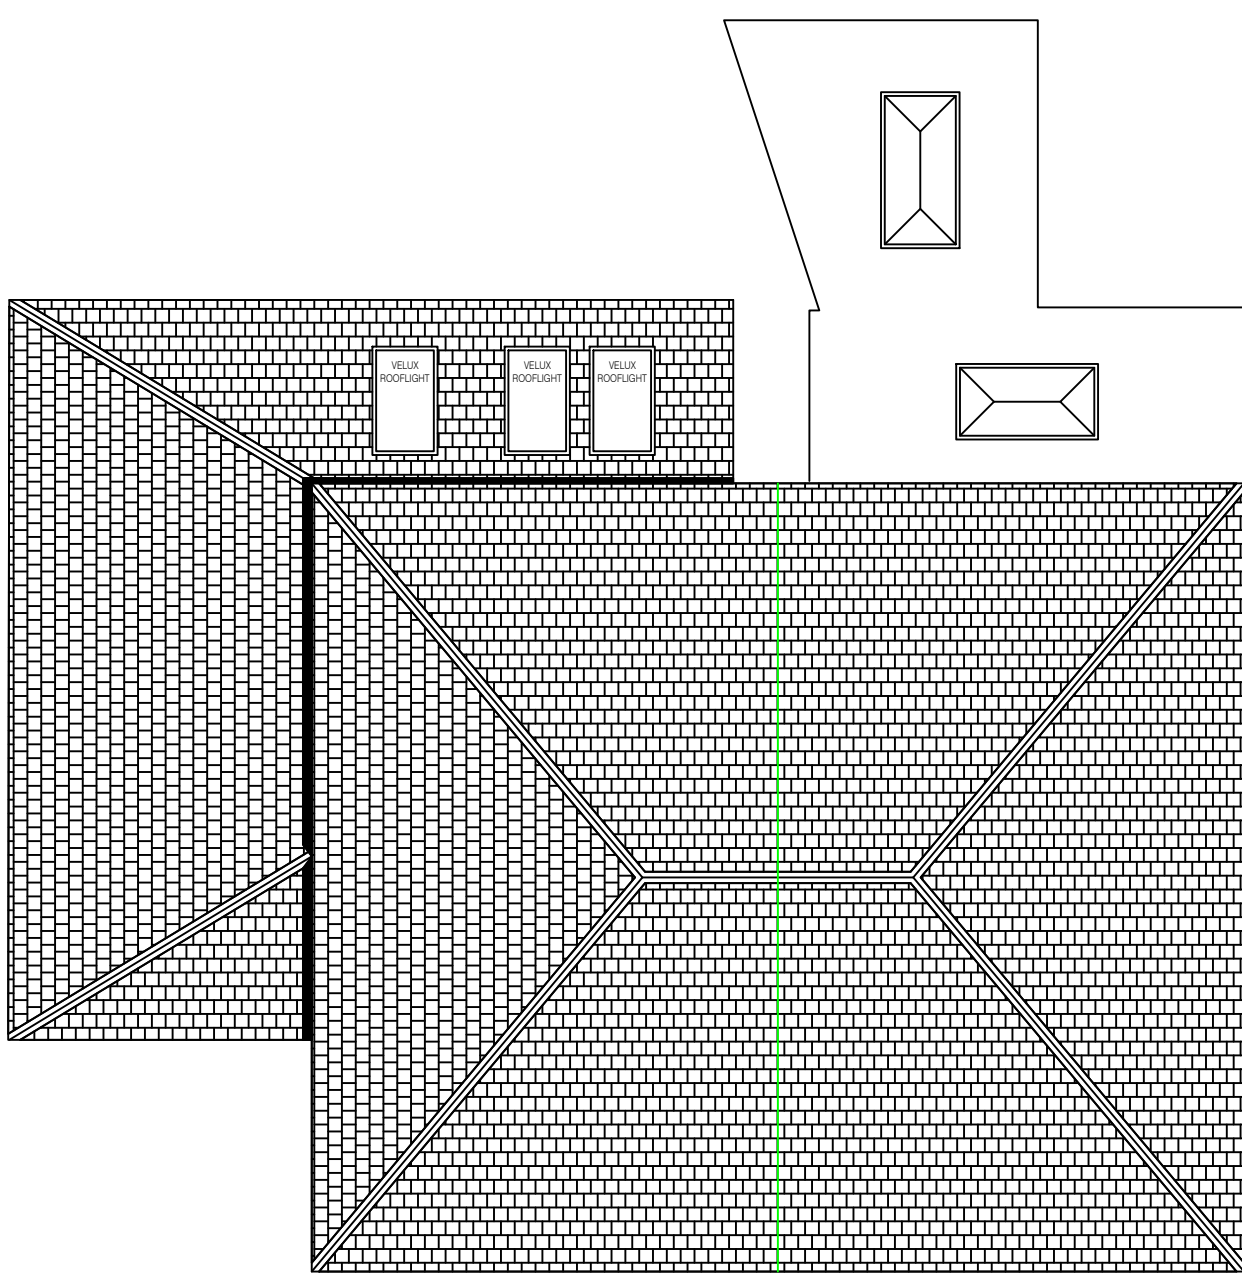


Existing House Proposed Roof Plan

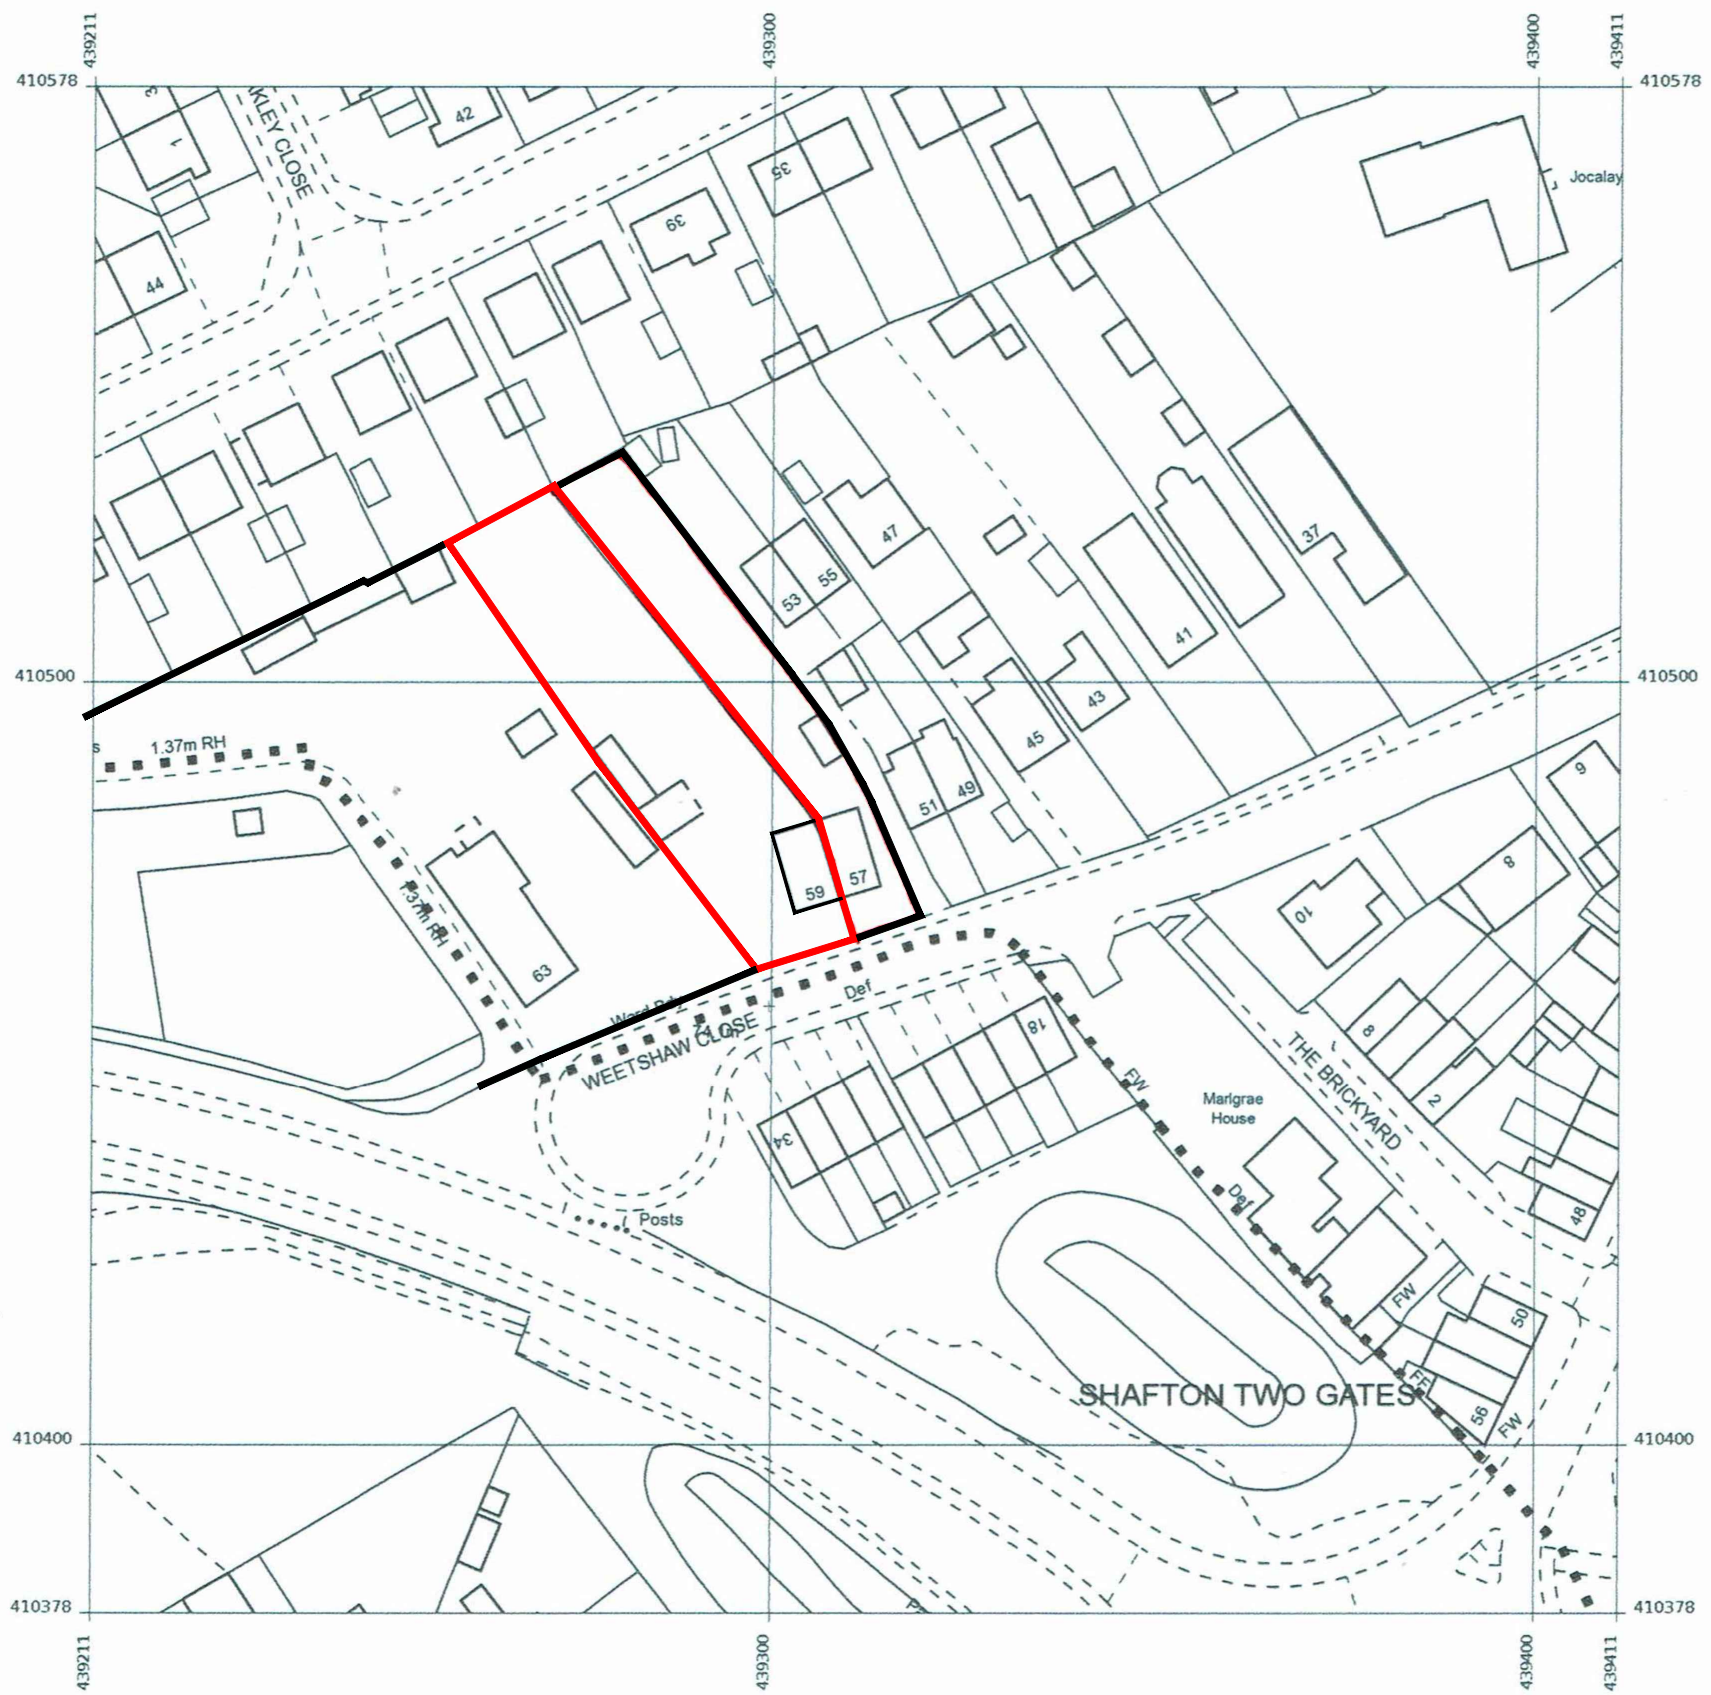


Site Location Plan
@ 1:1000




Existing House Proposed Front Elevation

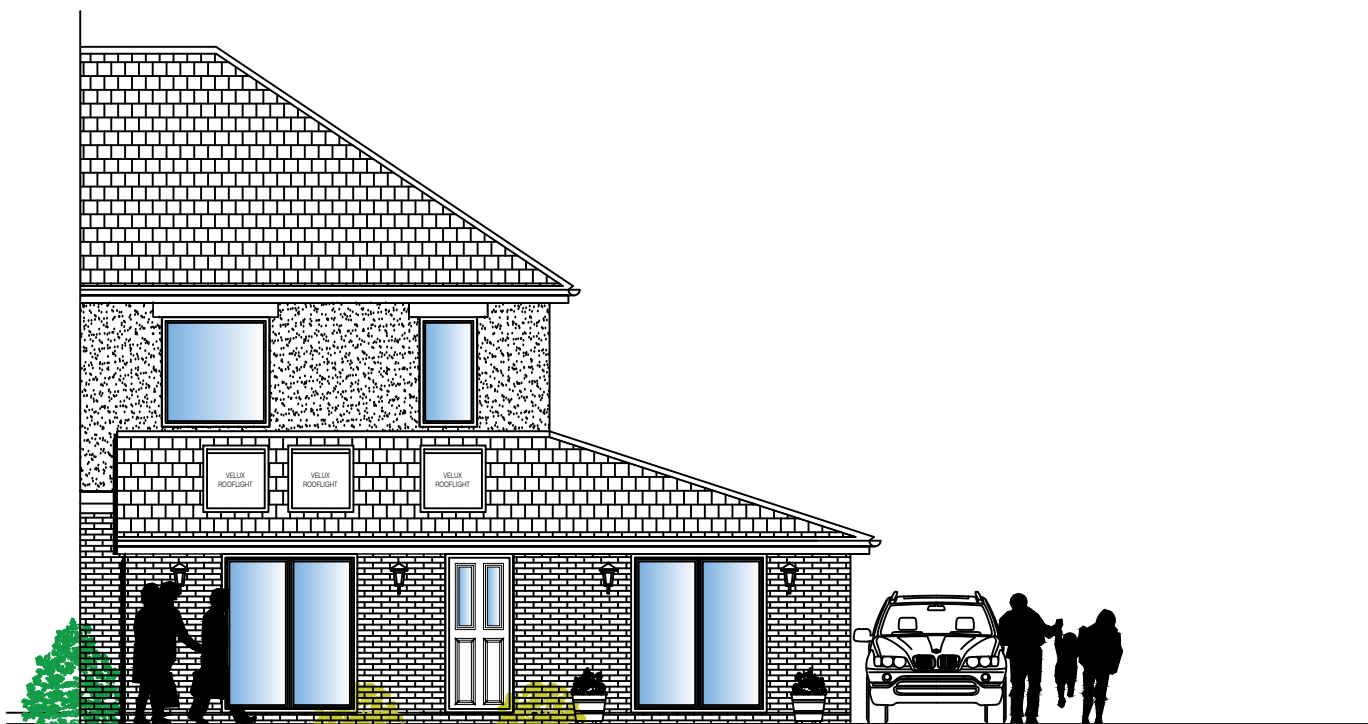

Existing House Proposed Rear Elevation

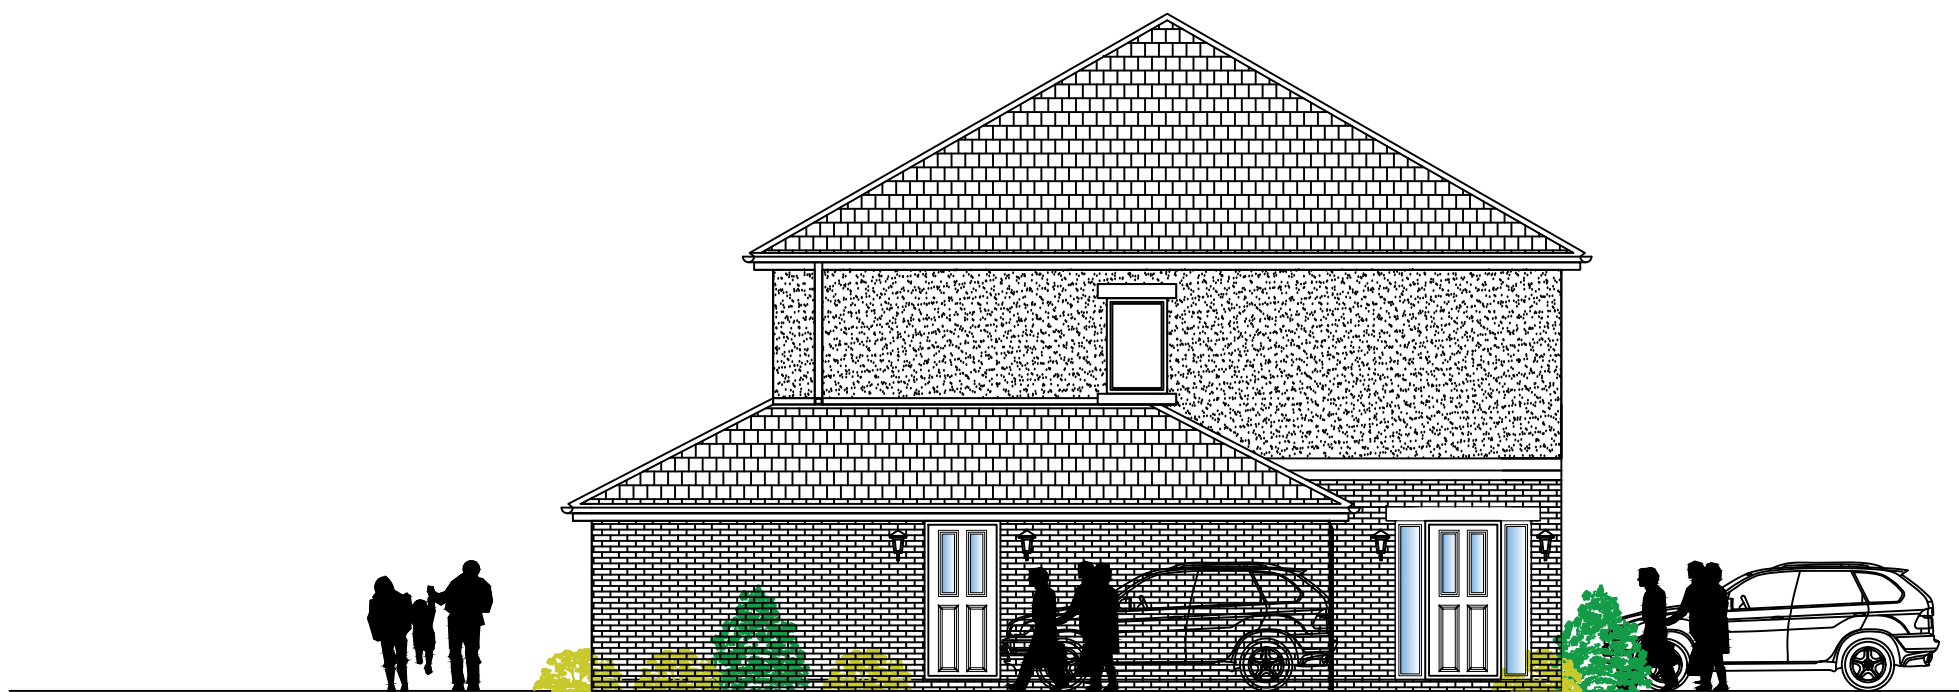

Existing House Proposed Side Elevation

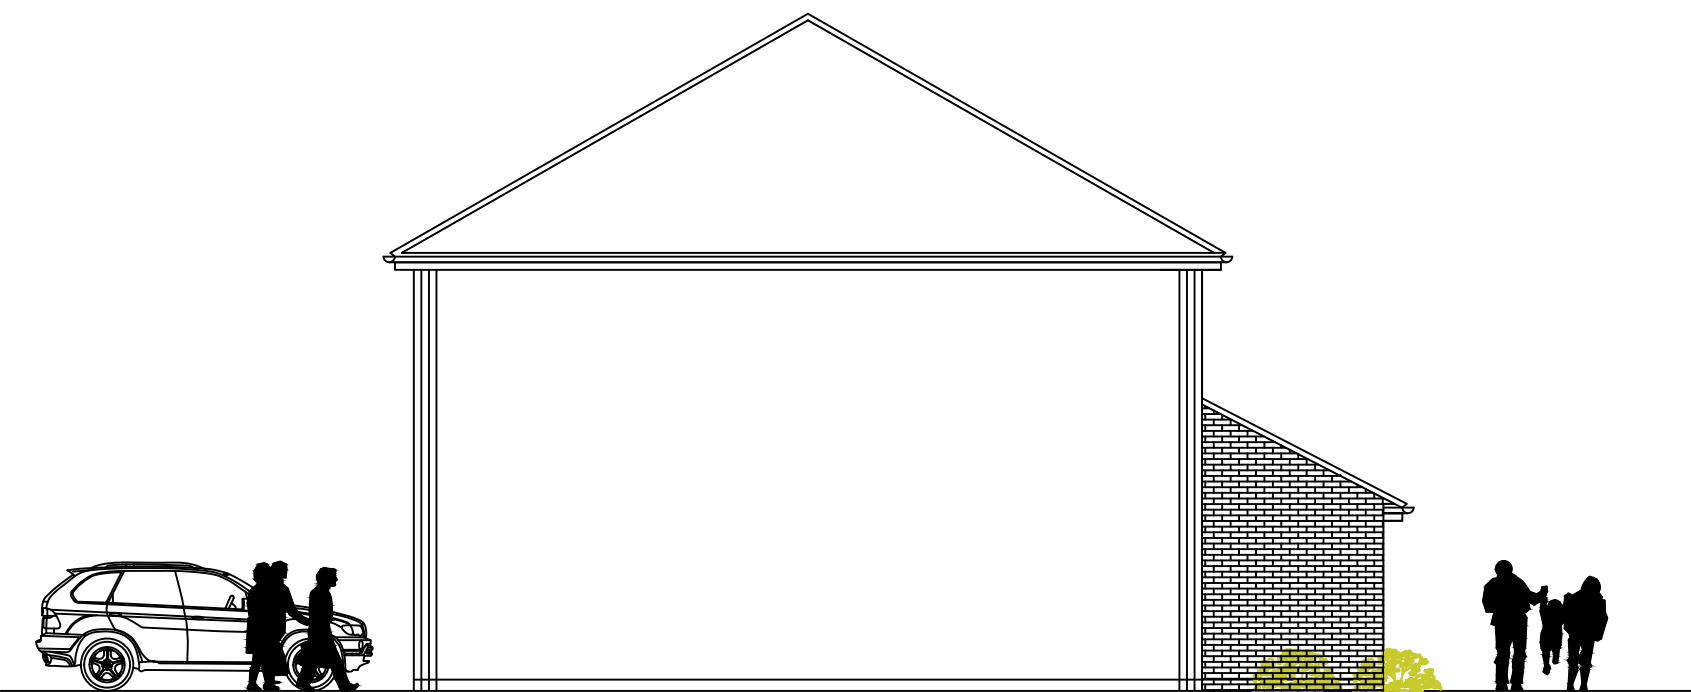

Existing House Proposed Side Elevation / Section

■ Architectural design			
■ Planning & Building Regulations			
■ Landscape architecture			
■ 3D Visualisation & model making			
CLIENT			
MR.&MRS.LEE.WATSON			
NEW.BUILD.HOME.&.GARAGE.WITH DETACHED.GARDEN.BUILDING			
DRAWING OF LAND.AT.59.WEETSHAW.CLOSE SHAFTON.BARNSELEY.S72.8PZ			
EXISTING.HOUSE.CHANGES PROPOSED.ELEVATIONS.&.PLANS			
drawing no	rev	date	
DWG-006	A	MAY-23	
scale	drawn	checked by	checked date
1:100@.A1	SMT	LW	MAY-23