




06 LOCATION PLAN
Scale 1:1250

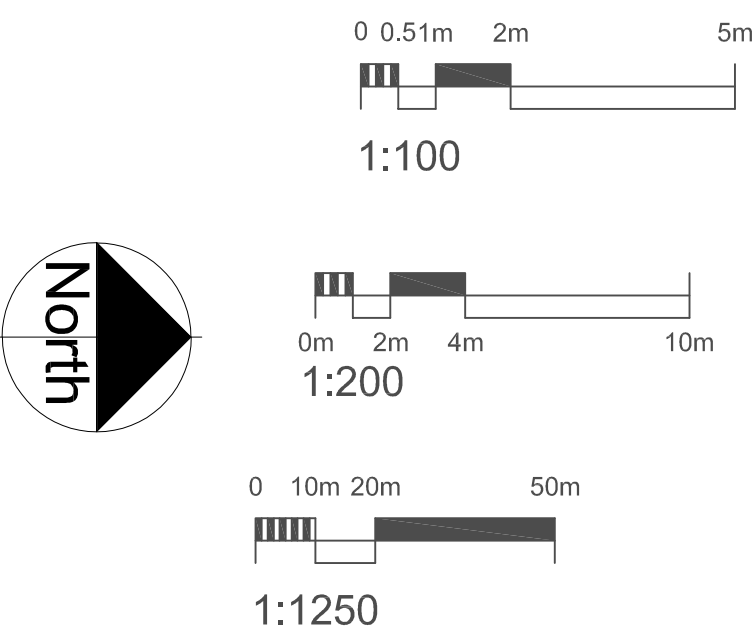

Rev	Date	Description	DR	CH
@ copyright				

ARCI
Chartered Architectural Technologist
and Building Engineers

161 High street
Hull
HU1 1ND
t. 0800 4480588
m. 07850 328163
e. info@arcidoodle.co.uk

imcabe
Chartered Institute of
Architectural Technologists
Registered Practice

Client
MR S GREEN

Job Title
New build Bungalow
BELVEDERE DRIVE.

Drawing Title
Site Plan
AS PROPOSED

Status
Planning Permission

Scale
VARIOUS
Date
DEC2020

Drawn By
RH
Checked
RH
Approved
RH

Dwg. No.
20-114-02
102
Rev