




SCALE 1:50

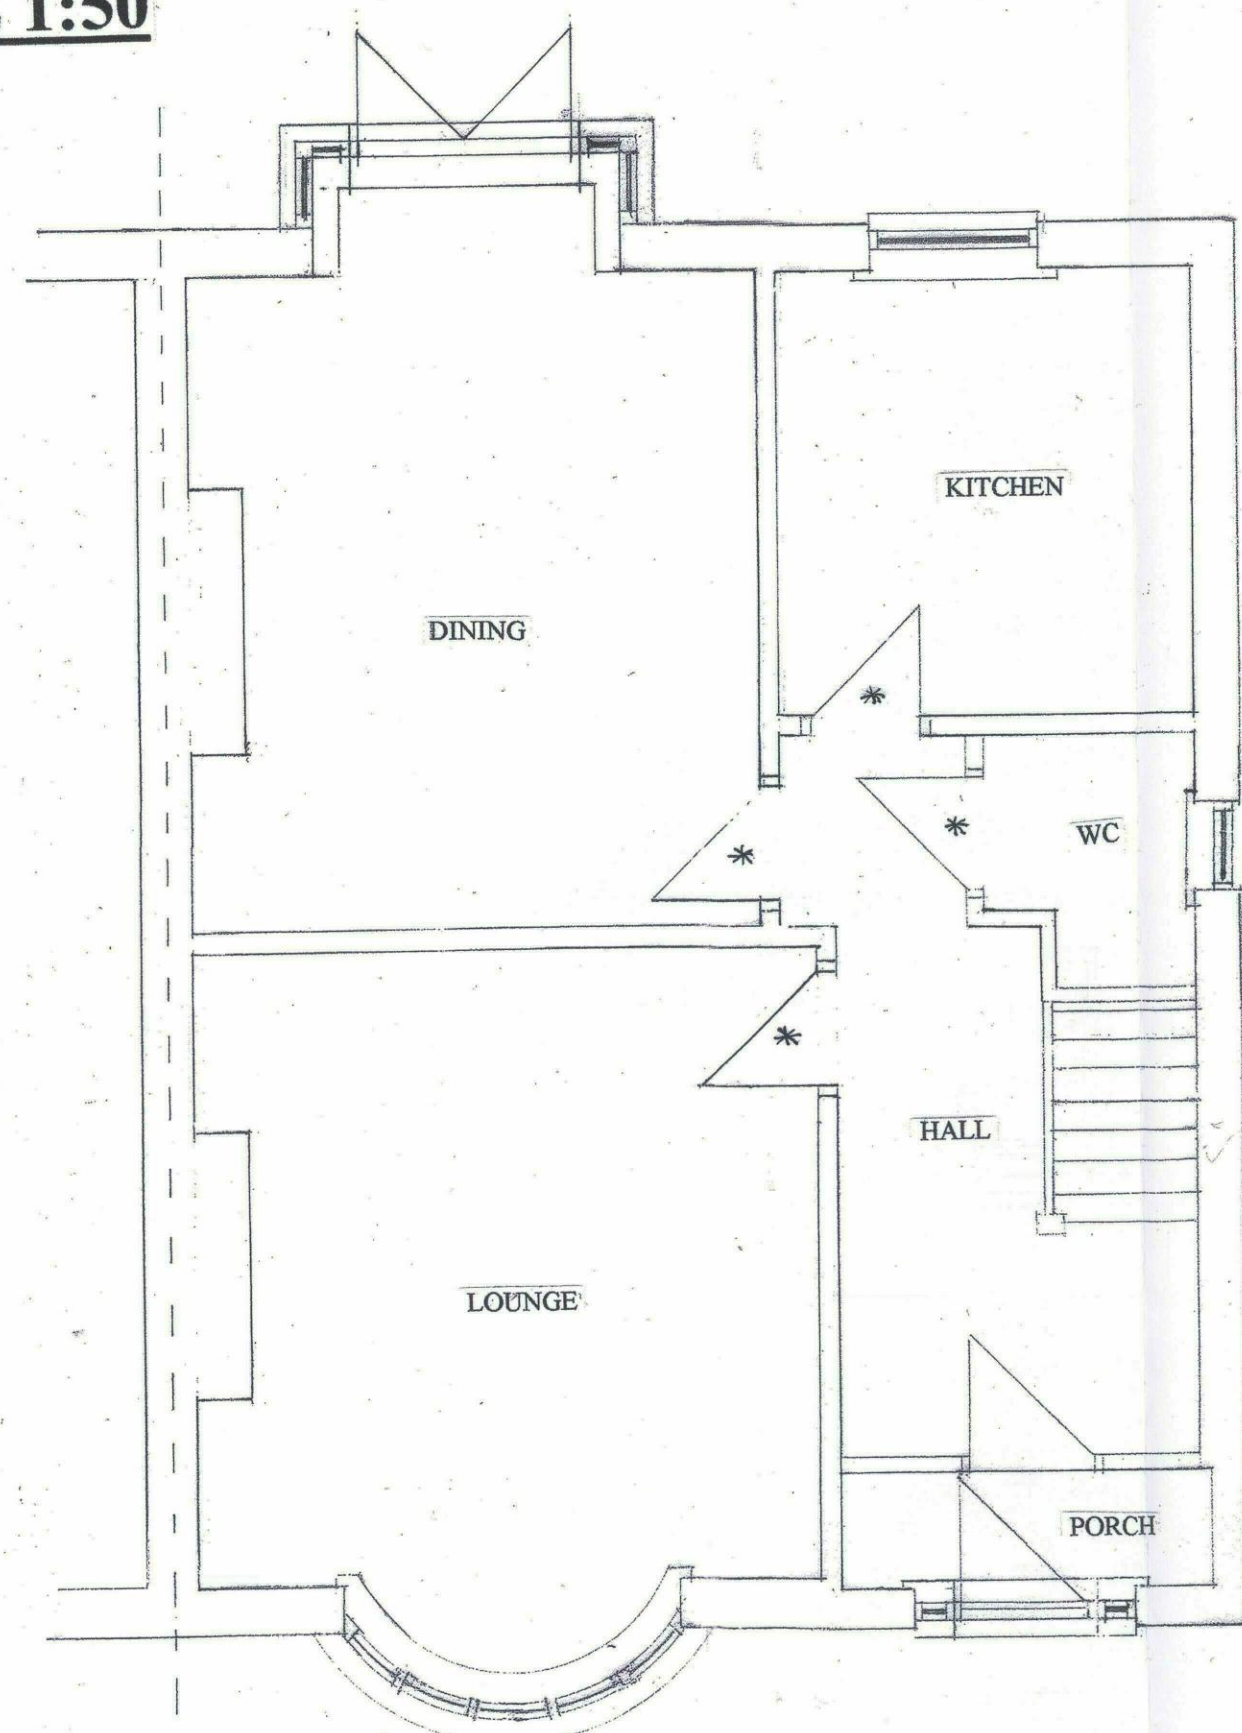


**PROPOSED GROUND FLOOR
LAYOUT**

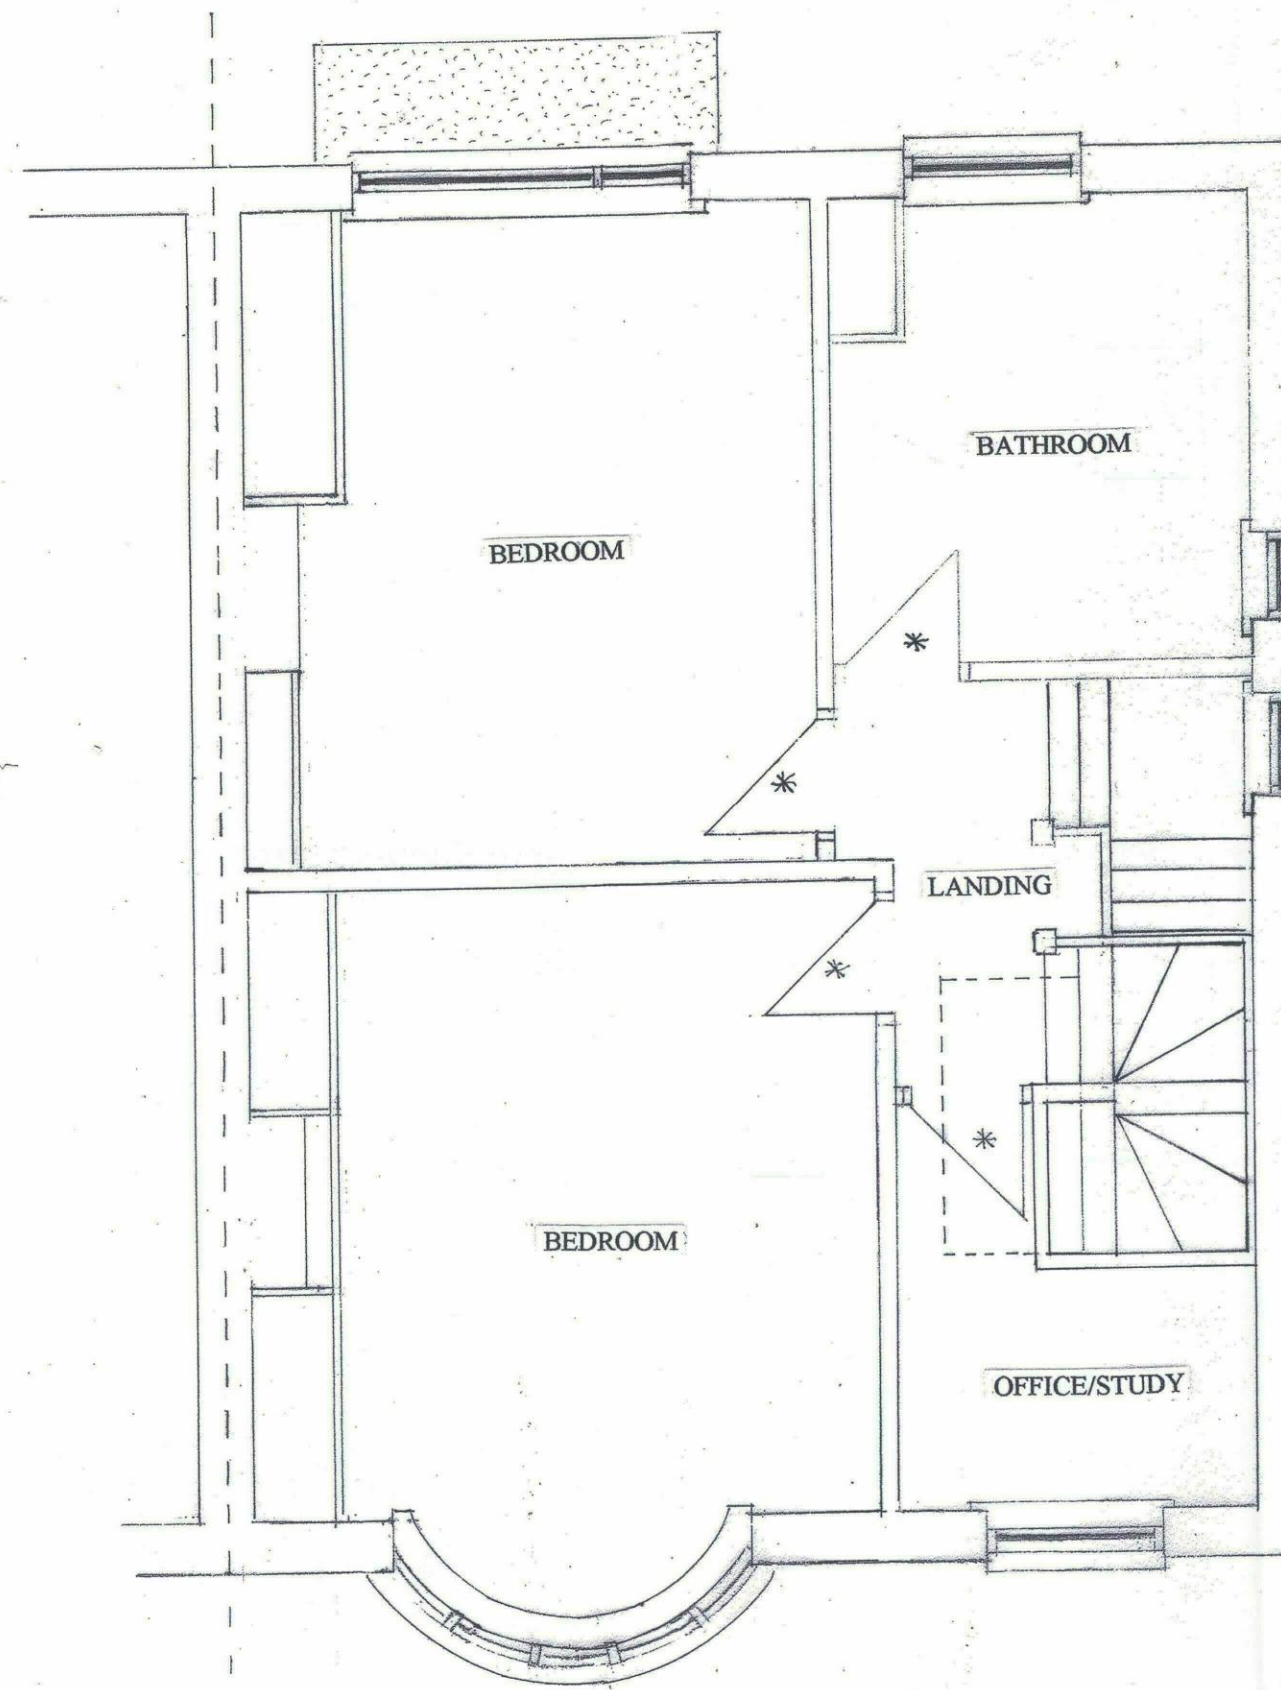

**PROPOSED FIRST FLOOR
LAYOUT**

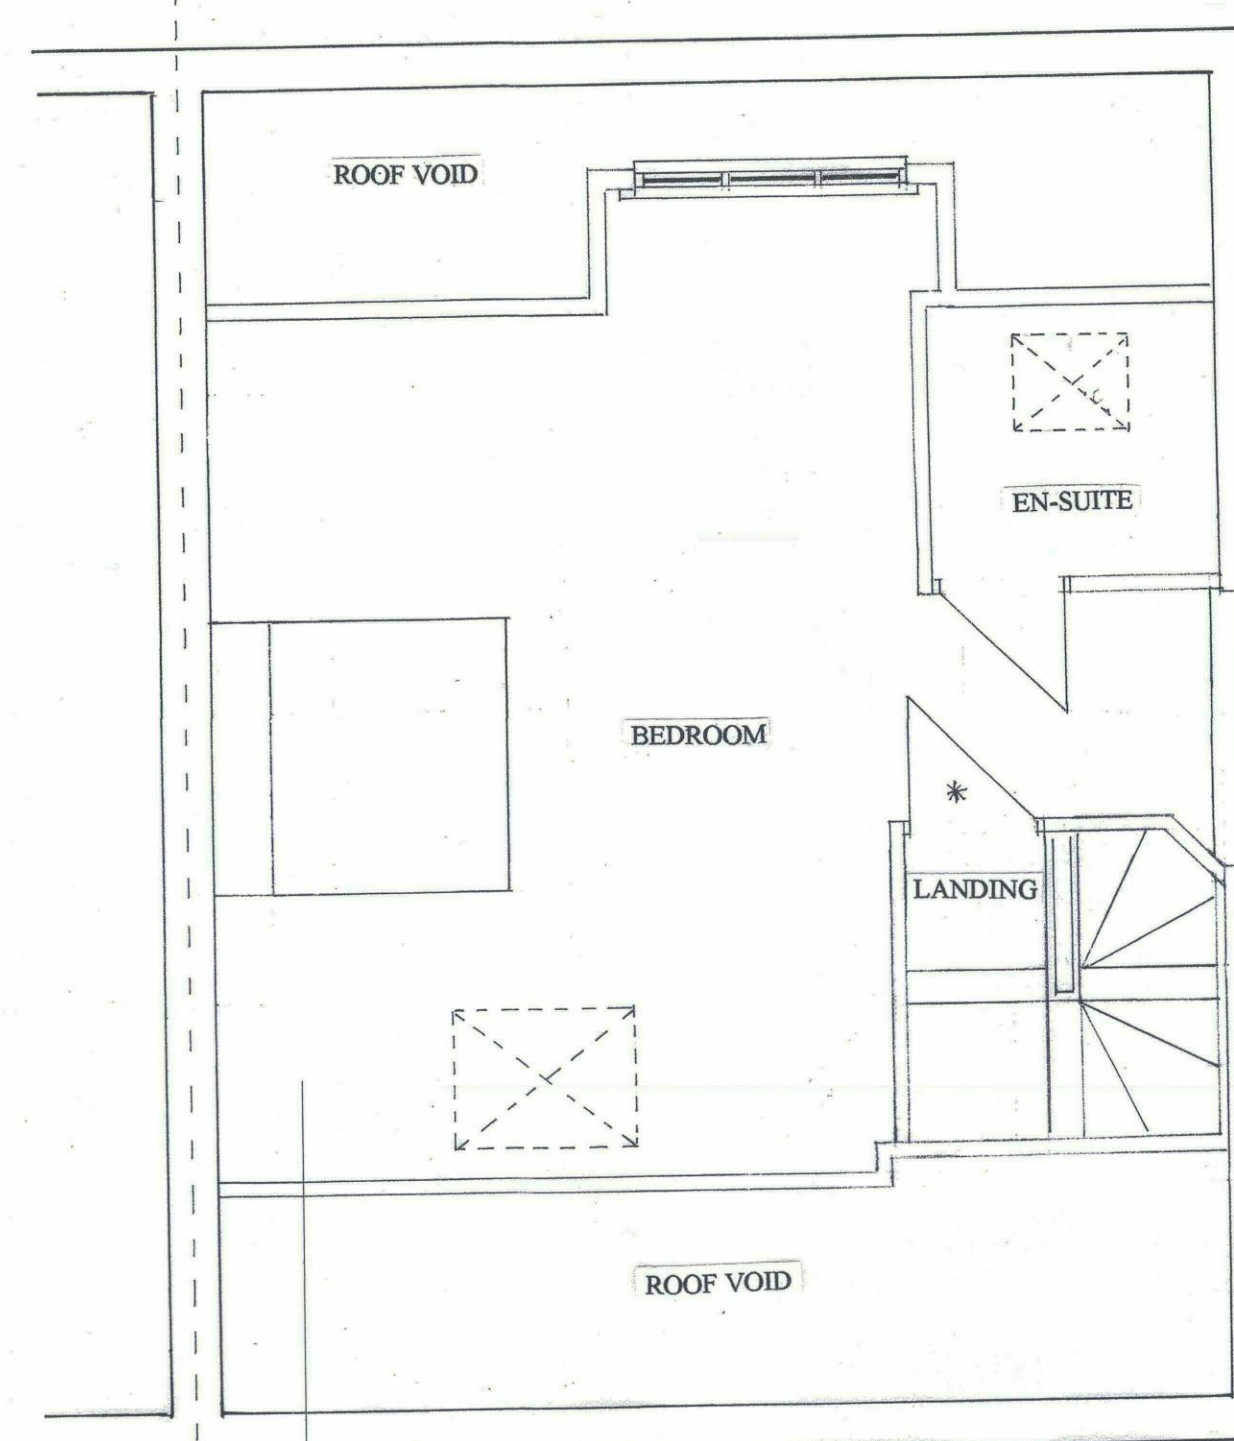


**PROPOSED SECOND FLOOR
LAYOUT**

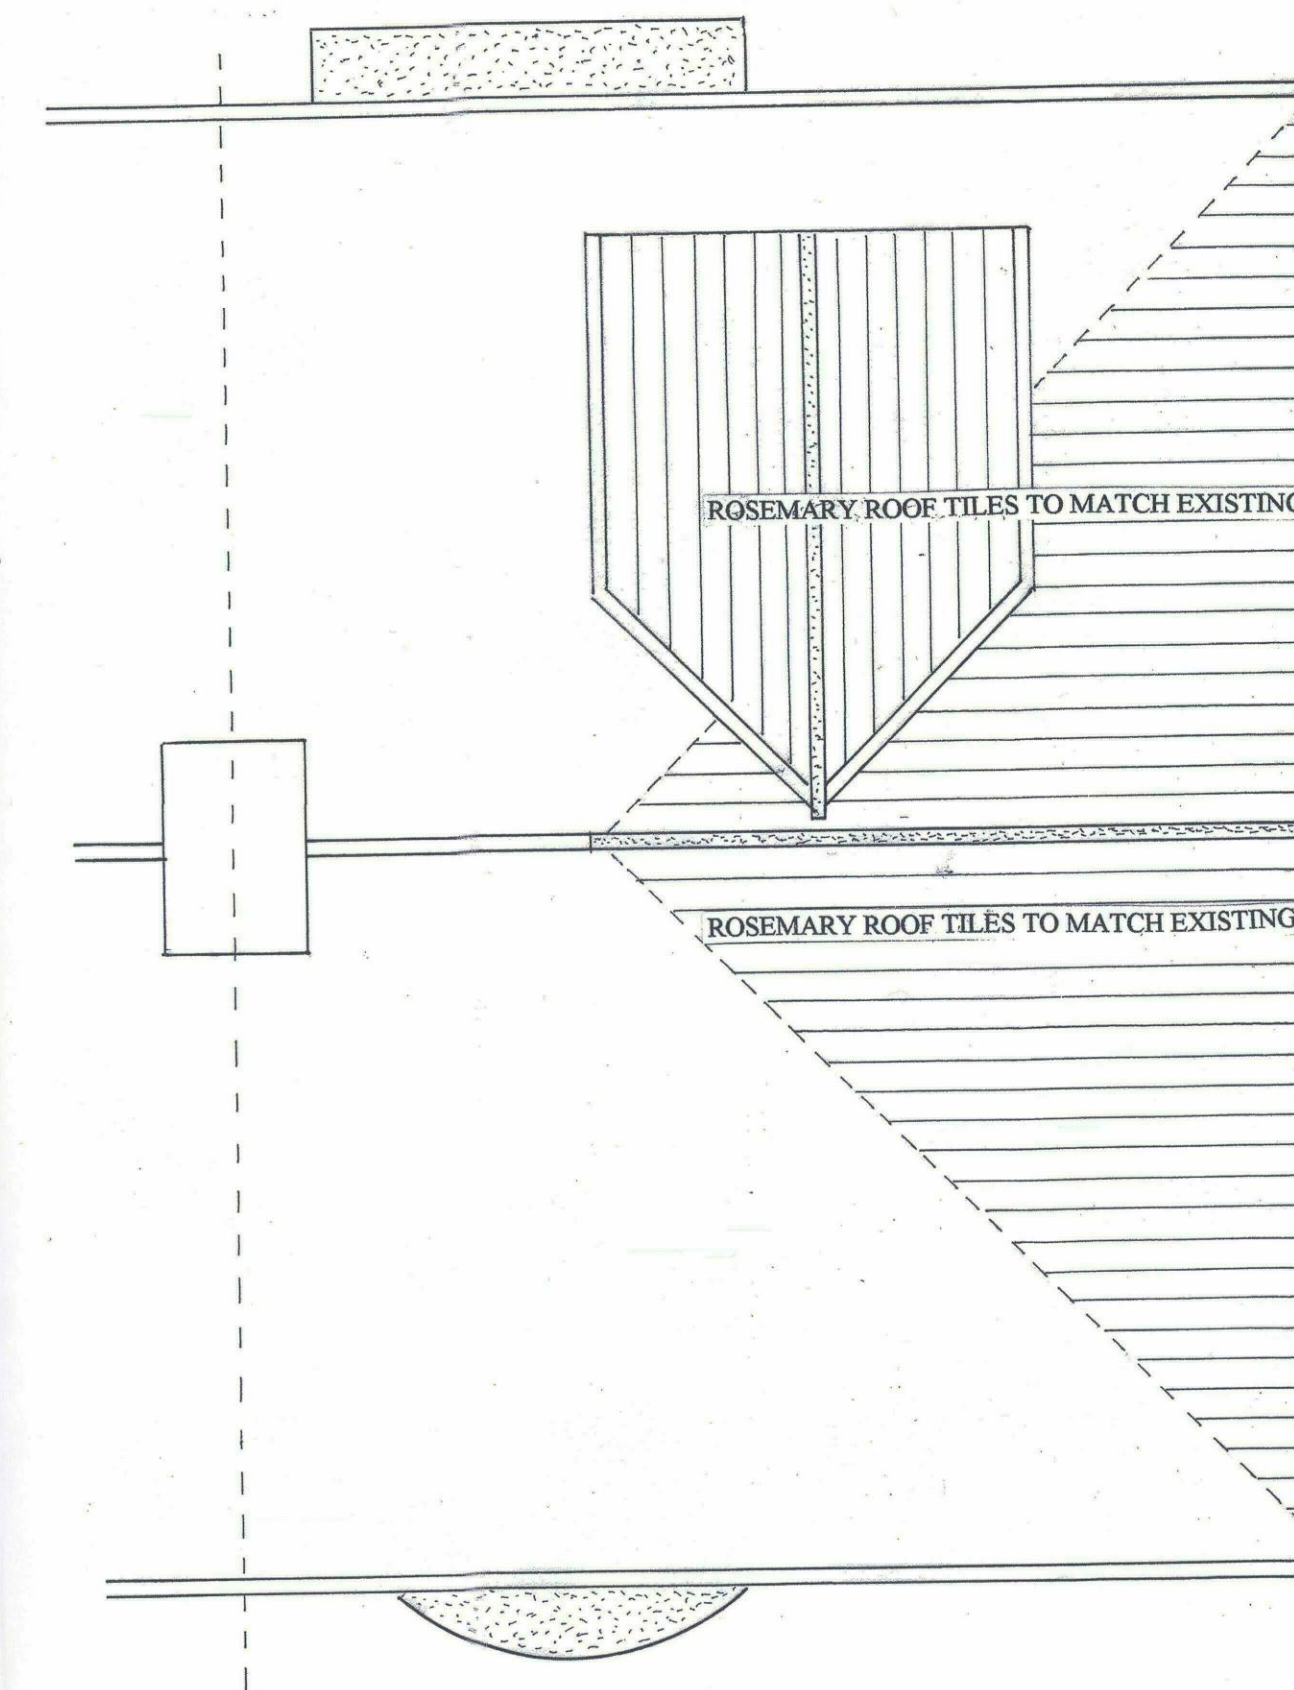

PROPOSED ROOF LAYOUT



PROPOSED FRONT ELEVATION

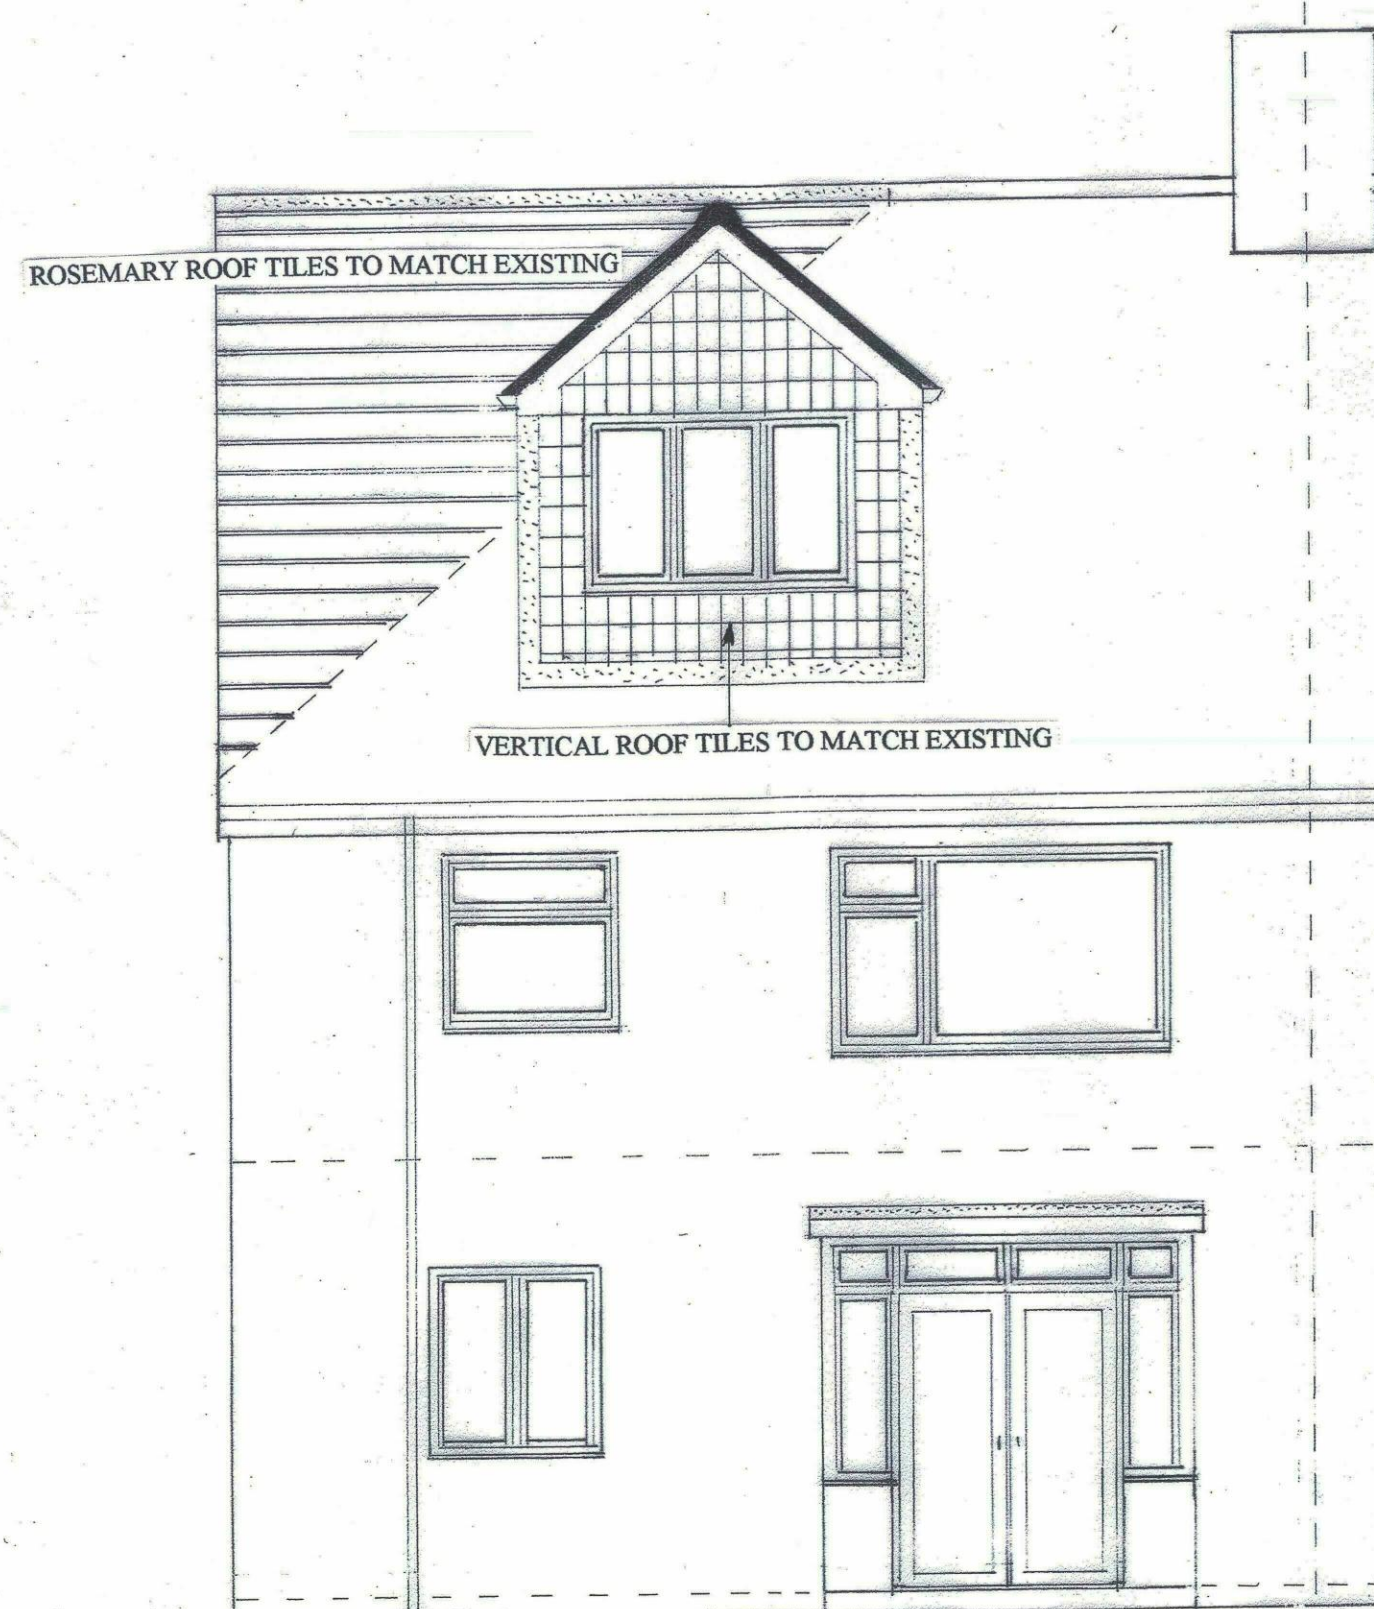

PROPOSED REAR ELEVATION



PROPOSED SIDE ELEVATION

SCALE 1:50

SCALE 1:50