

107.795 (MC4 Parapet Level)

106.320 (MC4 Roof Level)

101.820 (MC4 First Floor)

97.320 (MC4 Ground Floor)

Elevation - North East Facade - Grid Y103

1 : 25

Wall Section NE-1 North East Facade - Grid X76/Y103 - 1st Floor Plan Detail

1 : 25

Wall Section NE-1 North East Facade - Grid X76/Y103 - Ground Floor Plan Detail

1 : 25

107.795 (MC4 Parapet Level)


106.320 (MC4 Roof Level)

101.820 (MC4 First Floor)

97.320 (MC4 Ground Floor)

Detail Section 1 - North East Facade - Grid Y103


1 : 25

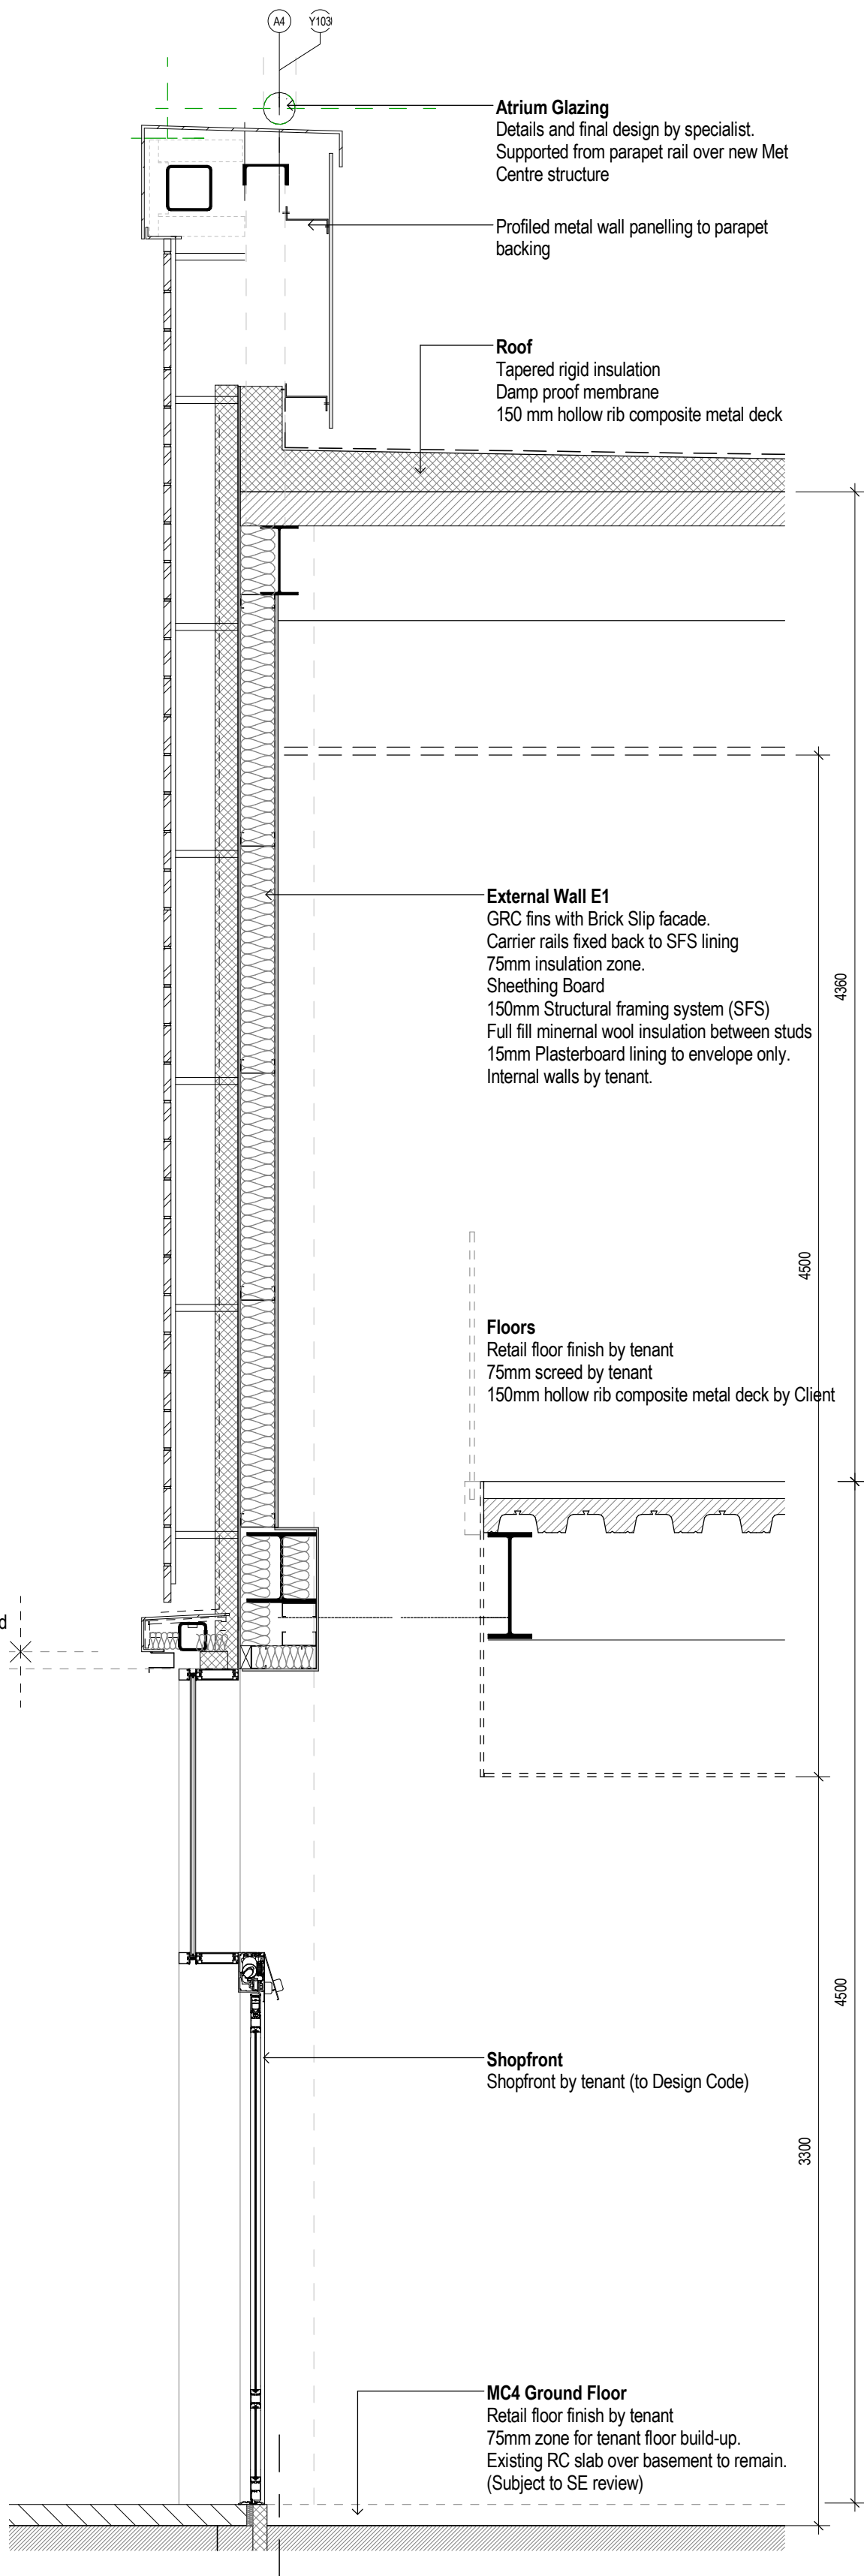

Notes:

- This drawing is copyright.
- Do not scale dimensions from this drawing.
- This drawing is to be read in conjunction with all other relevant drawings.
- All discrepancies on this drawing are to be reported to the architect.
- Do not modify any element of this drawing.
- Use drawing only for purpose(s) issued.

North Sign / Key Plan

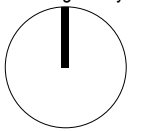

0 2 4 6 8 10m

1:25 Scale

The following external model files are included within this drawing:

1. GRC / 'Portland Stone' column on secondary steel
 2. Honey buff-brick slip rain screen cladding system on Kingspan insulation / cementitious board / SFS / one layer of 15mm plasterboard
 3. Curtain walling with champagne anodised aluminium caps to match to be provided by Phase 1. To shopfronts, to be by tenant to design code.
 4. Aluminium and glazing curtain walling with extended cap/fins
 5. Tenant Signage
 6. GRC / 'Portland Stone' fin on secondary steel
 7. Profiled insulated aluminium rain screen on cladding rails
 8. Feature entrance lining
 9. Glazed canopy on feature steel sections (to be constructed during Phase 2)
 10. Feature illuminated signage
 11. Fined glass infill, insulation backed
- Concrete In-Situ
Steel
Aluminium
Blockwork
Screed
Rigid Insulation
Insulation Roll
Finished Timber
Plasterboard
Felt
Plywood

Rev	Date	Revision Notes	Dr	Rv
3	20/01/17	Planning Issue	SL	AG
2	03/01/17	Stage 3a Issue / Planning	SL	AG
1	23/11/16	Stage 3A Update Issue	CS/AG	SL

Barnsley Metropolitan
Borough Council

**Intelligence
Buildings
Infrastructure**

www.ibigroup.com

Project
**BETTER BARNSELY TOWN CENTRE
Phase 1**

Drawing Title
**Wall Section NE-1 North East Facade - New Boulevard
Detail - Grid X76/Y103**

Job Number 6743	Drawing Originated Date Dec 2016	PAS 1192 Status Code
Scale@A1 1 : 25	Purpose PLANNING	
Drawing Number	Revision	

BBTC_IBI_MC_A_G251_DT_NE_01

3