

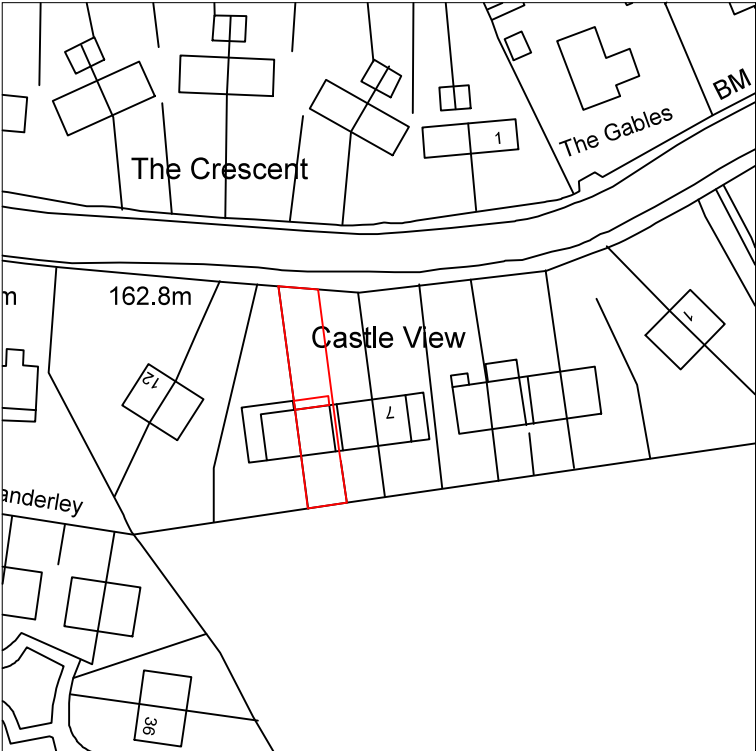


|             |         |
|-------------|---------|
| Drawing No. | Rev No. |
| MDH001 -001 | A       |

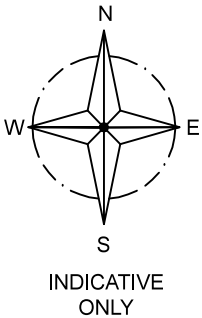

LOCATION PLAN  
SCALE 1:1250 AT A3

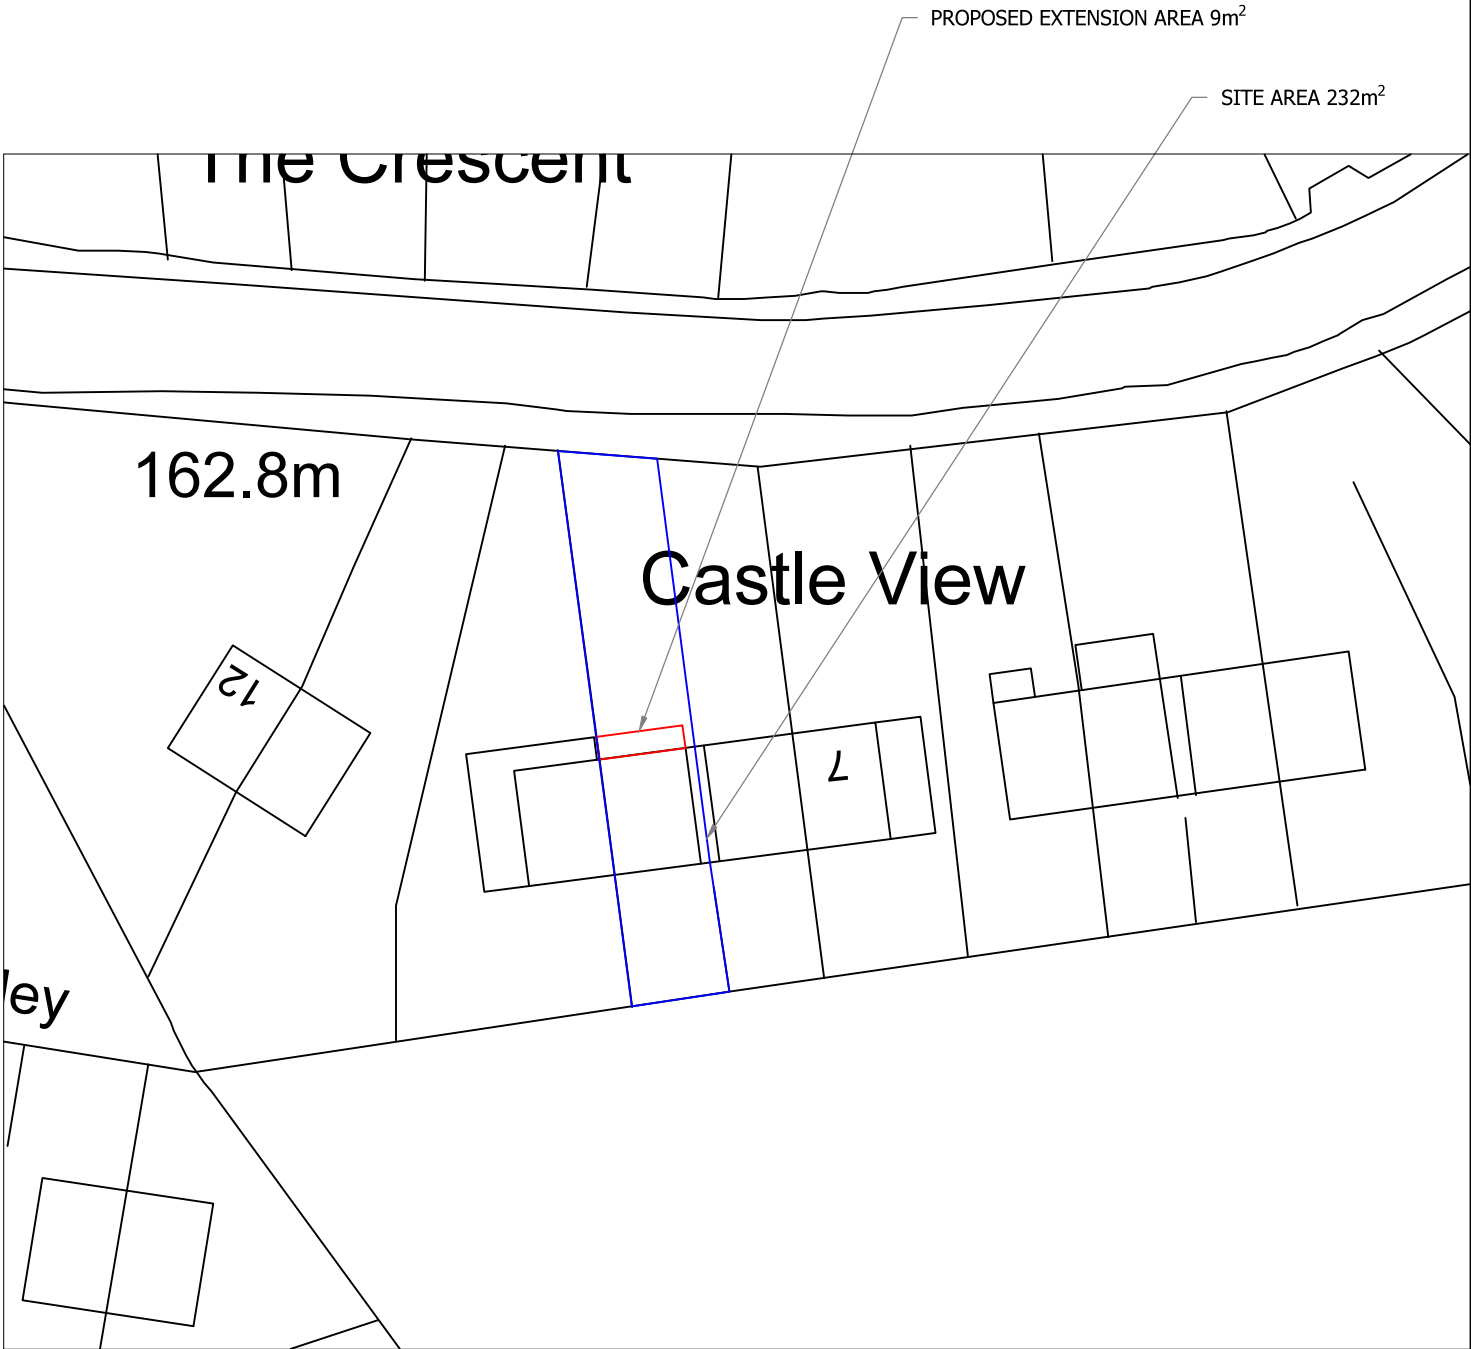

SITE PLAN  
SCALE 1:500 AT A3

DO NOT SCALE: Contractor to check all dimensions and report any omissions or errors

NOTES

|     |                           |     |     |     |          |
|-----|---------------------------|-----|-----|-----|----------|
| A   | Extension reduced to 1.5m | JRB |     |     | 29/09/15 |
| Rev | Description               | By  | Chk | App | Date     |

JRB DESIGNS Ltd  
1 Saville Road  
Cudworth  
Barnsley  
S72 8LT  
Tel: 01226 383542  
Fax: 01226 380078  
Mob: 07970 541192  
Email: john@jrbdesigns.co.uk

This drawing is copyright. © jrbdesigns Ltd.

Client

MR D HOWELL

Drawing Title

SITE PLANS

Address

9 CASTLE VIEW  
HOOD GREEN  
BARNSELY  
S75 3HB

Project Title:

PROPOSED SINGLE STOREY  
FRONT EXTENSION

Purpose of Issue:

PLANNING

Drawing Status

FIRST ISSUE

|                         |                    |                                   |
|-------------------------|--------------------|-----------------------------------|
| Scale at A3<br>AS SHOWN | Drawn By<br>JRB    | Date<br>13/08/2015                |
| Checked By              | Date<br>13/08/2015 | Approved By<br>Date<br>13/08/2015 |

|                       |                    |               |
|-----------------------|--------------------|---------------|
| Project No.<br>MDH001 | Drawing No.<br>001 | Revision<br>A |
|-----------------------|--------------------|---------------|

APPROVAL ☐ INFORMATION ☐ TENDER ☐ CONTRACT ☐ CONSTRUCTION ☐