




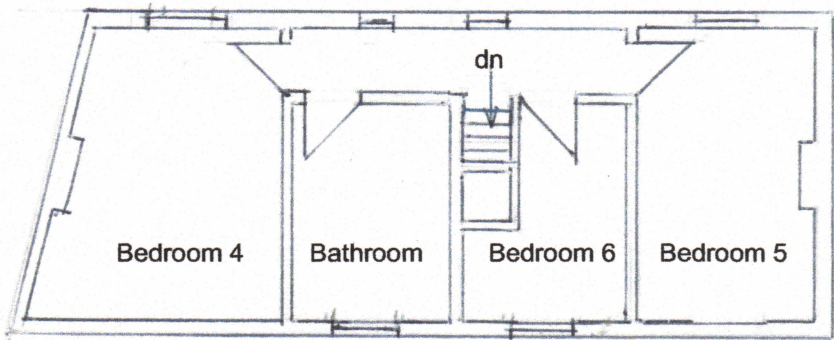

2nd Floor

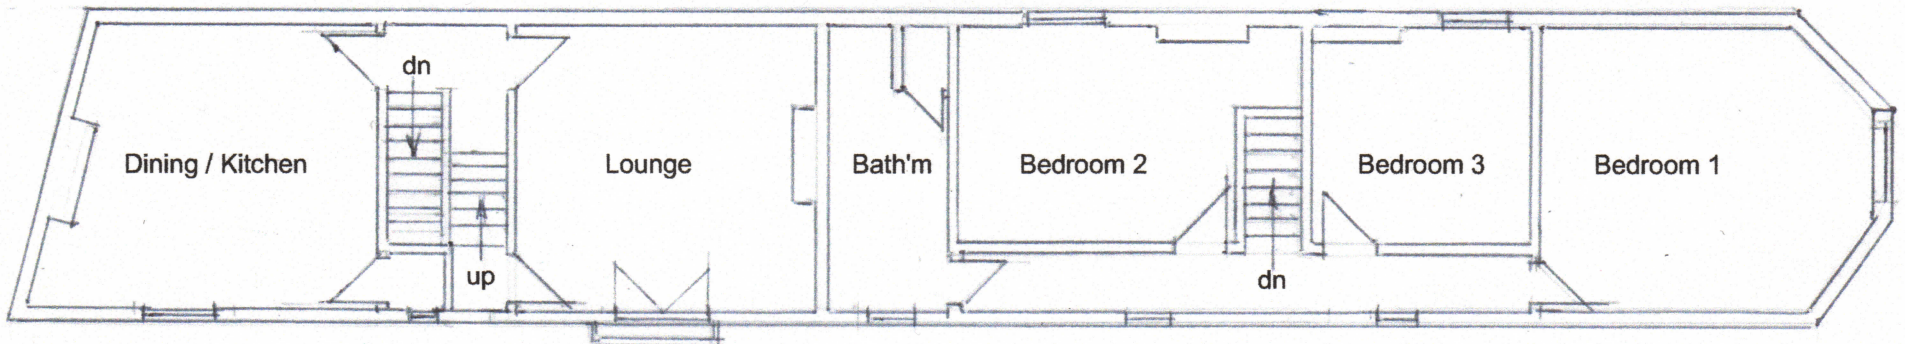


First Floor

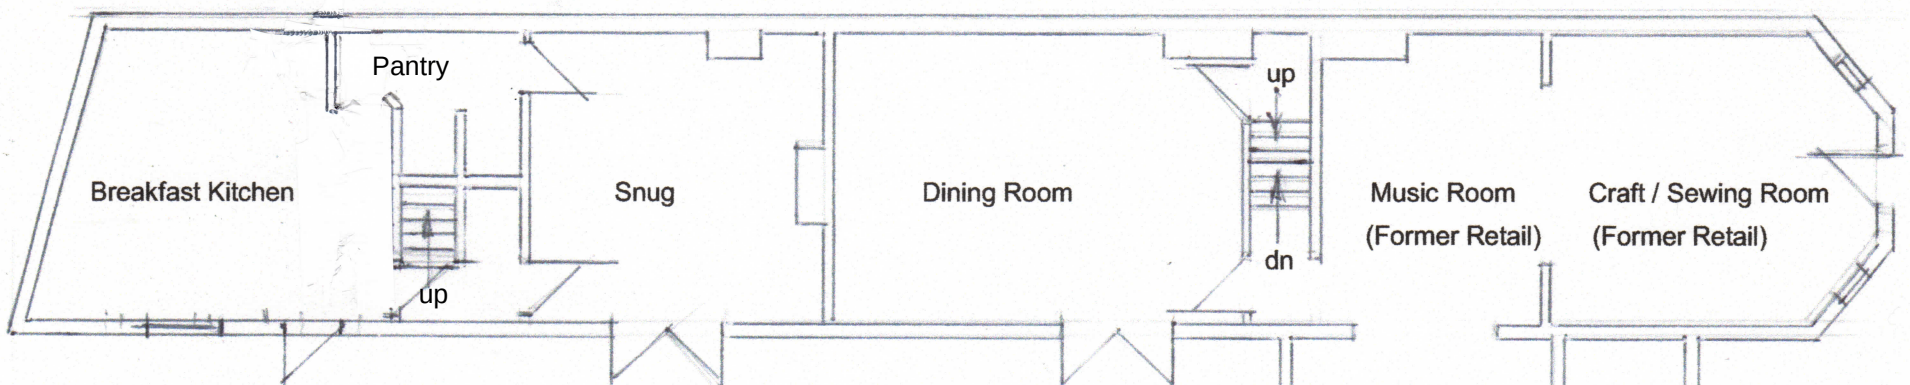

Ground Floor

NB. Additional openable glazing to be provided into formal Retail Areas to a total not less than 5% of floor area.

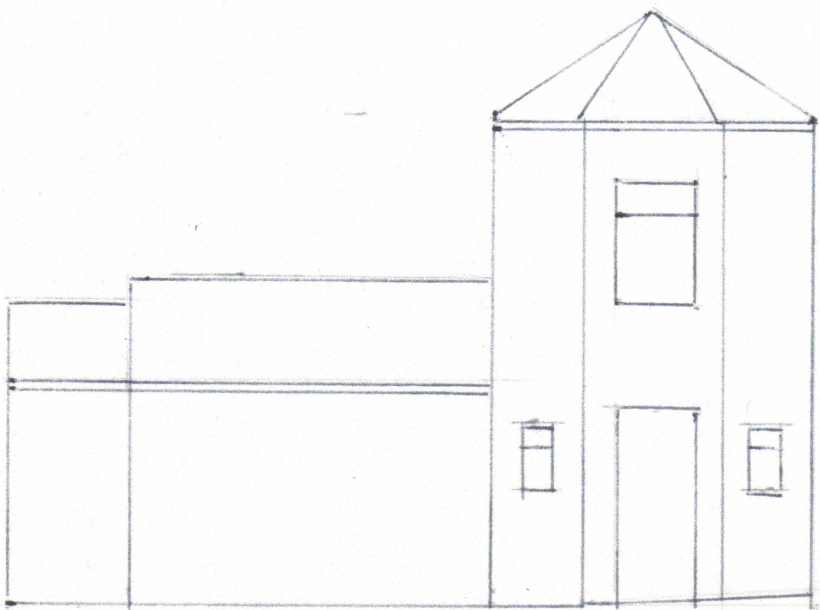

EAST ELEVATION

1 Cross Lane, Royston, Barnsley, S71 4AT

Reclassification of Former Ground Floor
Retail Areas to Domestic Living Accommodation
for P & R Sherwood

Scale 1:100

Sheet 1 of 2 December 2022