

Notes:

PLANNING DRAWINGS, NOT TO BE USED FOR BUILDING REGULATIONS OR CONSTRUCTION PURPOSES
COPYRIGHT OF THIS DRAWING BELONGS TO DESIGNSPACE ARCHITECTS, STRICTLY NO COPYING, HIRING OR
LENDING WITHOUT AUTHORISATION

Revision: --

Revision List:


0 5m

Project Name: Bruce Lodge, Pilley Hills


Drawing Title: Floor Plans - EXISTING

Drawing Number: 1057/TP/003

Scale: 1:100@A3

 


Date: Sept 12

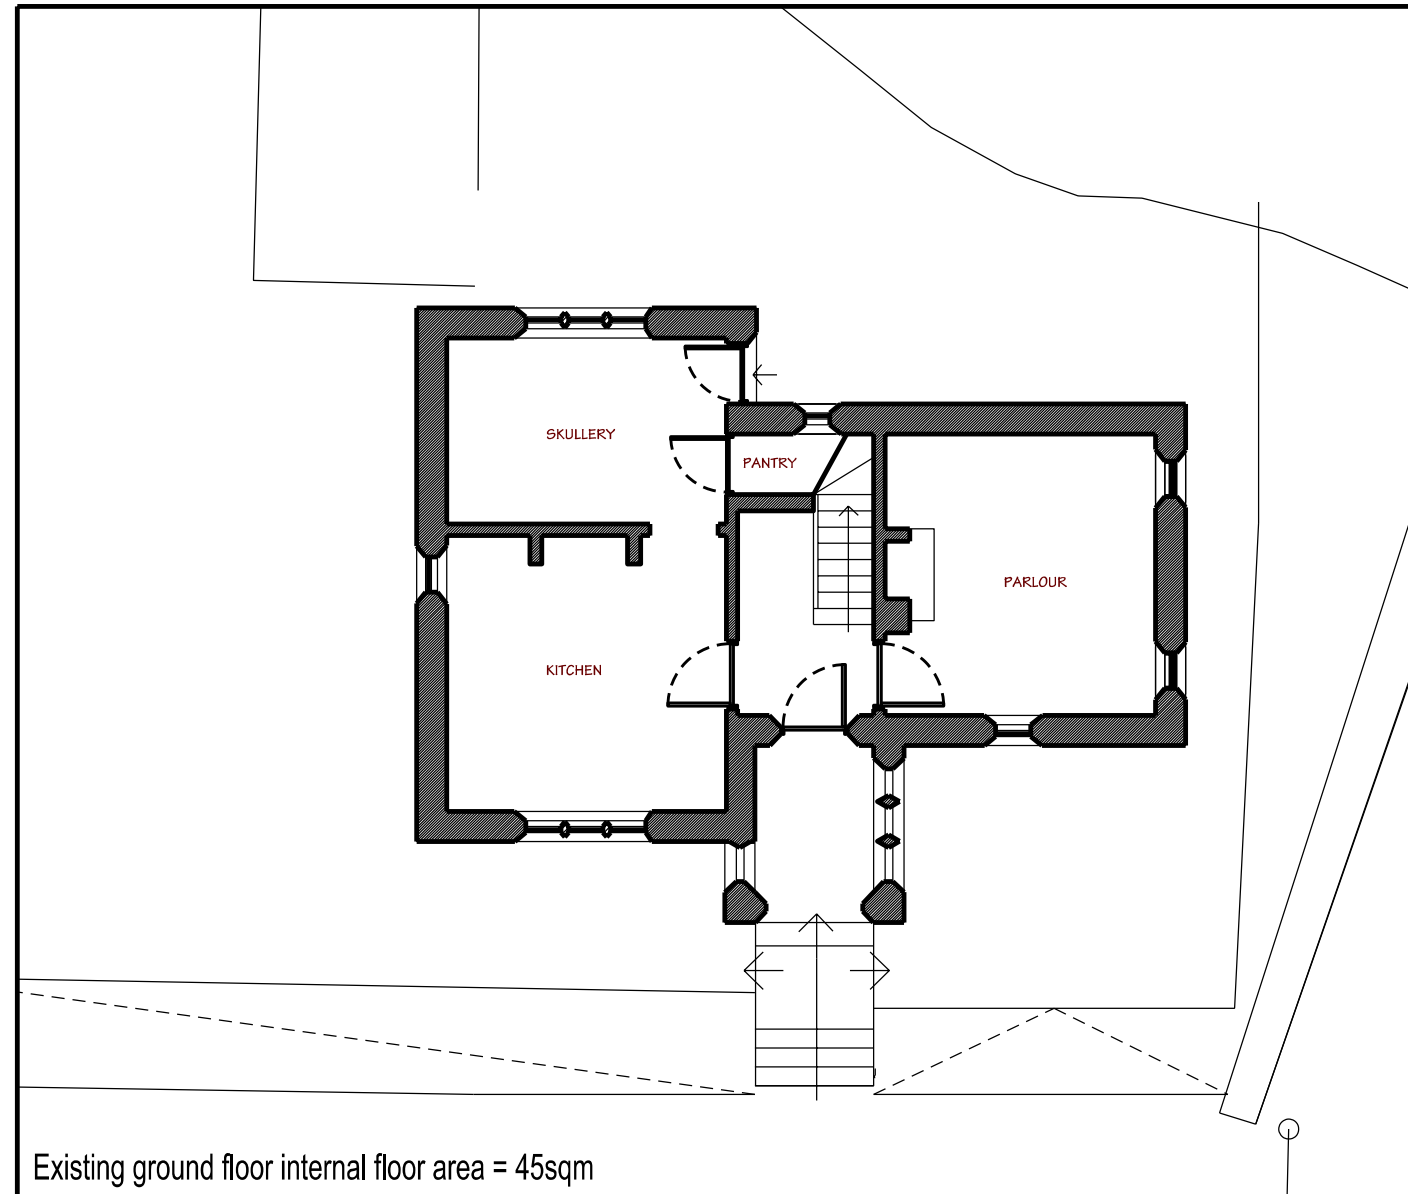

Existing ground floor internal floor area = 45sqm

Ground Floor Plan - Existing

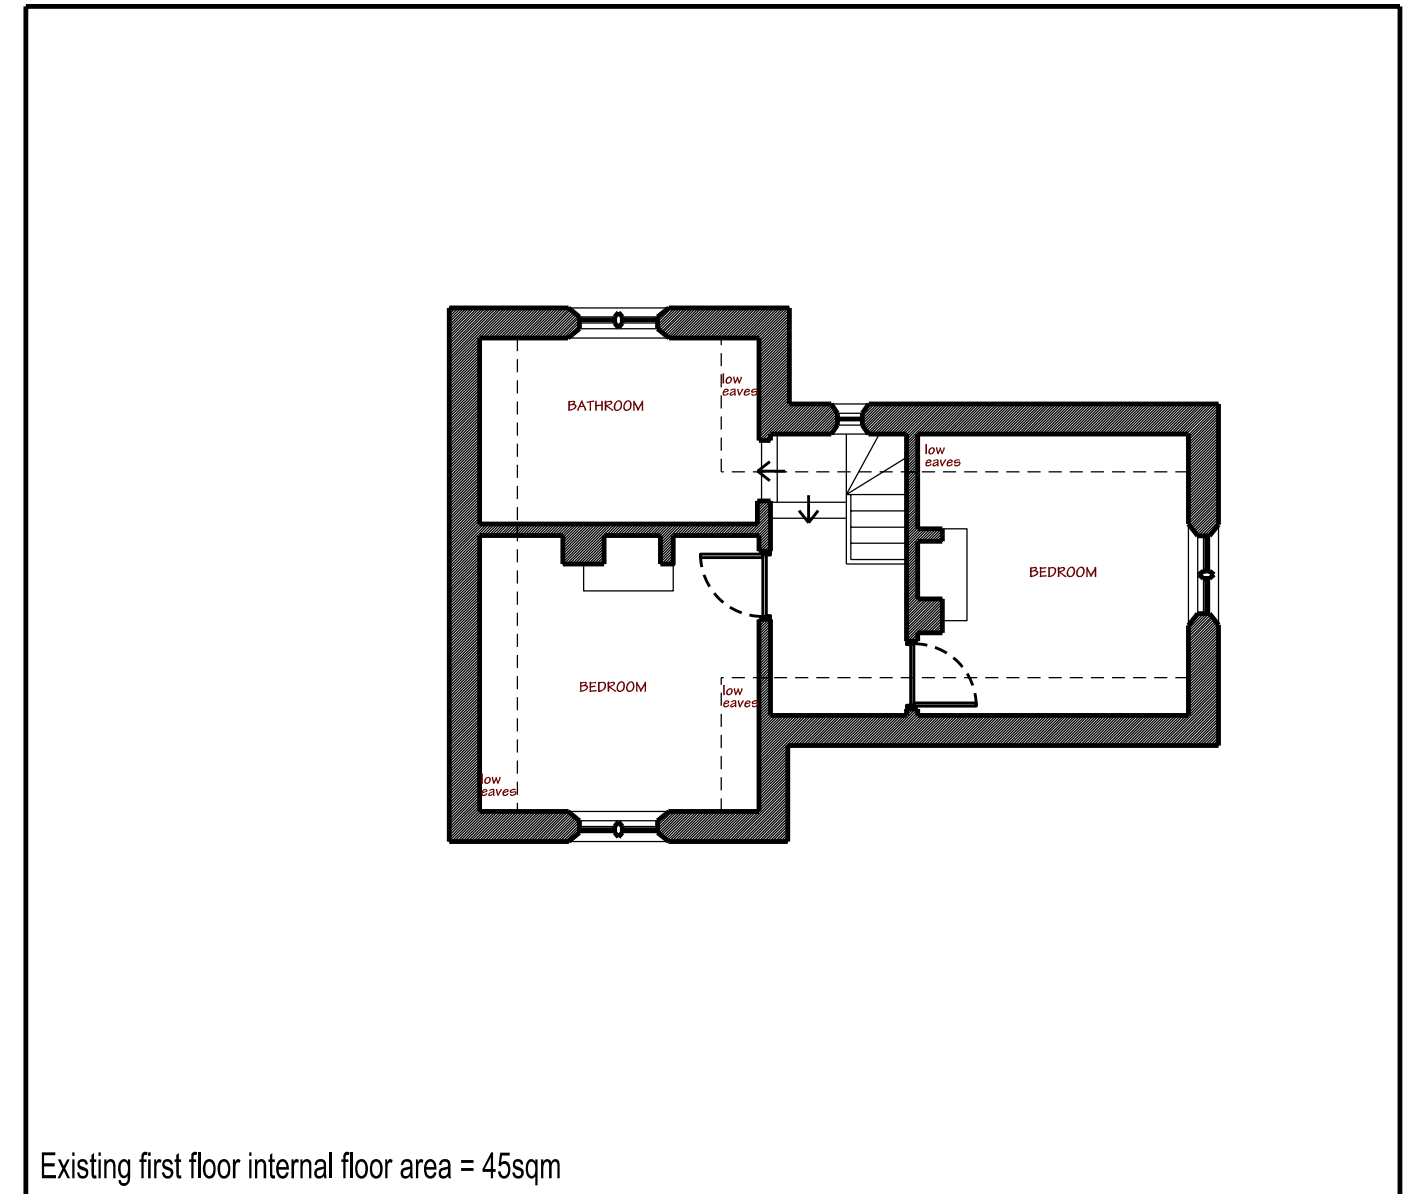

Existing first floor internal floor area = 45sqm

First Floor Plan - Existing