


Notes:
Planning drawings, not to be used for construction or building regulation purposes

Revision: --
Revision List:


Project Name: The Mistal, Lower Belle Clive Farm
Drawing Title: Dwelling Plans & Sections - Existing
Drawing Number: 1024C/TP/003
Scale: 1:100@A3




Date: Oct 10

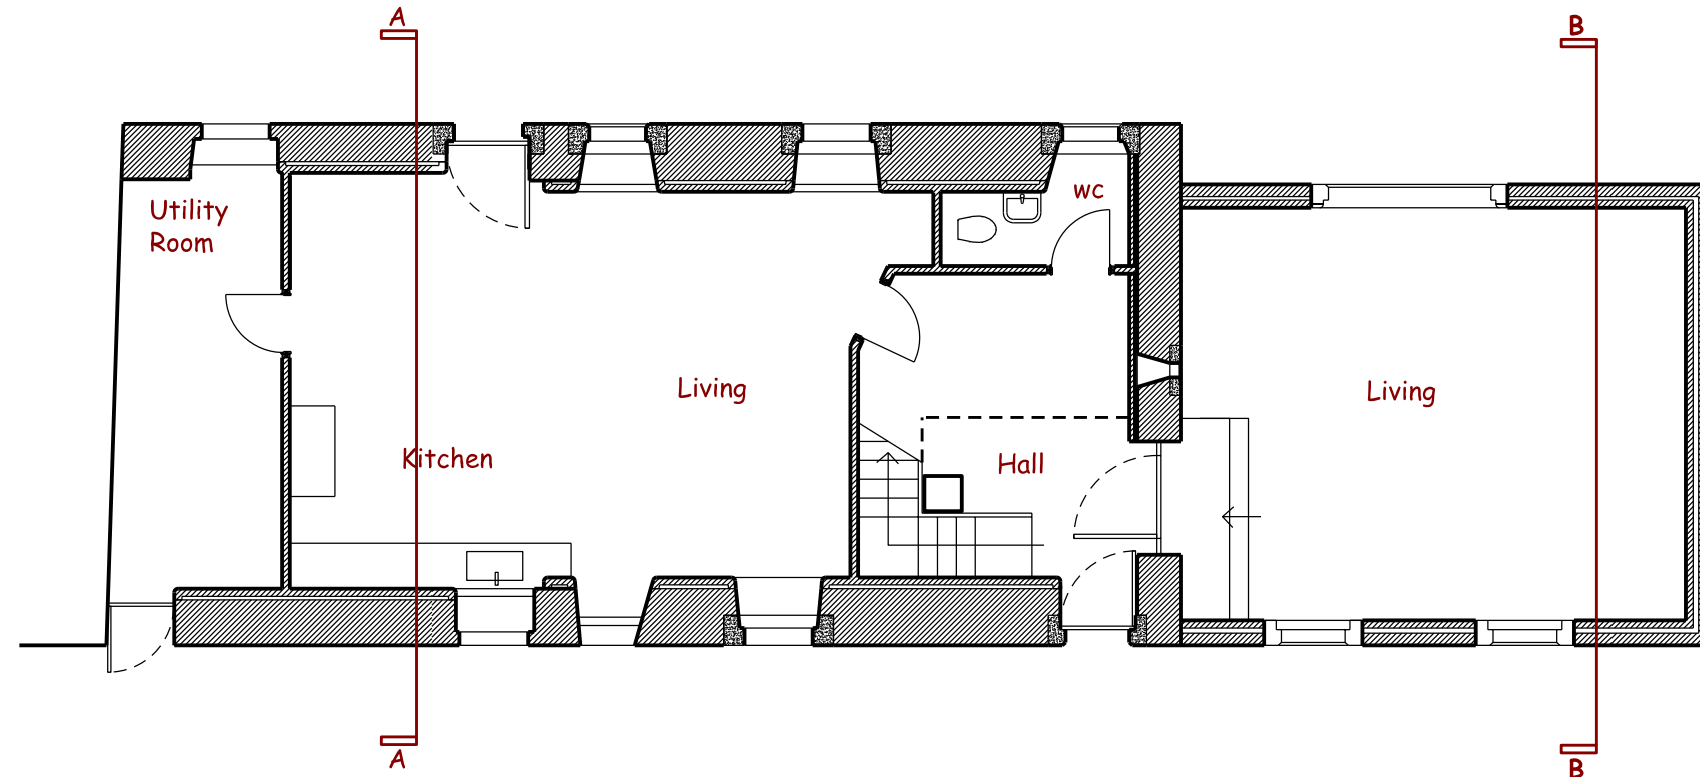


Dwelling Ground Floor Plan - Existing

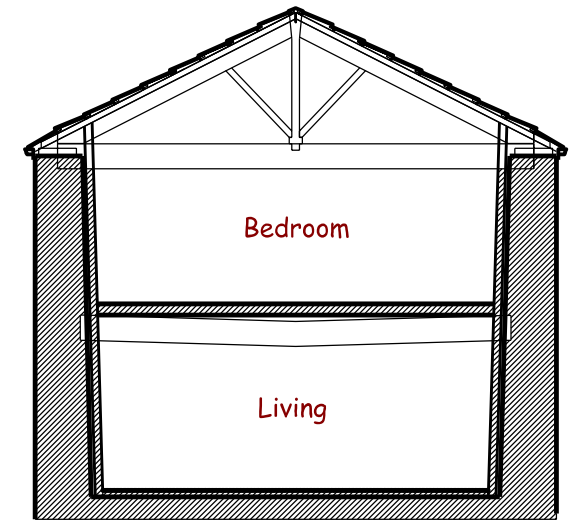

Dwelling Section AA - Existing

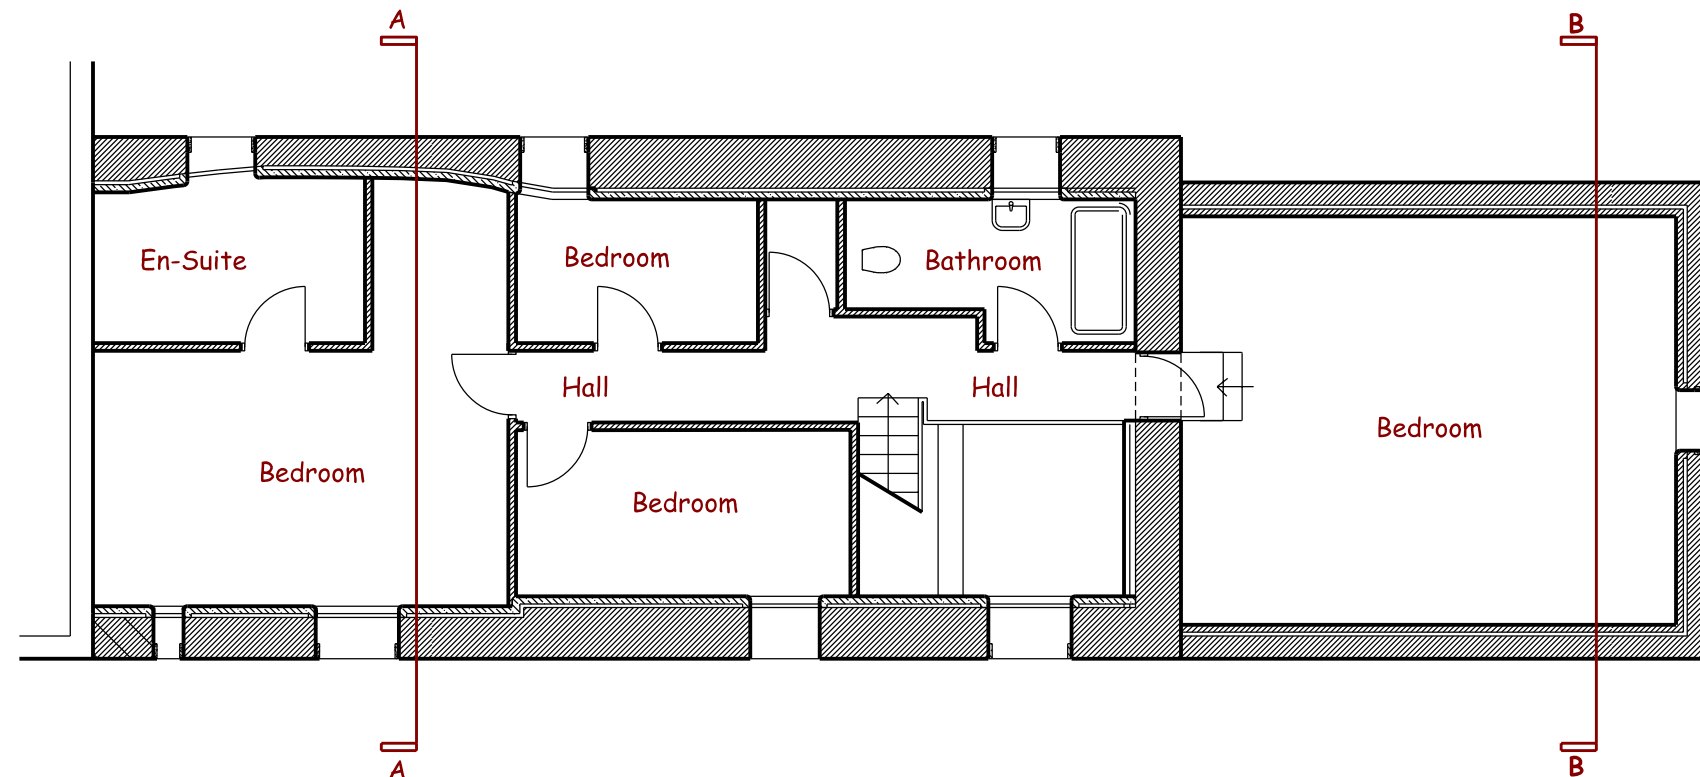

Dwelling First Floor Plan - Existing

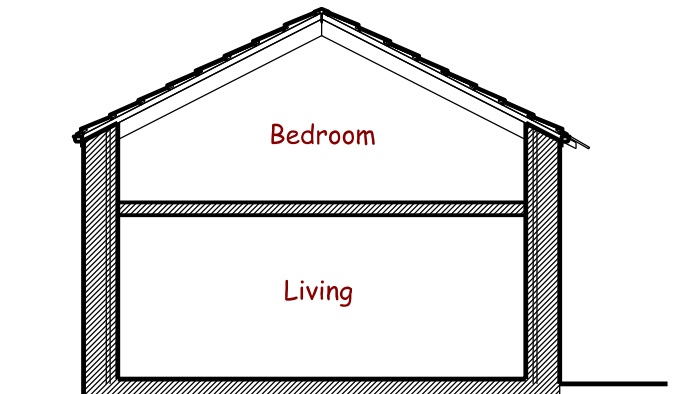

Dwelling Section BB - Existing