



# Existing Ground Floor Plan

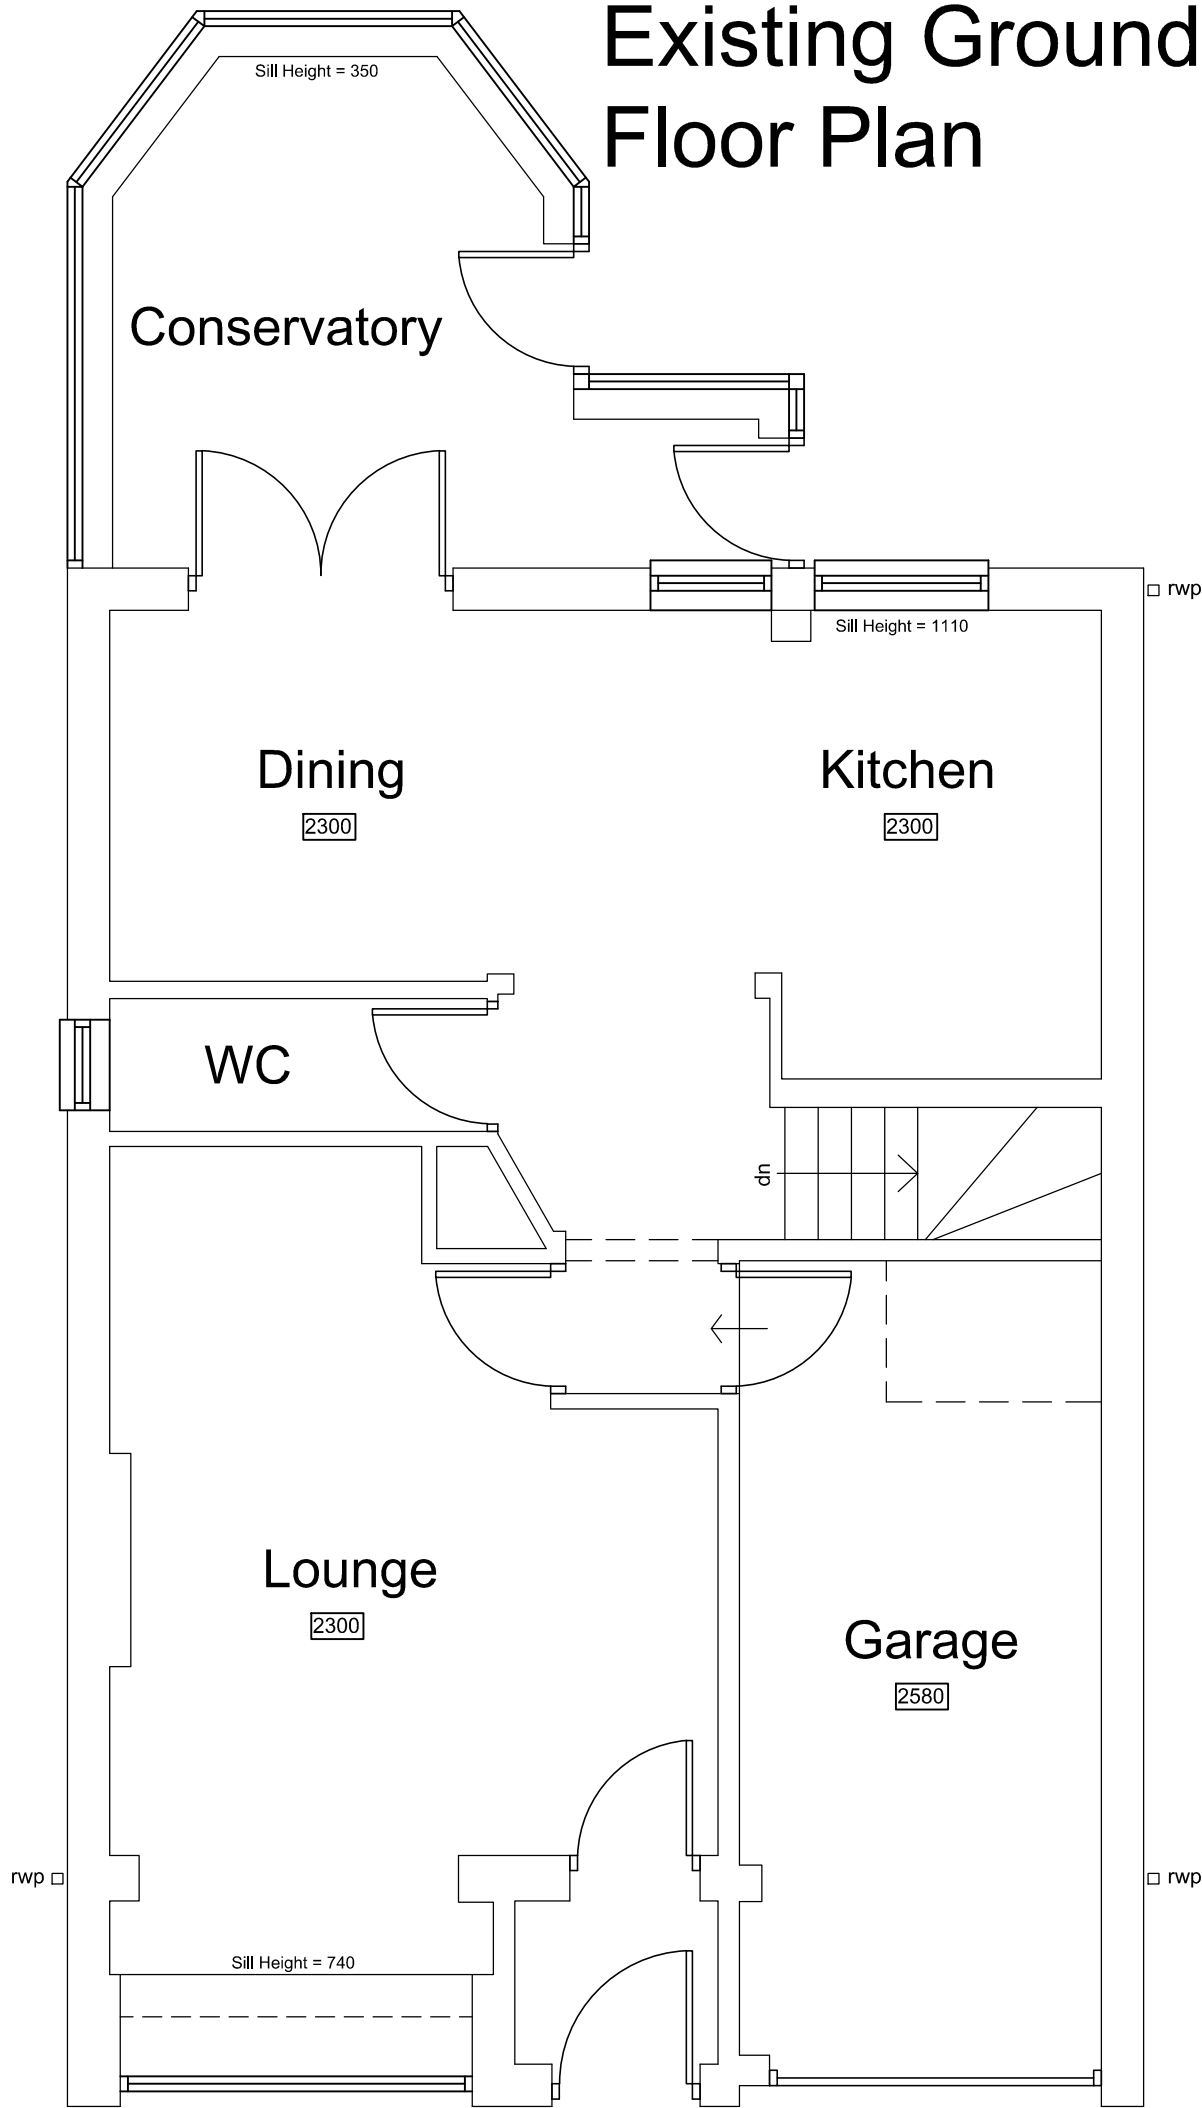

# Existing First Floor Plan

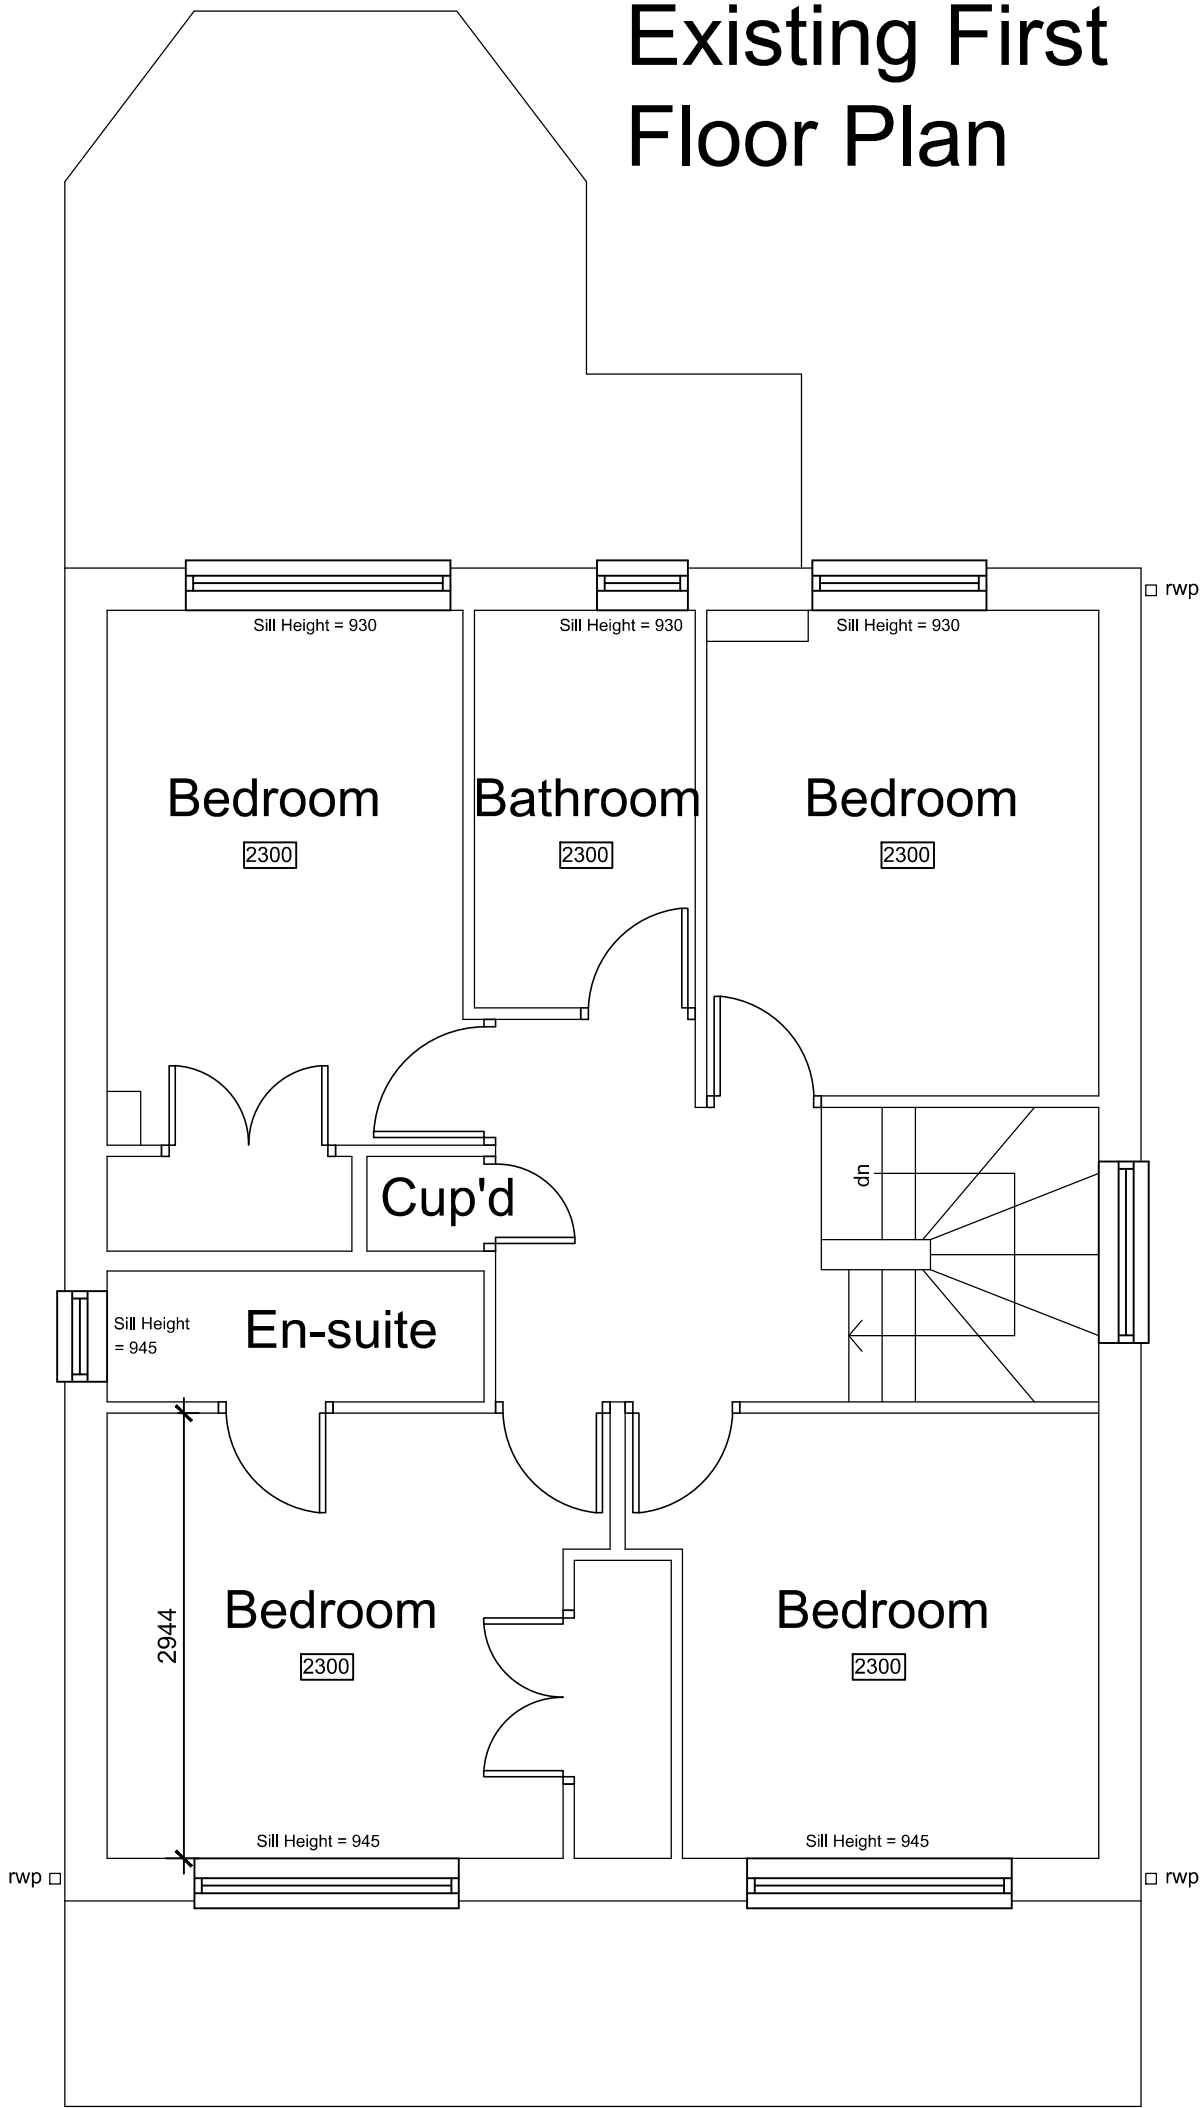

|   |          |   |  |
|---|----------|---|--|
| Revision   |          | Project   |  |
| Extension to 15 Hannas Royd   |          | Title   |  |
| Floor plans   |          | As Existing   |  |
| Scale   | Date     | All work to be in accordance with the Building Regulations and relevant codes of practice.                                              |  |
| 1:50 @ A3   | 05/2016  | The contractor is to check all dimensions on site and are to scale from this drawing. Any discrepancies are to be notified immediately. |  |
| Drawing Number   | Revision | This drawing is copyright.   |  |
| 261-01   |          | Michaela Nash Architect   |  |
| 20, Radcliffe View<br>Heritage Village<br>Leeds<br>West Yorkshire<br>LS16 4ET<br>Tel: 0113 2723822<br>michaelsnash@talktalk.net |          |   |  |