




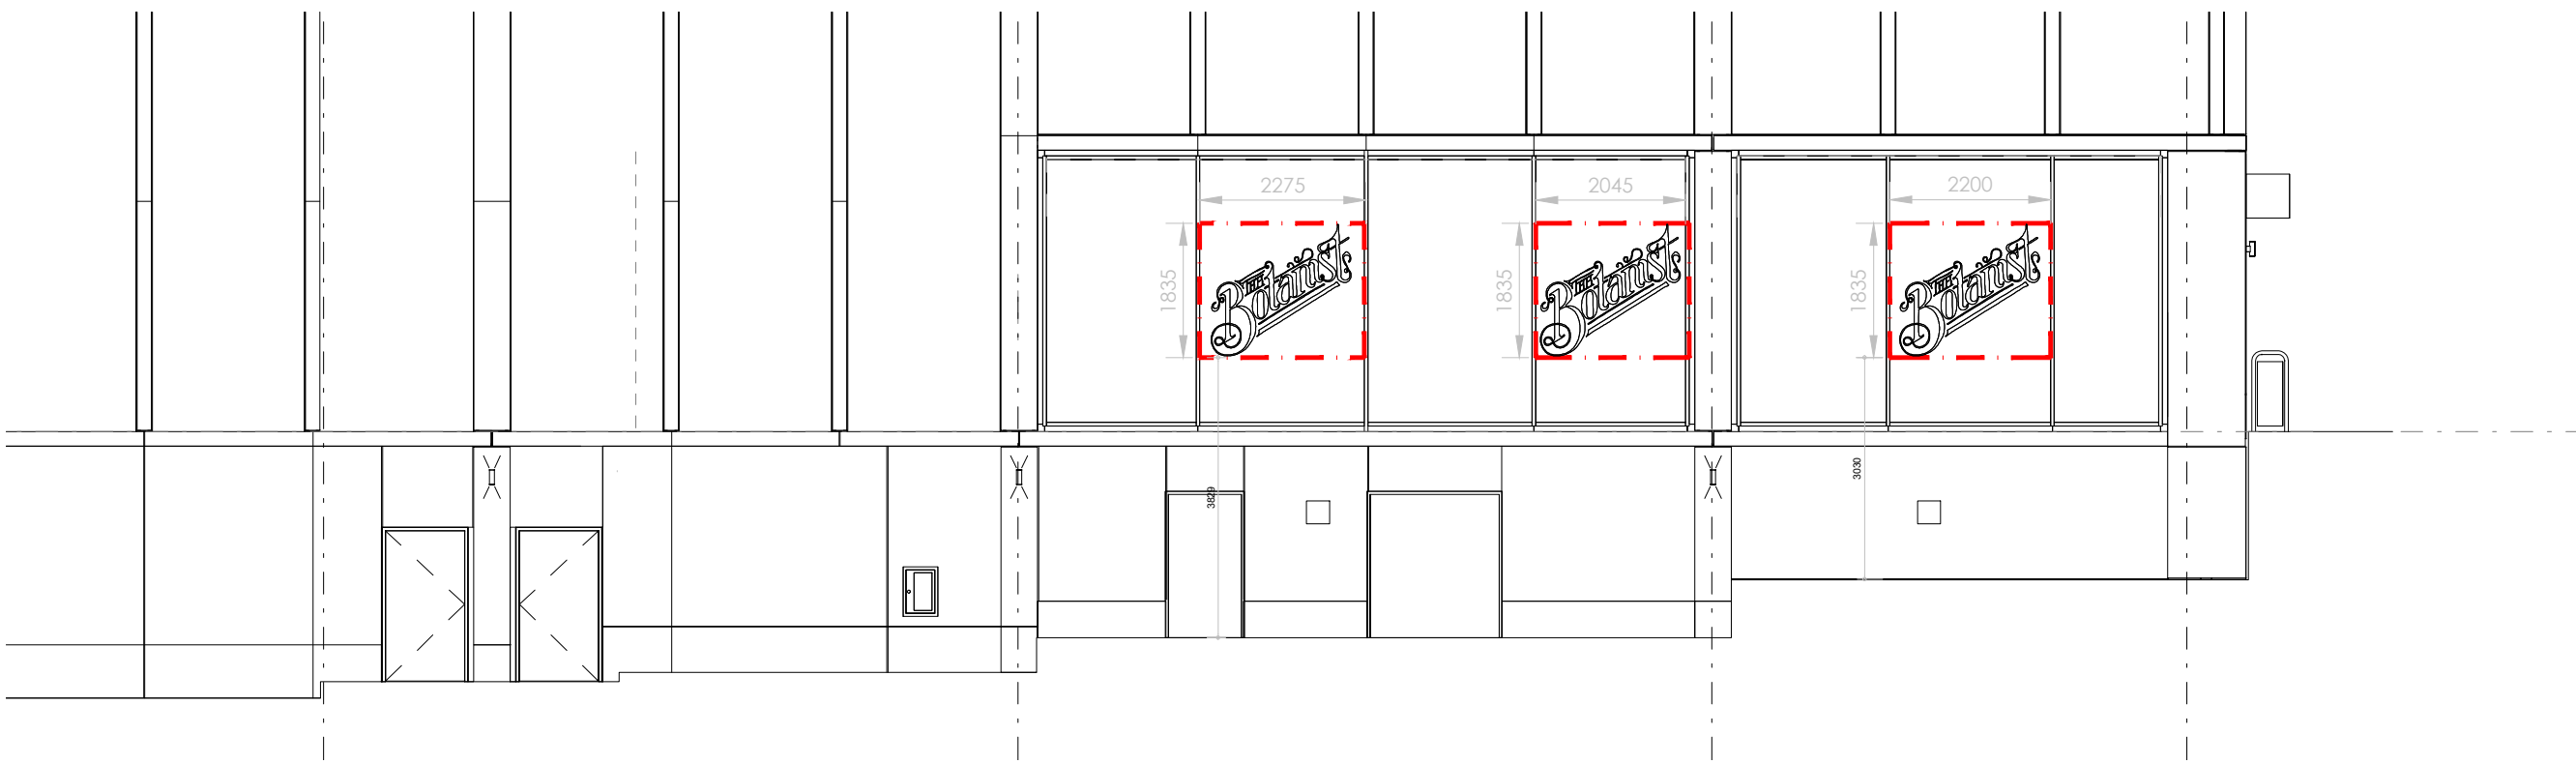

Proposed North Side Elevation, 1:100

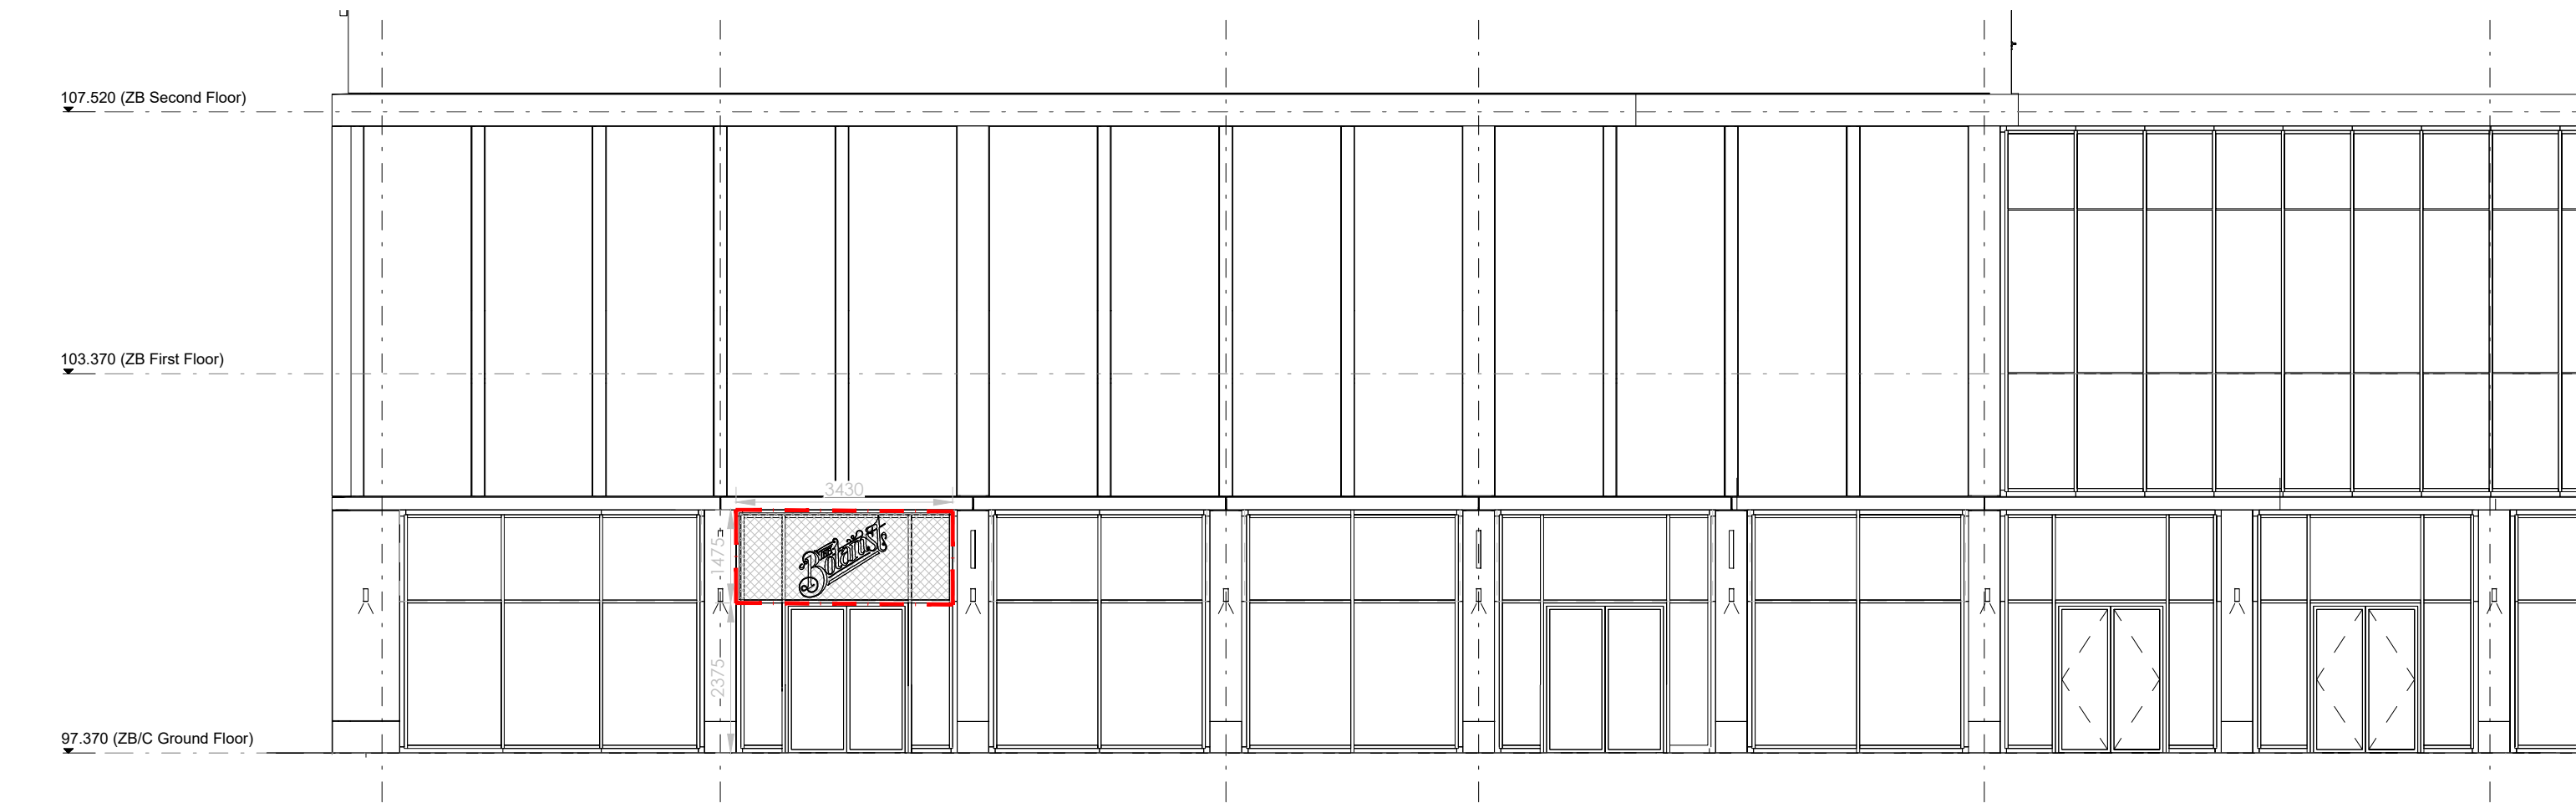


Proposed West Side Elevation, 1:100

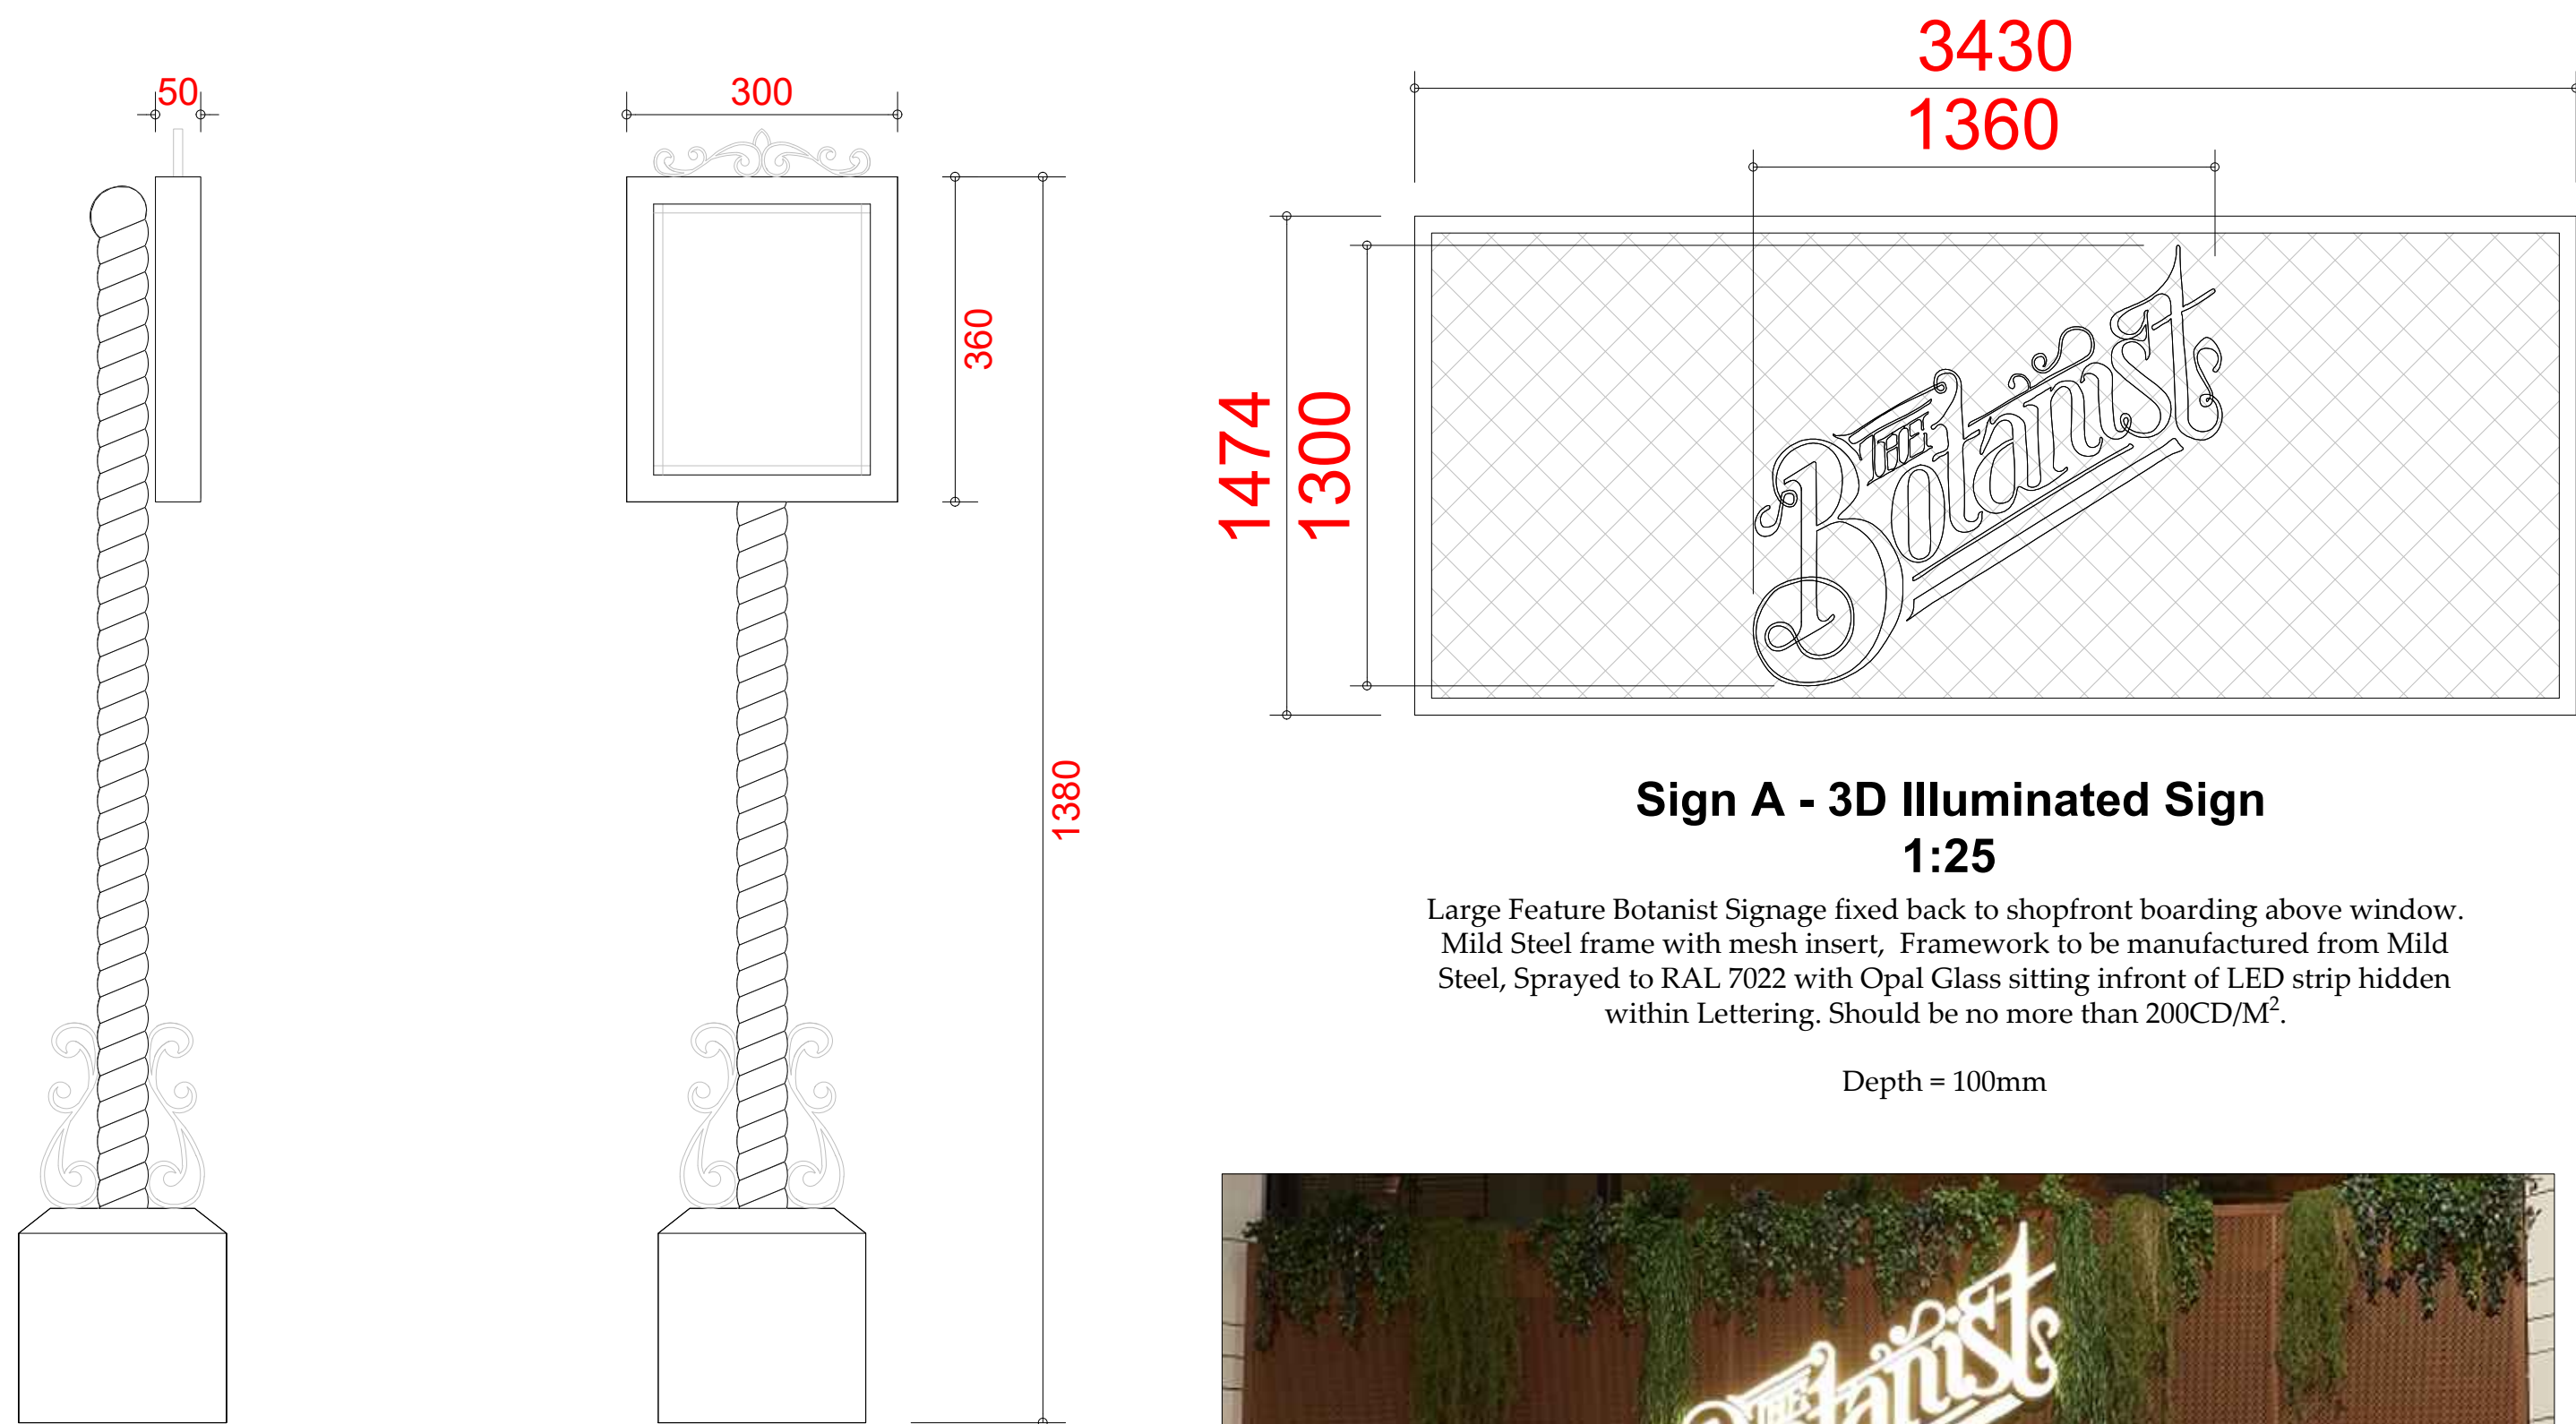

Freestanding Battery Menu Box

Free Standing Wrought Iron Menu stand with built in battery and illuminated light. Menu stand to be carried inside and outside and not fixed. Not to give off more than 200CD/M²

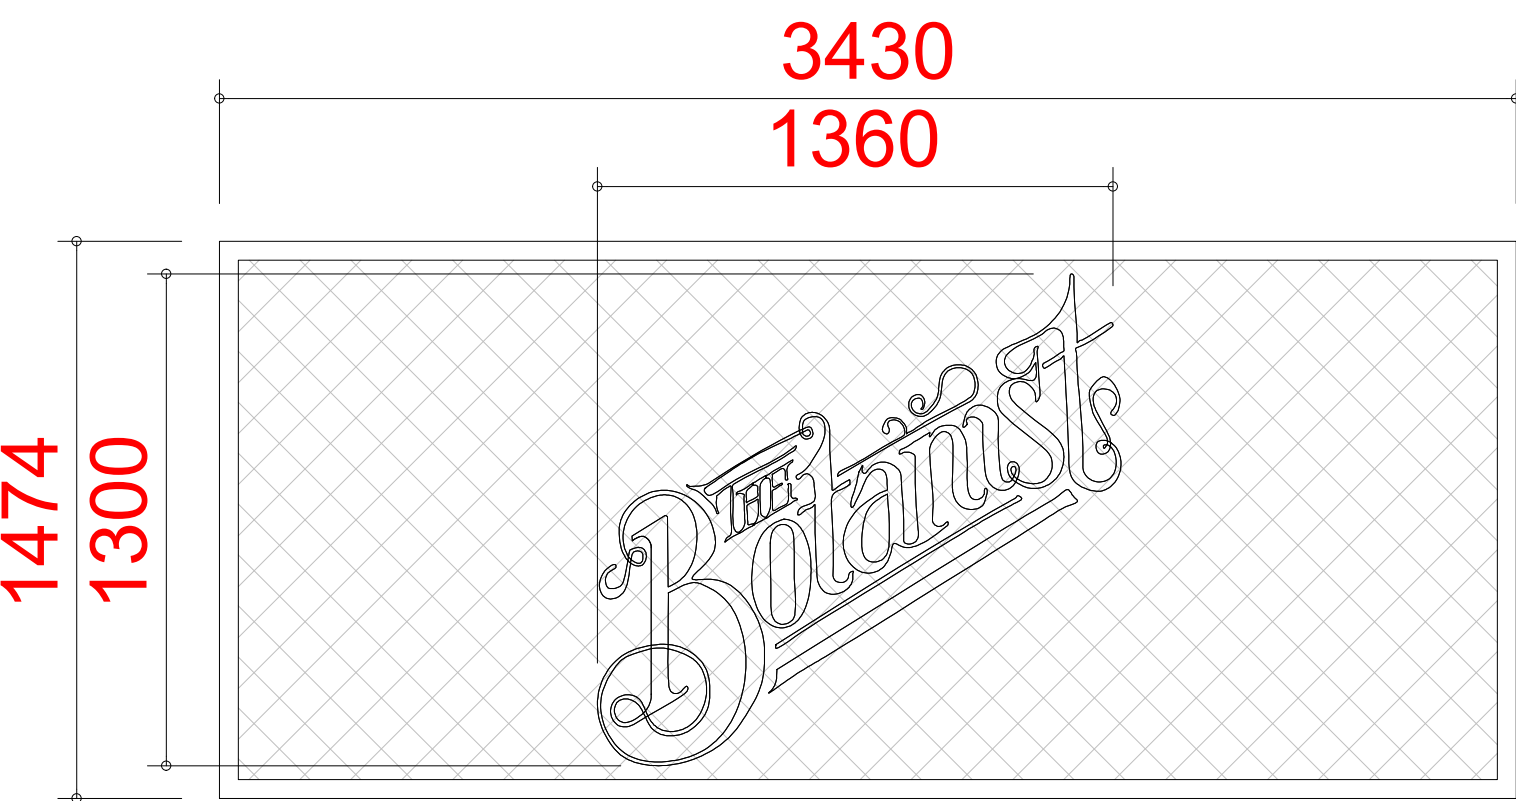


Sign A - 3D Illuminated Sign
1:25

Large Feature Botanist Signage fixed back to shopfront boarding above window. Mild Steel frame with mesh insert, Framework to be manufactured from Mild Steel, Sprayed to RAL 7022 with Opal Glass sitting in front of LED strip hidden within Lettering. Should be no more than 200CD/M².

Depth = 100mm



Previous Example - The Botanist Warrington

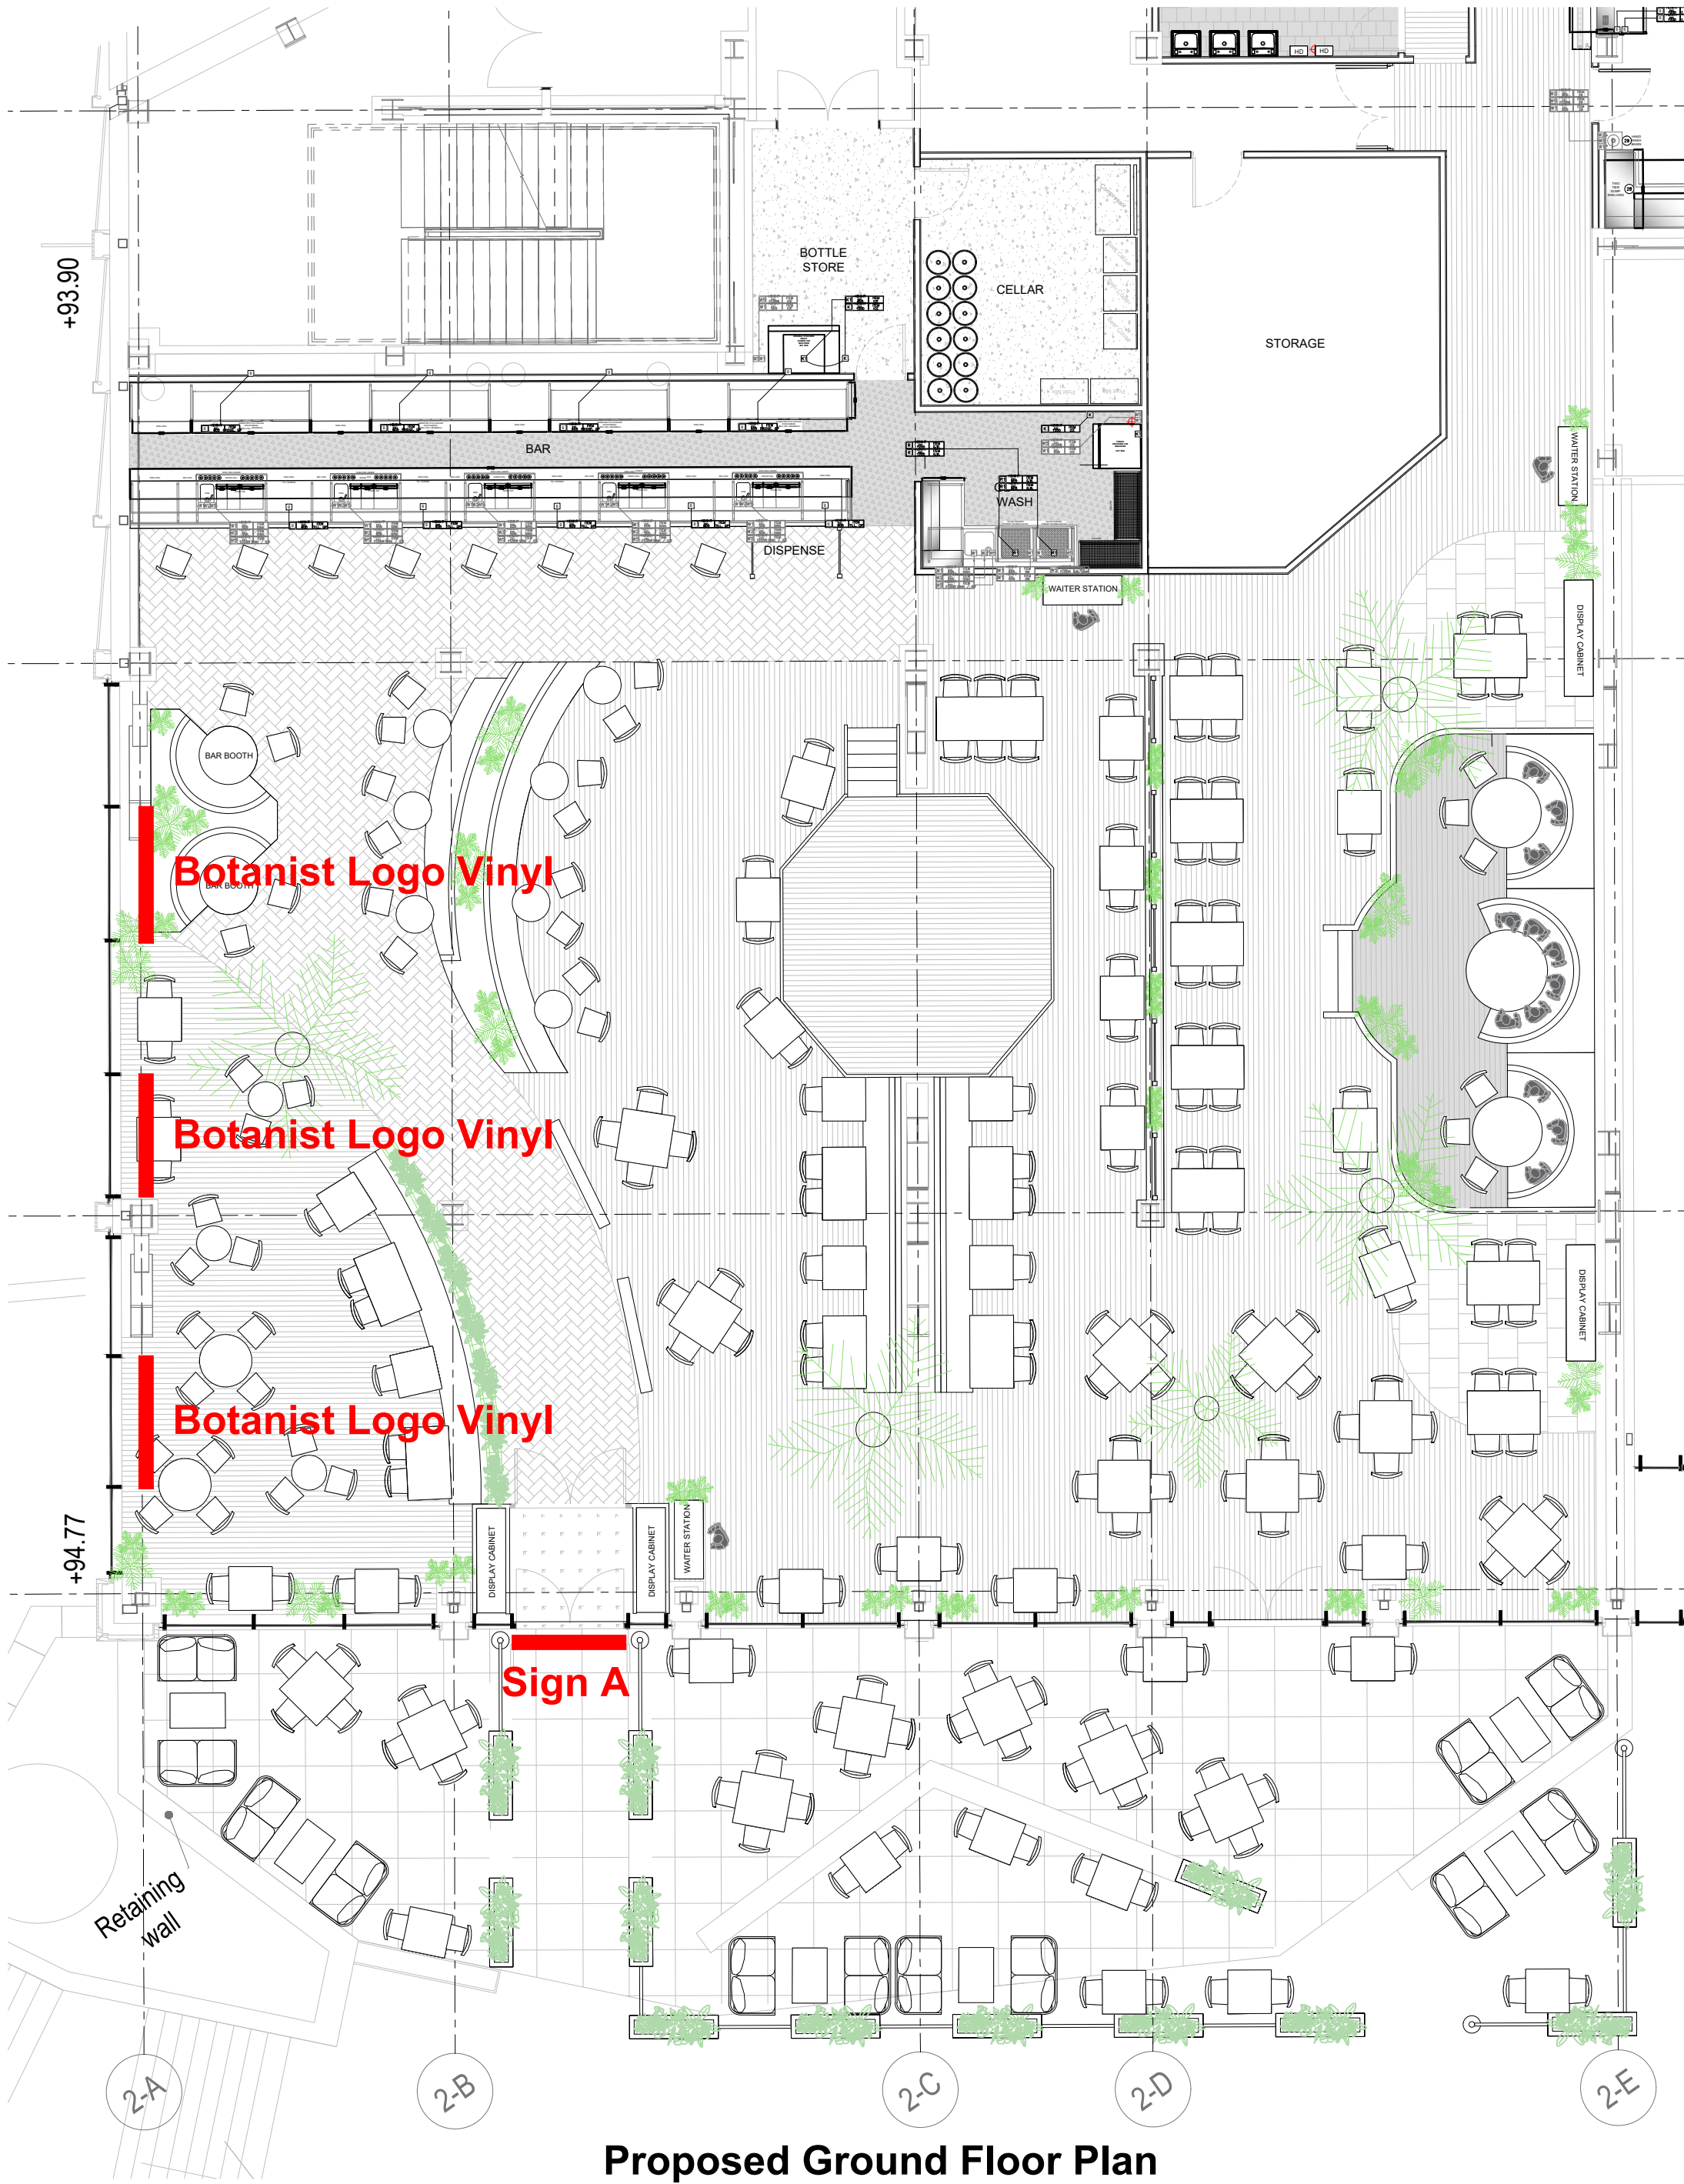

Proposed Ground Floor Plan
1:100



West Elevation (Main Entrance)



Do not scale off this drawing. All dimensions to be checked on site prior to manufacture and construction. This drawing is the property of The New World Trading Company and should not be reproduced without permission. All discrepancies to be brought to the attention of the designer immediately. This drawing to be read in conjunction with the specification / bill of quantities and related drawings.

REVISIONS				
REV	DESCRIPTION	DATE	DB	CB
A	Vinyl logo's amended	08.12.22	ML	

TENDER

PROJECT DETAILS	
The Botanist - Barnsley	
DRAWING TITLE	
Proposed Signage Drawing	
DRAWN BY	
Michael Lovell	
DATE	SCALE
16/11/22	As stated @ A1
DRAWING NO	REVISION
NW22 - 13	

THE
NEW WORLD TRADING Co.
2 MALT STREET KNUTSFORD
CHESHIRE WA16 6ES
01565 213 213
property@nwt.co.uk