


- DEMOLITIONS
- ① DEMOLISH REAR EXTENSION, GROUND FLOOR SLAB + FOUNDATIONS
 - ② DEMOLISH GARAGE, GROUND FLOOR SLAB + FOUNDATIONS
 - ③ REMOVE 2ND M/H + DRAINAGE TO EXISTING M/H AT TOP OF GARDEN.
 - ④ BREAK OUT CONCRETE PATH AND DRIVE TO FRONT OF PROPERTY.
- "ALL DEMOLITION ARISING TO BE REMOVED FROM SITE."

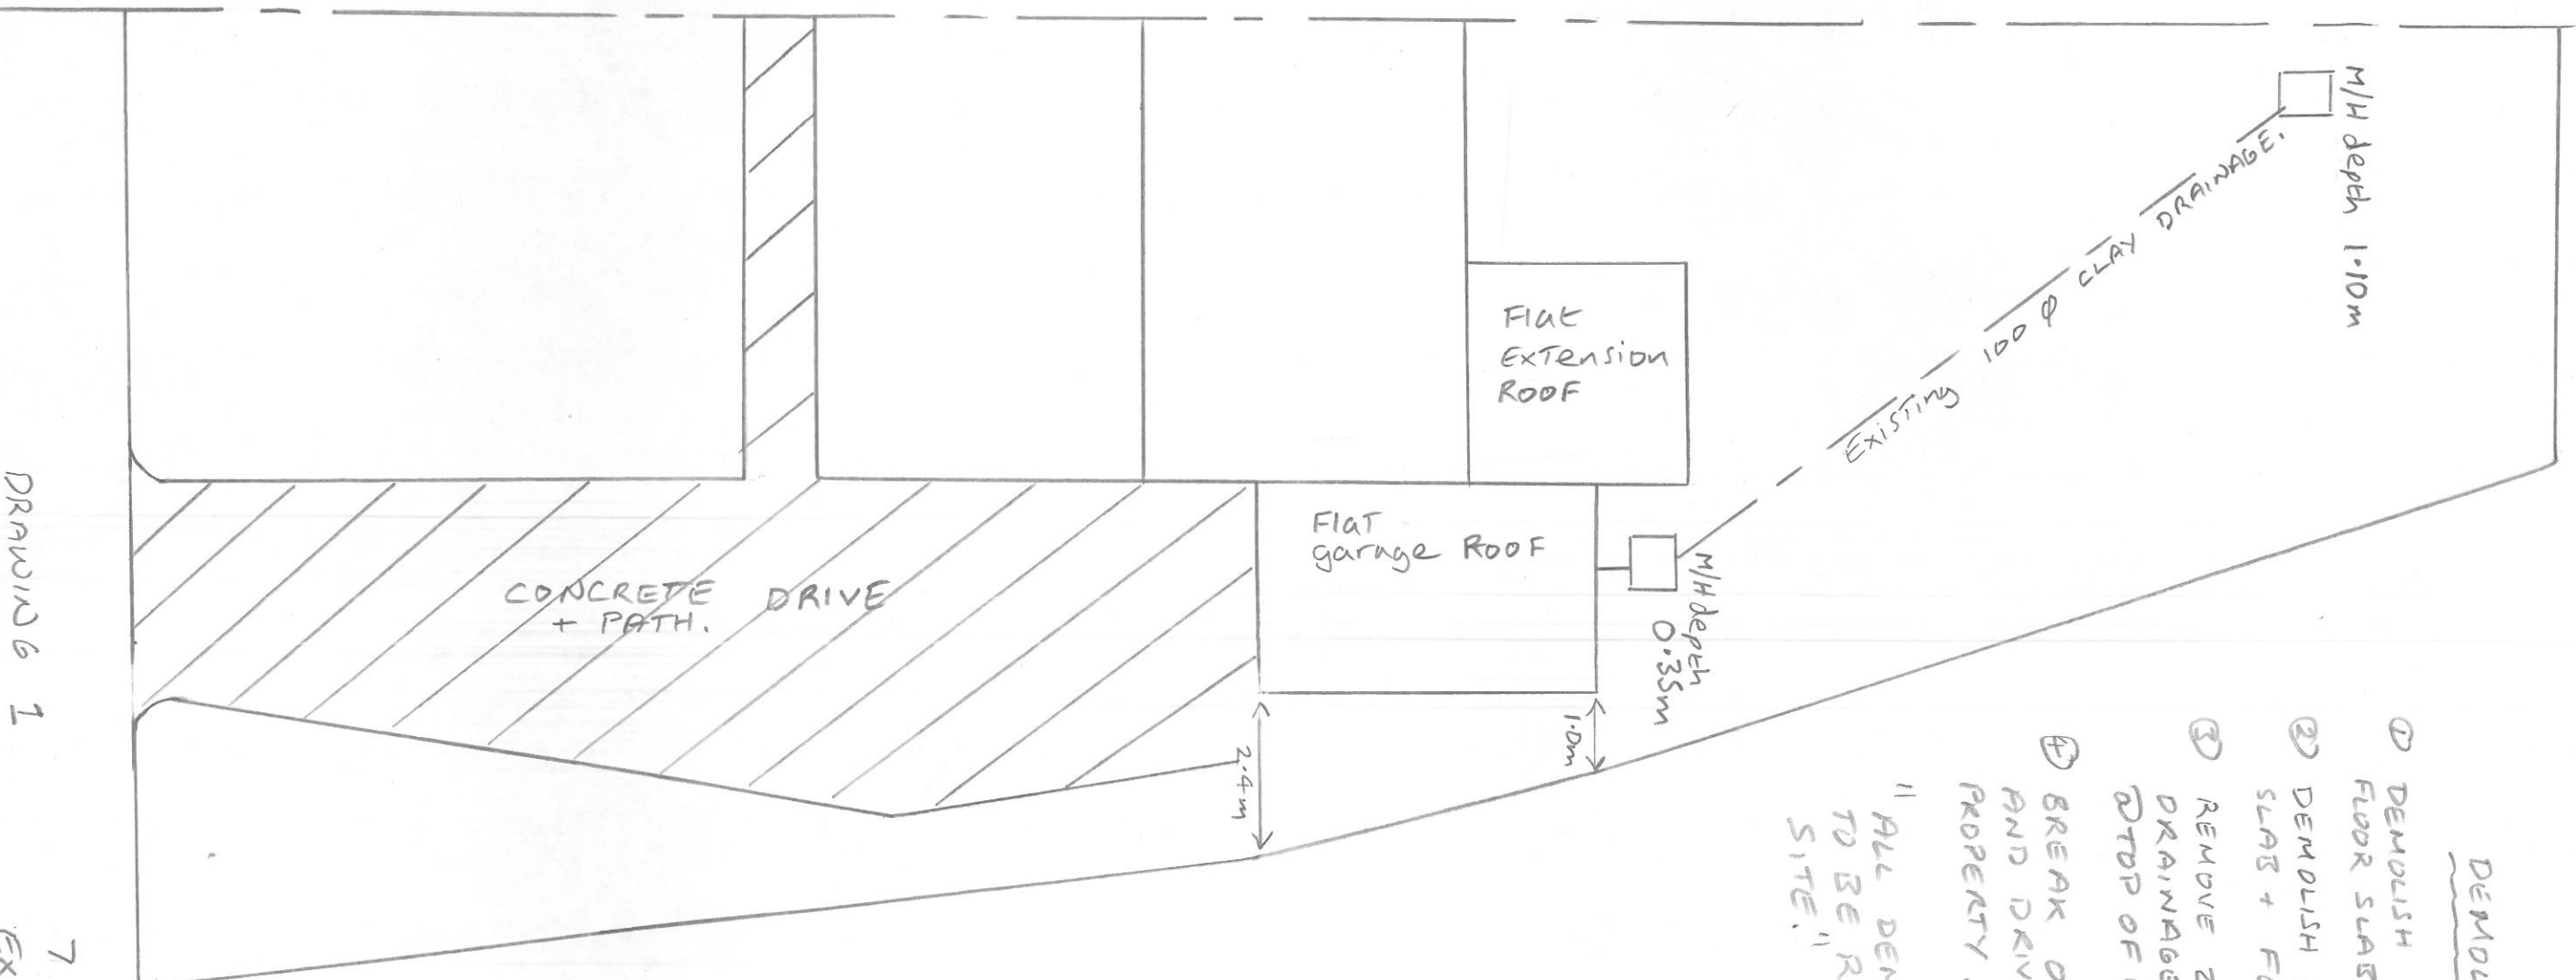

DRAWING 1

7 WOODLANDS VIEW
EXISTING SITE PLAN
SCALE 1:100