
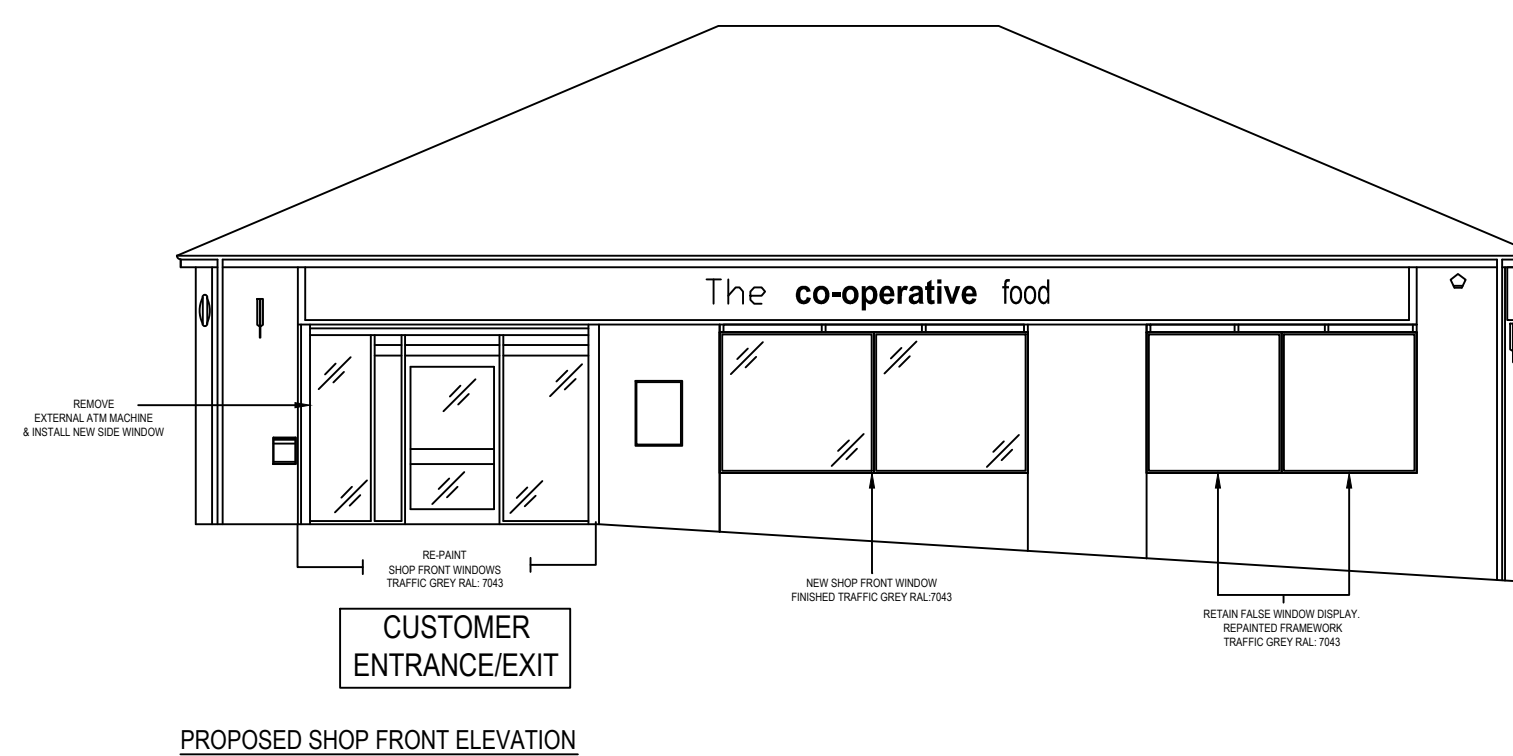
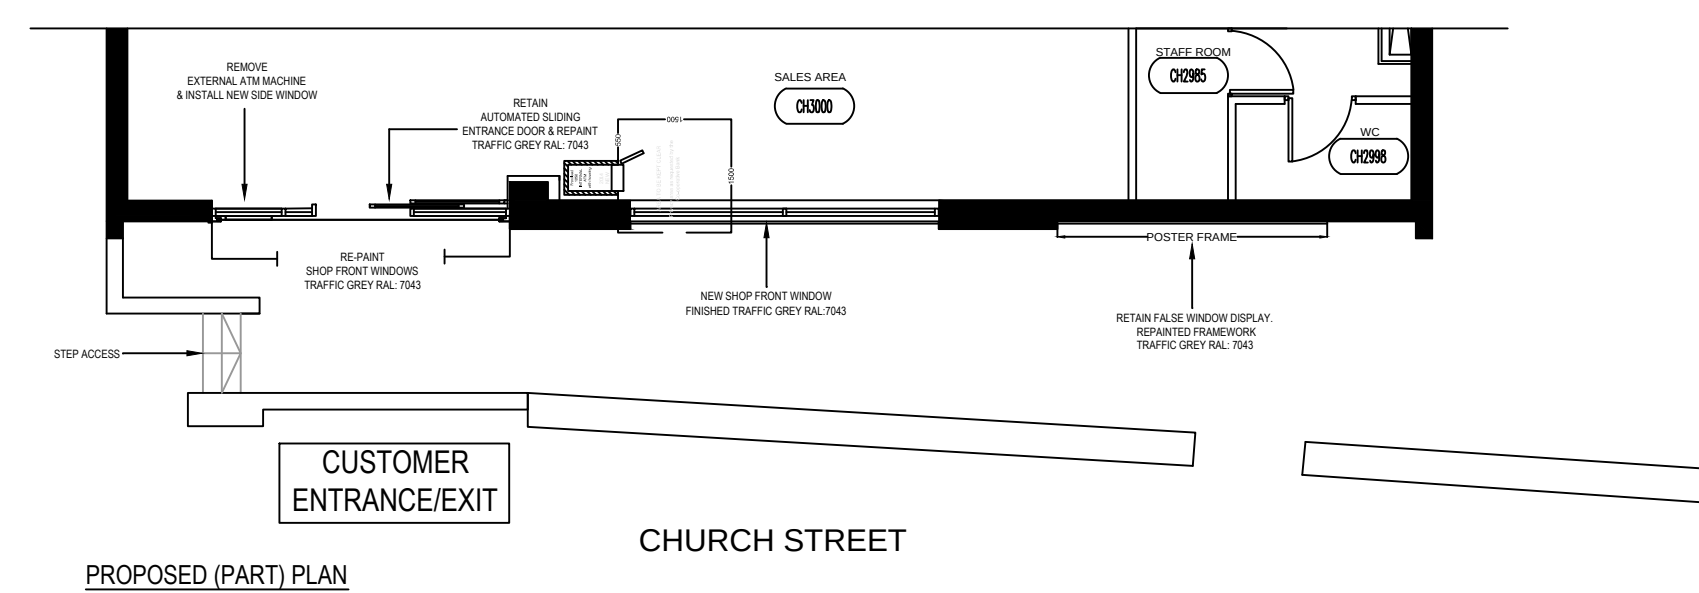
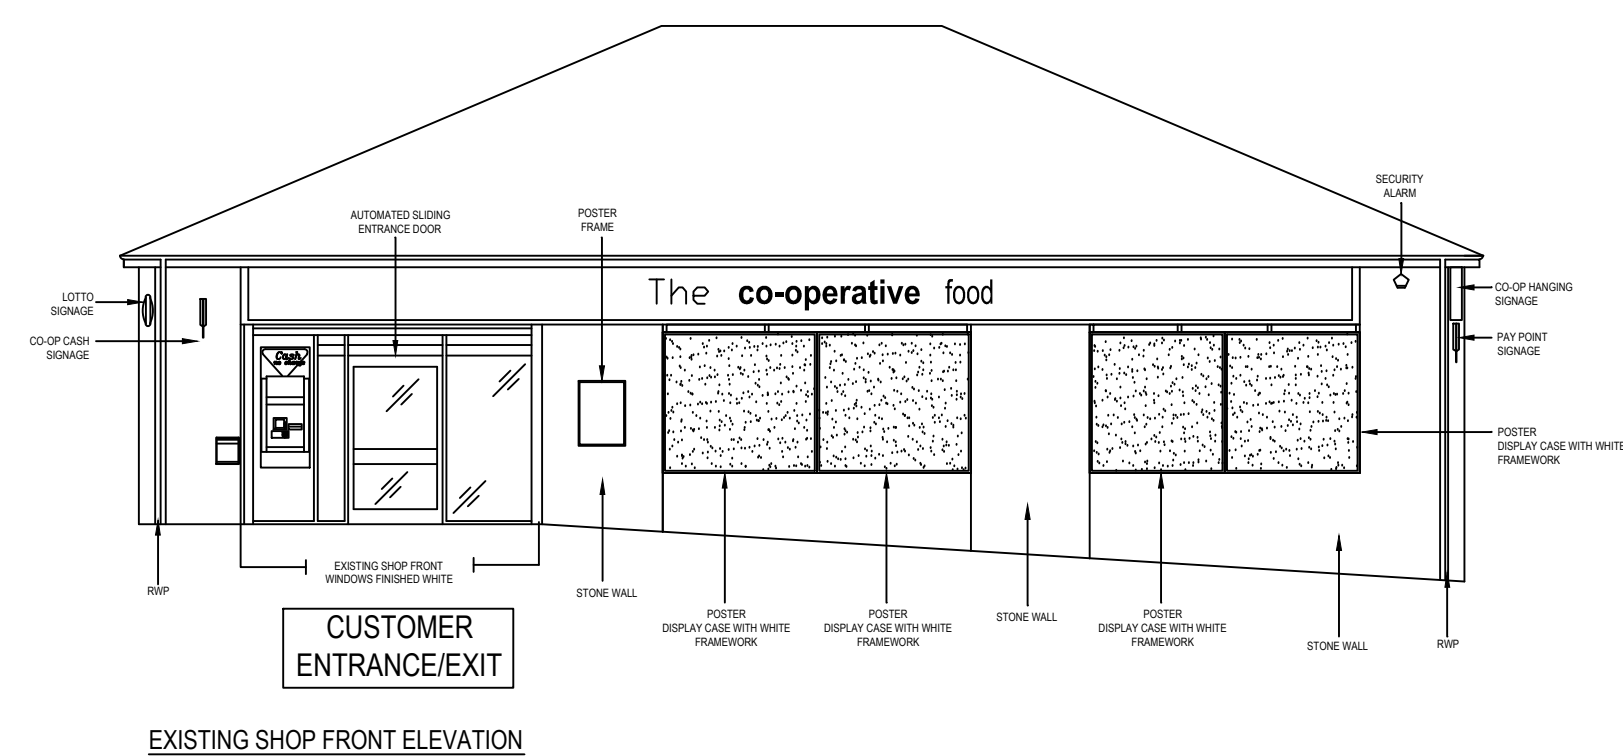
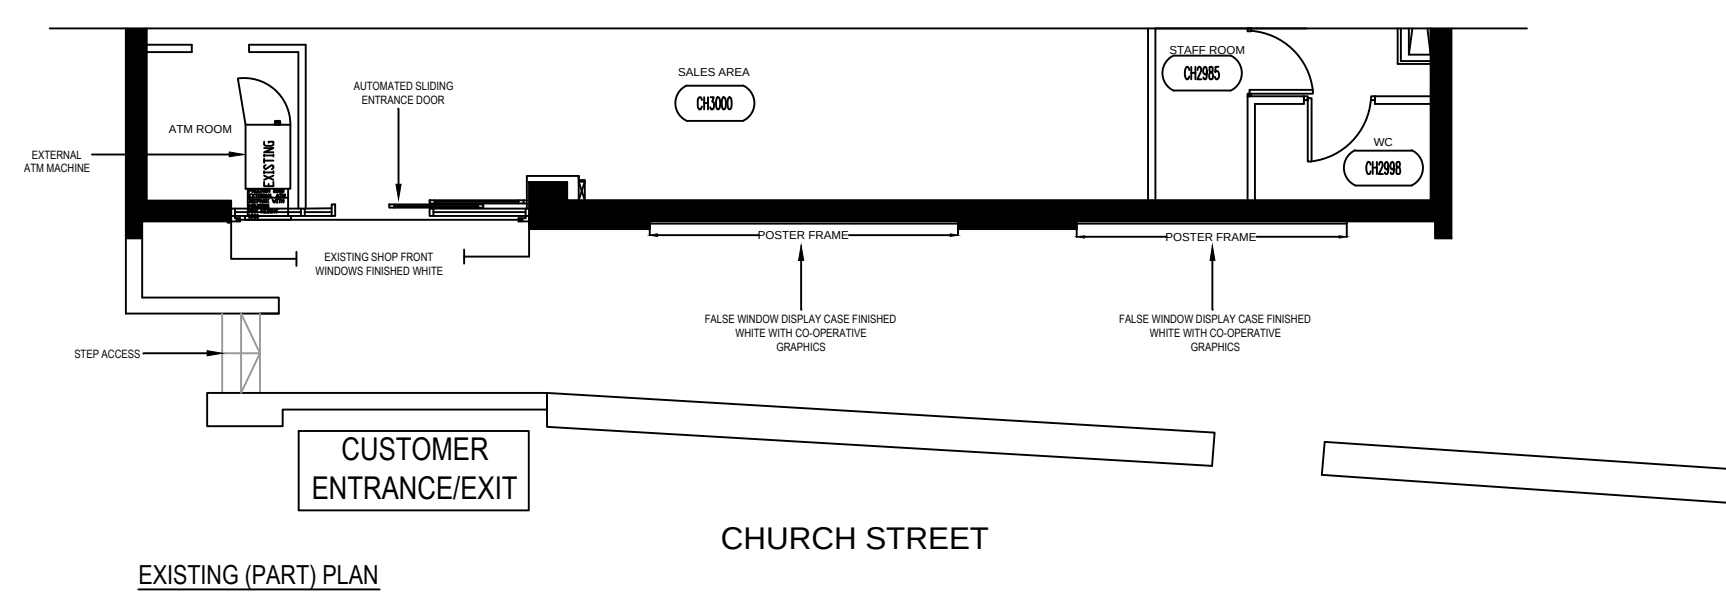


DRAWING NOTES

Please note: These drawings are for planning purposes only and should not be used for construction.

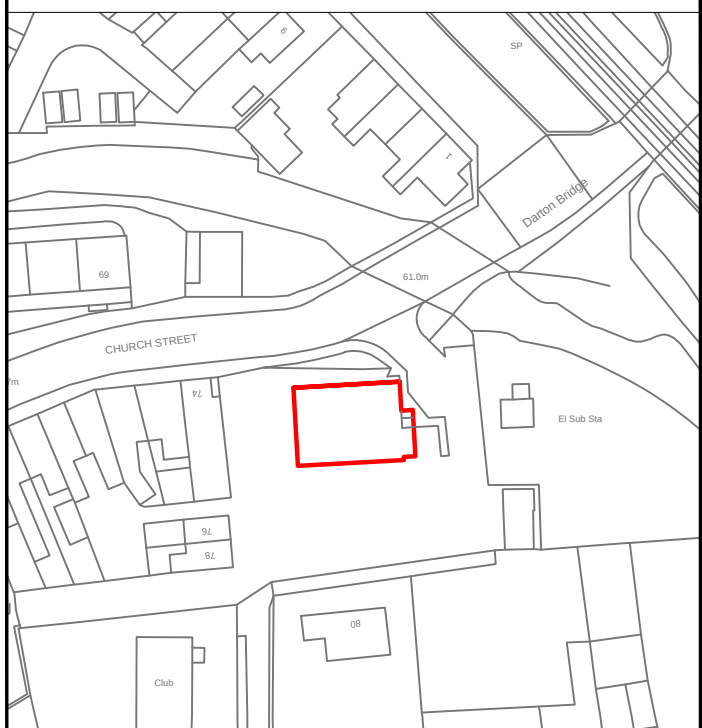

PLANNING

[illegible]

REV:	DESCRIPTION:	BY:	DATE:
------	--------------	-----	-------

	CLIENT:			
	Co-operative Group			
	PROJECT:			
	DARTON			
	ADDRESS: Co-operative Store Church Street Darton Barnsley S75 5HF			
TITLE:				
SHOP FRONT ELEVATIONS & (PART) PLAN				
DRAWN BY		SCALE	DRAWN DATE:	REVISED DATE:
RH		1:100	07/04/14	.
CHECKED:		@A1		
RM				
DRG. NO.:		CP-DART-001-001		
JACOBE DESIGN LTD (0161) 254 7700 140-150, DORTON ST DARTON, S75 5HF		REV. .		

THIS DRAWING AND ITS DATA IS THE PROPERTY OF EVOLVE DESIGN LIMITED & SHALL NOT BE REPRODUCED WITHOUT THE COMPANY'S CONSENT. WRITTEN DIMENSIONS TAKE PREFERENCE. ANY DISCREPANCIES SHOULD BE REPORTED TO EVOLVE DESIGN LIMITED IMMEDIATELY - IF IN DOUBT ASK.