



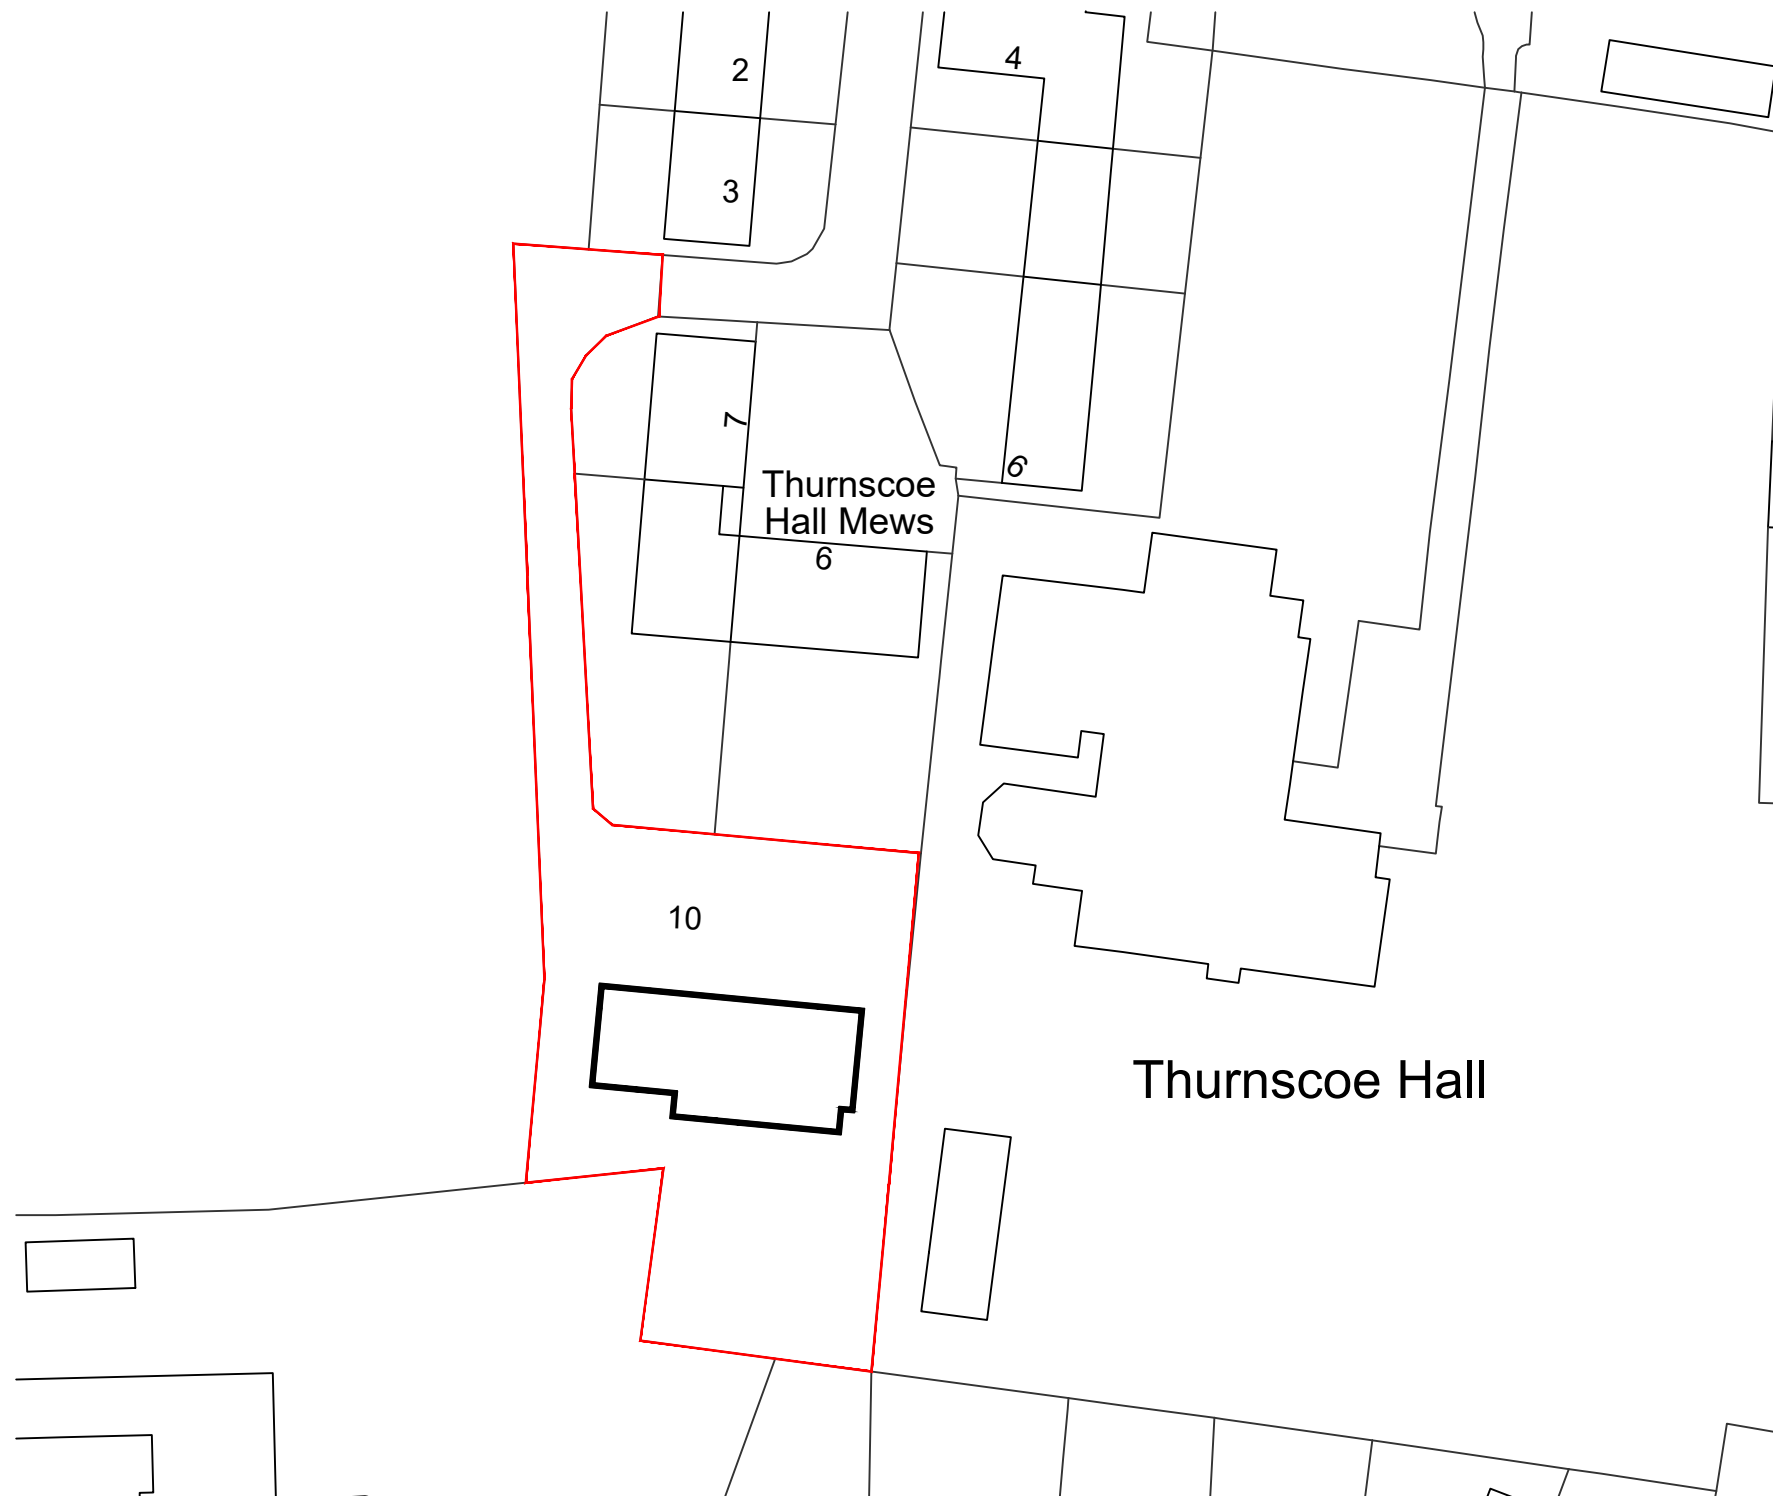

DATE	REVISIONS	BY
------	-----------	----

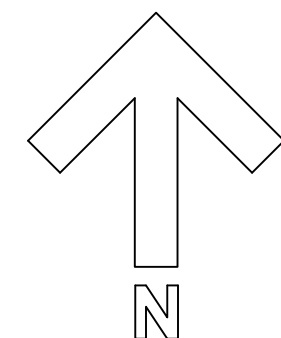

DRAWN	AN	CHECKED	DATE	March 202
-------	----	---------	------	-----------

DRG. No.	05	REV.
----------	----	------

SCALE: 1:500@A3

Existing Site Plan

10 Thurnscoe Hall Mews
Thurnscoe
Rotherham