



Drawing No.	Rev No.
MMS005 -001	

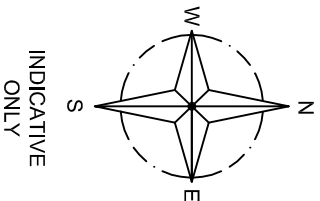

LOCATION PLAN
SCALE 1:1250 AT A3

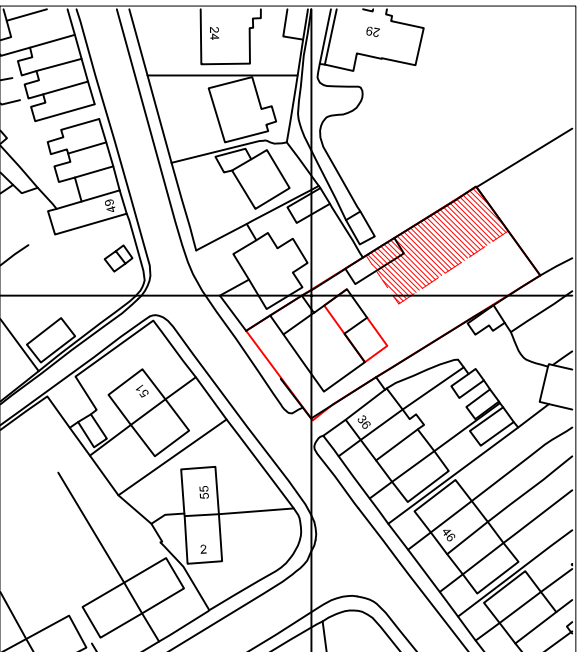

SITE PLAN
SCALE 1:500 AT A3

DO NOT SCALE: Contractor to check all dimensions and report any omissions or errors

NOTES

Rev	Description	By	CHK	App	Date
-----	-------------	----	-----	-----	------

JRB DESIGNS LTD
166 Churchfield Lane
Barton
Barnsley
S75 5FA
Tel: 01226 383542
Fax: 01226 380078
Mob: 07970 541132
Email: joine@jrbdesigns.co.uk

This drawing is copyright. © Jrbdesigns Ltd.

Client
MR M SINGH

Drawing Title

SITE PLANS

Address

**32 CARLTON ROAD
SMITHIES
BARNSLEY
S71 1UF**

Project Title:

**SHOP & FLAT CONVERSION TO 3
UNITS WITH A REAR EXTENSION**

Purpose of Issue:

PLANNING

Drawing Status

FIRST ISSUE

Scale at A3	Drawn By	Date	
AS SHOWN	JRB	05/03/10	
Checked By	Date	Approved By	Date
MS	05/03/10	MS	05/03/10
Project No.	Drawing No.	Revision	

APPROVAL ☒ INFORMATION ☐ TENDER ☐ CONTRACT ☐ CONSTRUCTION ☐