
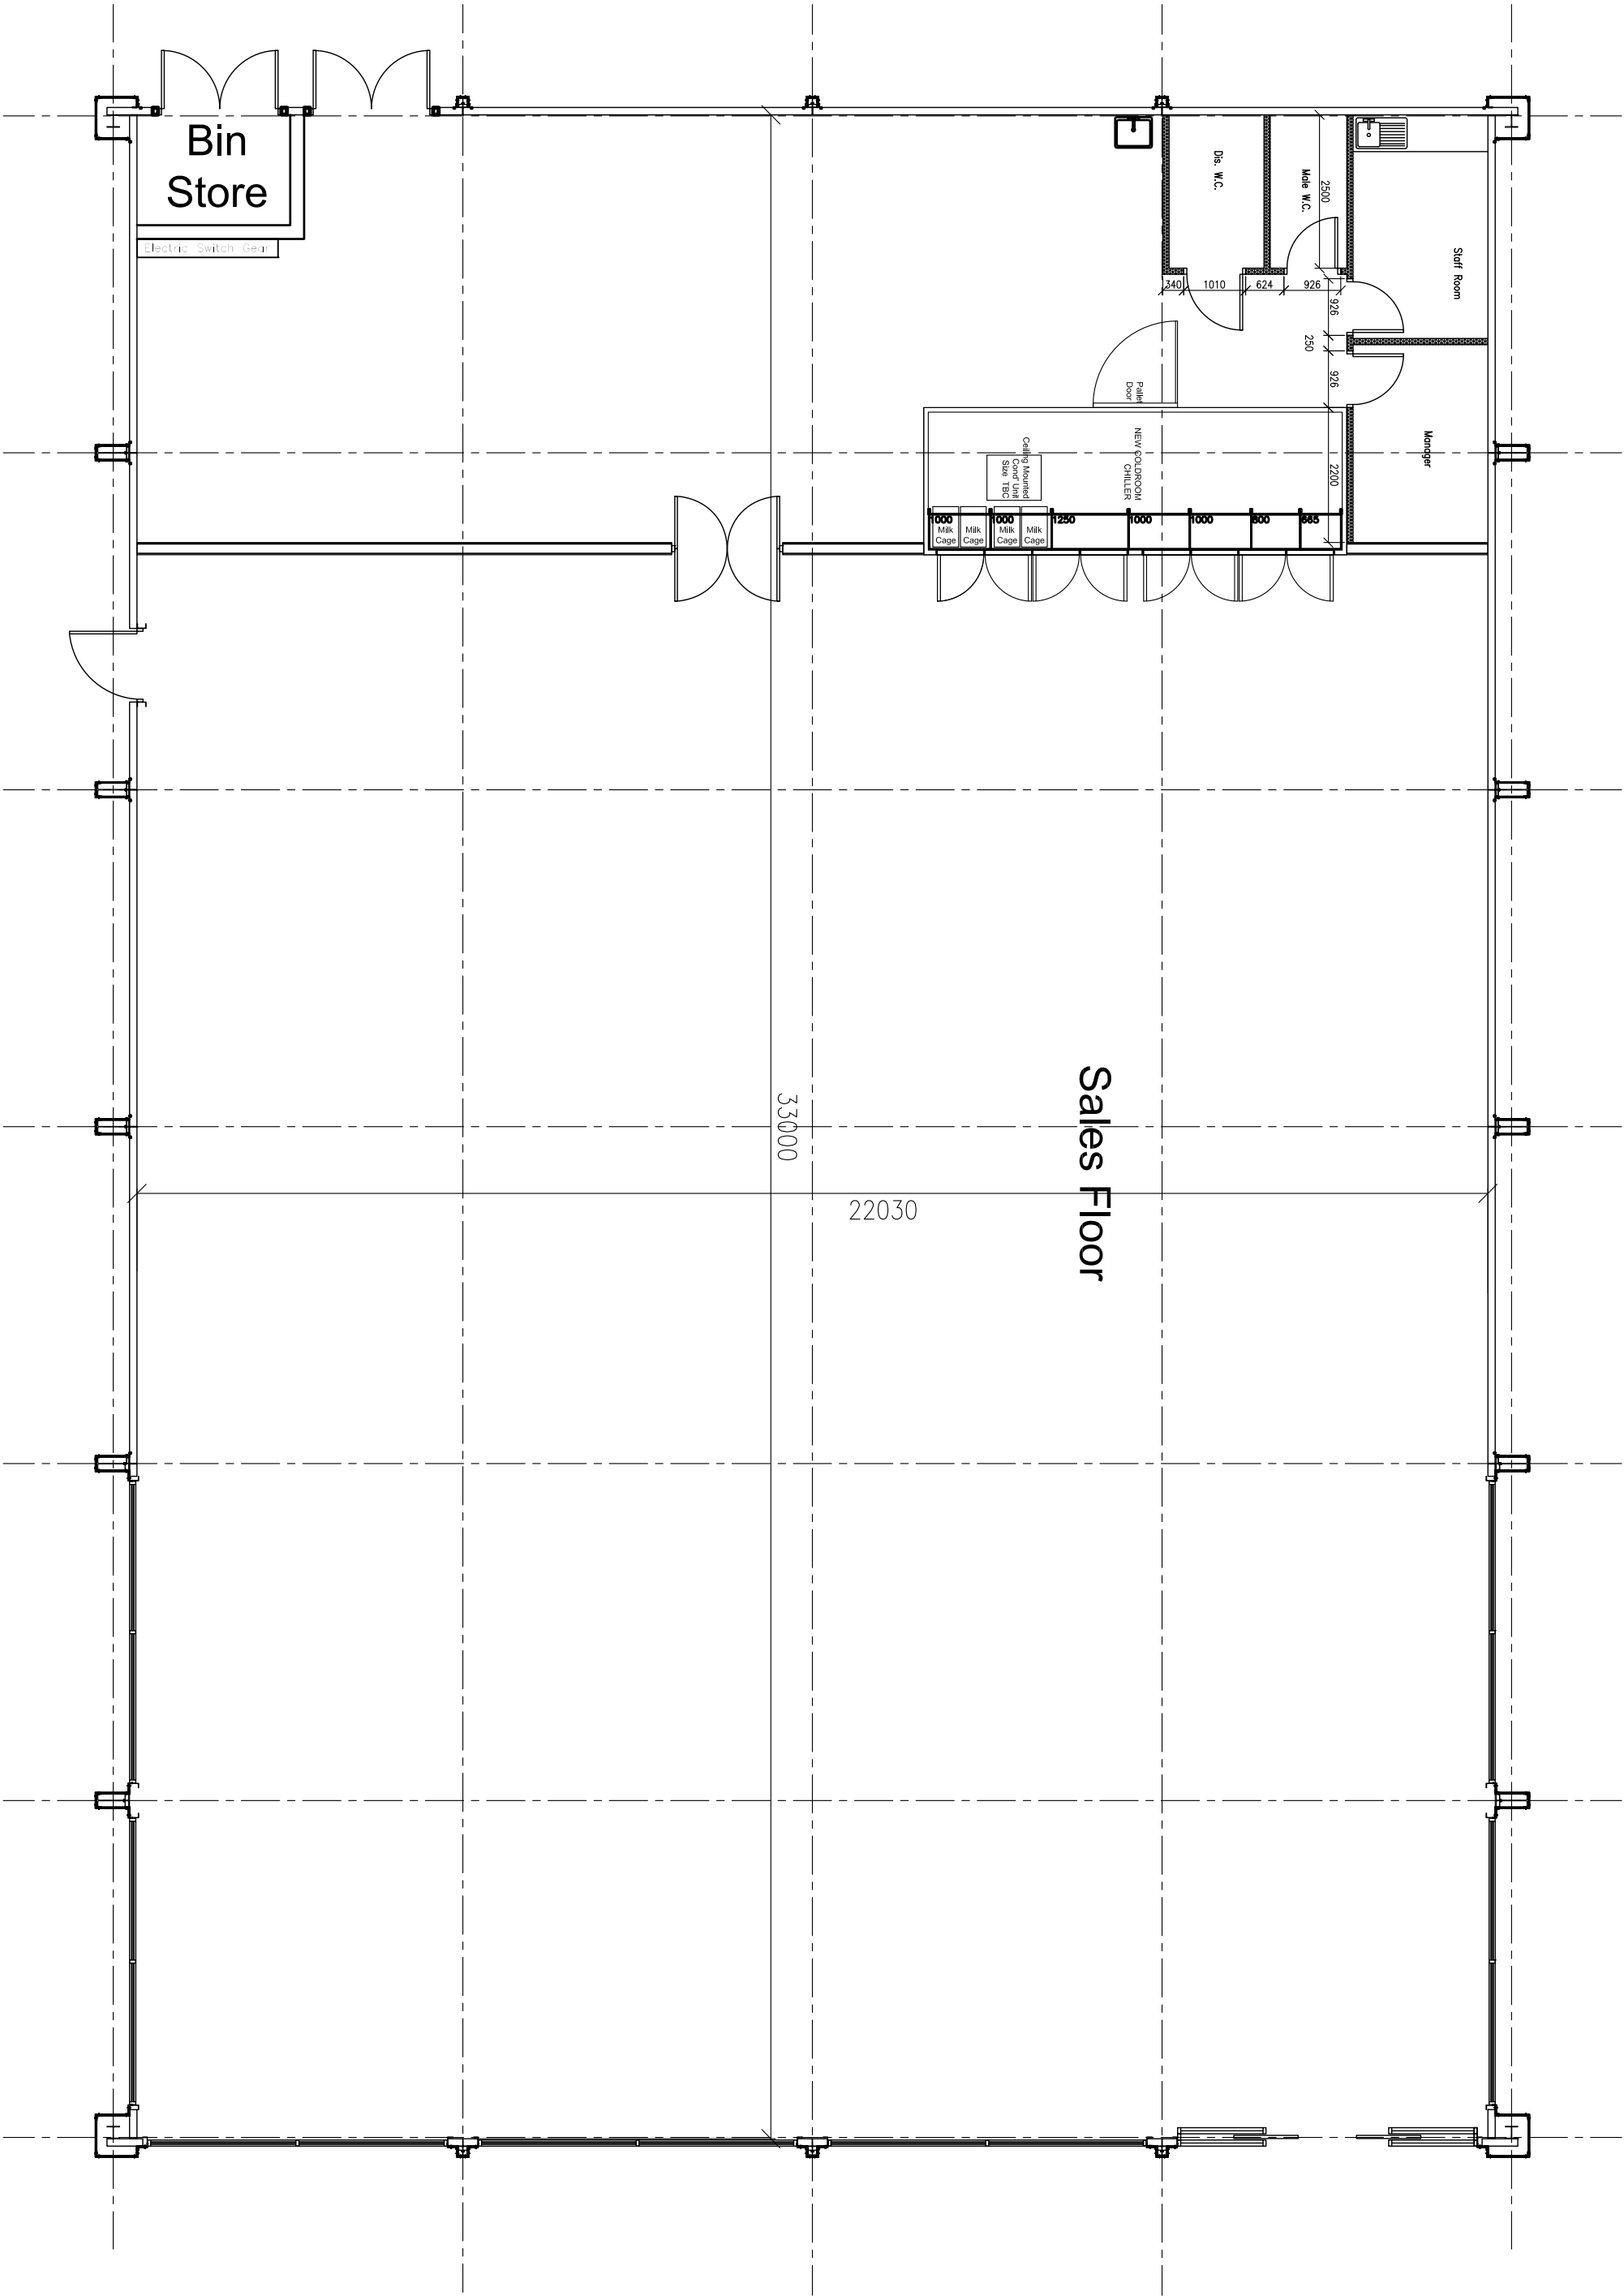


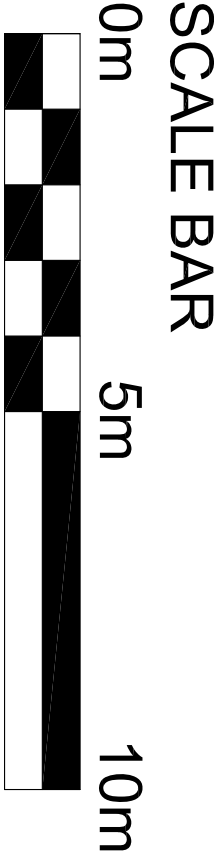

Area Schedule	
743.676m ² / 8,004.862 Ft ²	total gross floor area
726.990m ² / 7,825.255 Ft ²	total internal ground floor
568.952m ² / 6,124.148 Ft ²	Goods Area
153.632m ² / 1,653.681 Ft ²	Site Area
3,580m ² / 0.885 Acres	

CPLC

A S S O C I A T E S

Tel:01242 672333 Fax:01242 672555

Email: cpic@cplc-associates.com

The Bungalow, 87a Station Road

Bishops Cleeve, Cheltenham, GL52 8HJ.

Drawing: Proposed Floor Plan.		Scale: 1:100		Project No: 1736	
Project/Client: Farmfoods Limited – The Athersley Arms, Rotherham Road, Barnsley, S71 1UT.		Drawn By: DMW		Date: 18.09.2014	
				Drawing No: 300	
				Revision: A	

A: 17/02/2015 Amended to match revised site plan.
Rev: | Date: | Description: |
| DMW |
| Drawn: | Checked: |

©CPLC Associates Ltd. Contractors must work to figured dimensions which are to be checked on site. Any discrepancies must be reported immediately.