




TO BE READ IN CONJUNCTION WITH CONSTRUCTION SPECIFICATION

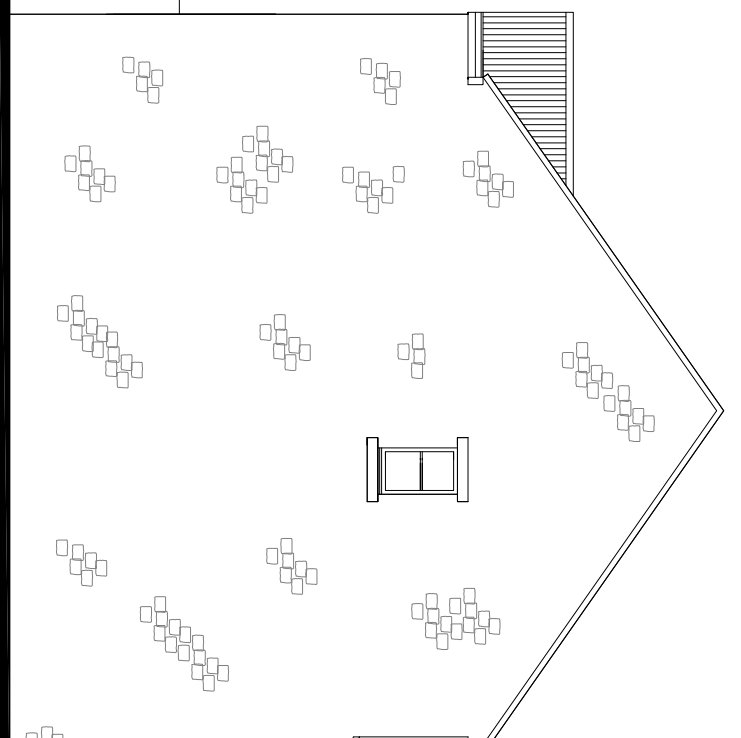

Side Elevation

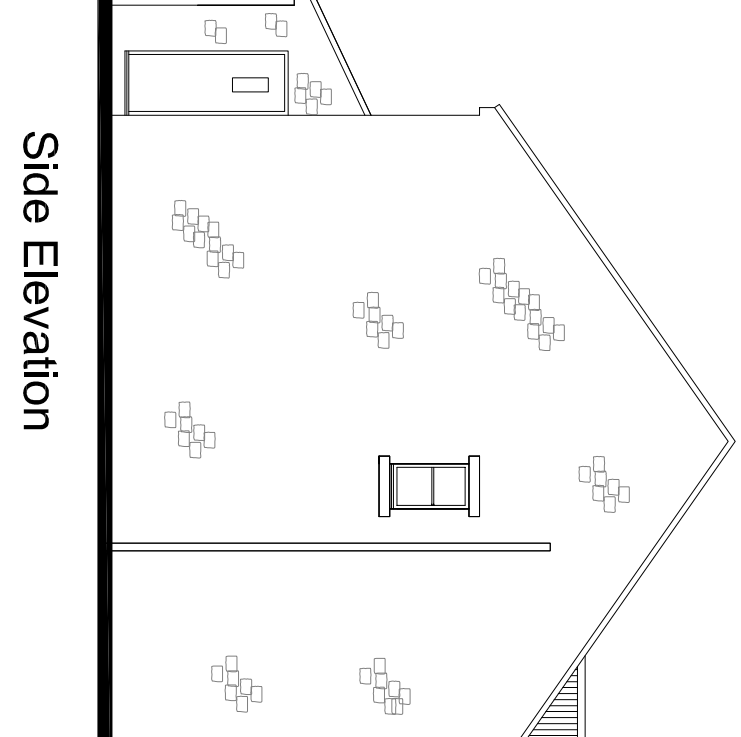



Side Elevation

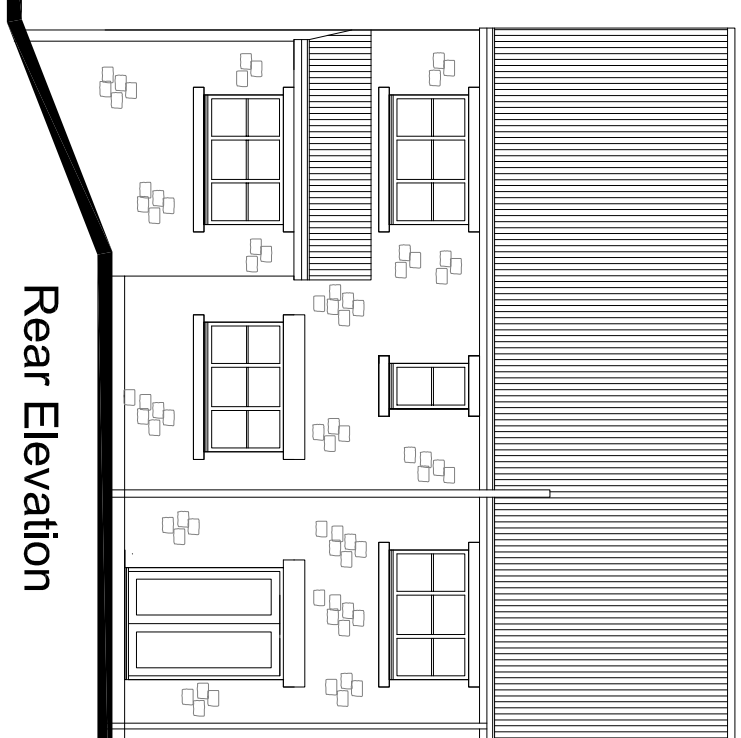

Rear Elevation

41 HOLLIN MOOR VIEW, THURGOLAND

PROPOSED

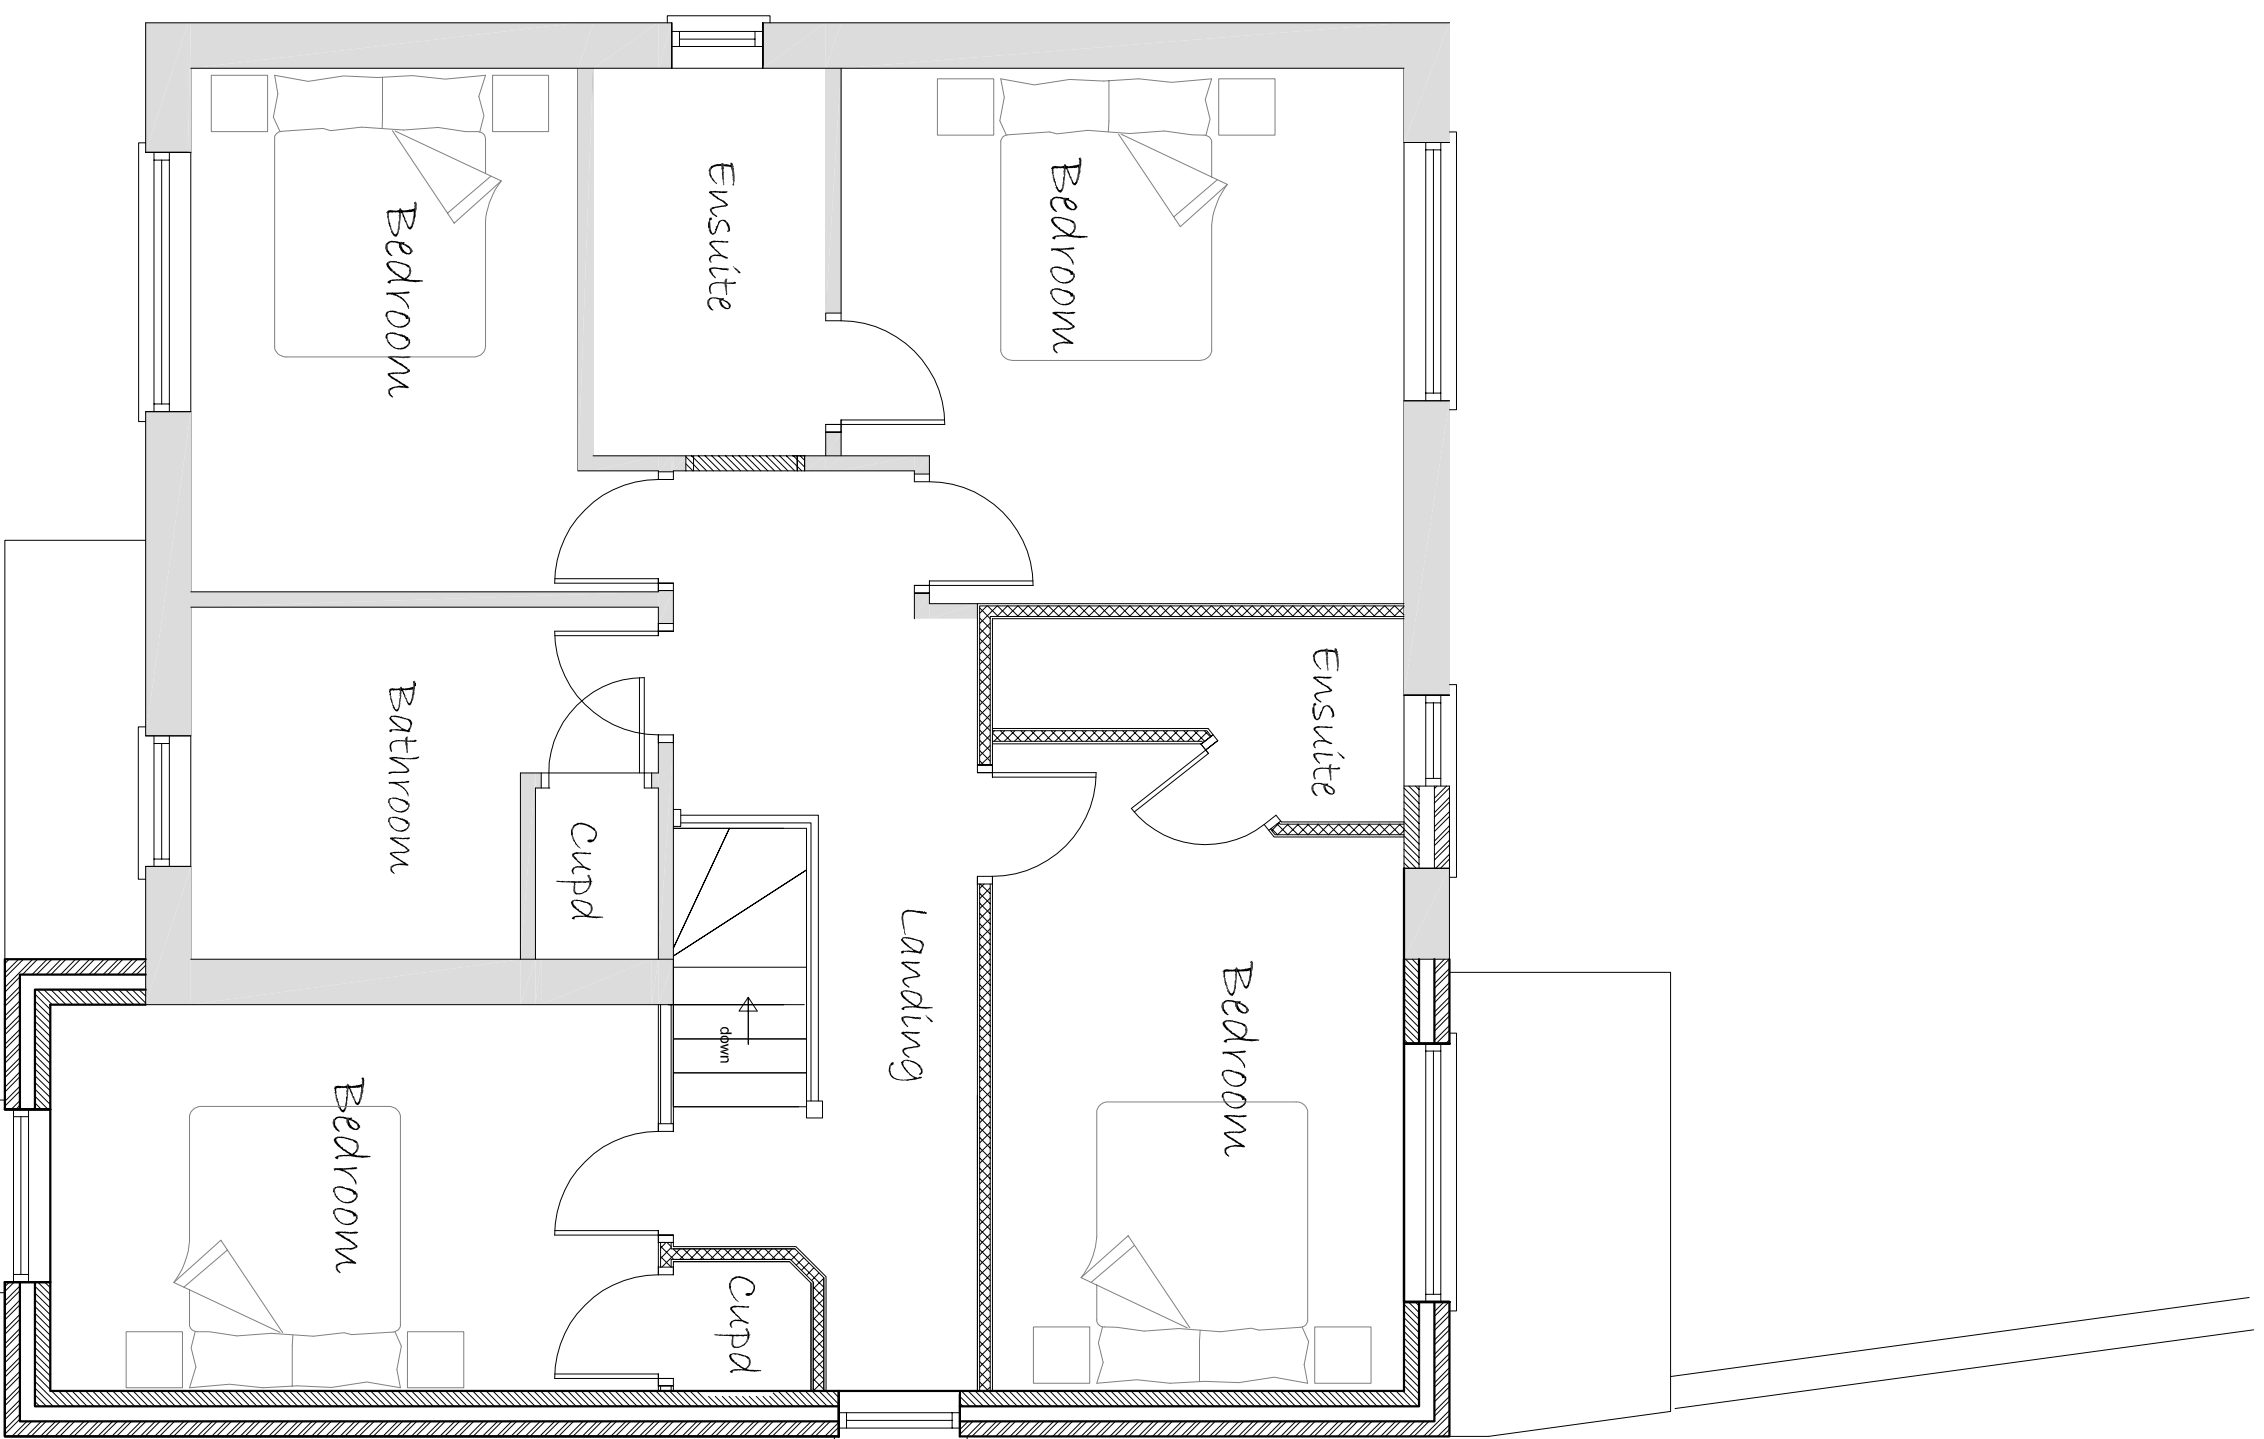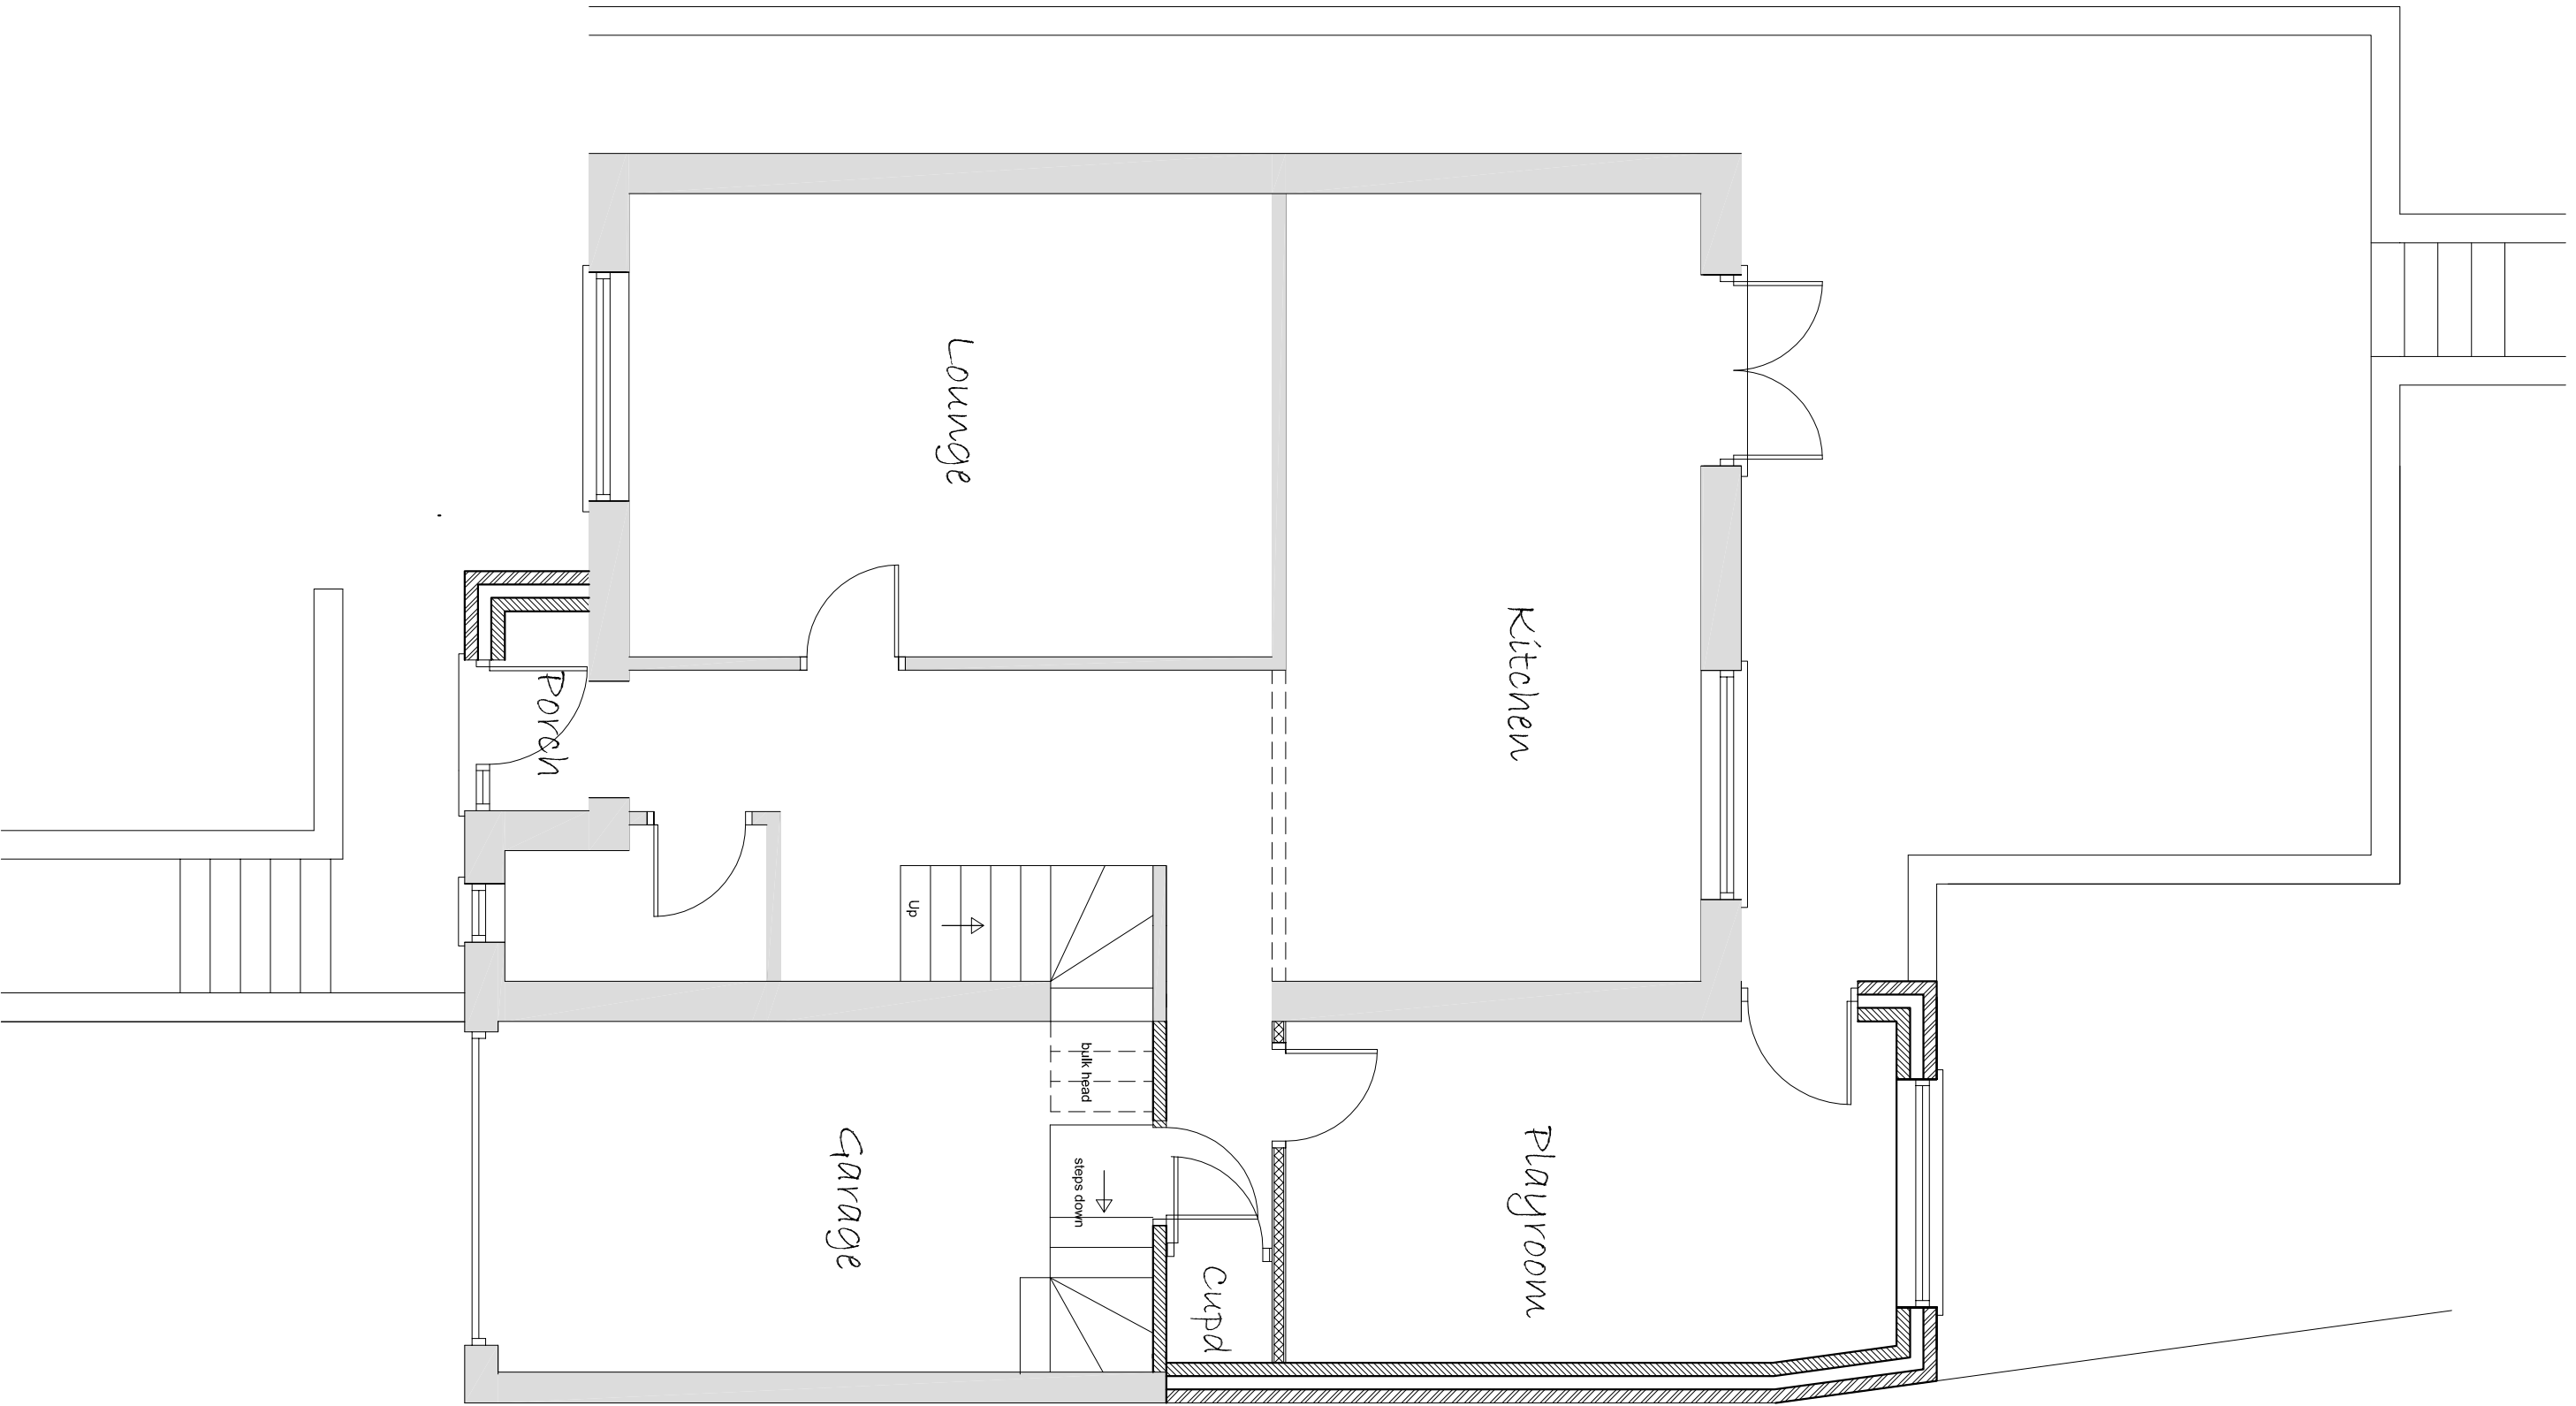

First Floor Plan

SUBJECT TO PLANNING APPROVAL

SUBJECT TO BUILDING REGS APPROVAL

NOTES

This drawing and all the information shown is the property of DK Designs and shall not be copied whole, or in part, or used for any other purpose without written permission of the Company

ALL DIMENSIONS TO BE CHECKED ON SITE

ALL SUBJECT TO STRUCTURAL

CALCULATIONS

DO NOT SCALE FROM THIS DRAWING
EXCEPT FOR THE PURPOSES OF LOCAL
AUTHORITY PLANNING

AUTHORITY PLANNING

IF ANY VARIATIONS ARE MADE TO

**SPECIFICATION/DRAWINGS WITHOUT DK
DESIGNS KNOWLEDGE, DK DESIGNS WILL
NOT BE HELD ACCOUNTABLE FOR NON
COMPLIANCE OF PLANNING AND BUILDING
REGUALTIONS**

Rev.	Date.	Remarks
------	-------	---------

DK DESIGNS
FUTURE PROJECTS TODAY

**96 BLACKBURN DRIVE
CHAPELTOWN
SHEFFIELD
S35 2ZP**

TEL/FAX: 0114 2571043 MOB: 07710763875
EMAIL :- DESIGNS@DK-DESIGNS.CO.UK
WEB:- WWW.DK-DESIGNS.CO.UK

Client. Mr and Mrs C Daniels

41 Hollin Moor View, Thurgoland
Proposed
Floor Plans and Elevations

Scales	1:50 1:100 @ A1	Date.
Drawing Number	2015-77-04	Revision
		A.
		Drawn by

Note:- All subject to Structural Engineers Calculations