


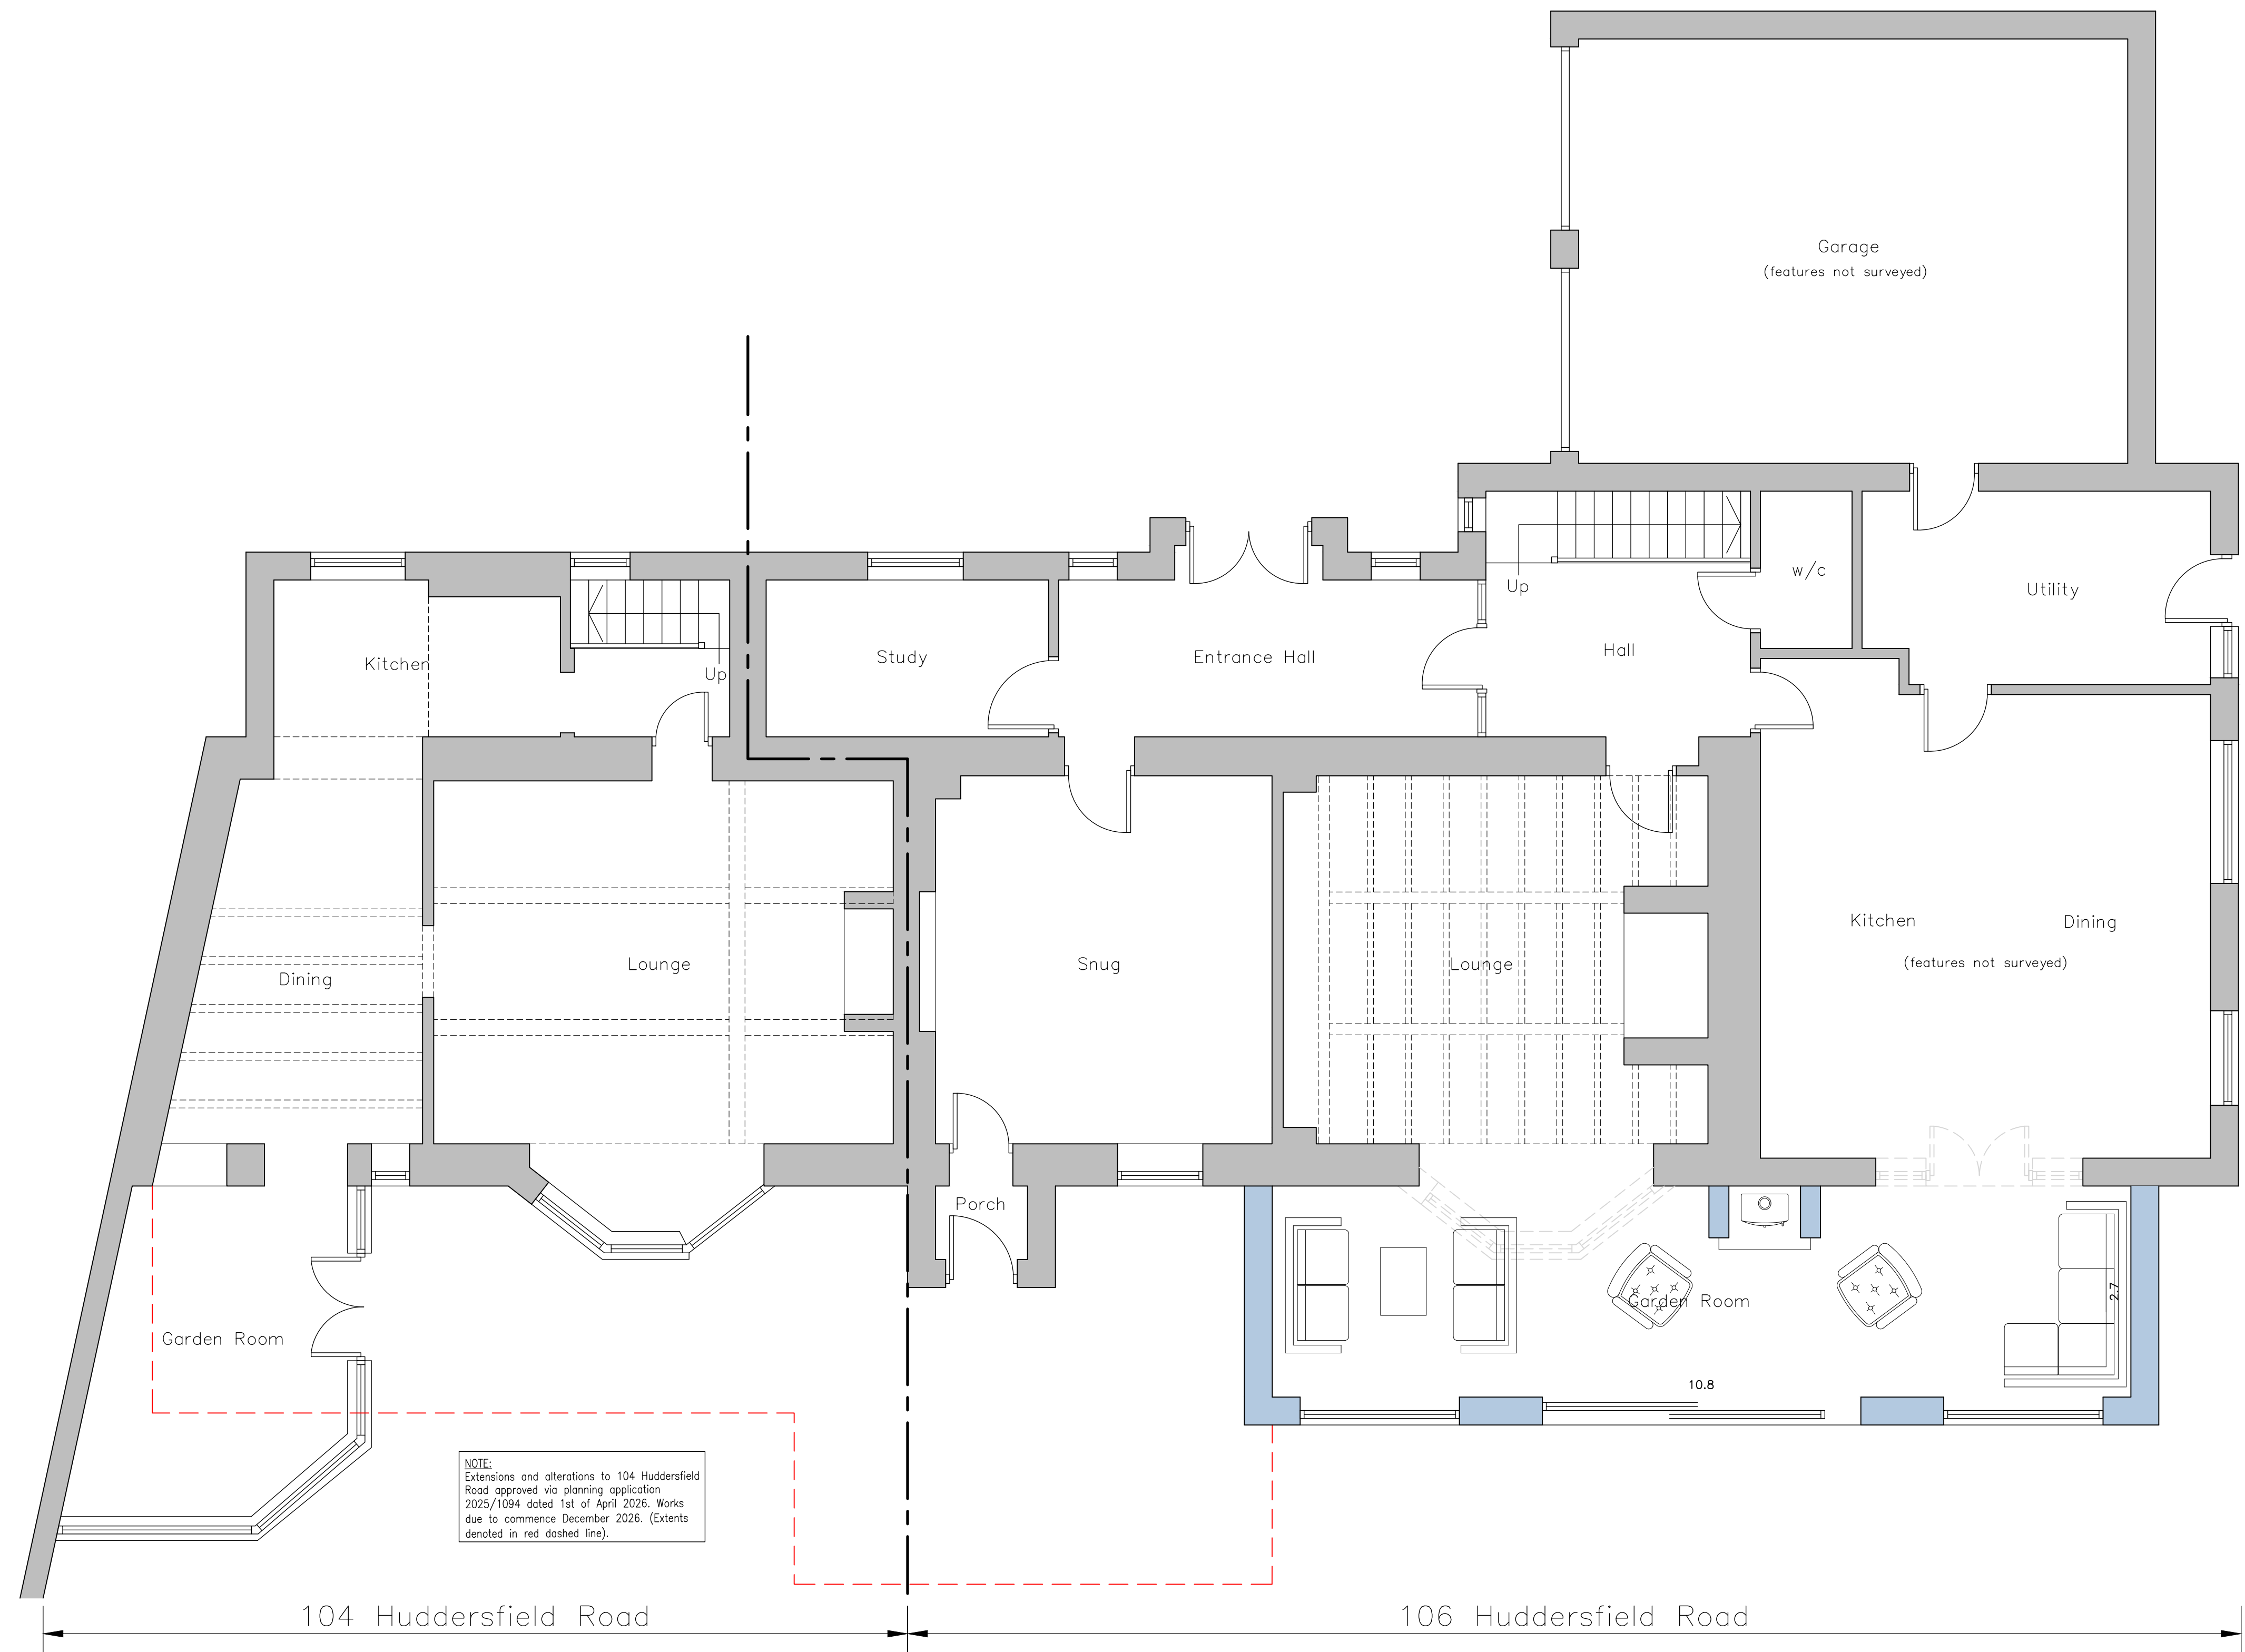

Proposed Ground Floor Layout
Scale 1:50

- NOTES**
1. No dimensions to be scaled.
IF IN DOUBT ASK.
 2. All dimensions must be checked and verified on site by the Contractor prior to the commencement of works and Hinchliffe Architecture & Design Ltd. to be notified of any discrepancies.
 3. The copyright of these drawings remains the property of Hinchliffe Architecture & Design Ltd. They must not be reproduced in any way without prior written consent from the originator (Hinchliffe Architecture & Design Ltd.)
 4. Any works undertaken on site prior to obtaining full written approval from the Planning Department & Building Control is at the Contractor/Clients own risk. Works should not commence until ALL approvals are granted.

B	2/02/26	DRAWING RE-CREATED
A	1/08/26	FIRST ISSUE
Rev.	Date	Description

Status
PLANNING

**hinchliffe**
architecture
& design

Hinchliffe A&D
24 Carr View Road
Hepworth
Holmfirth
West Yorkshire
HD9 1HS01921 937 192
01888 533 744
info@hinch-architecture.co.uk
www.hinch-architecture.co.uk

Client
MR & MRS F & M ORR

Project
106 HUDDERSFIELD RD.
INGBIRCHWORTH
PENISTONE
HUDDERSFIELD
SOUTH YORKSHIRE, S36 7GF

Drawing Title
PROPOSED GROUND
FLOOR PLAN

Scale (at A1)	Date
AS SHOWN	AUG' 2026

Org. no.	Rev.
387-26-PL04	B