




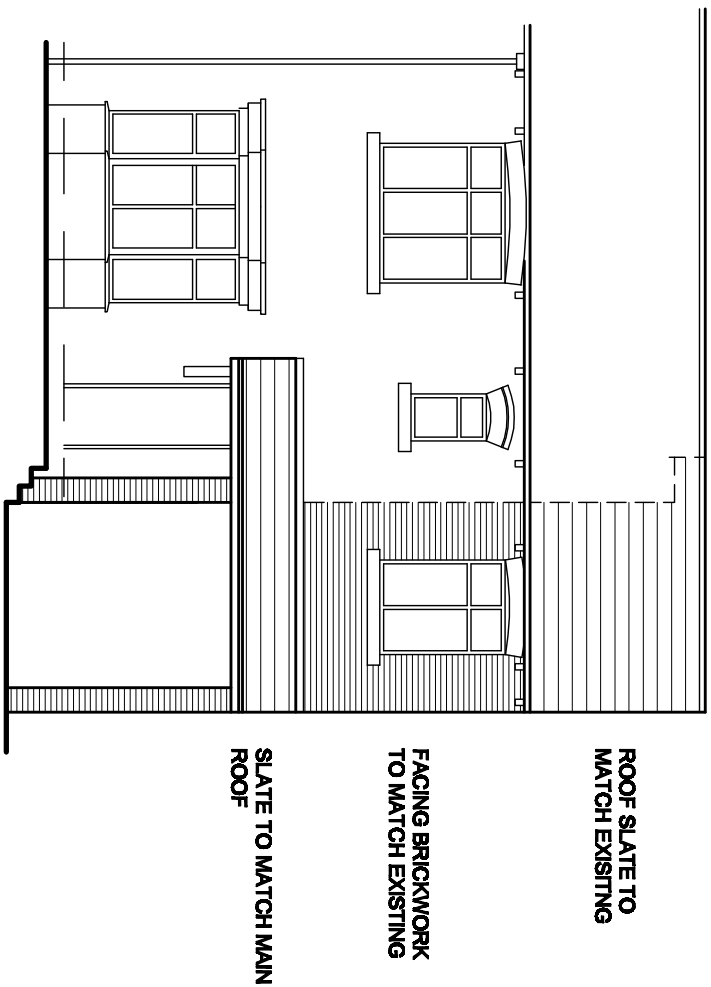


FRONT ELEVATION
AS PROPOSED

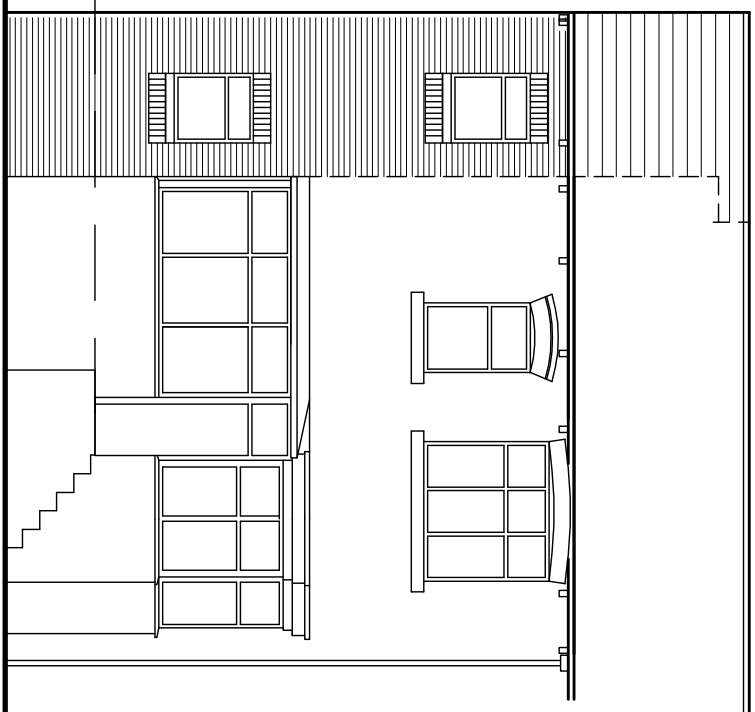


REAR ELEVATION
AS PROPOSED

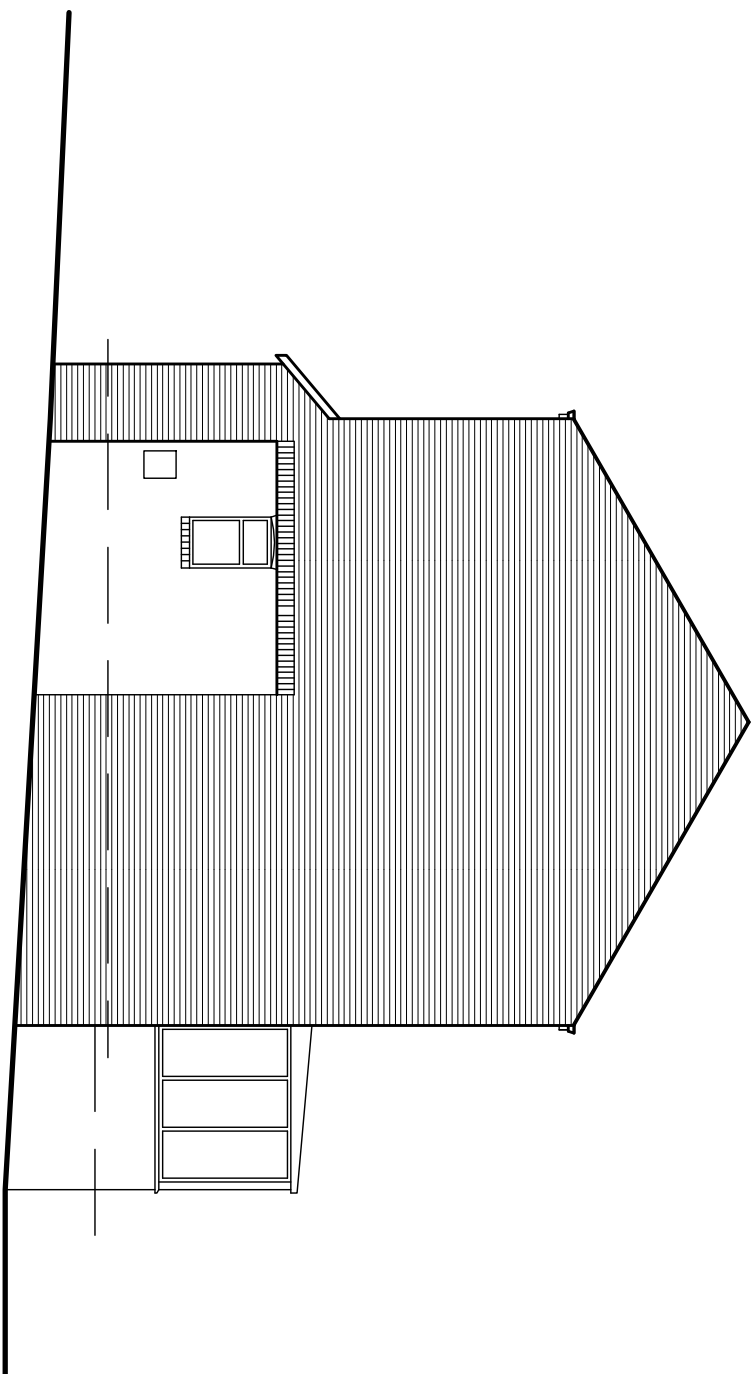


SIDE ELEVATION
AS PROPOSED

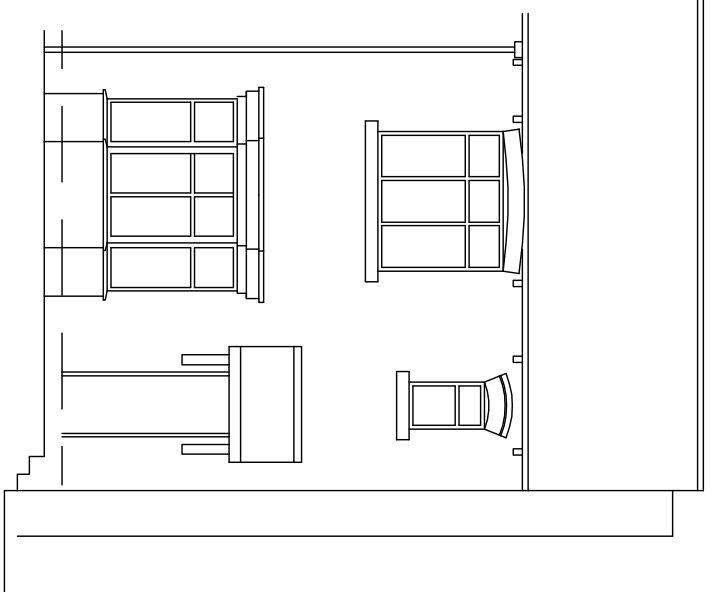


FRONT ELEVATION
AS EXISTING

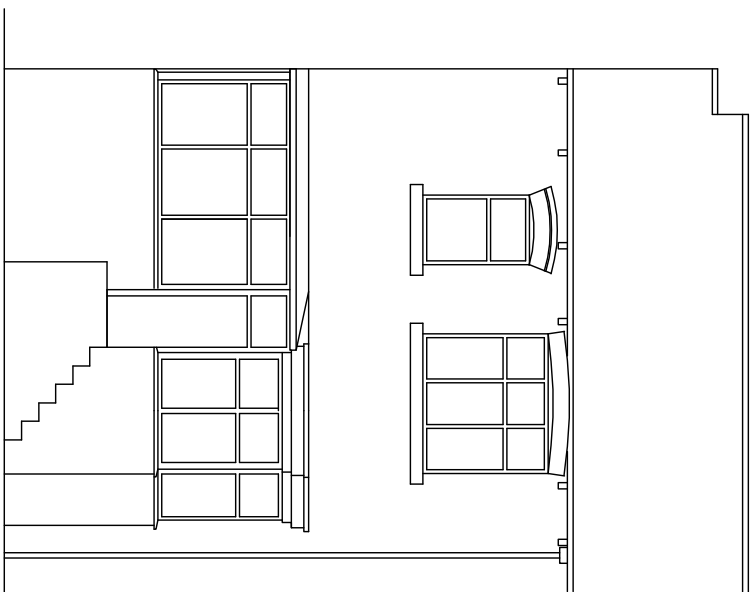


REAR ELEVATION
AS EXISTING

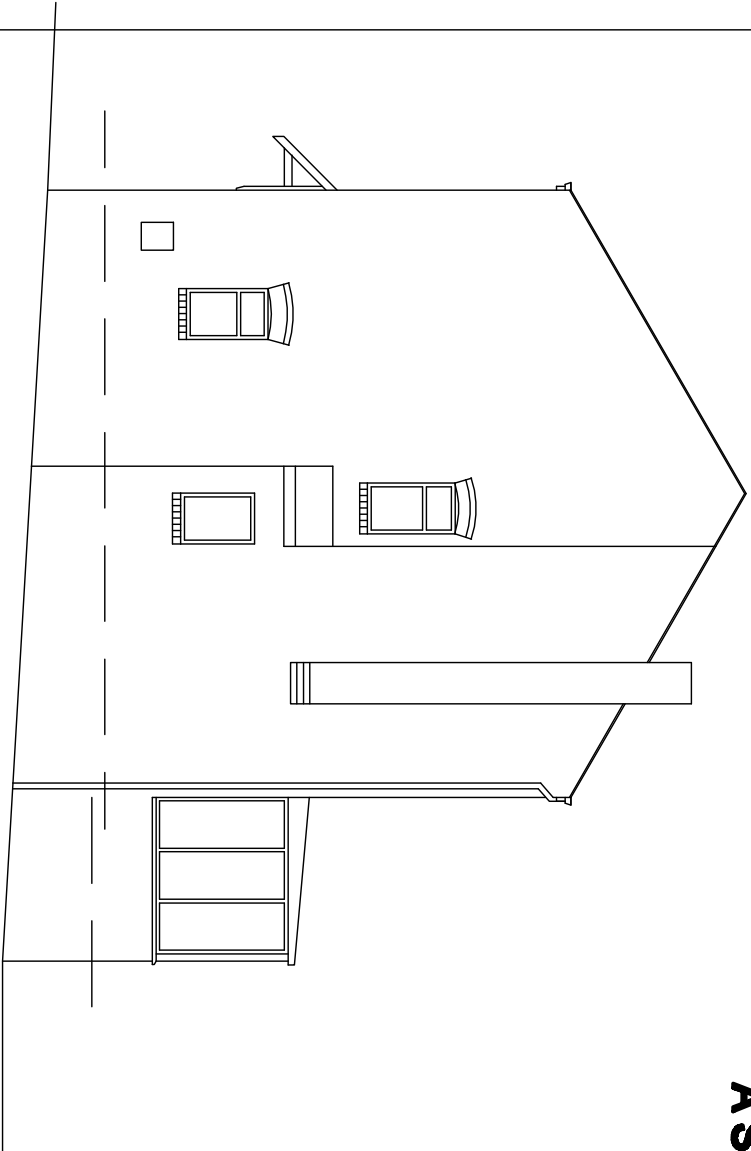


SIDE ELEVATION
AS EXISTING

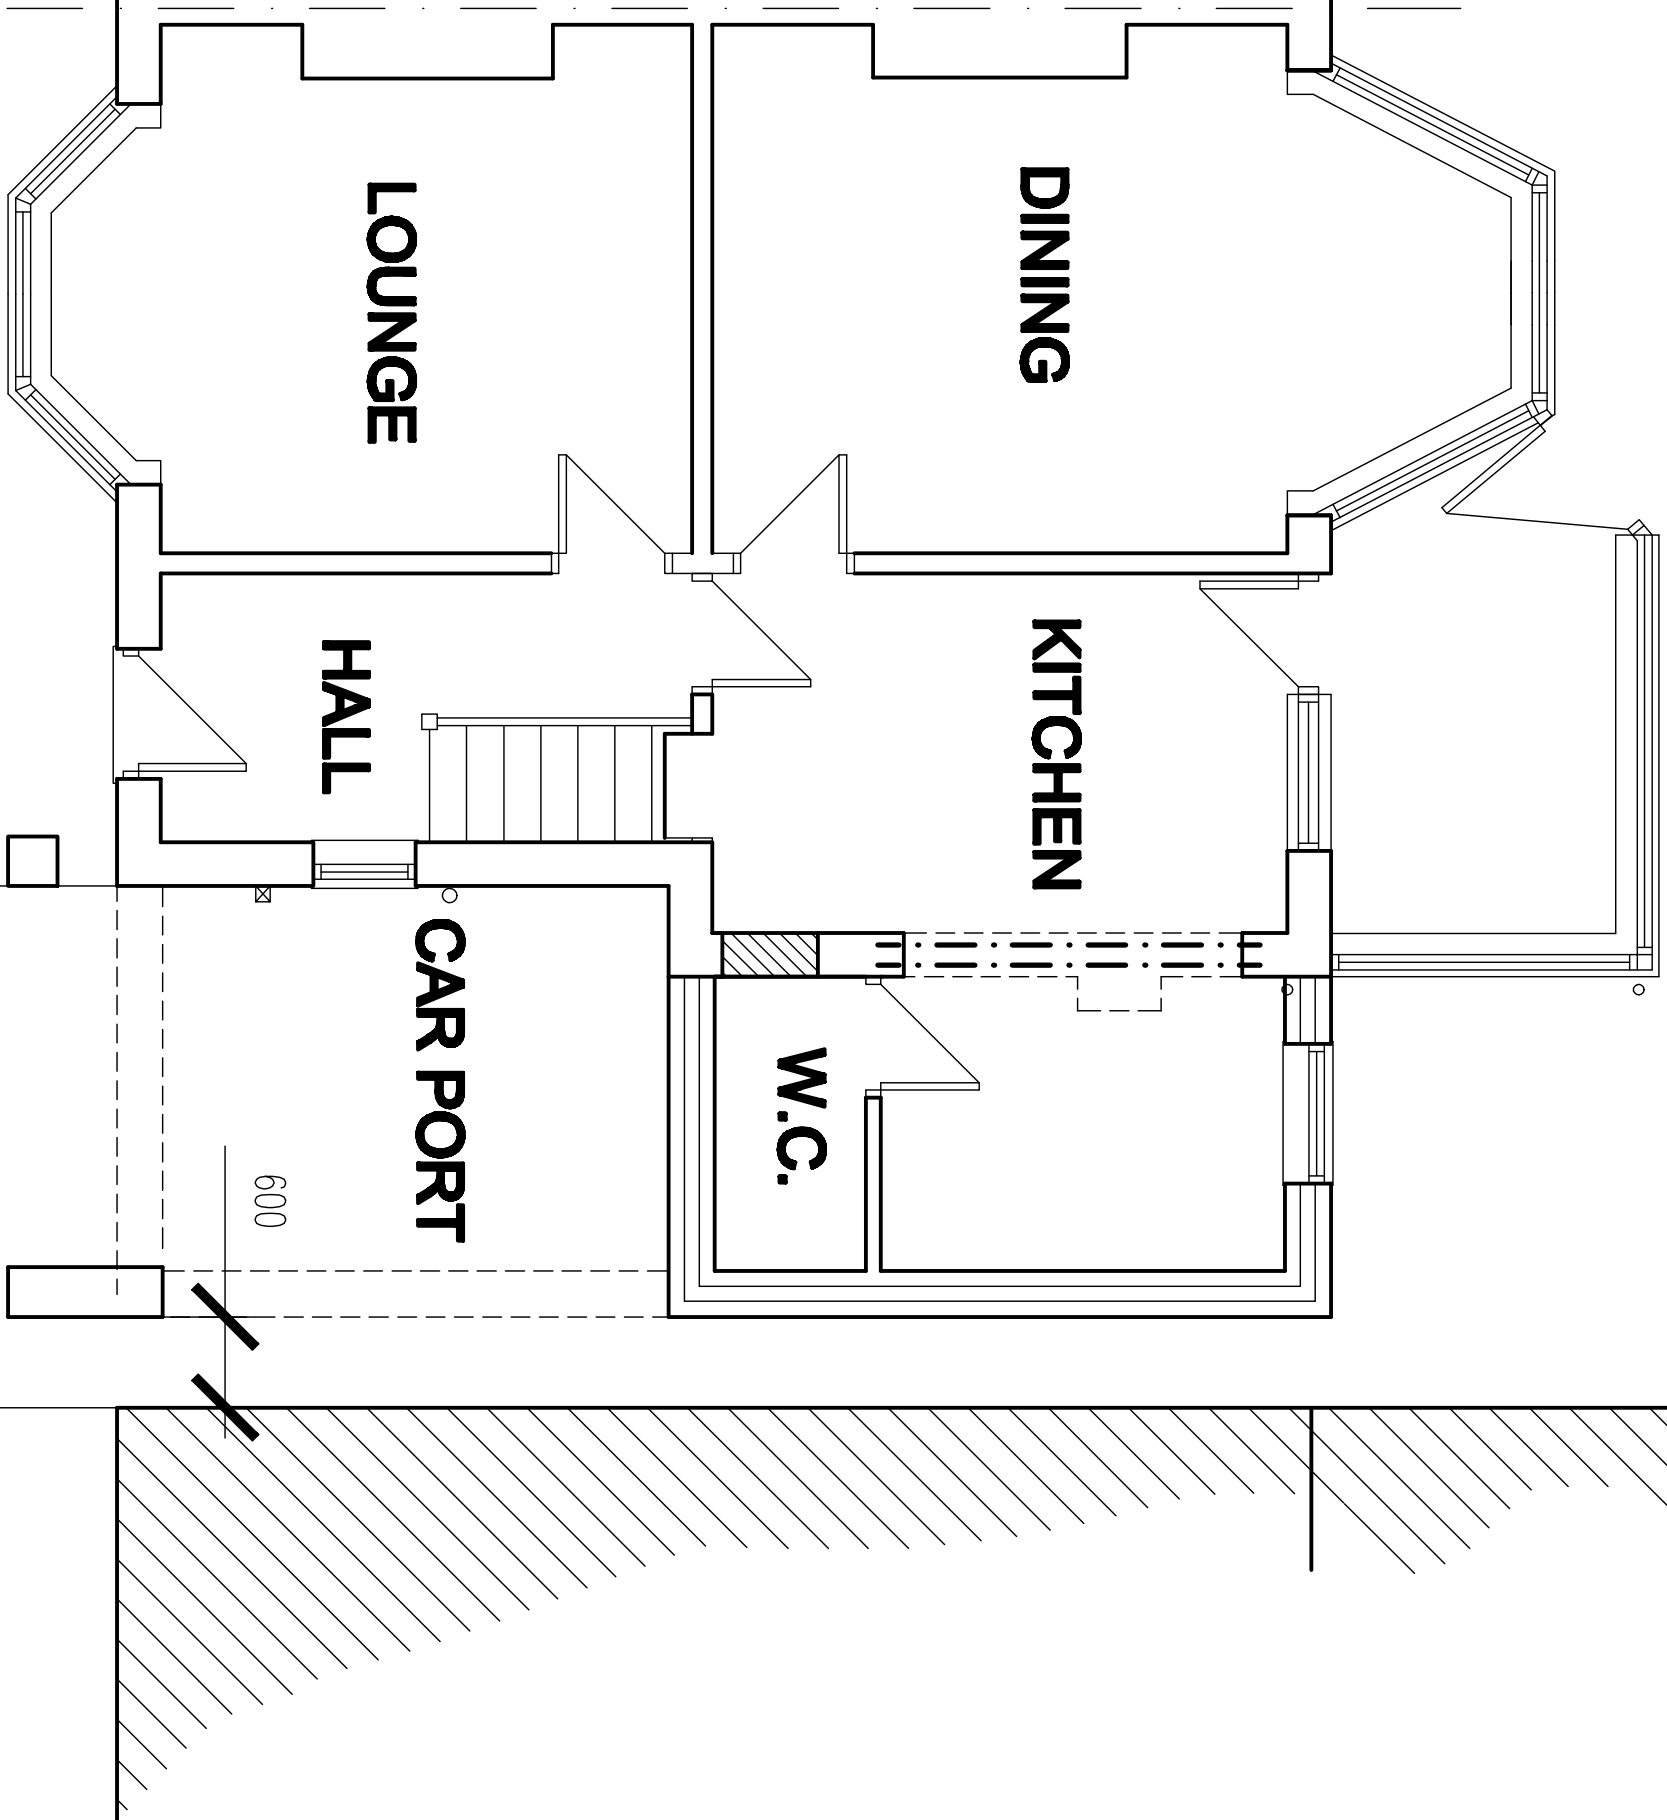


GROUND FLOOR PLAN
AS PROPOSED

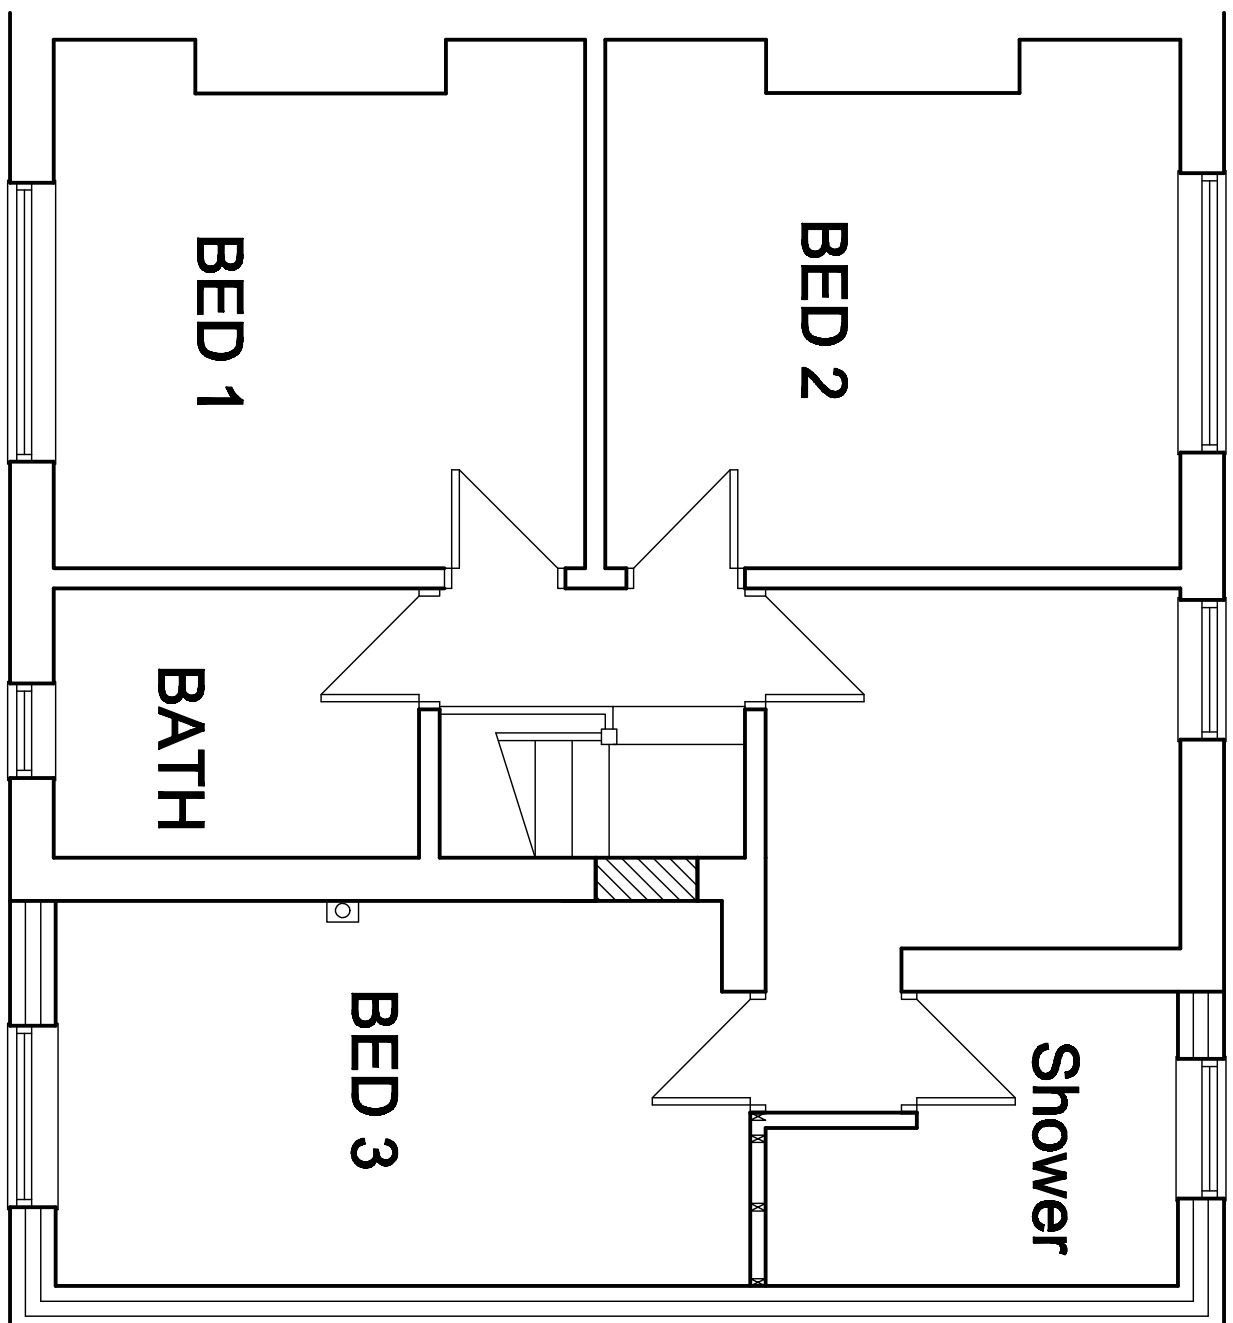


FIRST FLOOR PLAN
AS PROPOSED

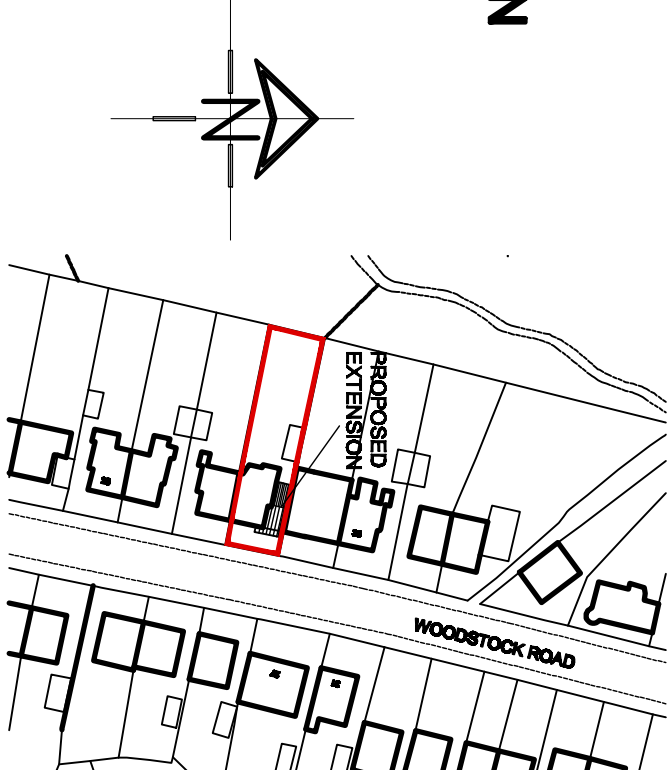

LOCATION PLAN
SCALE 1:1250

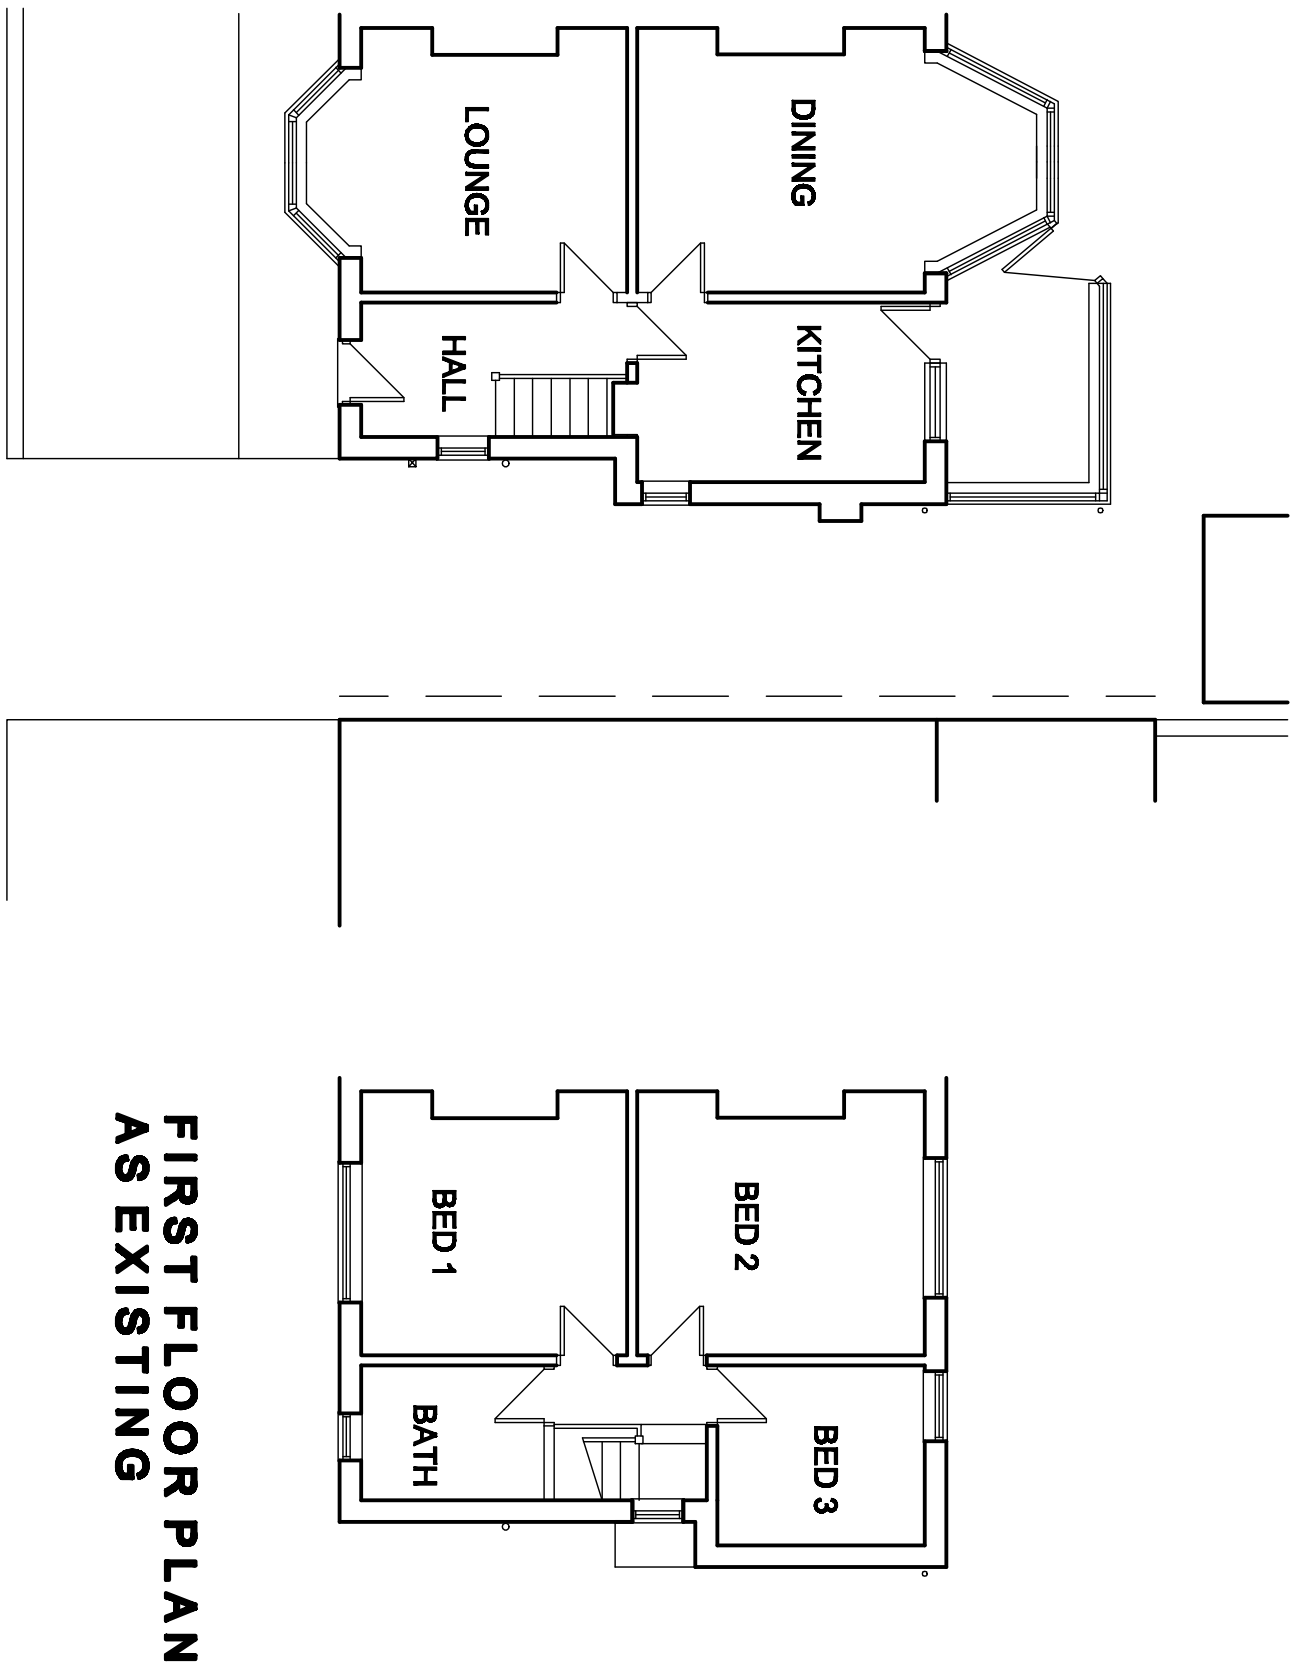

GROUND FLOOR PLAN
AS EXISTING

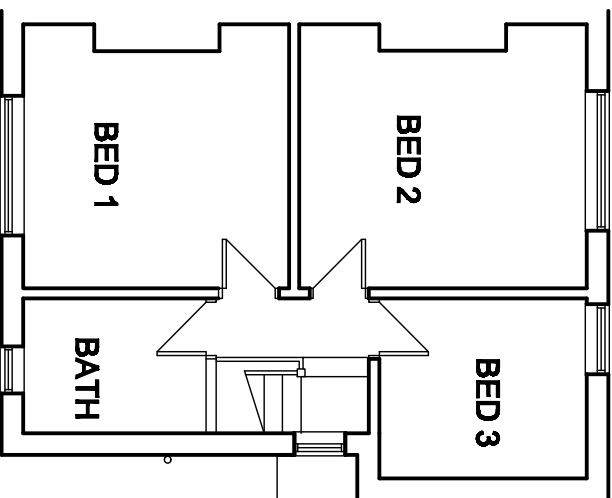

FIRST FLOOR PLAN
AS EXISTING

White Agus Partnership				PROVIDENCE VILLA, 42 SACKVILLE STREET, BARNESLEY, S10 2DB SURVEYORS AND BUILDING DESIGN CONSULTANTS			
Project: PROPOSED EXTENSION 32 WOODSTOCK ROAD BARNESLEY				Client: MRS S. KAYE			
Drawing Title: PLANS AND ELEVATIONS				Date: APRIL 2010	Scale: 1:50 & 1:100		
Date: 07-05-10	A	Suffix: EXISTING TO CLIENTS REQUIREMENTS	Description:	Date:	Dwg. No: 01	Rev: A	Description: