




FRONT ELEVATION SCALE 1:100

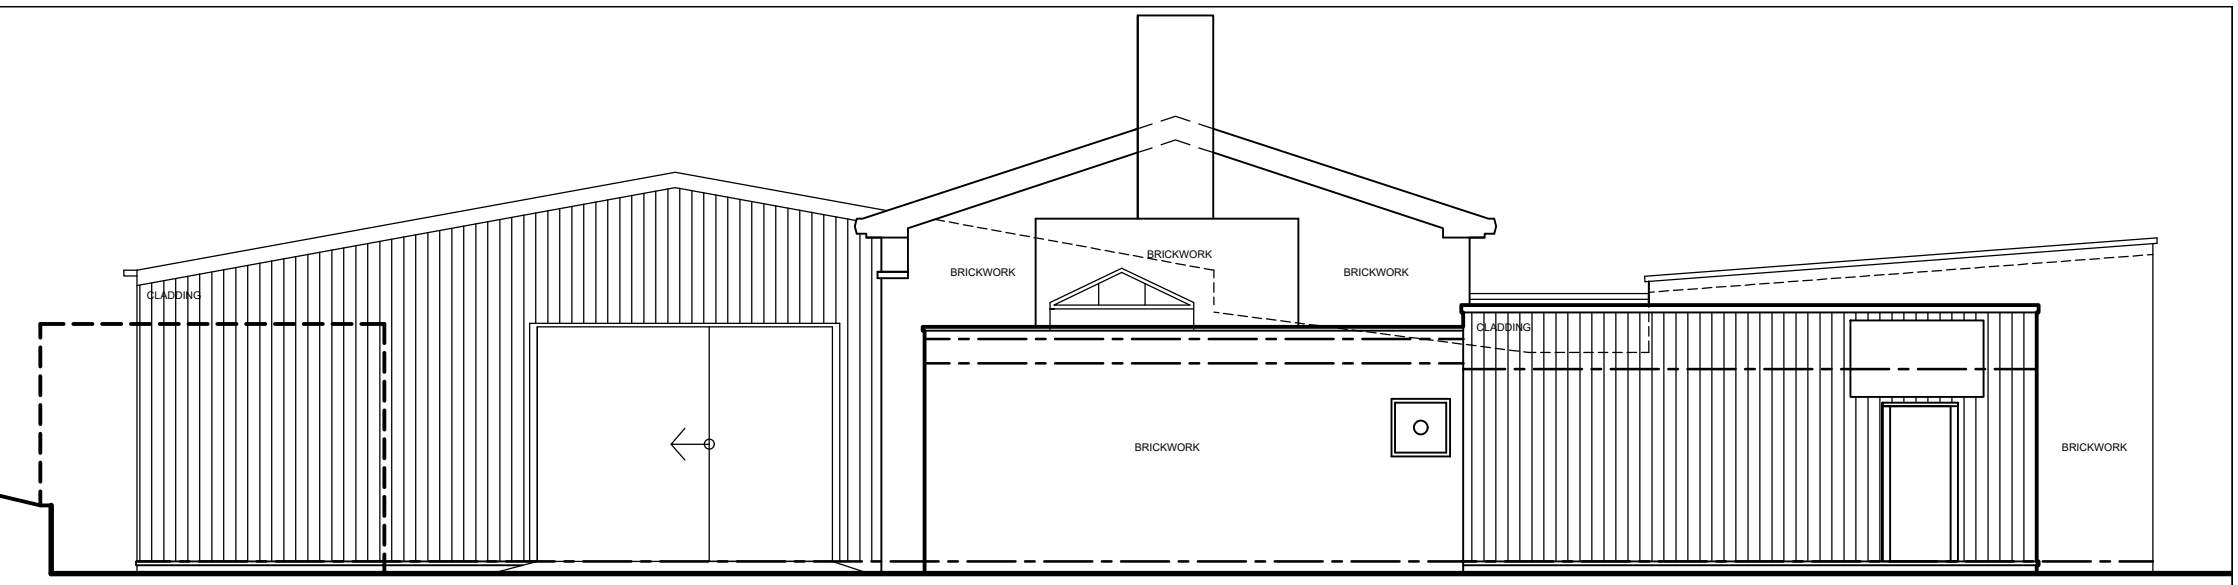


SIDE ELEVATION 1 SCALE 1:100

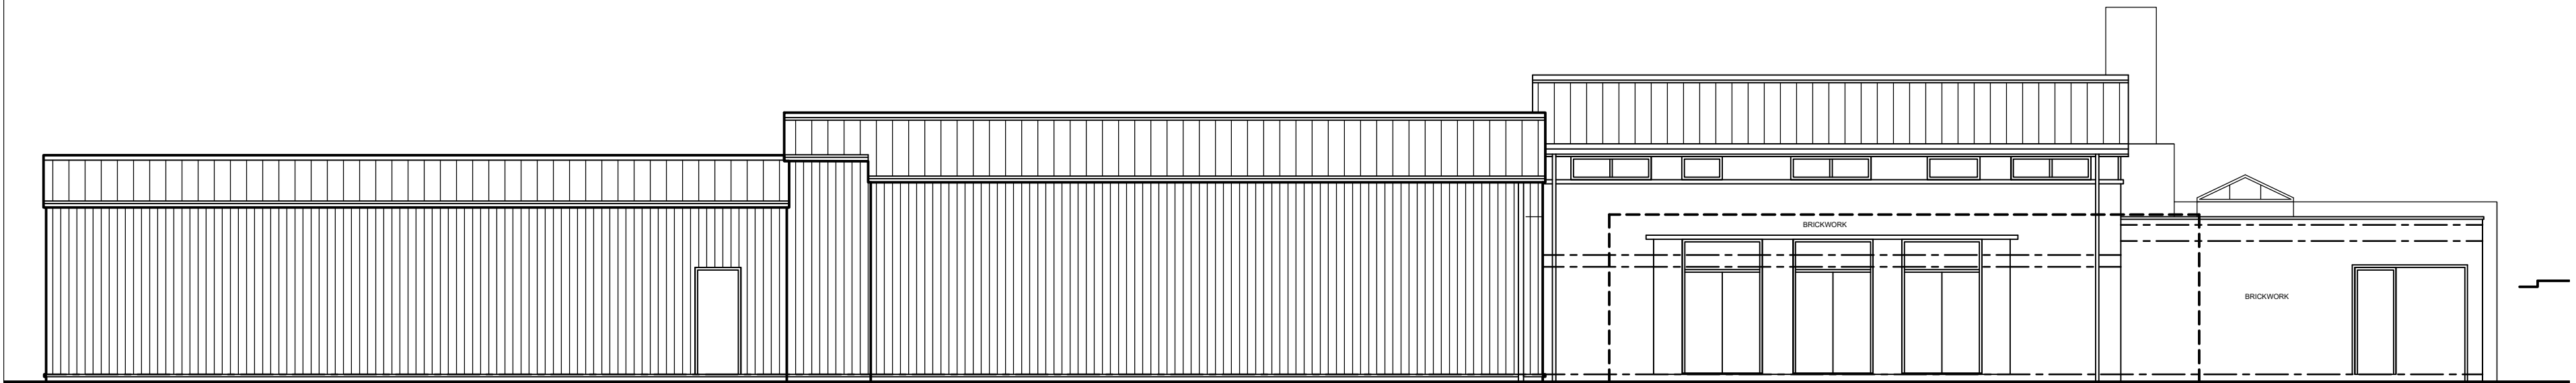


REAR ELEVATION SCALE 1:100

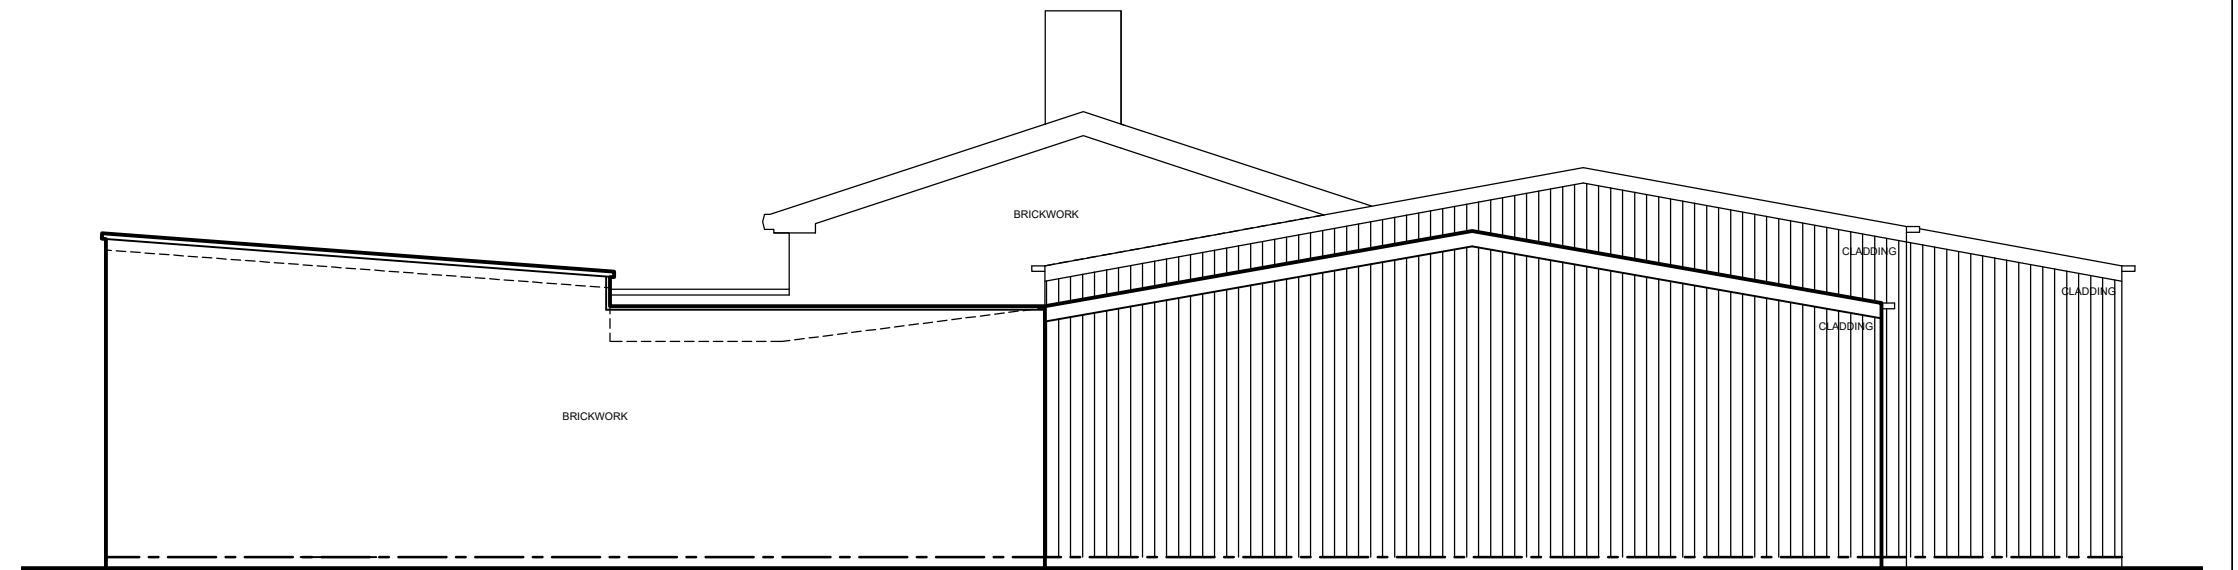


SIDE ELEVATION 2 SCALE 1:100

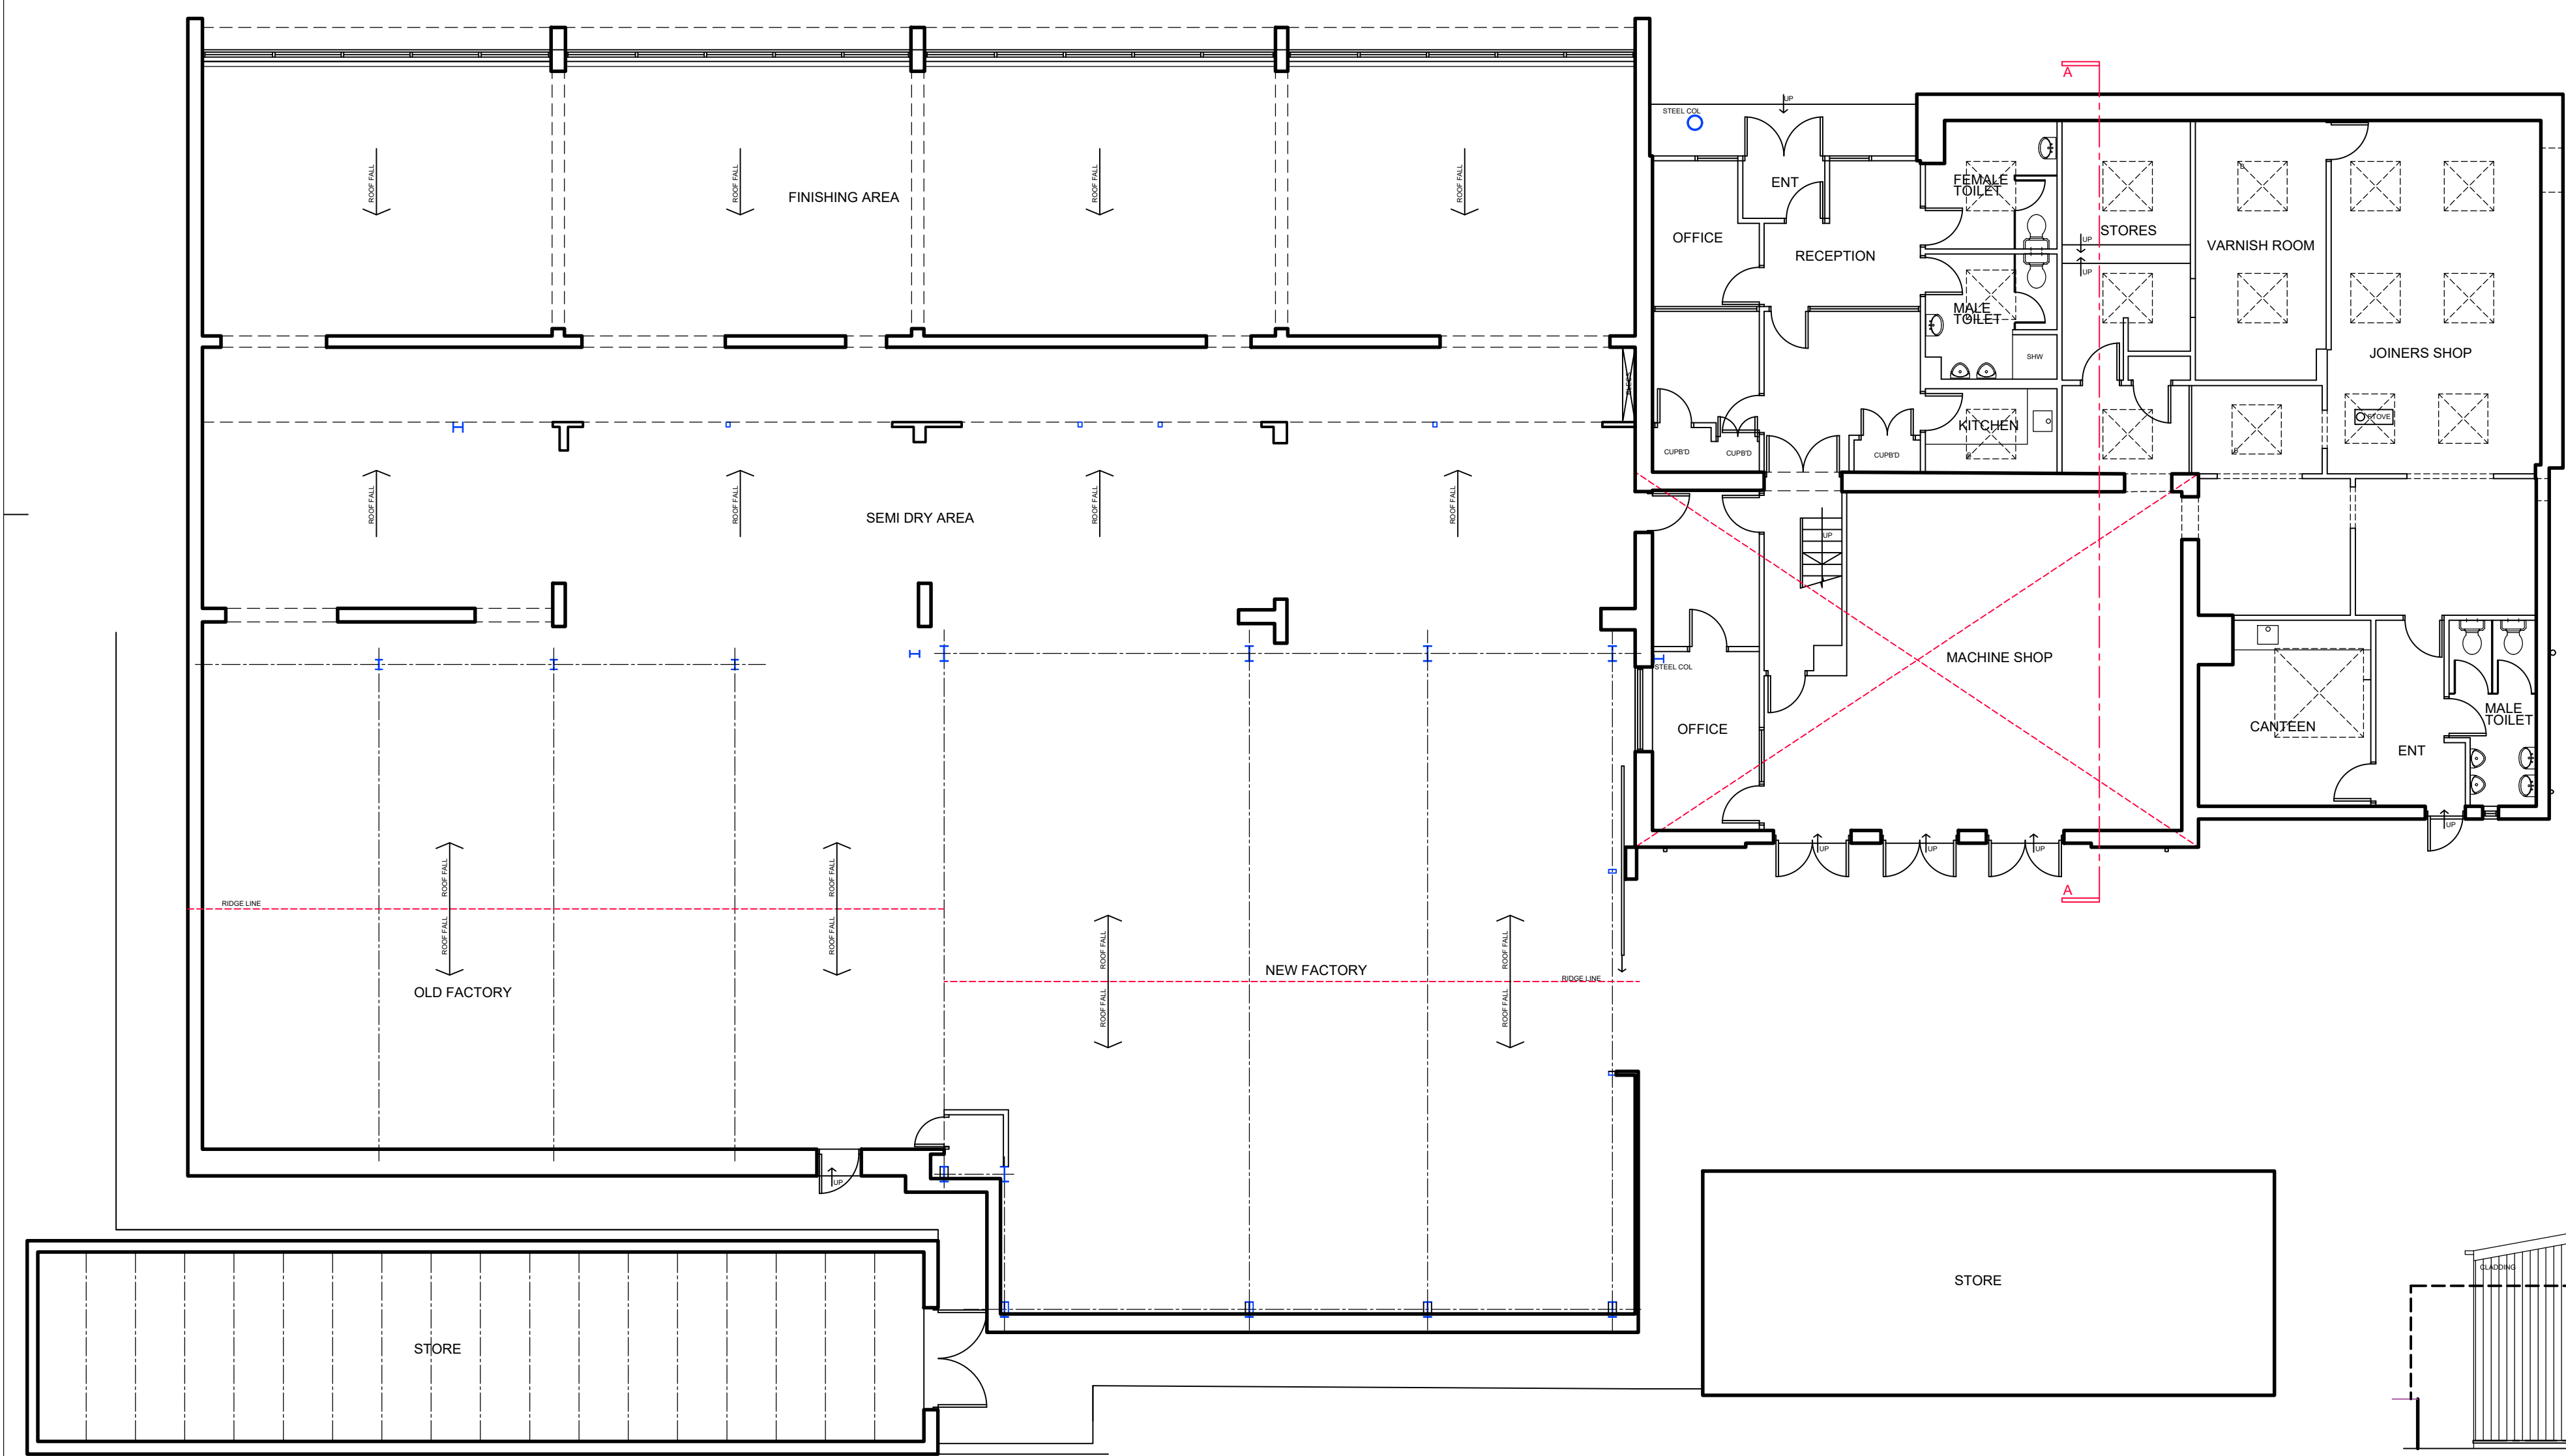


GROUND FLOOR PLAN SCALE 1:100

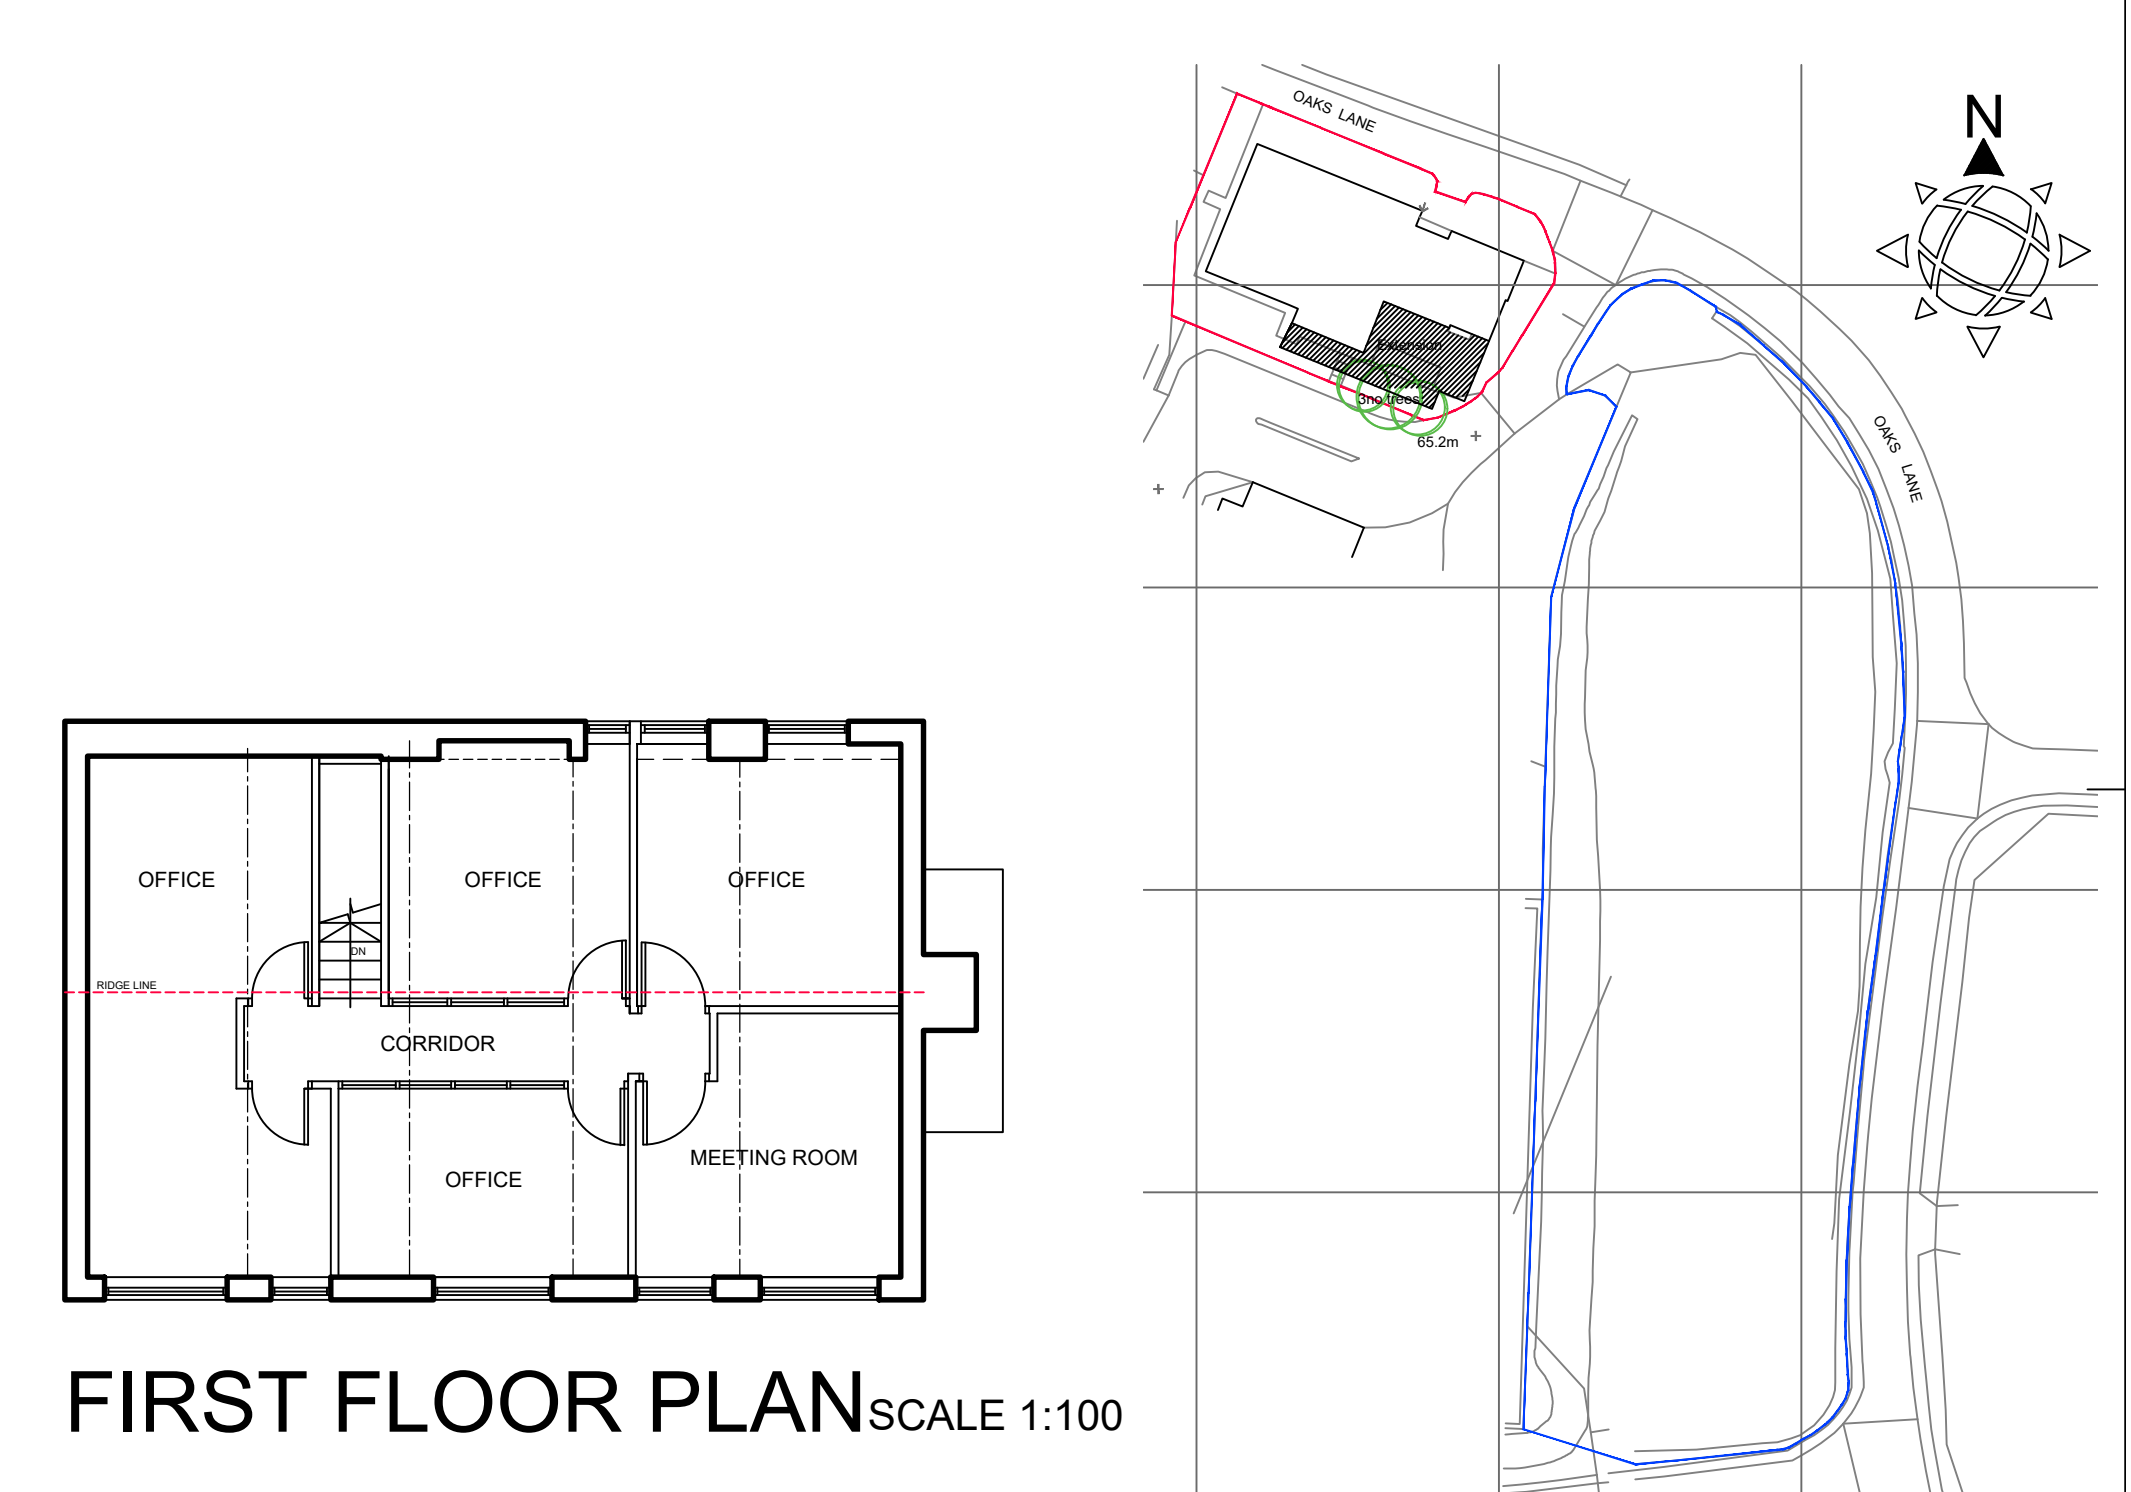

FIRST FLOOR PLAN SCALE 1:100

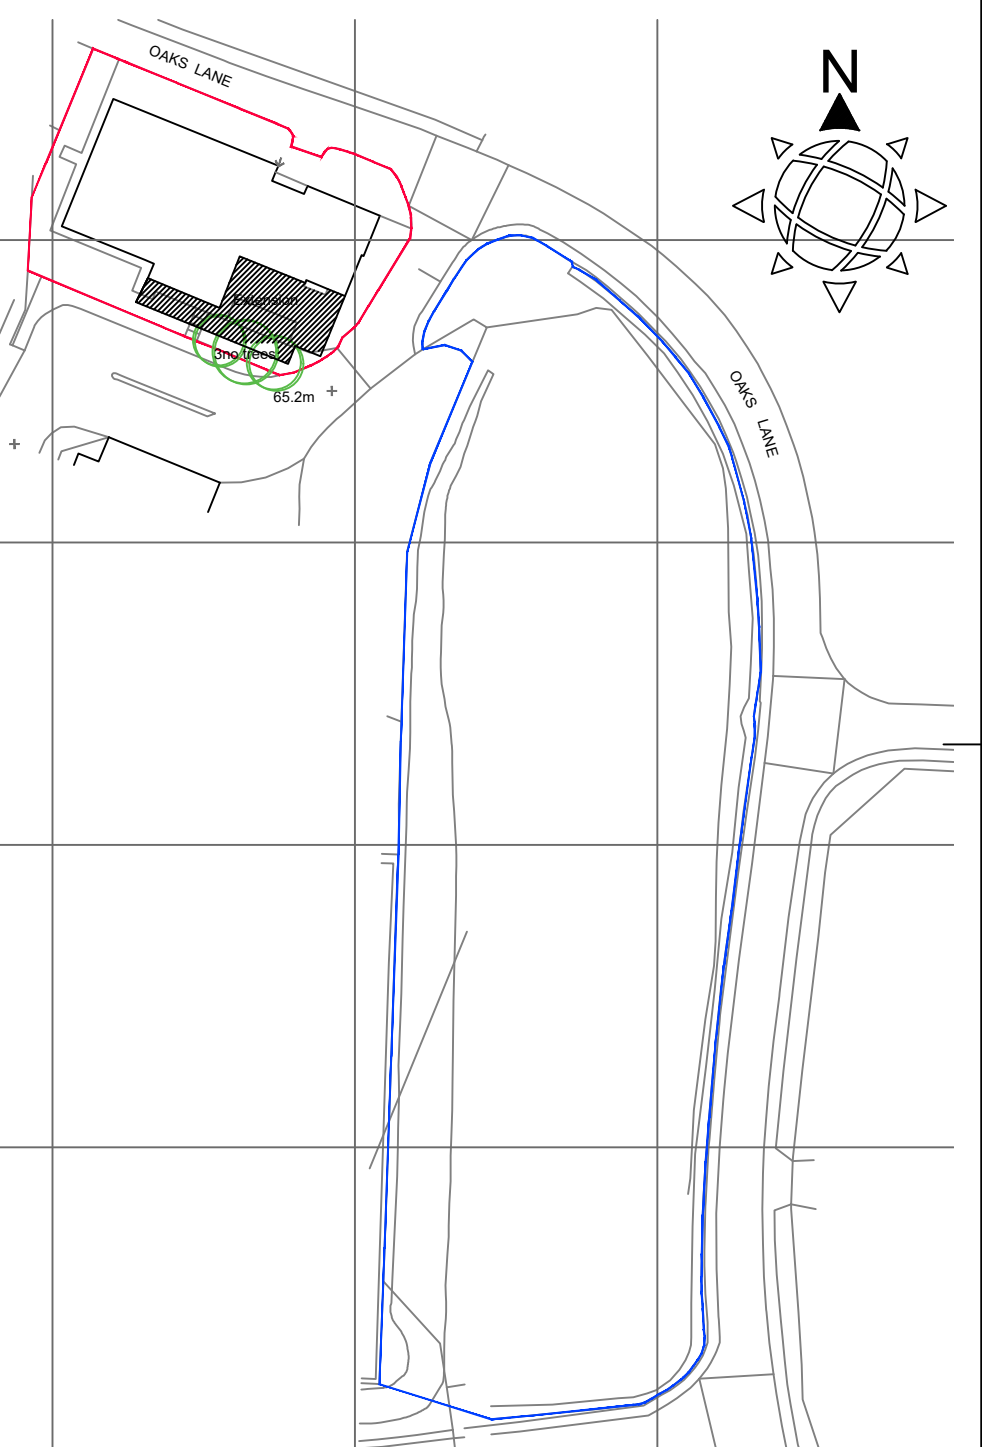

LOCATION PLAN SCALE 1:1250

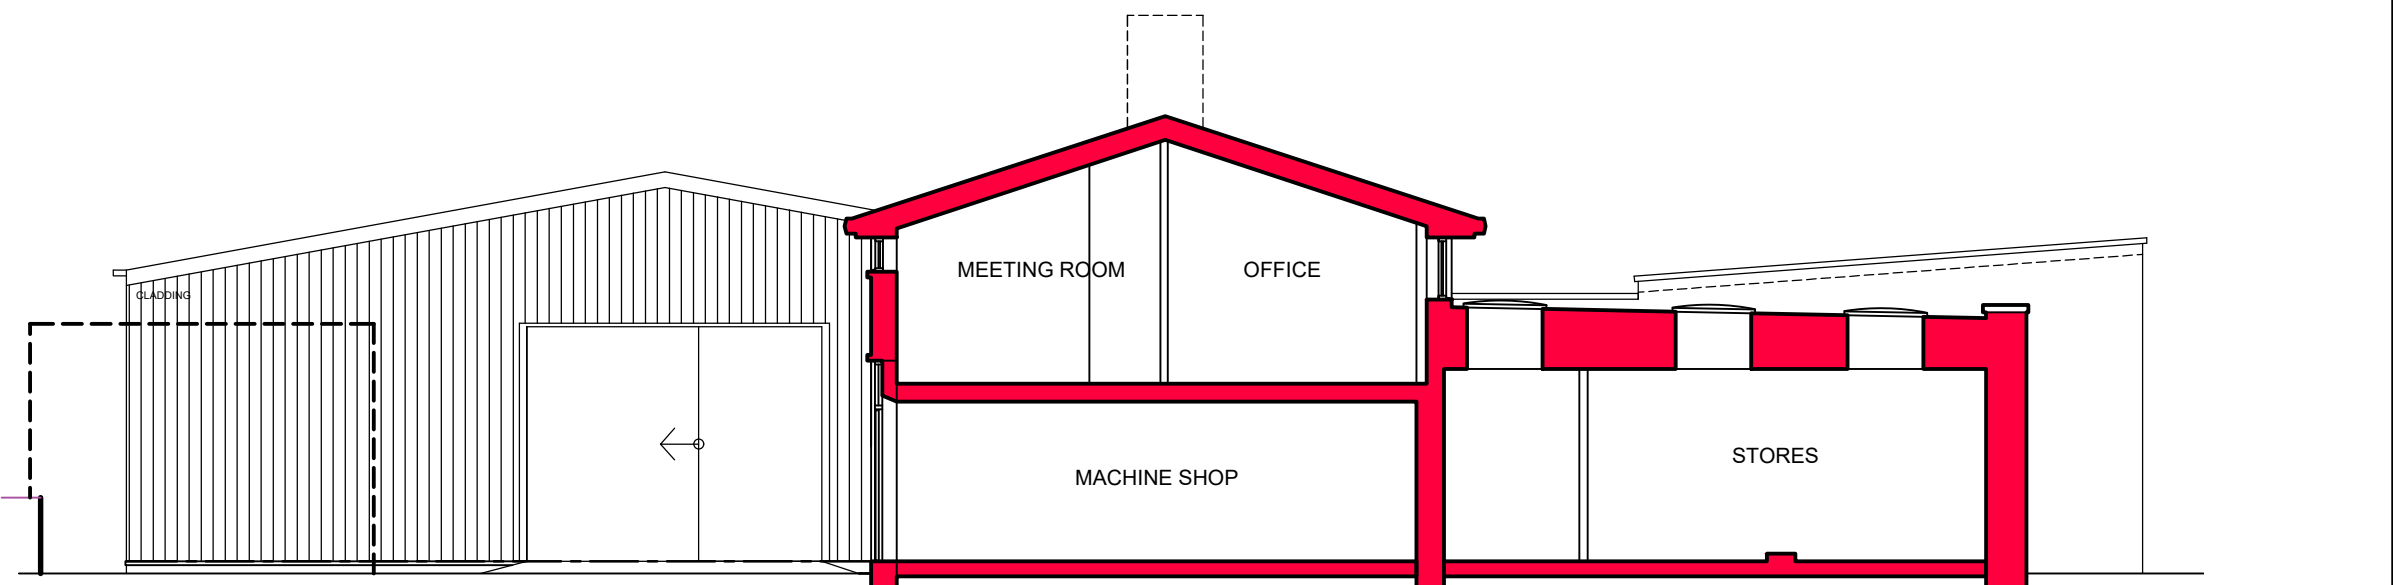

TYPICAL SECTION A-A SCALE 1:100

  			1. THIS DRAWING AND THE COPYRIGHTS AND PATENTS THEREIN ARE THE PROPERTY OF NYP ARCHITECTURAL SERVICES LTD REGISTERED IN ENGLAND AND WALES No. 4631338 AND MAY BE USED OR REPRODUCED ONLY UNDER CONTRACT. 2. CONTRACTORS AND SUB-CONTRACTORS MUST CHECK AND AGREE ALL DIMENSIONS BEFORE PREPARING SHOP DRAWINGS OR COMMENCING WORK ON SITE. 3. CONTRACTORS ARE RESPONSIBLE FOR INFORMING THE DESIGNER OF ANY DISCREPANCY DISCOVERED ON THIS DRAWING OR BETWEEN THIS DRAWING AND ANY OTHER RELATED DOCUMENT ISSUED UNDER THE STANDARD FORM OF CONTRACT IN RESPECT OF THE WORK. 4. WRITTEN DIMENSIONS ONLY ARE TO BE USED FROM THIS DRAWING. IF IN ANY DOUBT ASK FOR CLARIFICATION.		Notes.		Revisions.			NYP ARCHITECTURAL SERVICES The Grove, High Street, Dodworth, Barnsley, S75 3RQ. Tel: 01226 200869. E-mail : scott@nypas.co.uk / stephen@nypas.co.uk		
							Date Suffix Description			Date Suffix Description		
										Project. CON-TECH SERVICES LTD OAKS LANE , BARNSELY S71-1HT		
										Client. CON-TECH SERVICES LTD		
										Drawing Title. SURVEY AS EXISTING PLAN, ELEVATIONS & SECTIONS		
										Date. JULY 2020 Ref. 101-21		
										Scale. AS INDICATED Dwg. No. 01		
										Rev.		