




Existing Front Elevation 1:100




Existing Rear Elevation 1:100

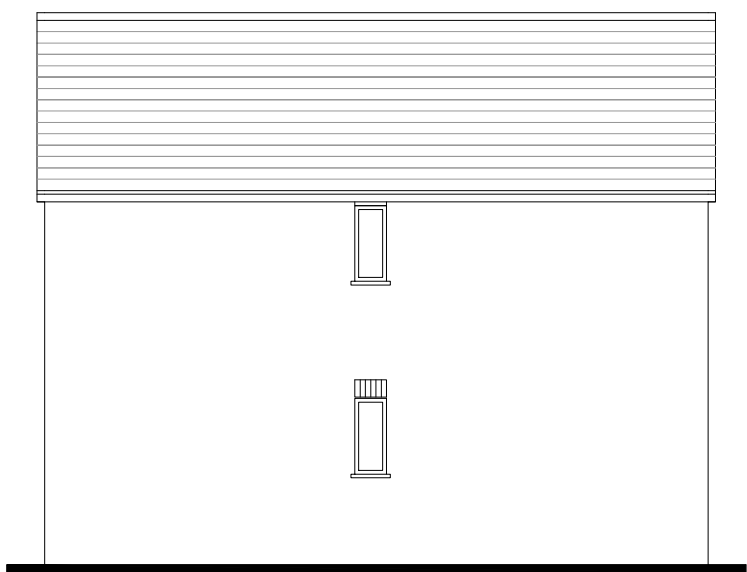

Existing Side Elevation 1:100




Existing Side Elevation 1:100

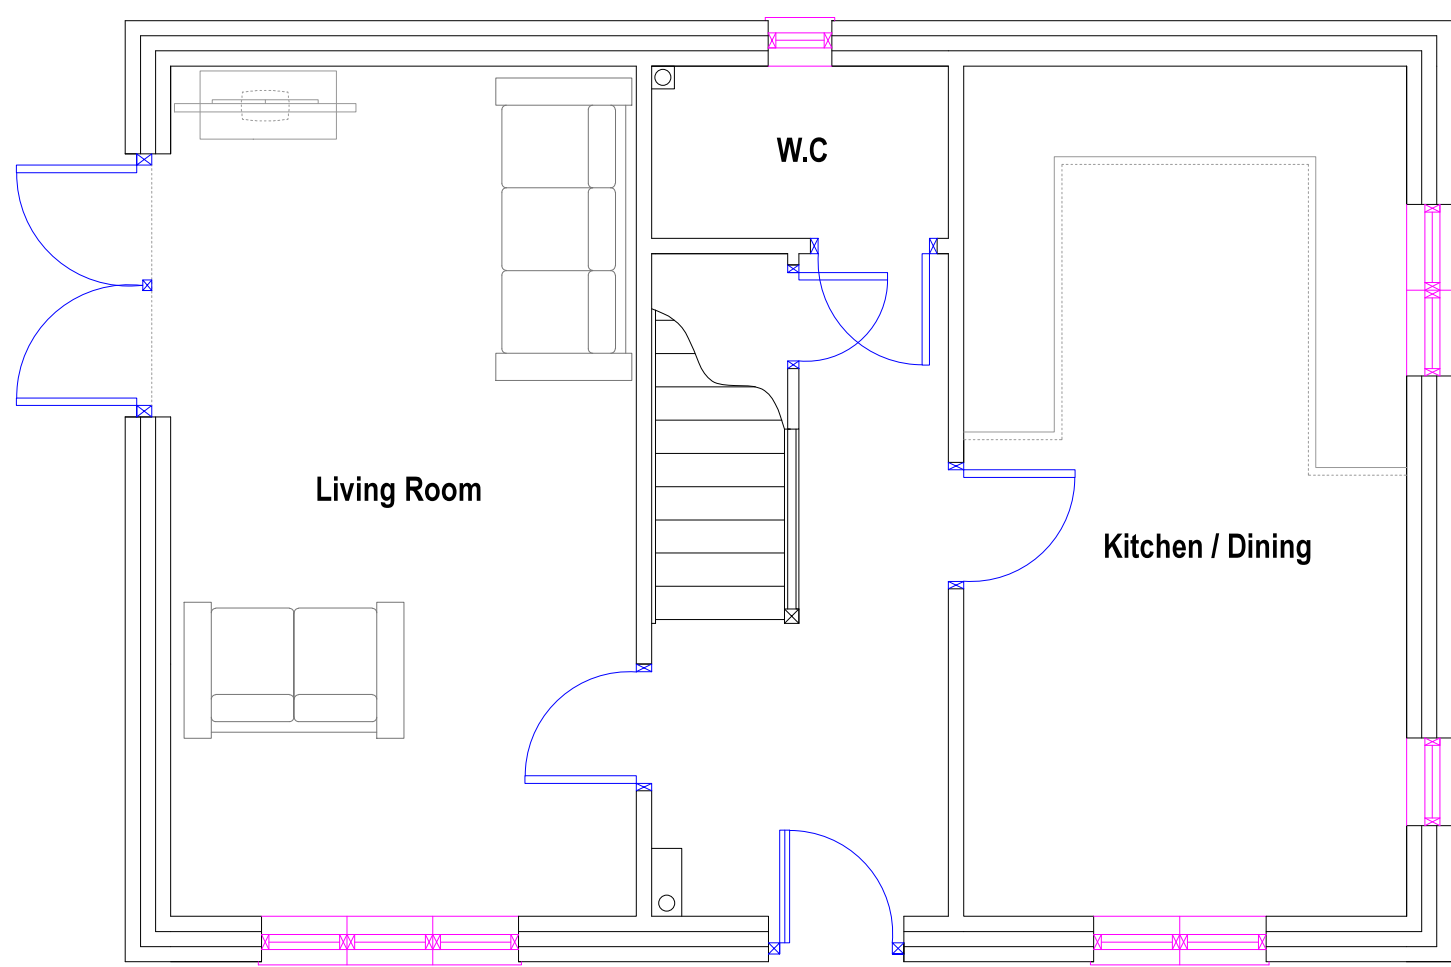

Existing Ground Floor Layout 1:50



Proposed Front Elevation 1:50

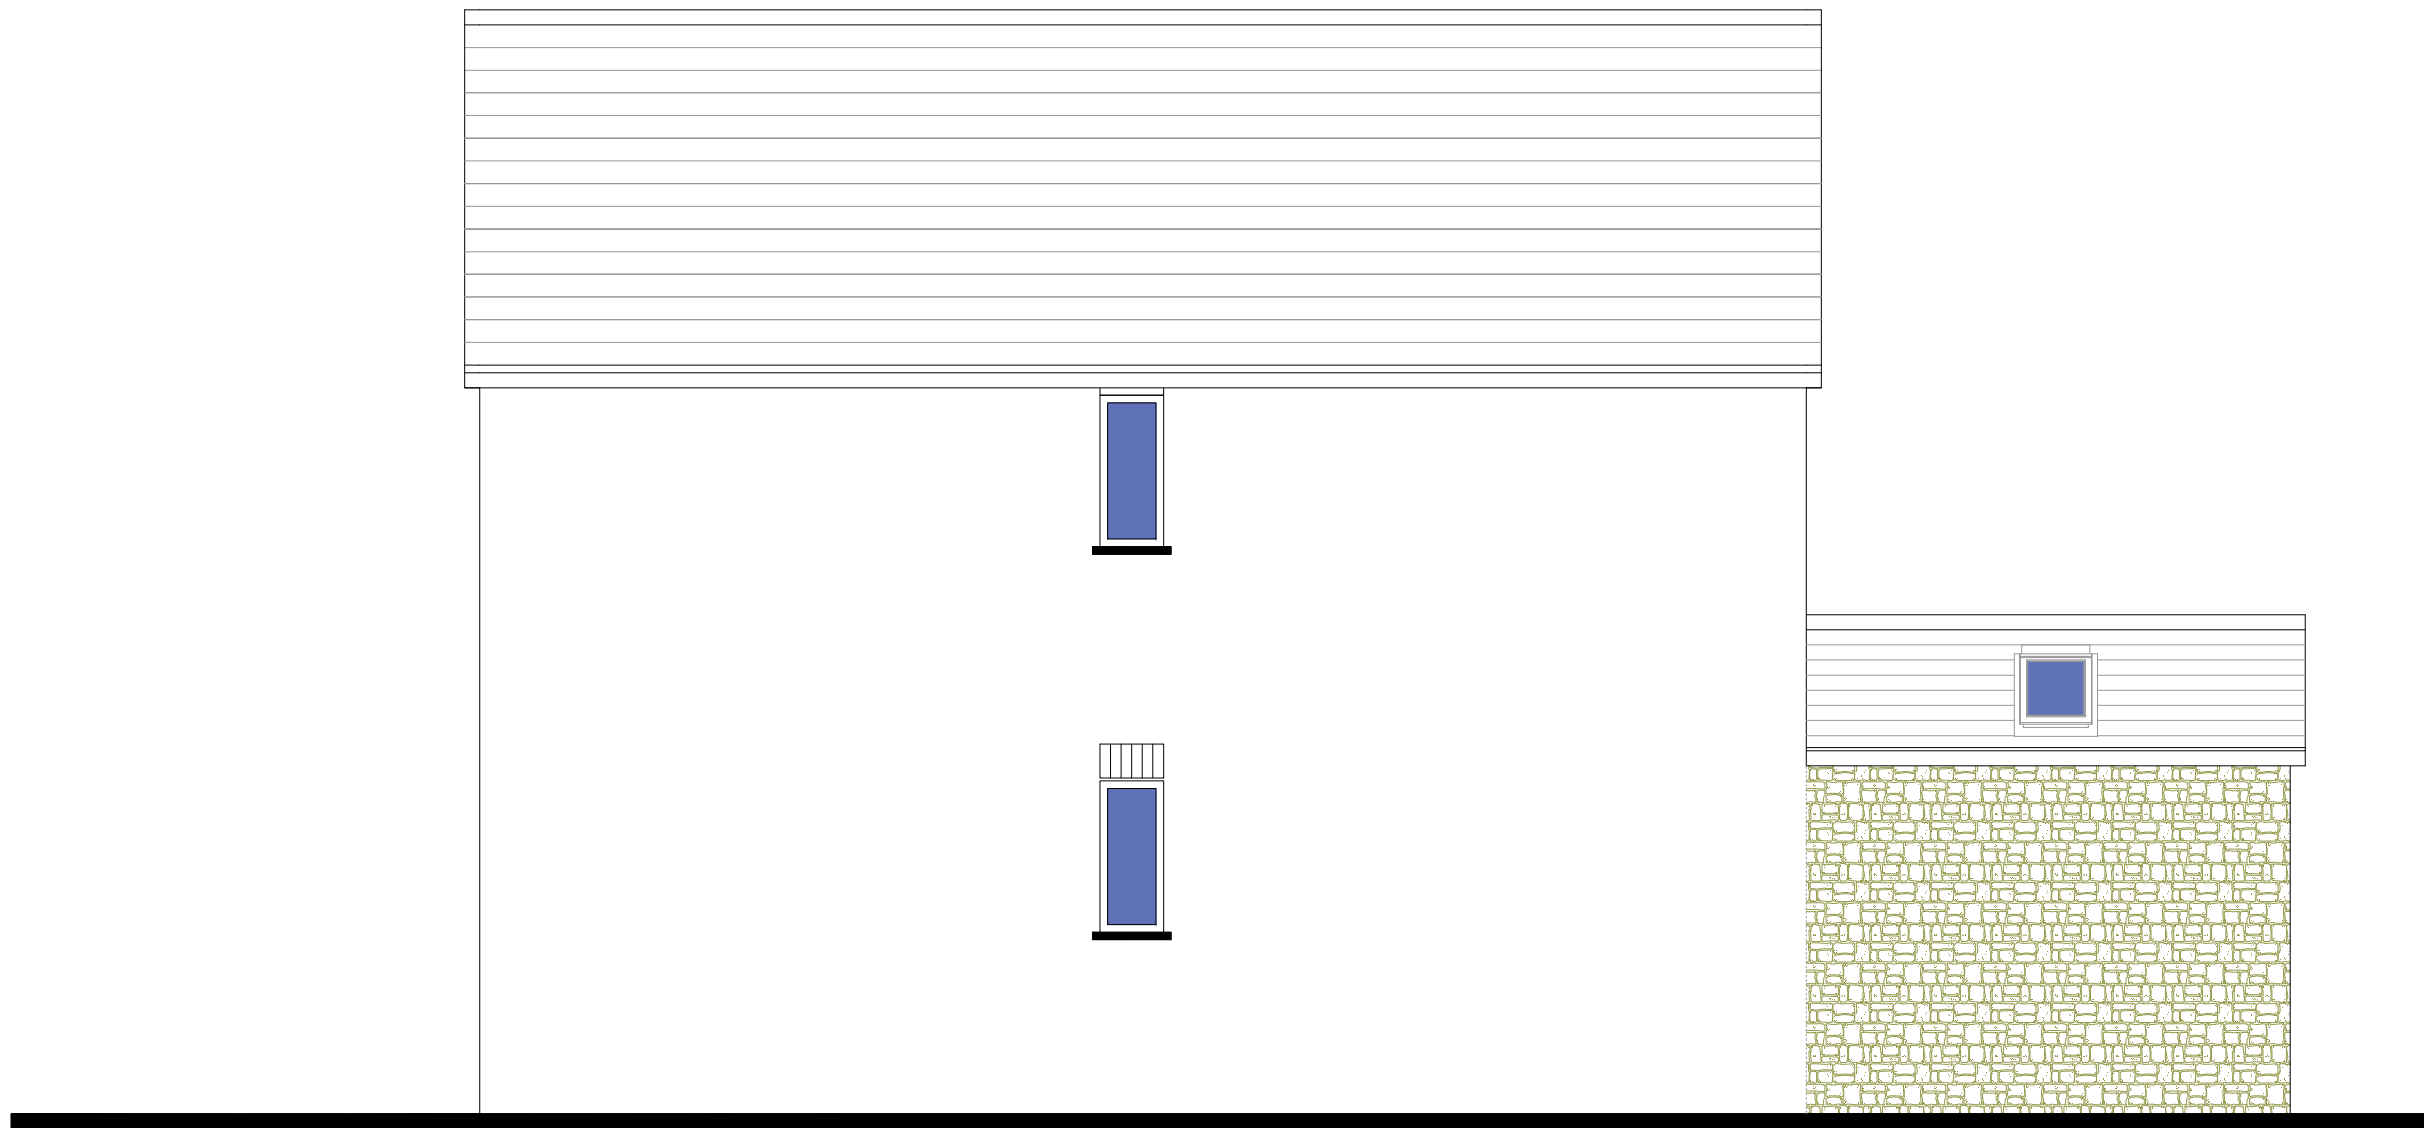


Proposed Rear Elevation 1:50



Proposed Side Elevation 1:50



Proposed Side Elevation 1:50

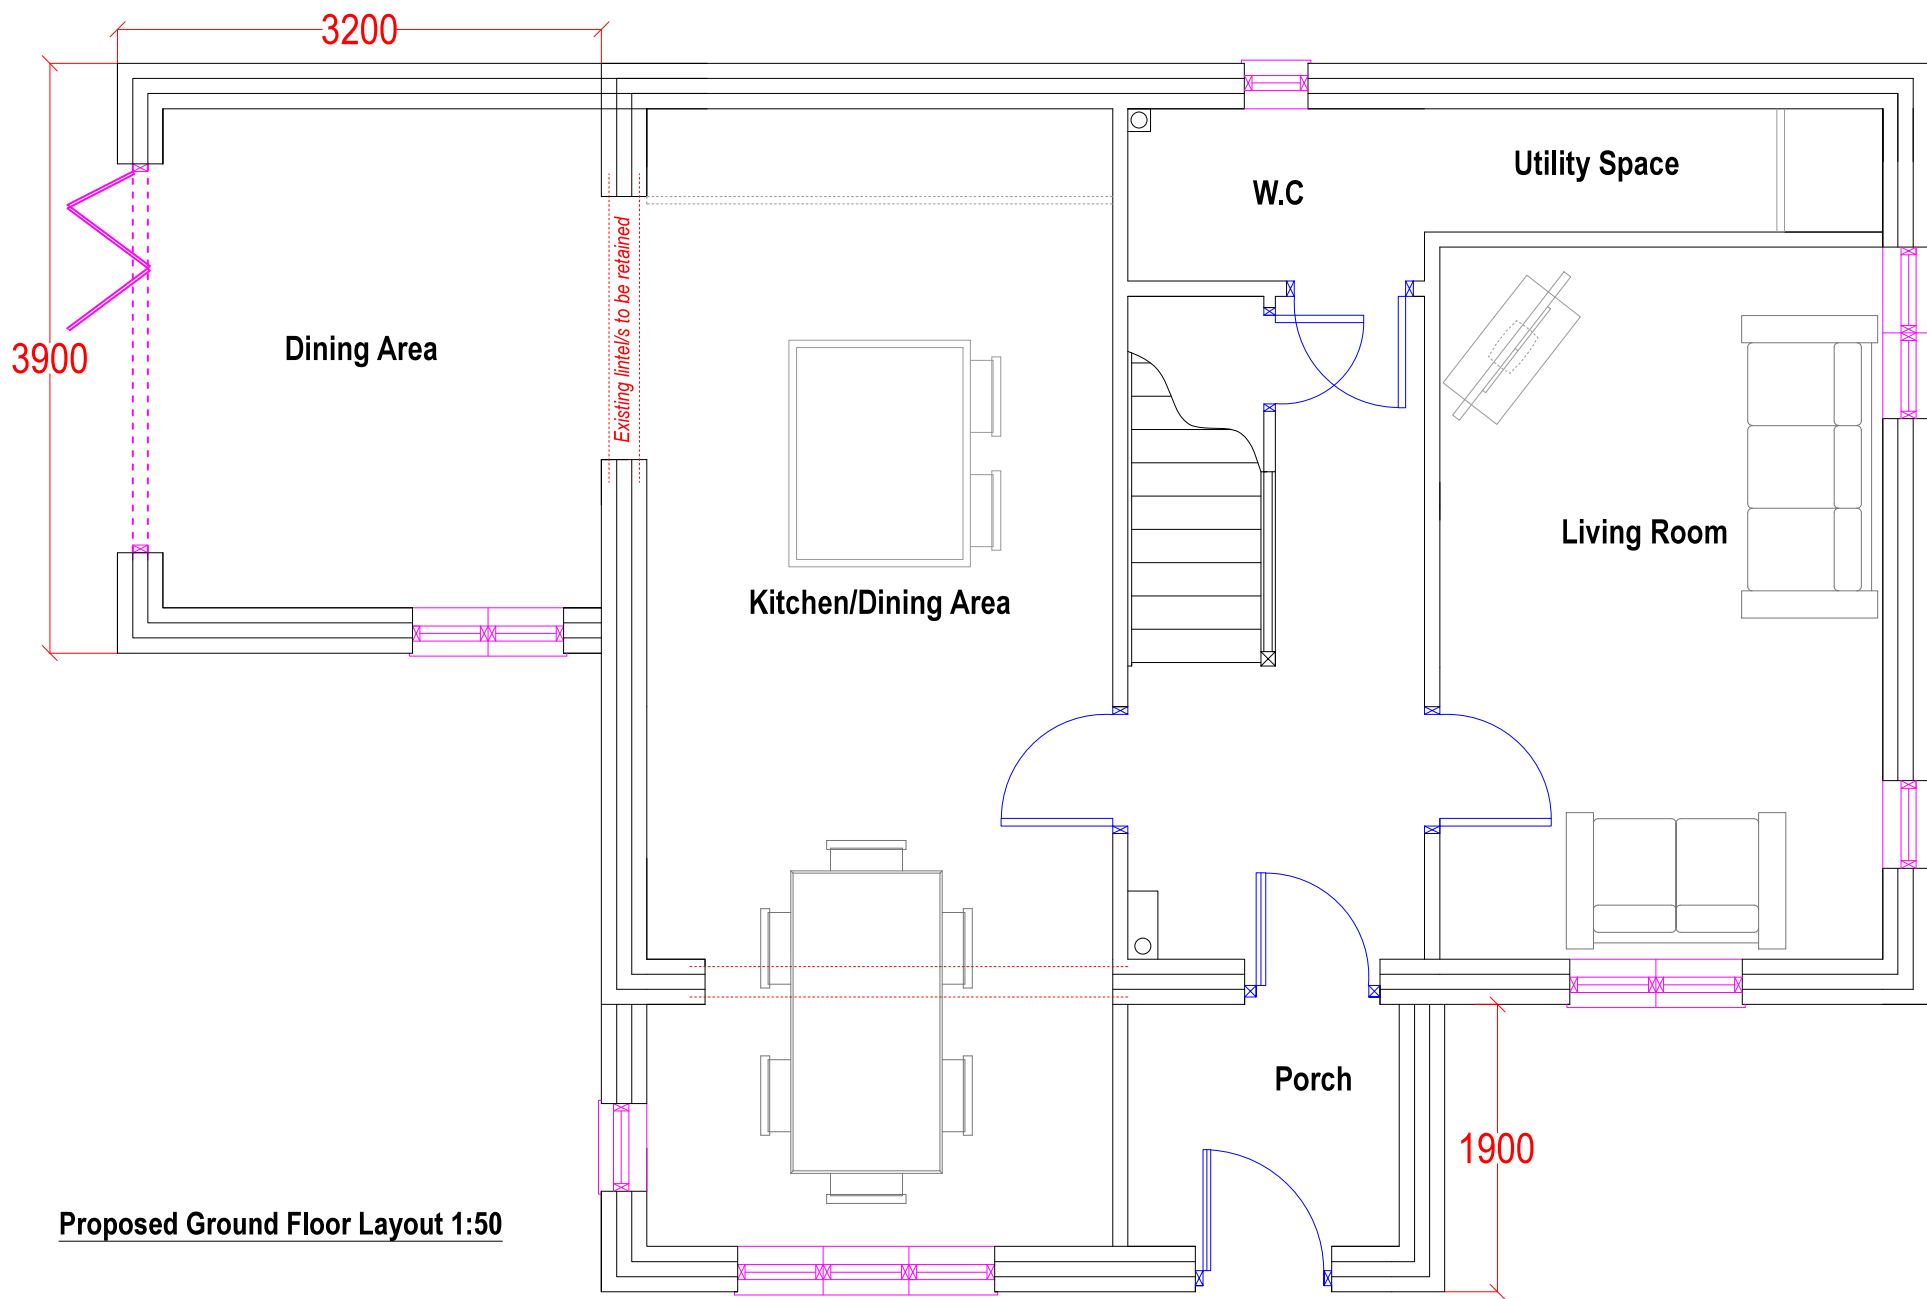

Proposed Ground Floor Layout 1:50

Client:	Project:	Job No:	Drawing No:	Revision:
Mr & Mrs Cunningham	New Chapel Road, Penistone, Sheffield, S36 9AG		001	D
Description: Single storey side extension extensions with front porch extension		Date: 12.03.22 CAD Ref:	Scale: 1:50 @ A1	Drawn: Checked:
		Date Amended: 24.05.22	Note: All dimensions to be checked on-site.	

Note: Drawing to be used for client approval only at this stage.