



PROPOSED ATTACHED GARAGE FOR
35 RADCLIFFE ROAD
ATHERSLEY LEATH BARNLEY

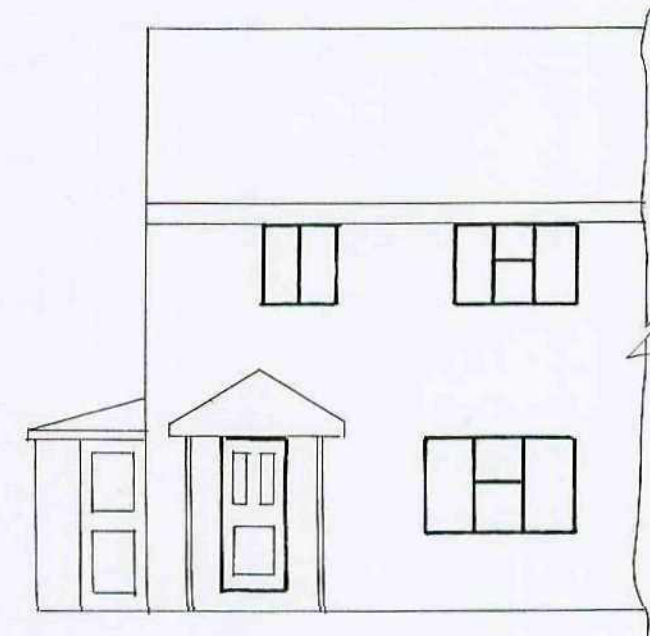


EXISTING FRONT ELEVATION



PROPOSED FRONT ELEVATION

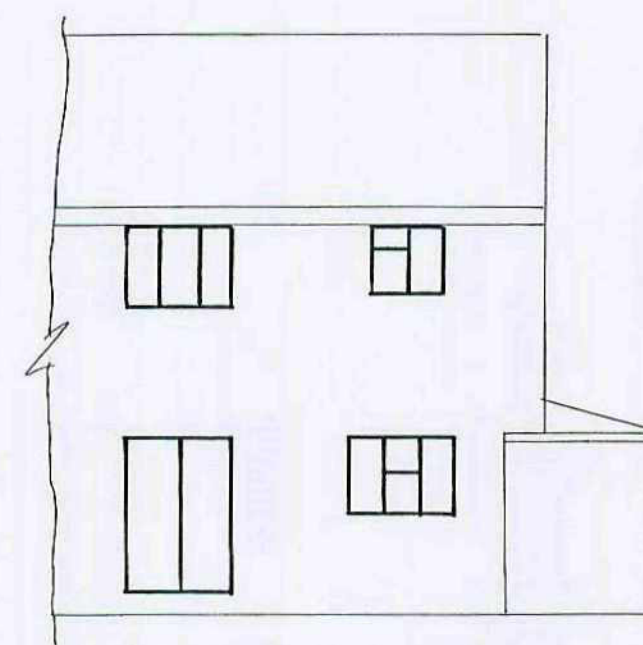


EXISTING REAR ELEVATION

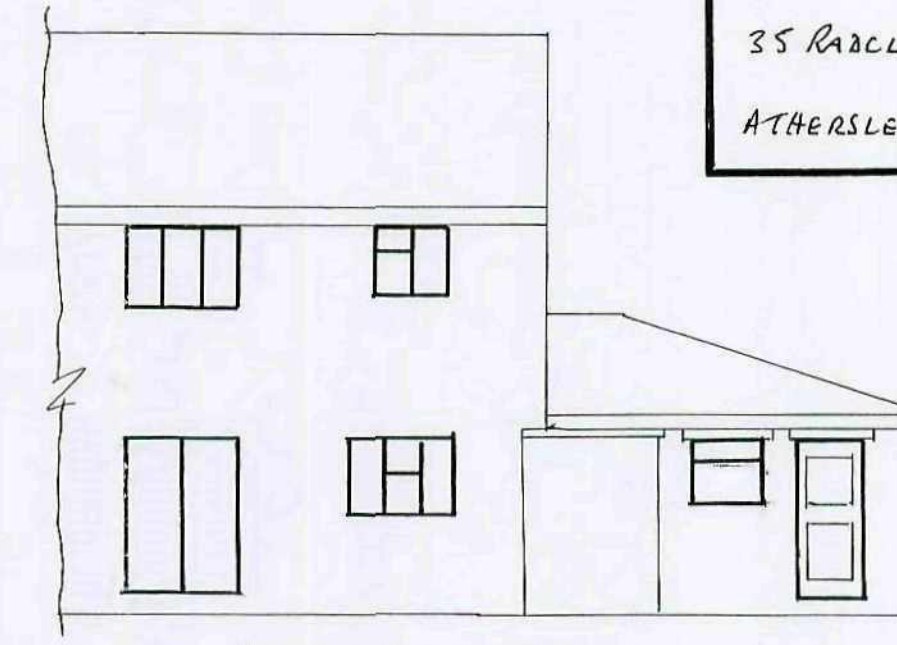


PROPOSED REAR ELEVATION


ELEVATIONS SCALE 1:100

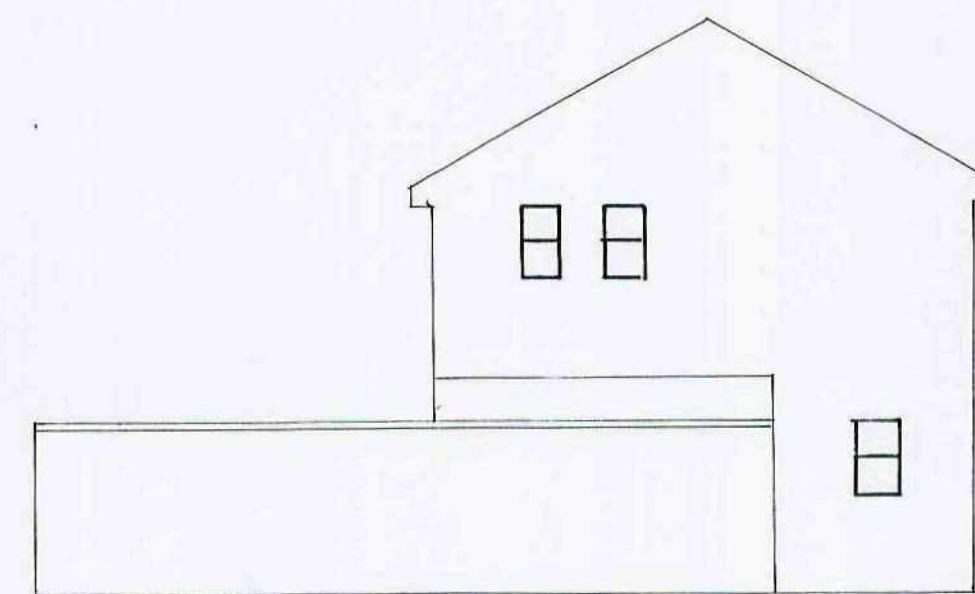


EXISTING SIDE ELEVATION

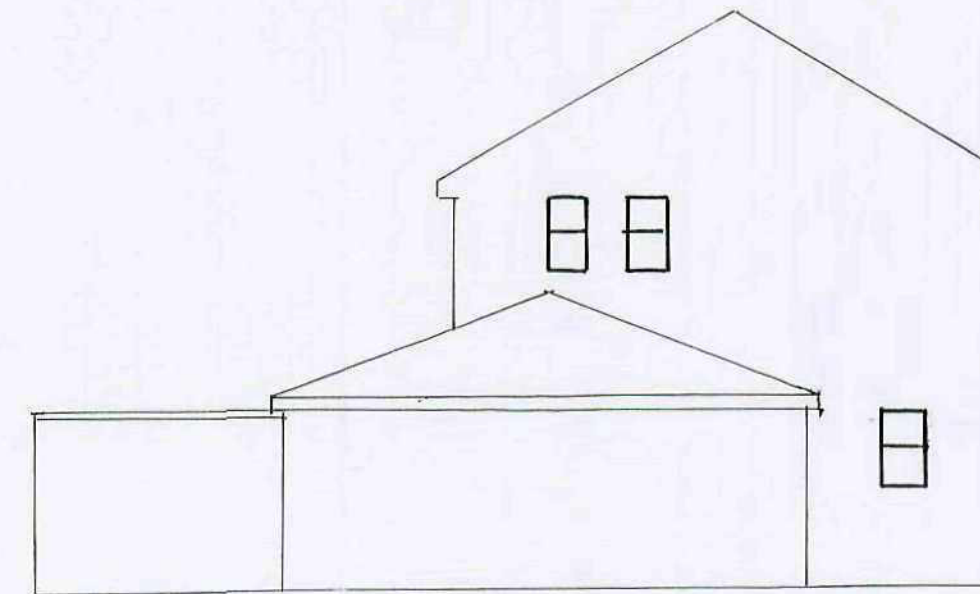


PROPOSED SIDE ELEVATION

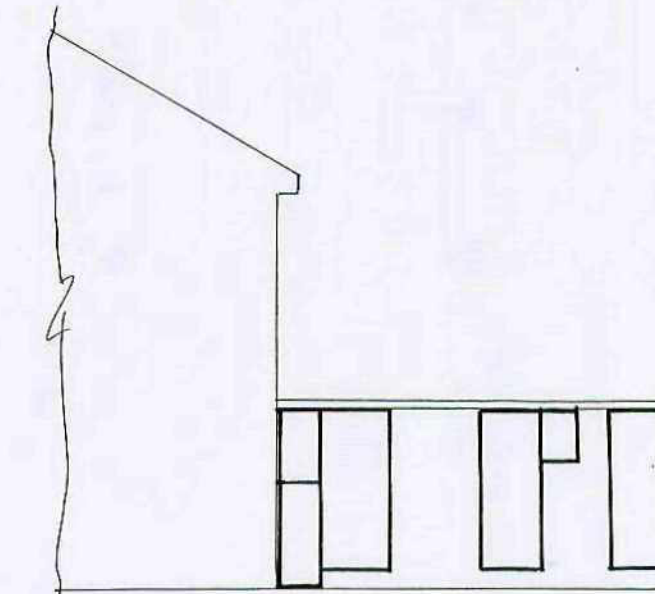


EXISTING SIDE ELEVATION

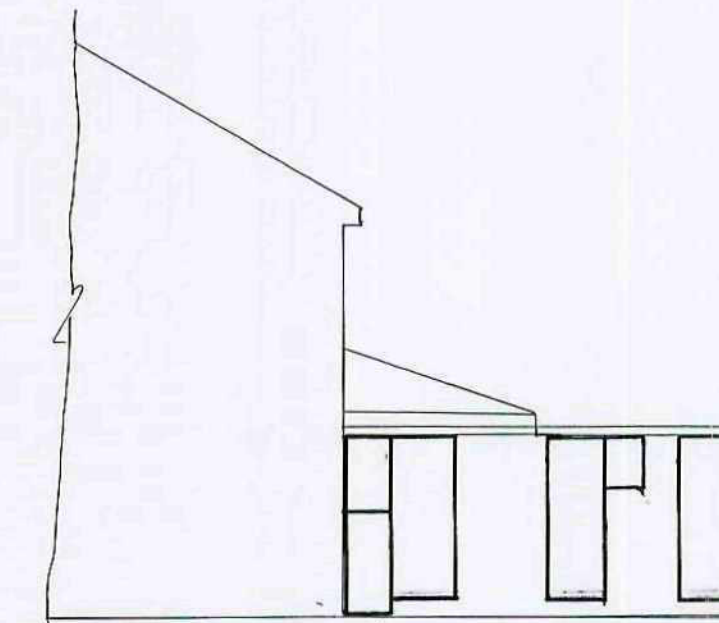


PROPOSED SIDE ELEVATION

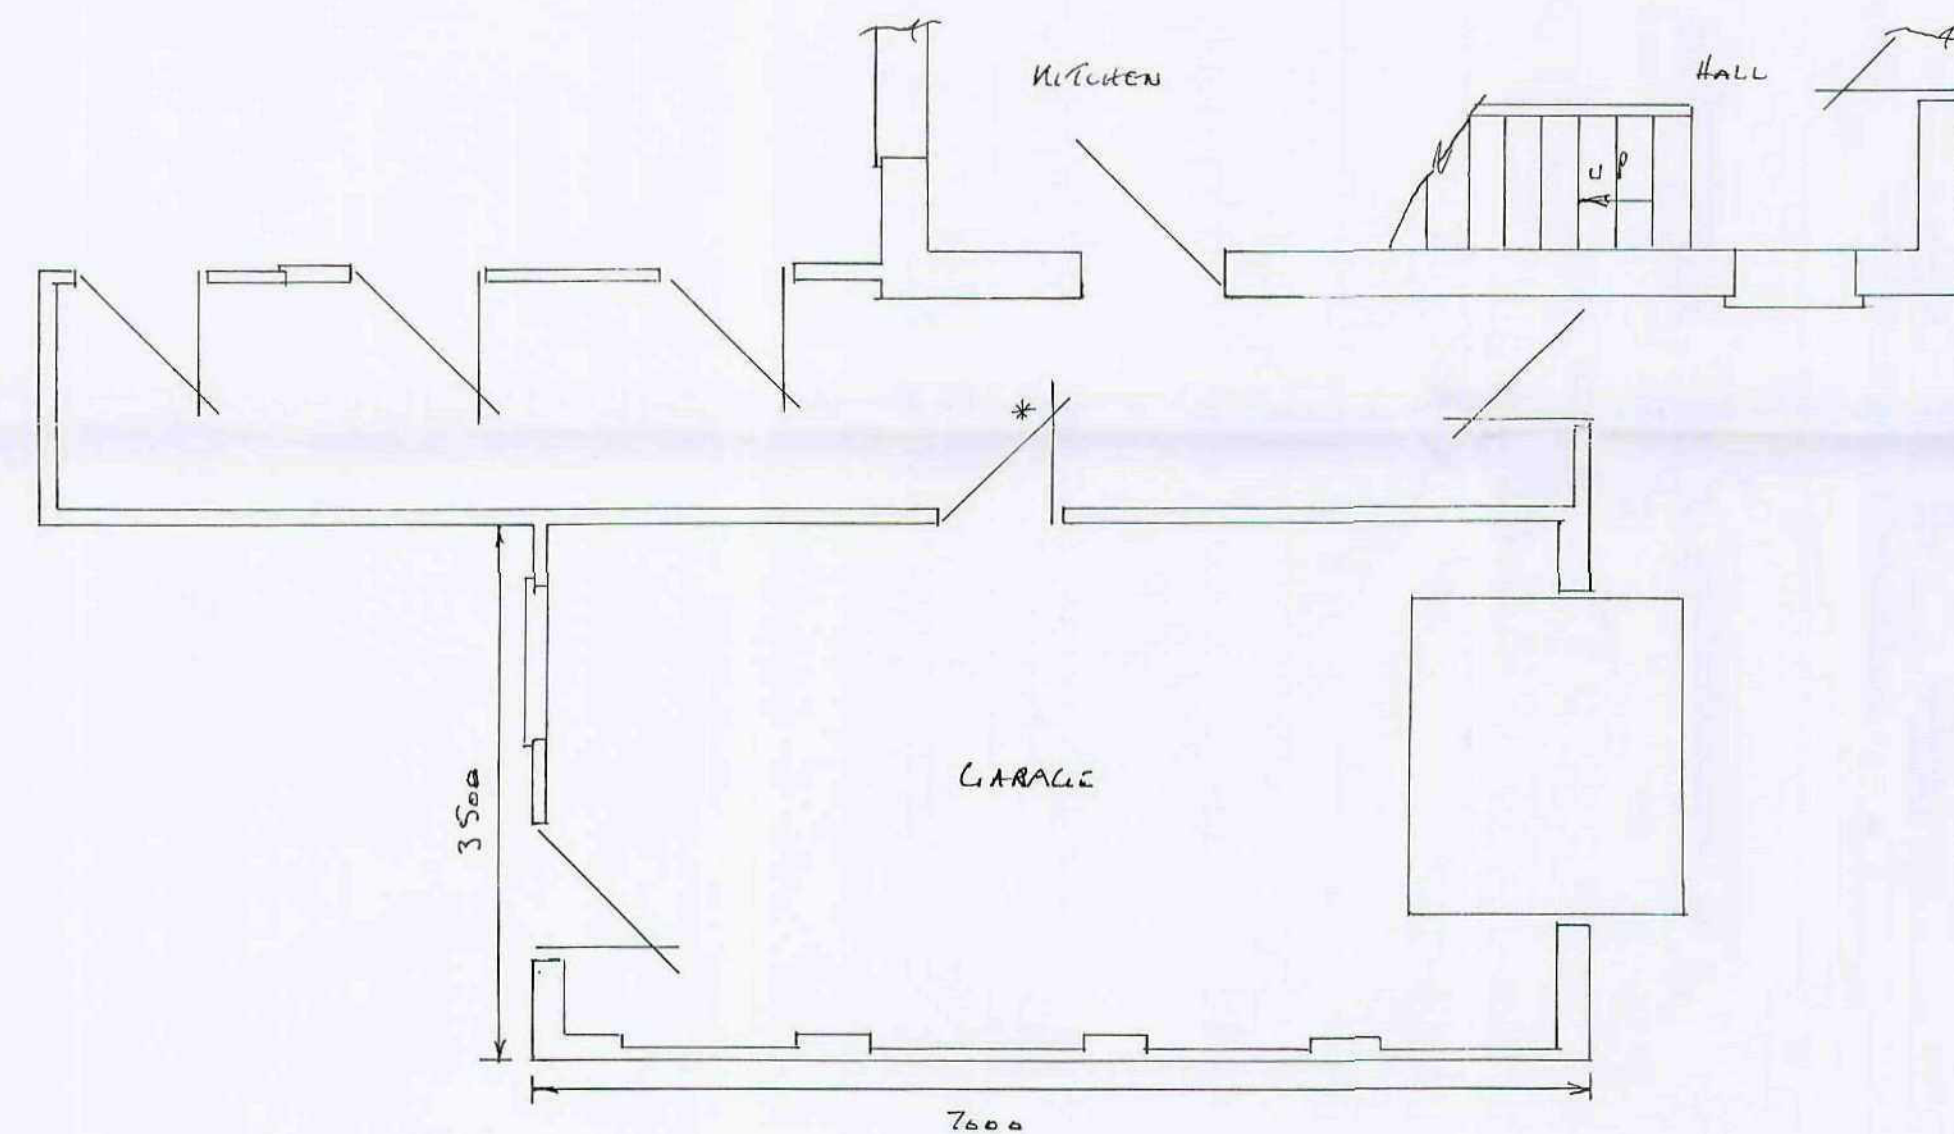

PROPOSED GROUND FLOOR PLAN SCALE 1:50

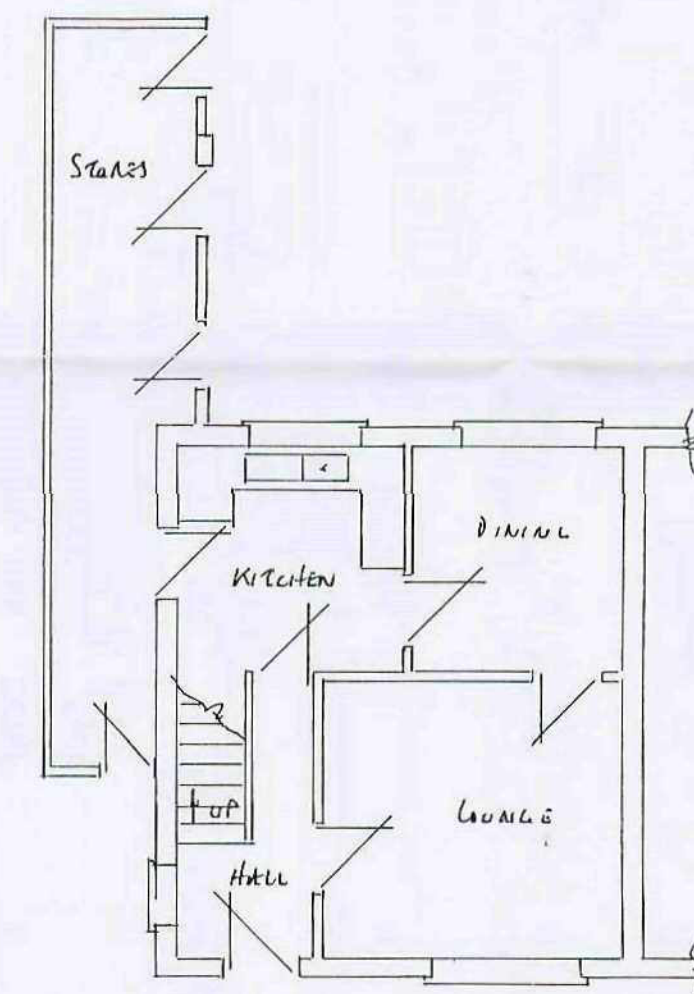

EXISTING GROUND FLOOR PLAN SCALE 1:100

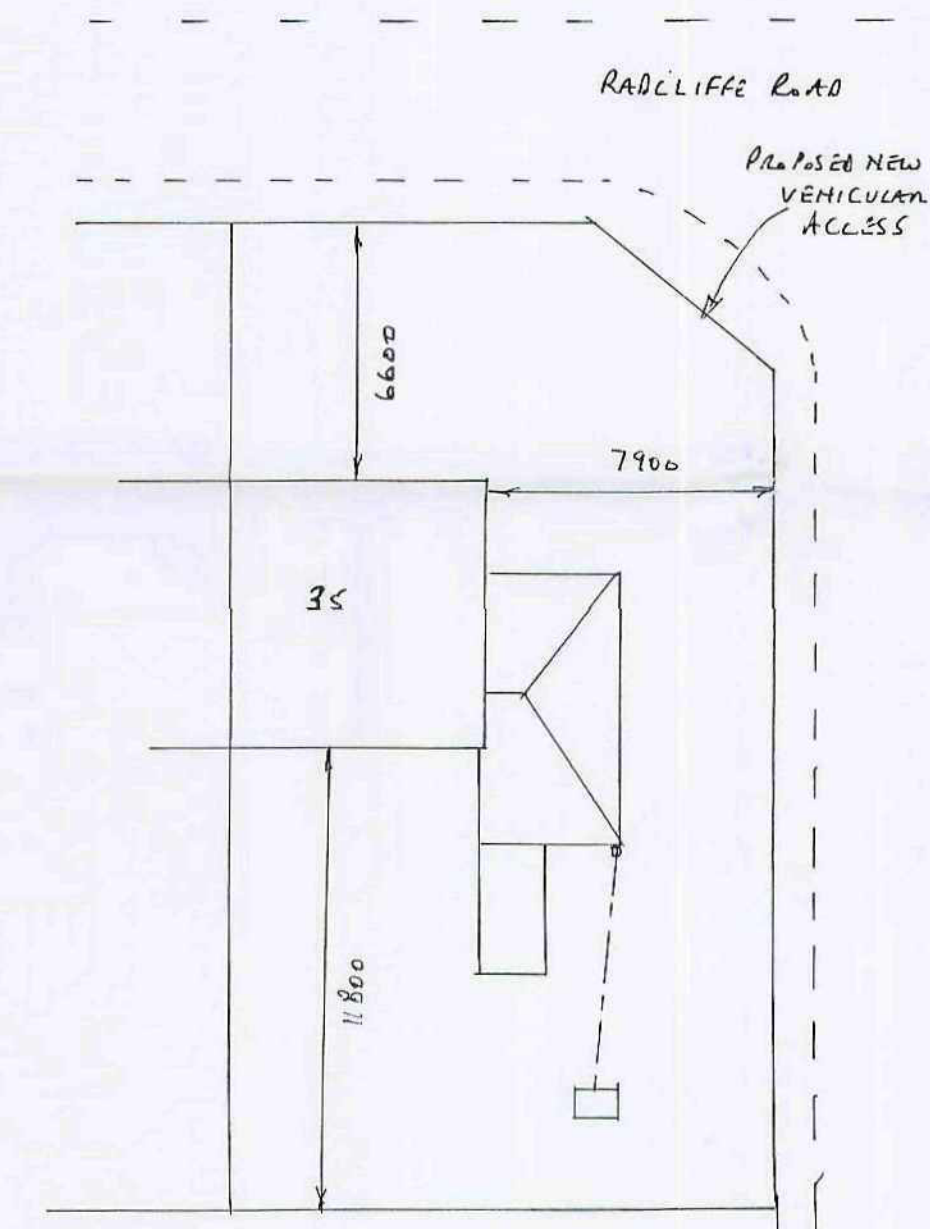

SITE PLAN SCALE 1:200