




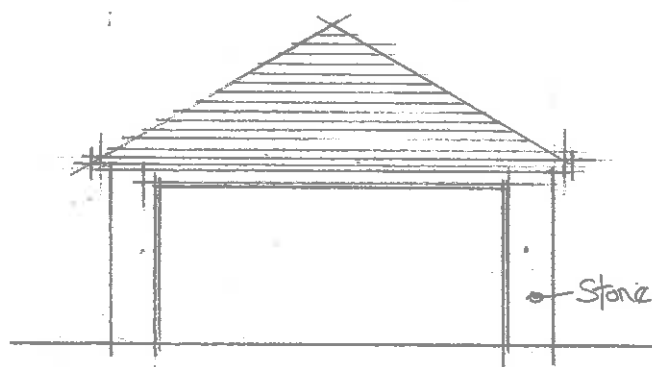


North Elevation

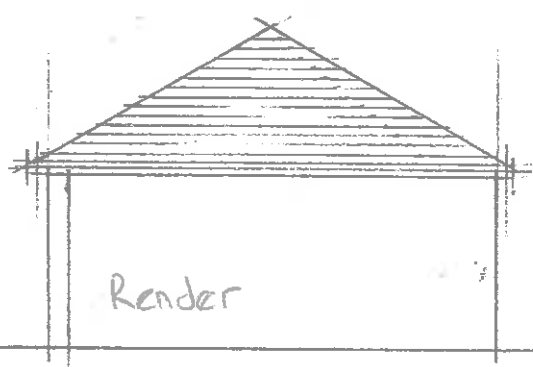

West Elevation

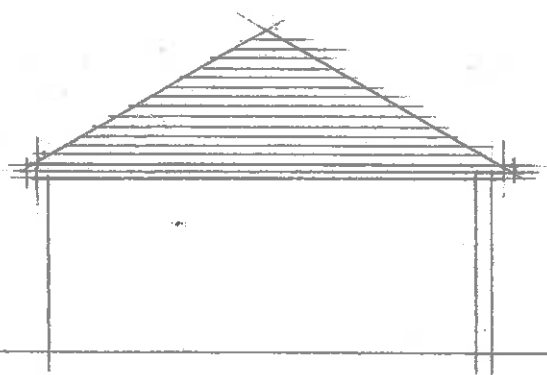

South Elevation

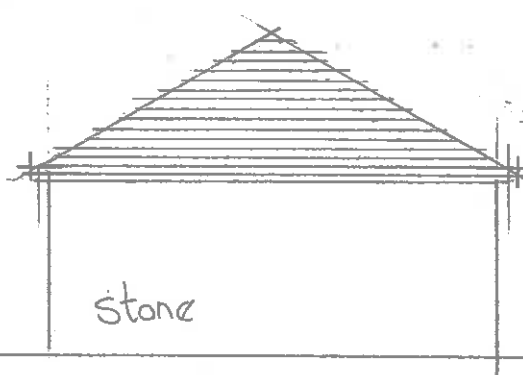

East Elevation

PROPOSED GARAGE

BROADFIELD

13a WELLHOUSE LANE

PENISTONE

DRG NO 1615-10

SCALE 1:100