



|                |         |
|----------------|---------|
| Drawing No.    | Rev No. |
| MJC002    -008 |         |

DO NOT SCALE: Contractor to check all dimensions and report any omissions or errors


NOTES

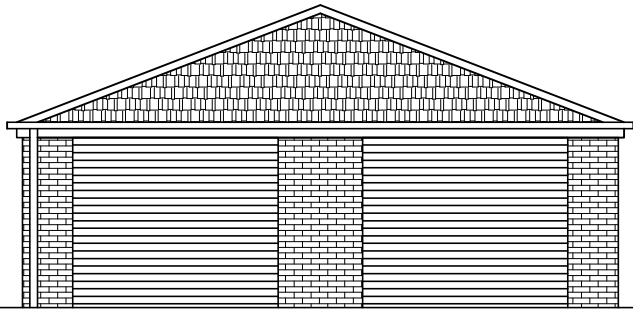


PROPOSED FRONT ELEVATION  
SCALE 1:100 AT A3

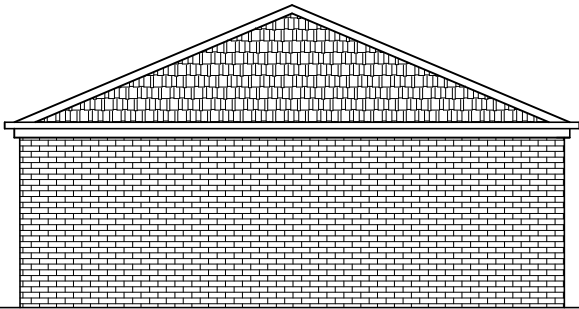

PROPOSED END ELEVATION  
SCALE 1:100 AT A3

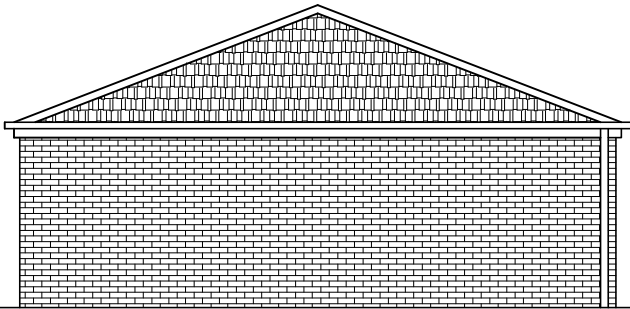

PROPOSED REAR ELEVATION  
SCALE 1:100 AT A3

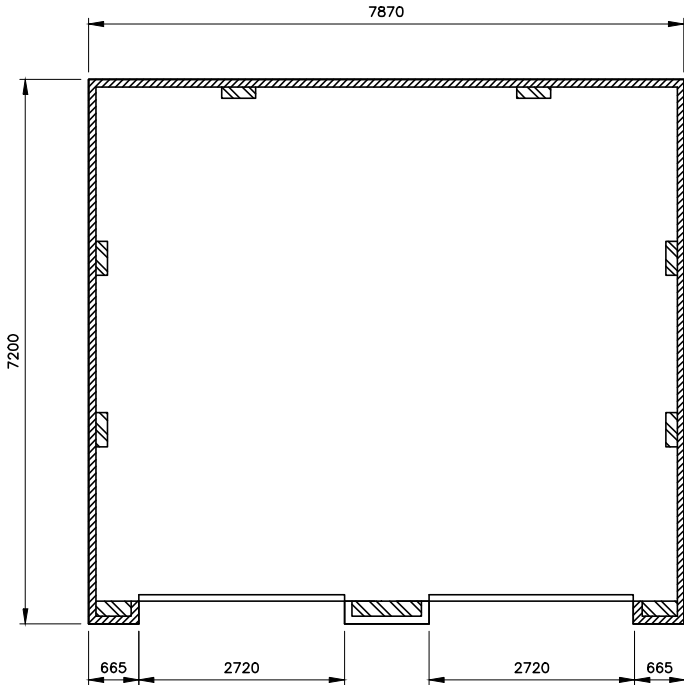

PROPOSED PLAN  
SCALE 1:100 AT A3

| Rev | Description | By | Chk | App | Date |
|-----|-------------|----|-----|-----|------|
|-----|-------------|----|-----|-----|------|

JRB DESIGNS Ltd  
1 Saville Road  
Cudworth  
Barnsley  
S72 8LT  
Tel: 01226 383542  
Fax: 01226 380078  
Mob: 07970 541192  
Email: john@jrbdesigns.co.uk

This drawing is copyright. © jrbdesigns Ltd.

Client

Drawing Title  
**GARAGE**

Address  
**22 HEMINGFIELD ROAD  
WOMBWELL  
BARNLEY  
S73 0LX**

Project Title:  
**CHANGE OF USE TO GARDEN &  
ERECTION OF DETACHED GARAGE**

Purpose of Issue:  
**PLANNING**

Drawing Status  
**FIRST ISSUE**

|                         |                    |                                   |
|-------------------------|--------------------|-----------------------------------|
| Scale at A3<br>AS SHOWN | Drawn By<br>JRB    | Date<br>14/06/2017                |
| Checked By              | Date<br>14/06/2017 | Approved By<br>Date<br>14/06/2017 |

|                              |                           |          |
|------------------------------|---------------------------|----------|
| Project No.<br><b>MJC002</b> | Drawing No.<br><b>008</b> | Revision |
|------------------------------|---------------------------|----------|

APPROVAL ☒ INFORMATION ☐ TENDER ☐ CONTRACT ☐ CONSTRUCTION ☐