



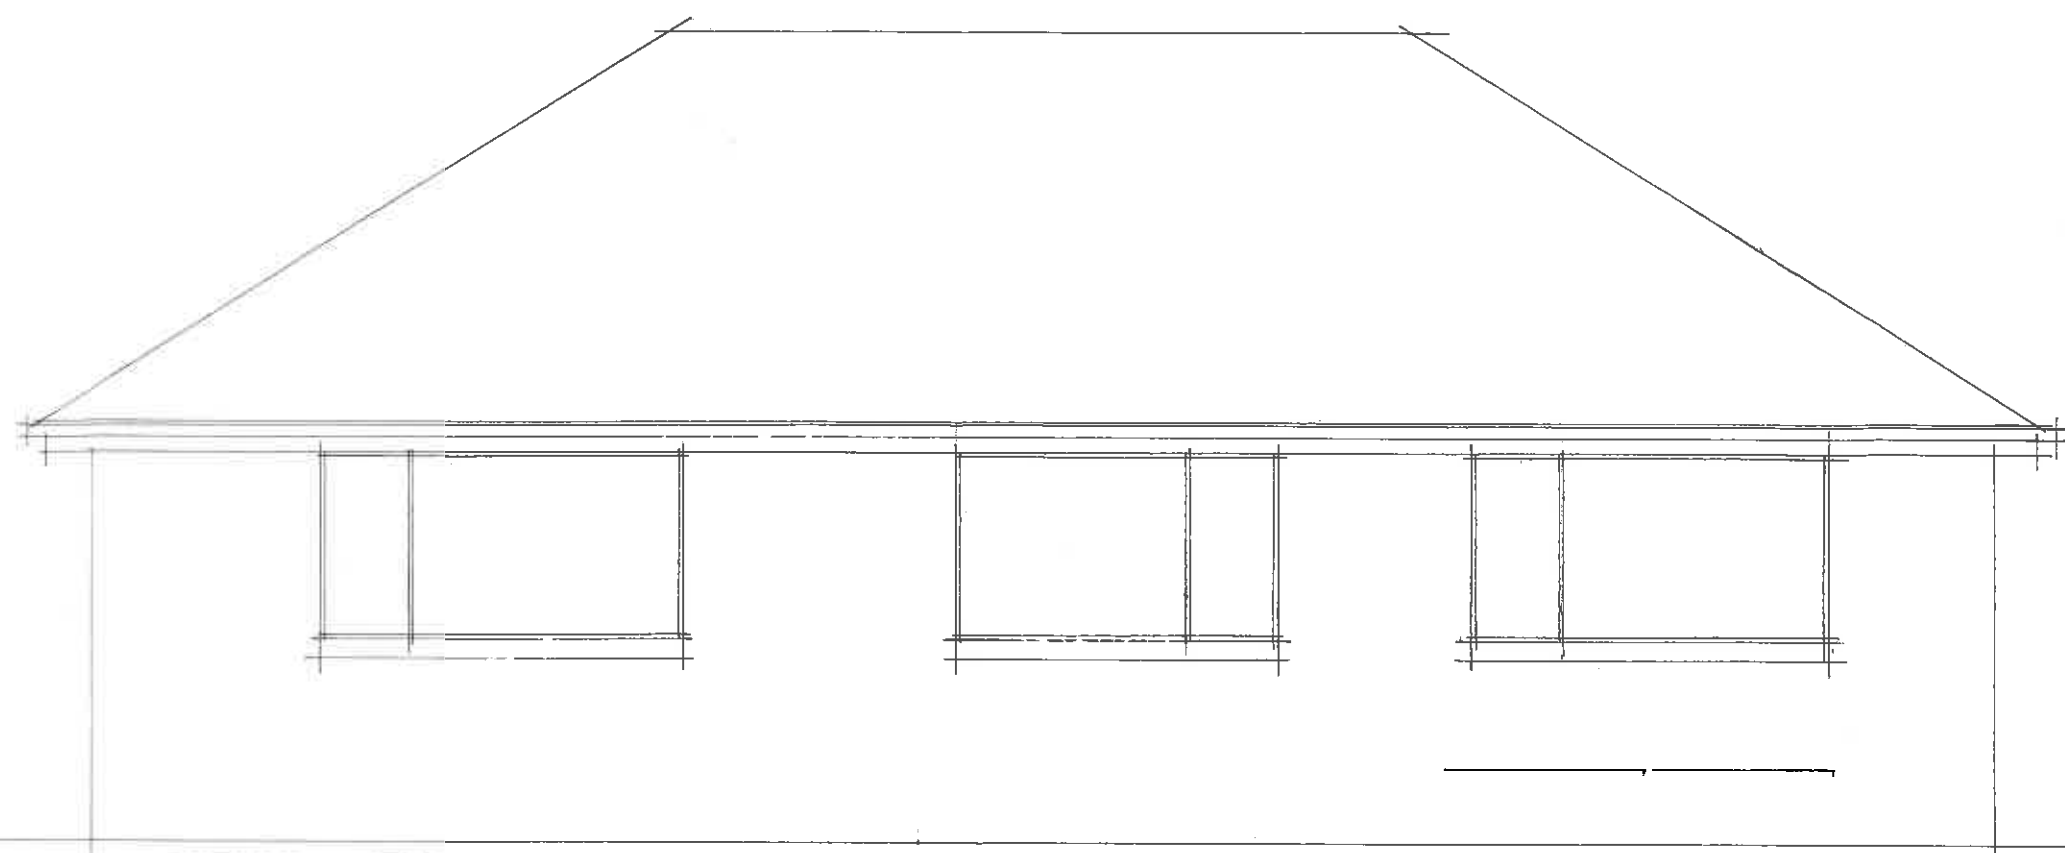

REAR ELEVATION SOUTH

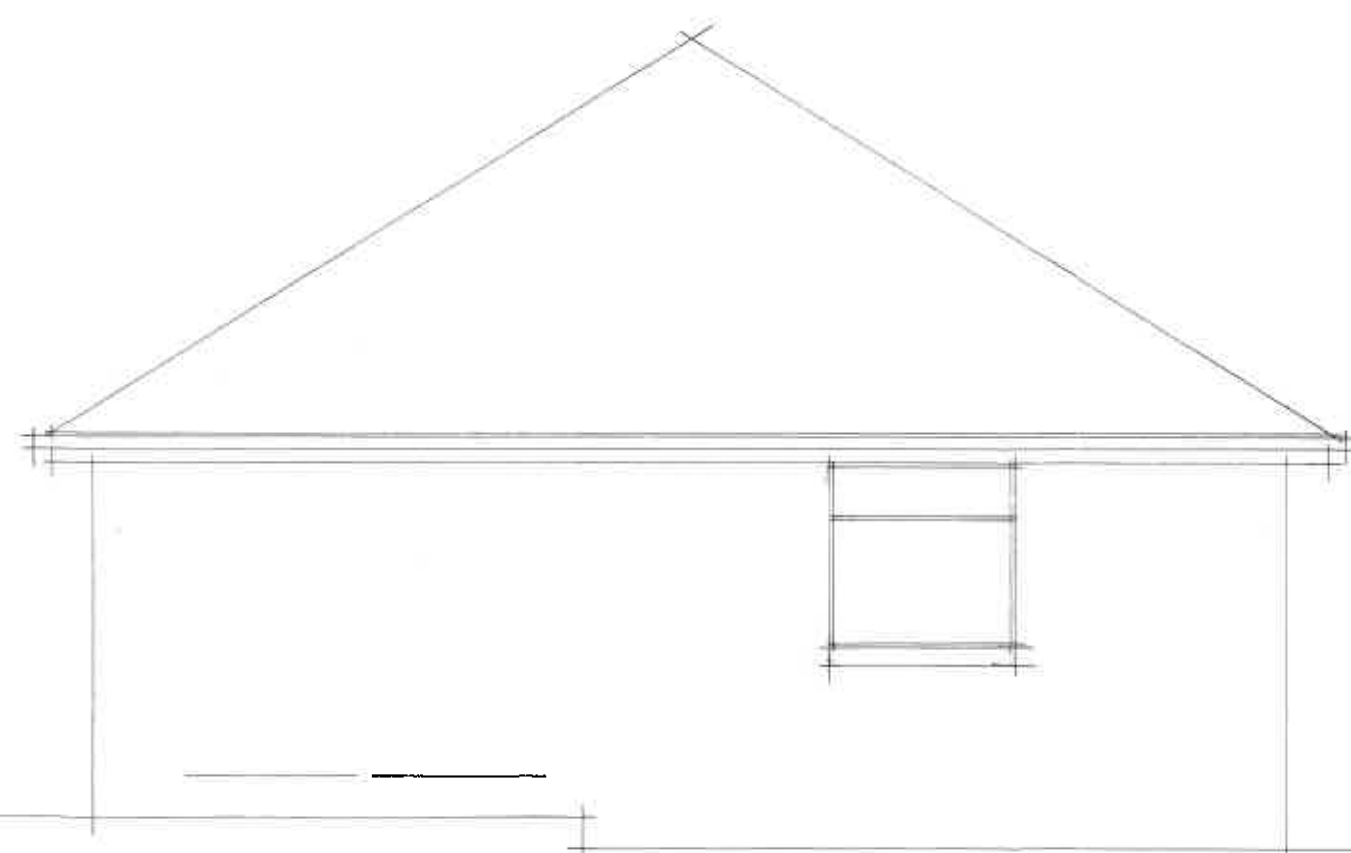

SIDE ELEVATION WEST

EXISTING ELEVATIONS · 2
BROADFIELD
13a WELLHOUSE LANE PENISTONE
DRG NO 1615·7 SCALE 1·50