


Proposed Northerly House


Plot at the end of Lister Row,
Hodster Lane
Great Houghton S72 0AY

Drawing number 004

Front and side elevations

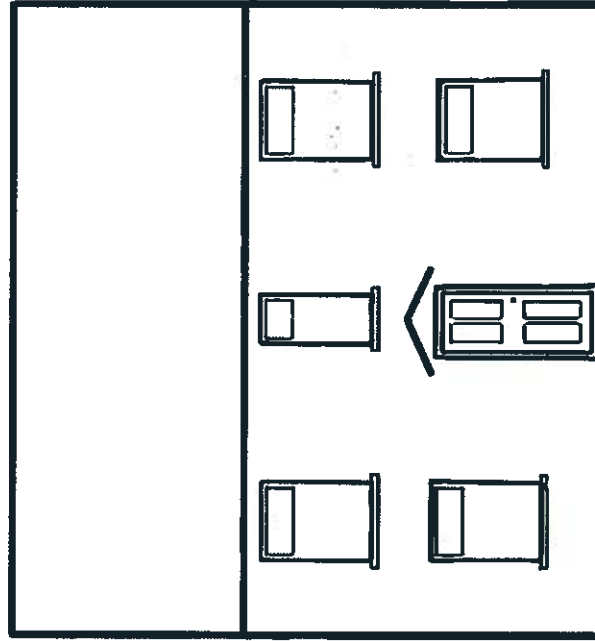

Front facing Hodster Lane

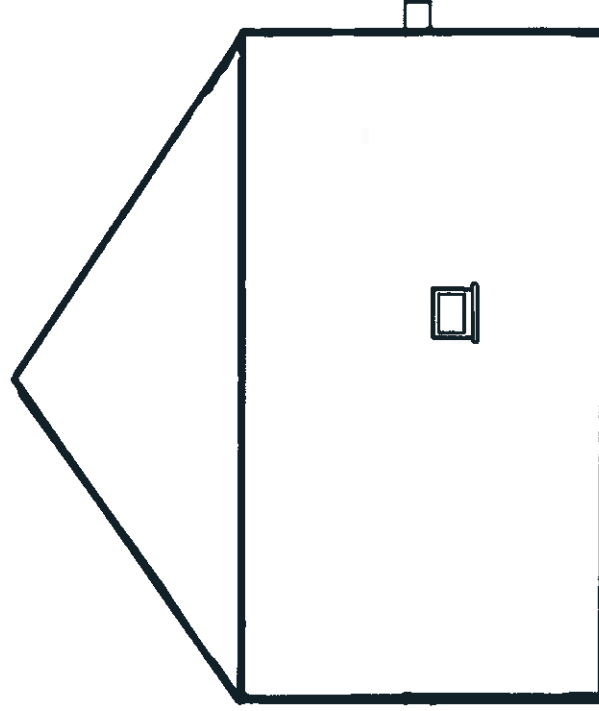

Front

Rear

Side facing North West
towards allotments




Scale 1:100

Proposed Northerly House


Plot at the end of Lister Row,
Hodster Lane
Great Houghton S72 OAY

Drawing number 005

Rear and side elevations

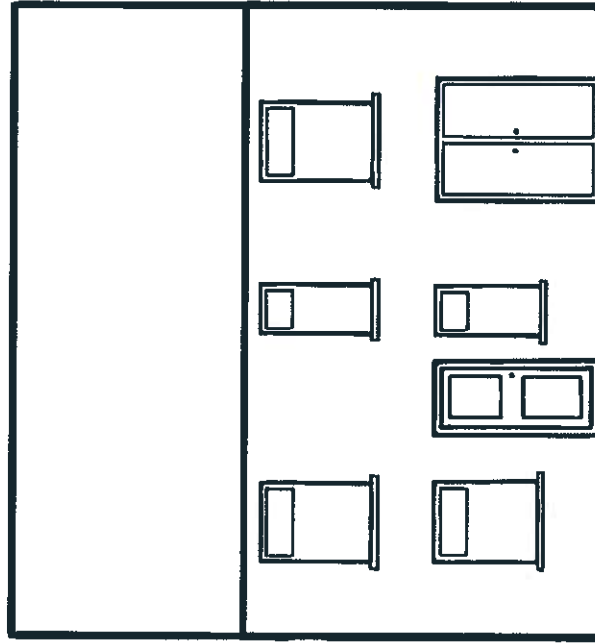

Rear Elevation

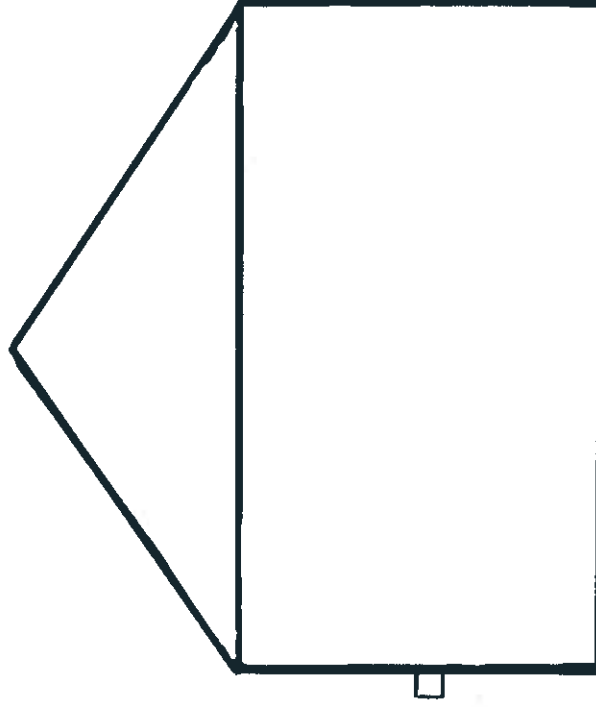

Front

Rear


Side facing South East
towards Lister Row
Houses



Scale 1:100

Proposed Northerly House
Plot at the end of Lister Row,
Hodster Lane
Great Houghton S72 OAY


Drawing number 006

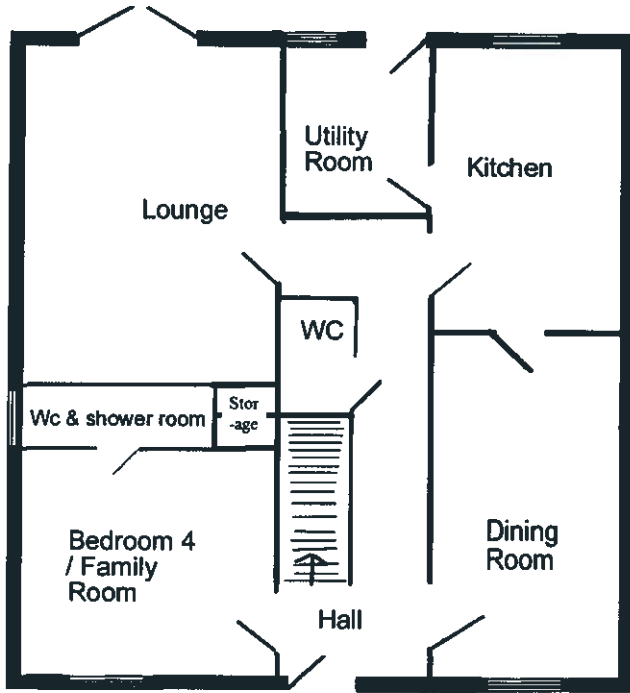

Ground Floor

Internal Layouts

Scale 1:100

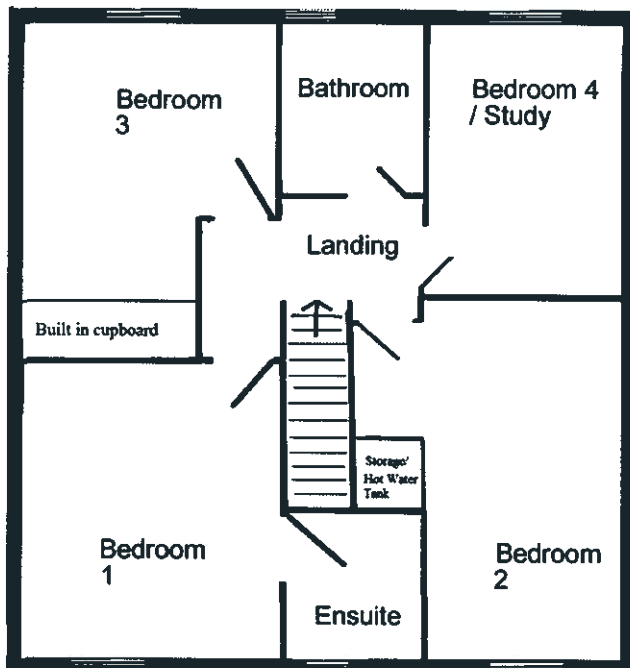

First Floor

