


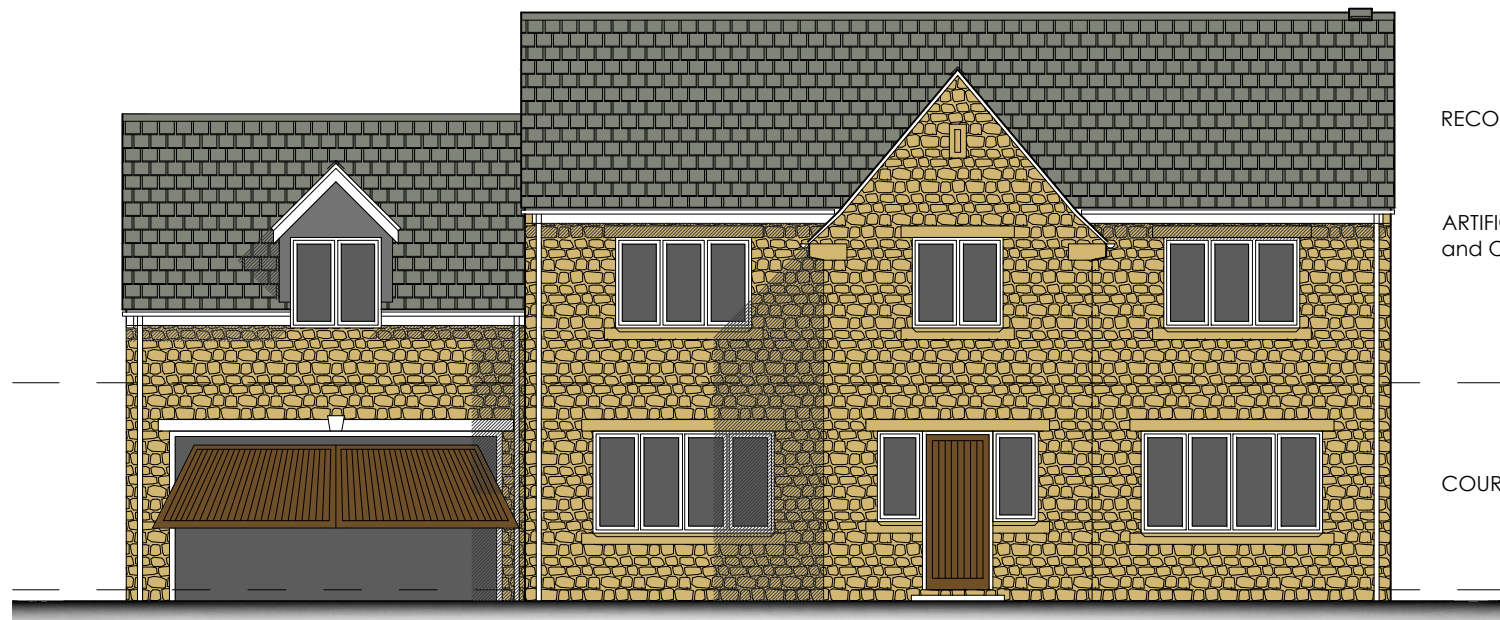


Front Elevation

RECONSTITUTED SLATE ROOF


ARTIFICIAL STONE HEADS, CILLS
and OTHER FEATURE DETAILING

COURSED, NATURAL STONE WALLING


WINDOWS AND STONE FEATURE SHOWN
IN GABLE ARE PRESENT ONLY IN PLOT 8.

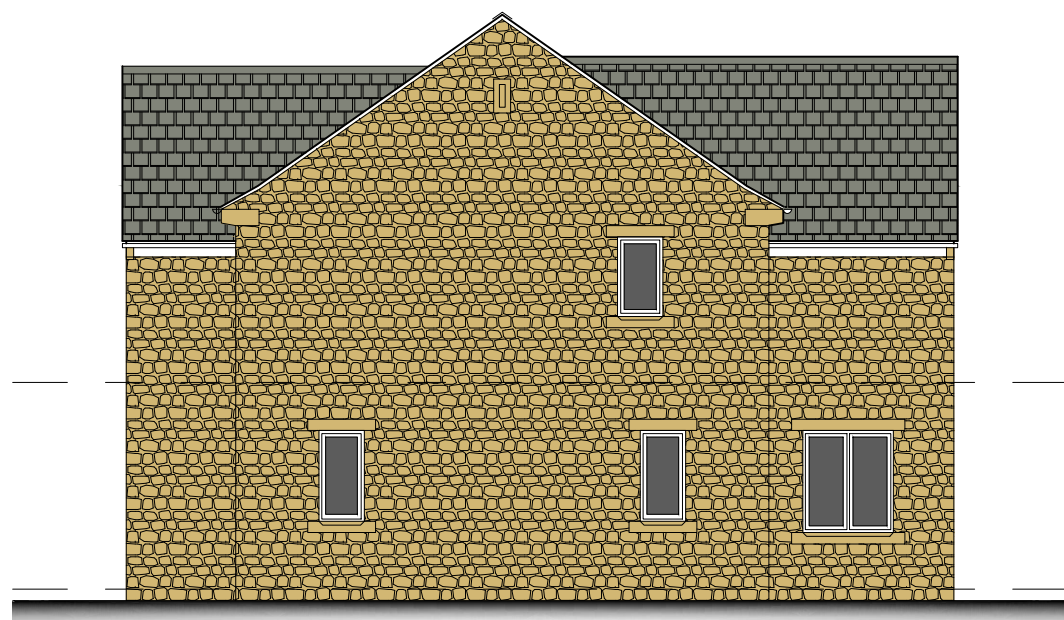



RH SideElevation

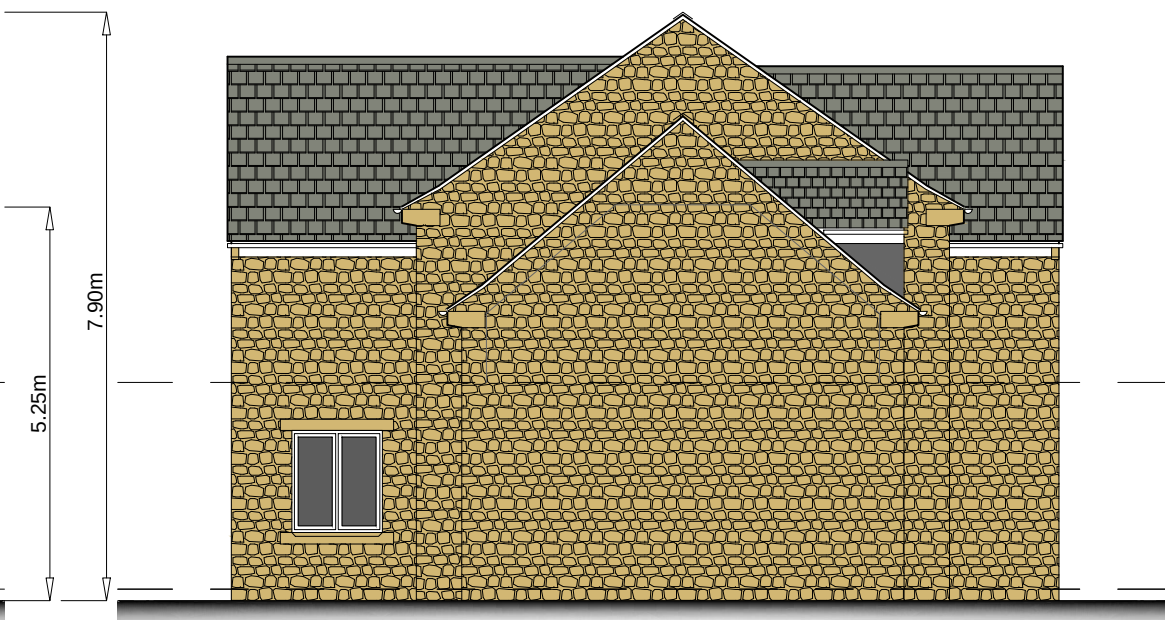


LH Side Elevation

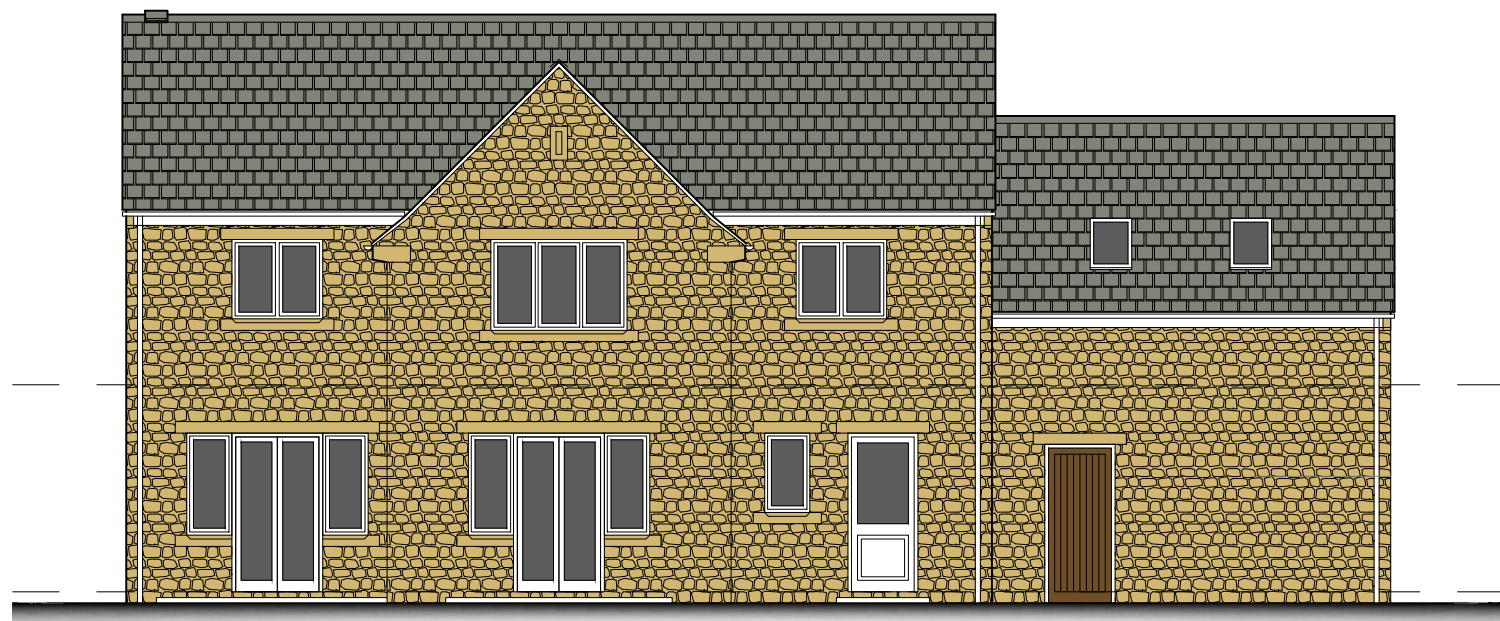

Rear Elevation

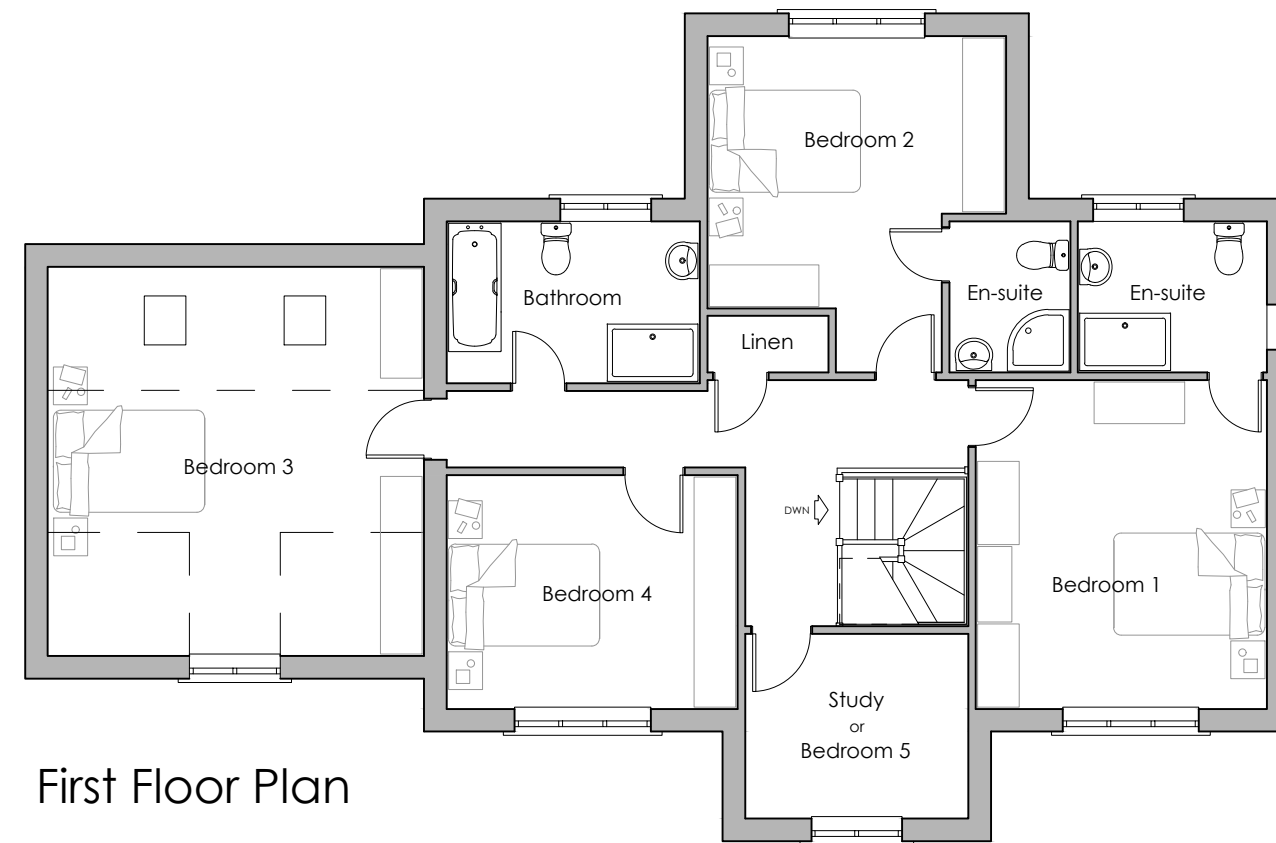 

First Floor Plan

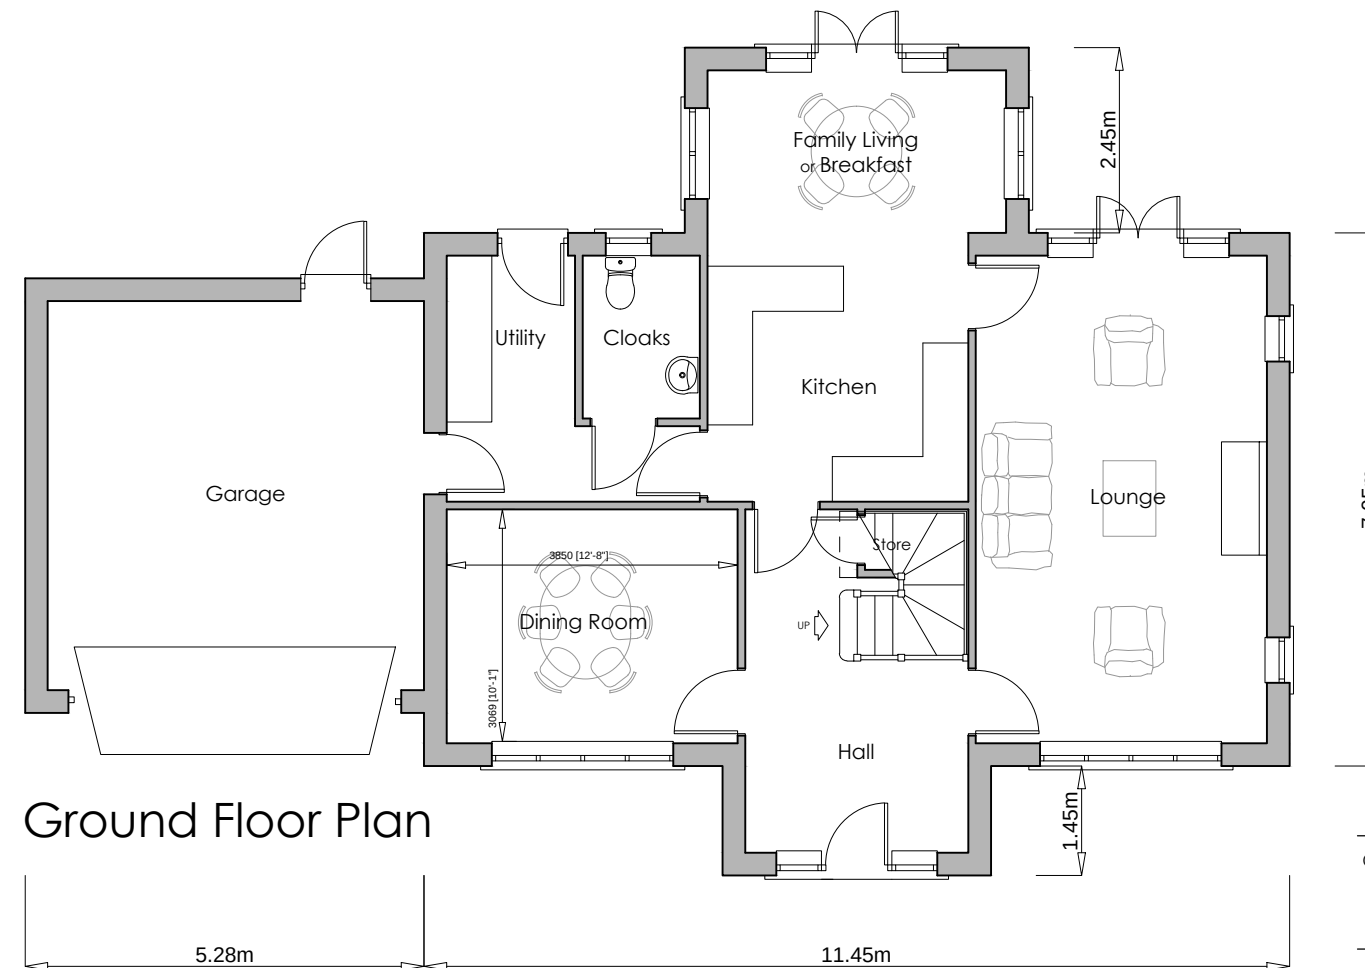

Ground Floor Plan

NOTES:

THIS DRAWING IS THE COPYRIGHT OF MPJ DESIGN ASSOCIATES LTD AND MAY NOT BE REPRODUCED OR AMENDED WITHOUT WRITTEN PERMISSION. NO LIABILITY WILL BE ACCEPTED FOR AMENDMENTS MADE BY OTHER PERSONS. THE CONTRACTOR IS TO CHECK AND VERIFY ALL DIMENSIONS PRIOR TO WORK COMMENCING AND SHOULD COMPLY WITH ALL CURRENT BUILDING LEGISLATION WHETHER OR NOT SPECIFICALLY STATED ON HEREON. THIS DRAWING MUST BE READ WITH AND CHECKED AGAINST ALL RELEVANT ENGINEERS' DESIGN DRAWINGS AND ALL OTHER SPECIALIST INFORMATION PROVIDED.

THIS DRAWING DEPICTS THE CONFIGURATION FOR PLOTS 4 and 8

... in partnership with ...



Client	KeyLand KeyLand Developments Ltd		
Job	proposed residential development Wellthorne Lane, INGBIRCHWORTH		
Title	Type F - Planning Drawing		
Scale	1:100	Dwg No	14/109-P191
Date	Feb 2014		
MPJ DESIGN ASSOCIATES Ltd 4 CHURCH STREET BARLBOROUGH CHESTERFIELD. S43 4EP tele: 01246 819259 mob: 07841 353141 martynpjones@btinternet.com			

