


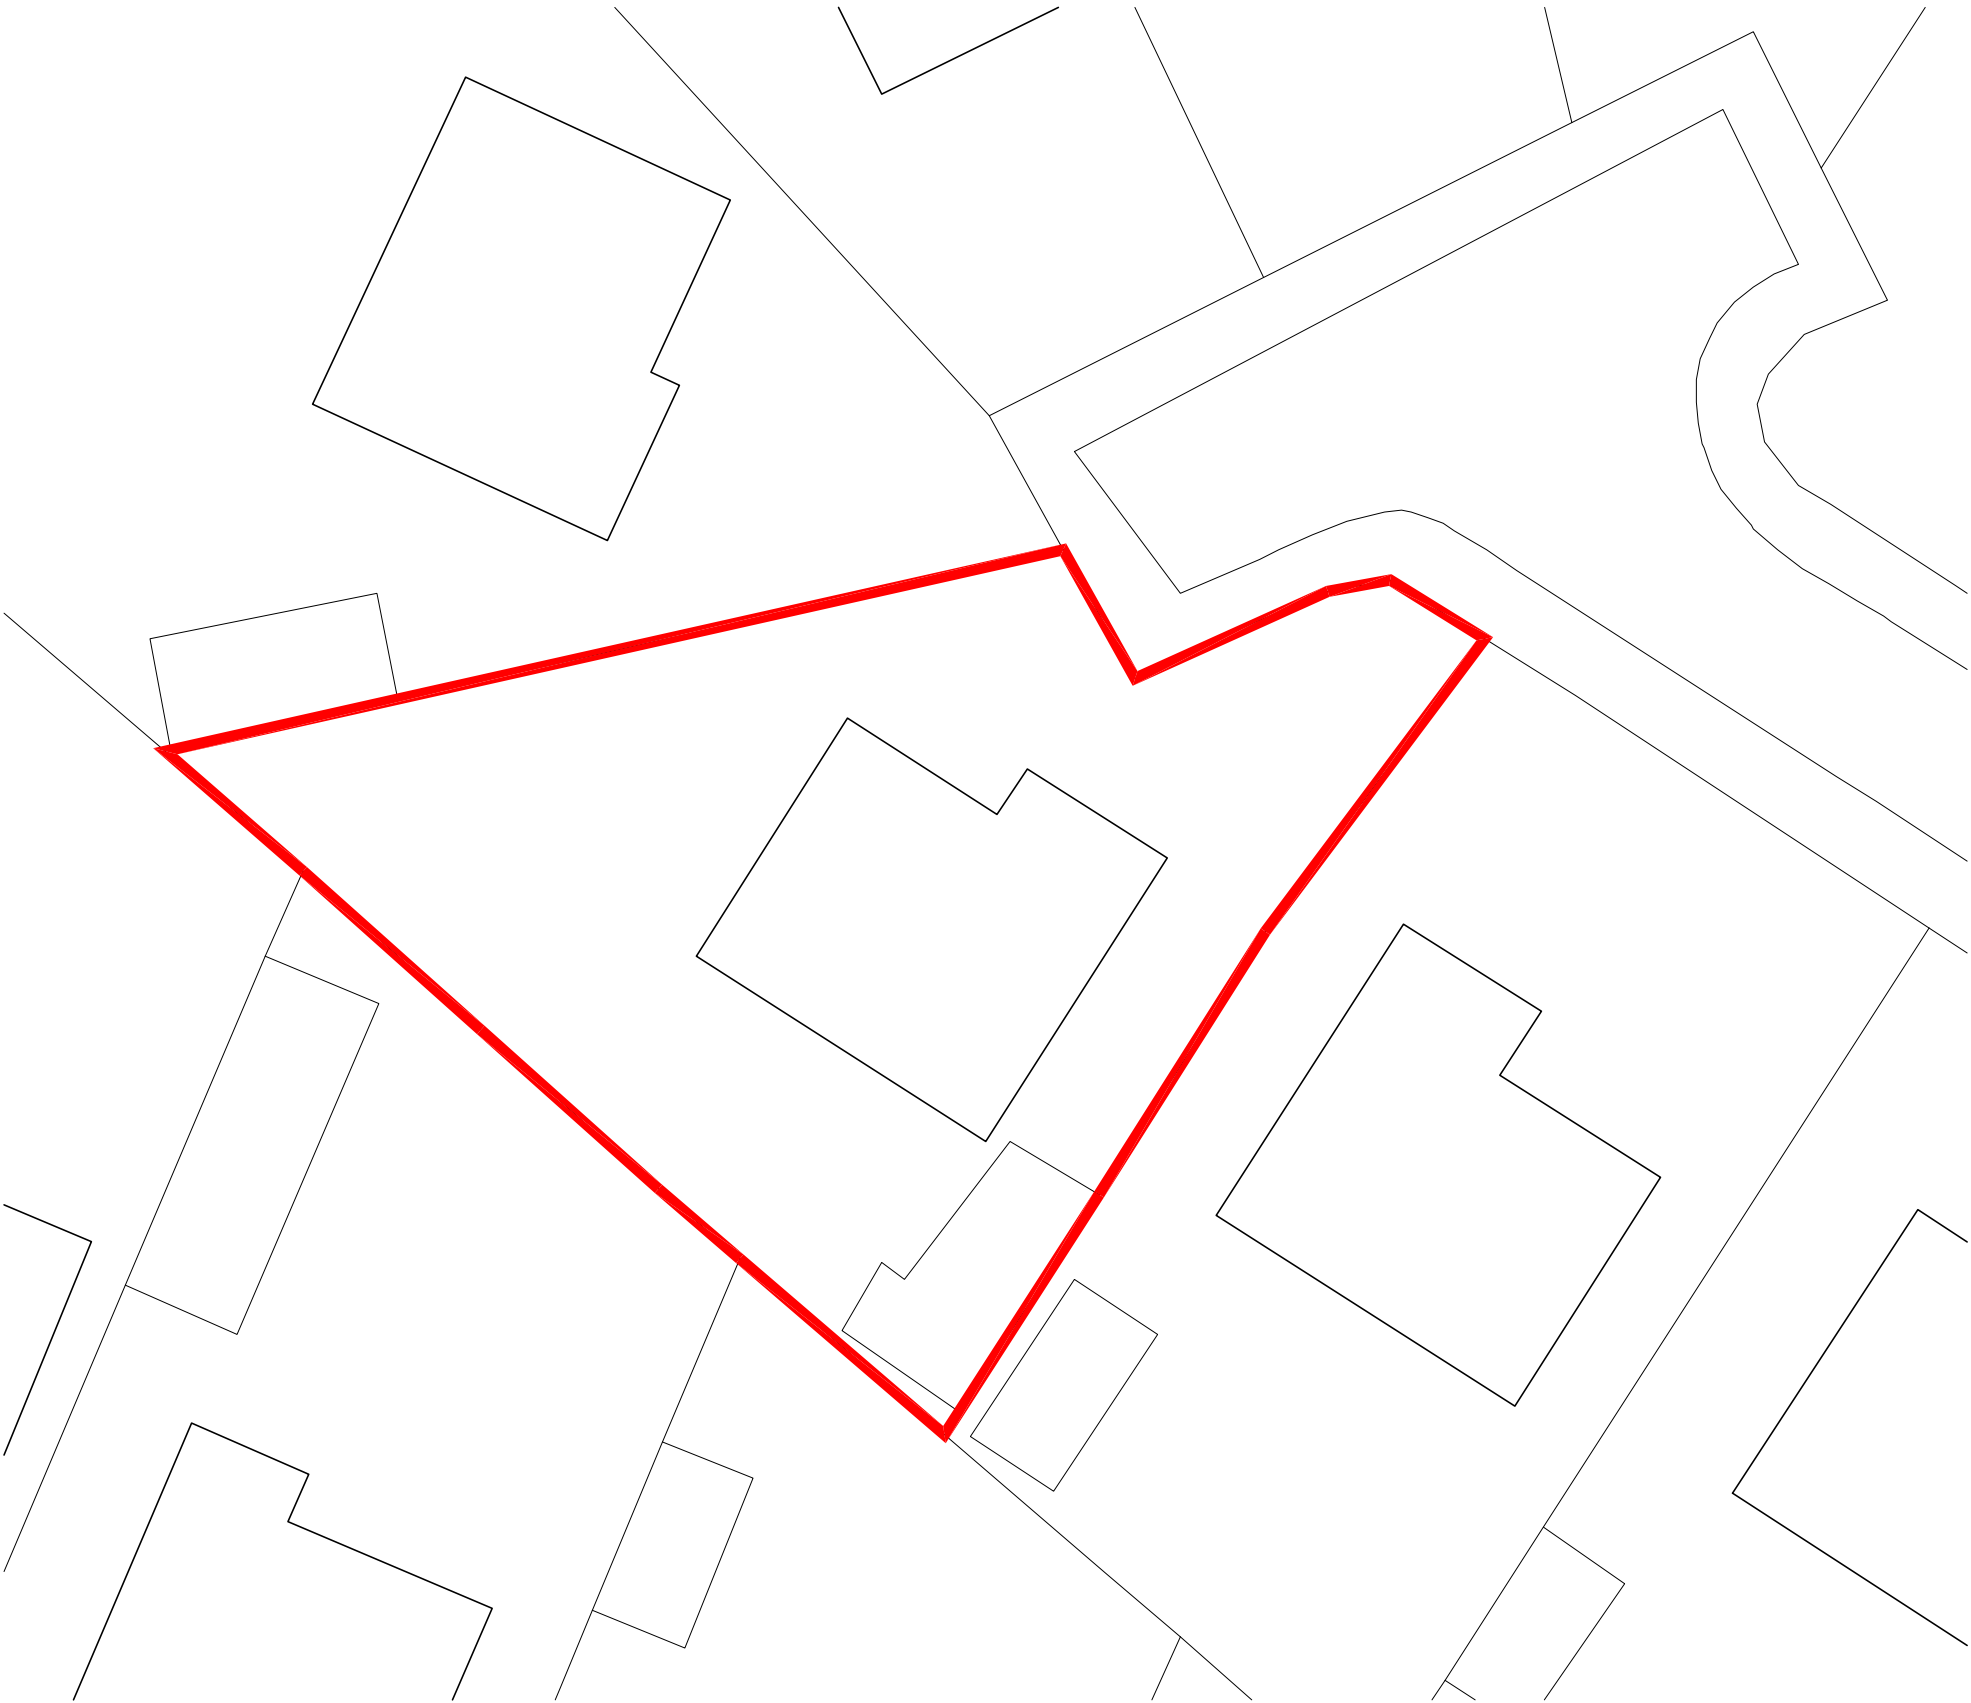

SITE LOCATION PLAN
SCALE 1:1250



SITE PLAN
SCALE 1:200

<div><div><div>W</div><div>Whitshaw Builders Ltd.</div></div></div>	
JOB	Mr & Mrs Healey 5 Newark Close Staincross Barnsley S75 6NN
DATE	04-2014
DWG	227-001
SCALE	AS SHOWN @ A3