


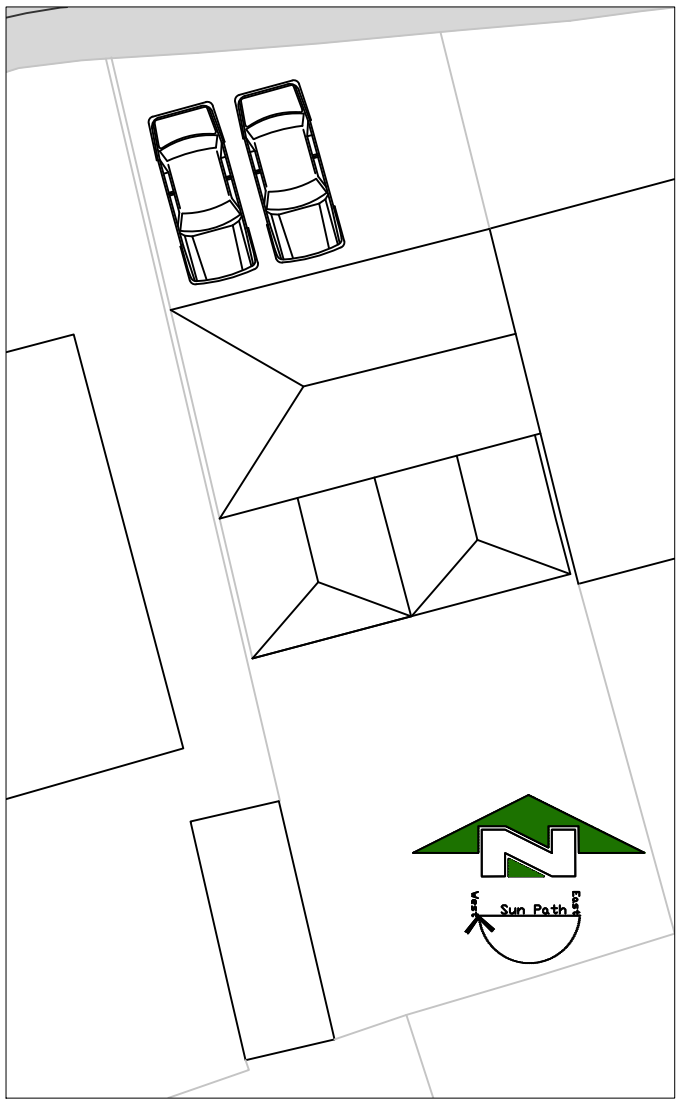


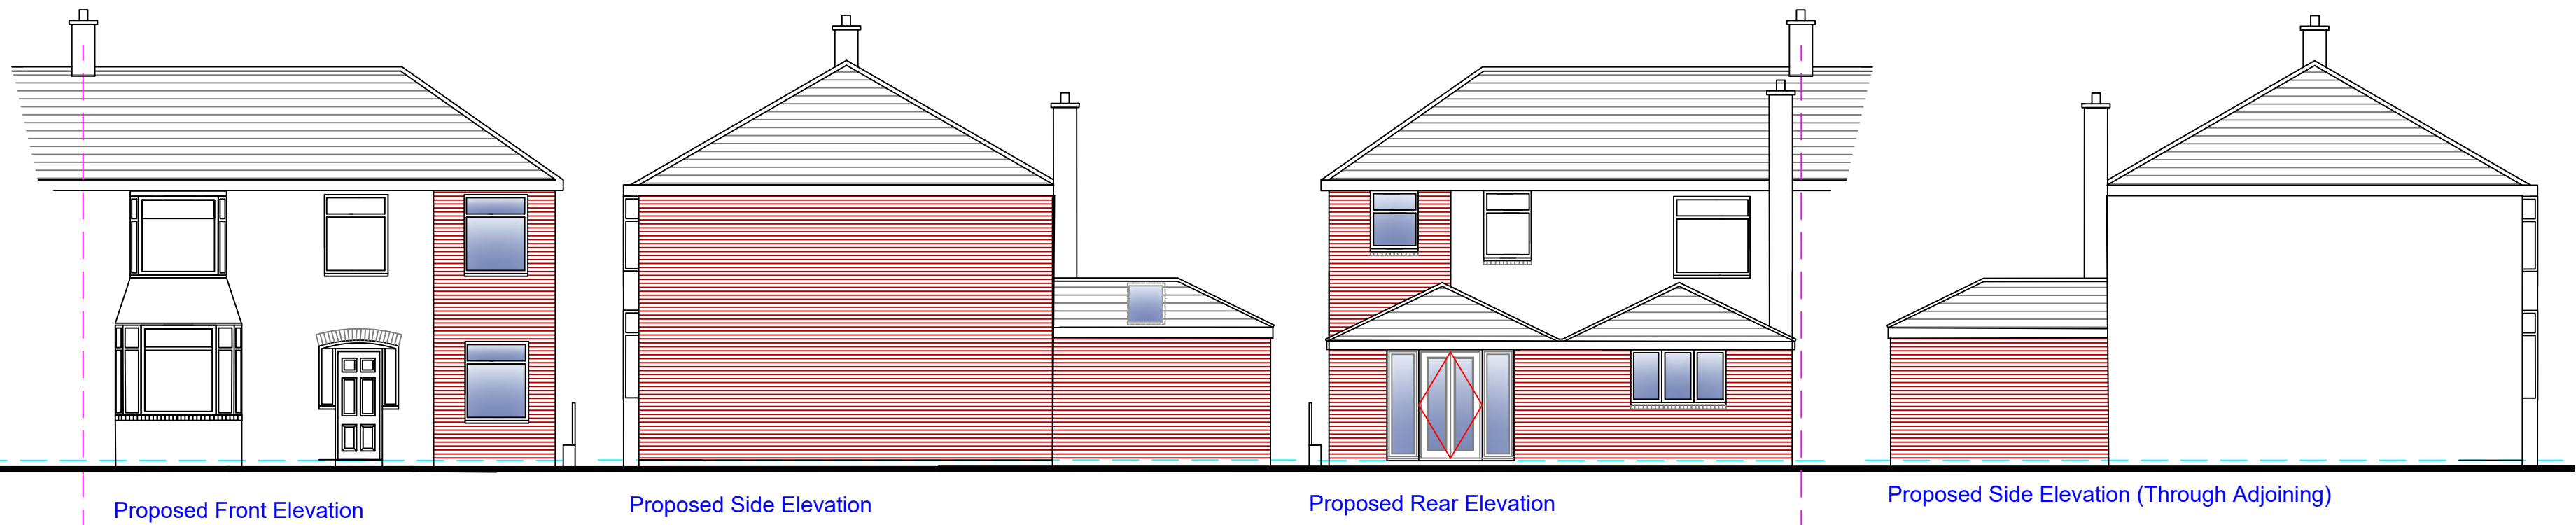


Proposed Site/Roof Plan 1:200

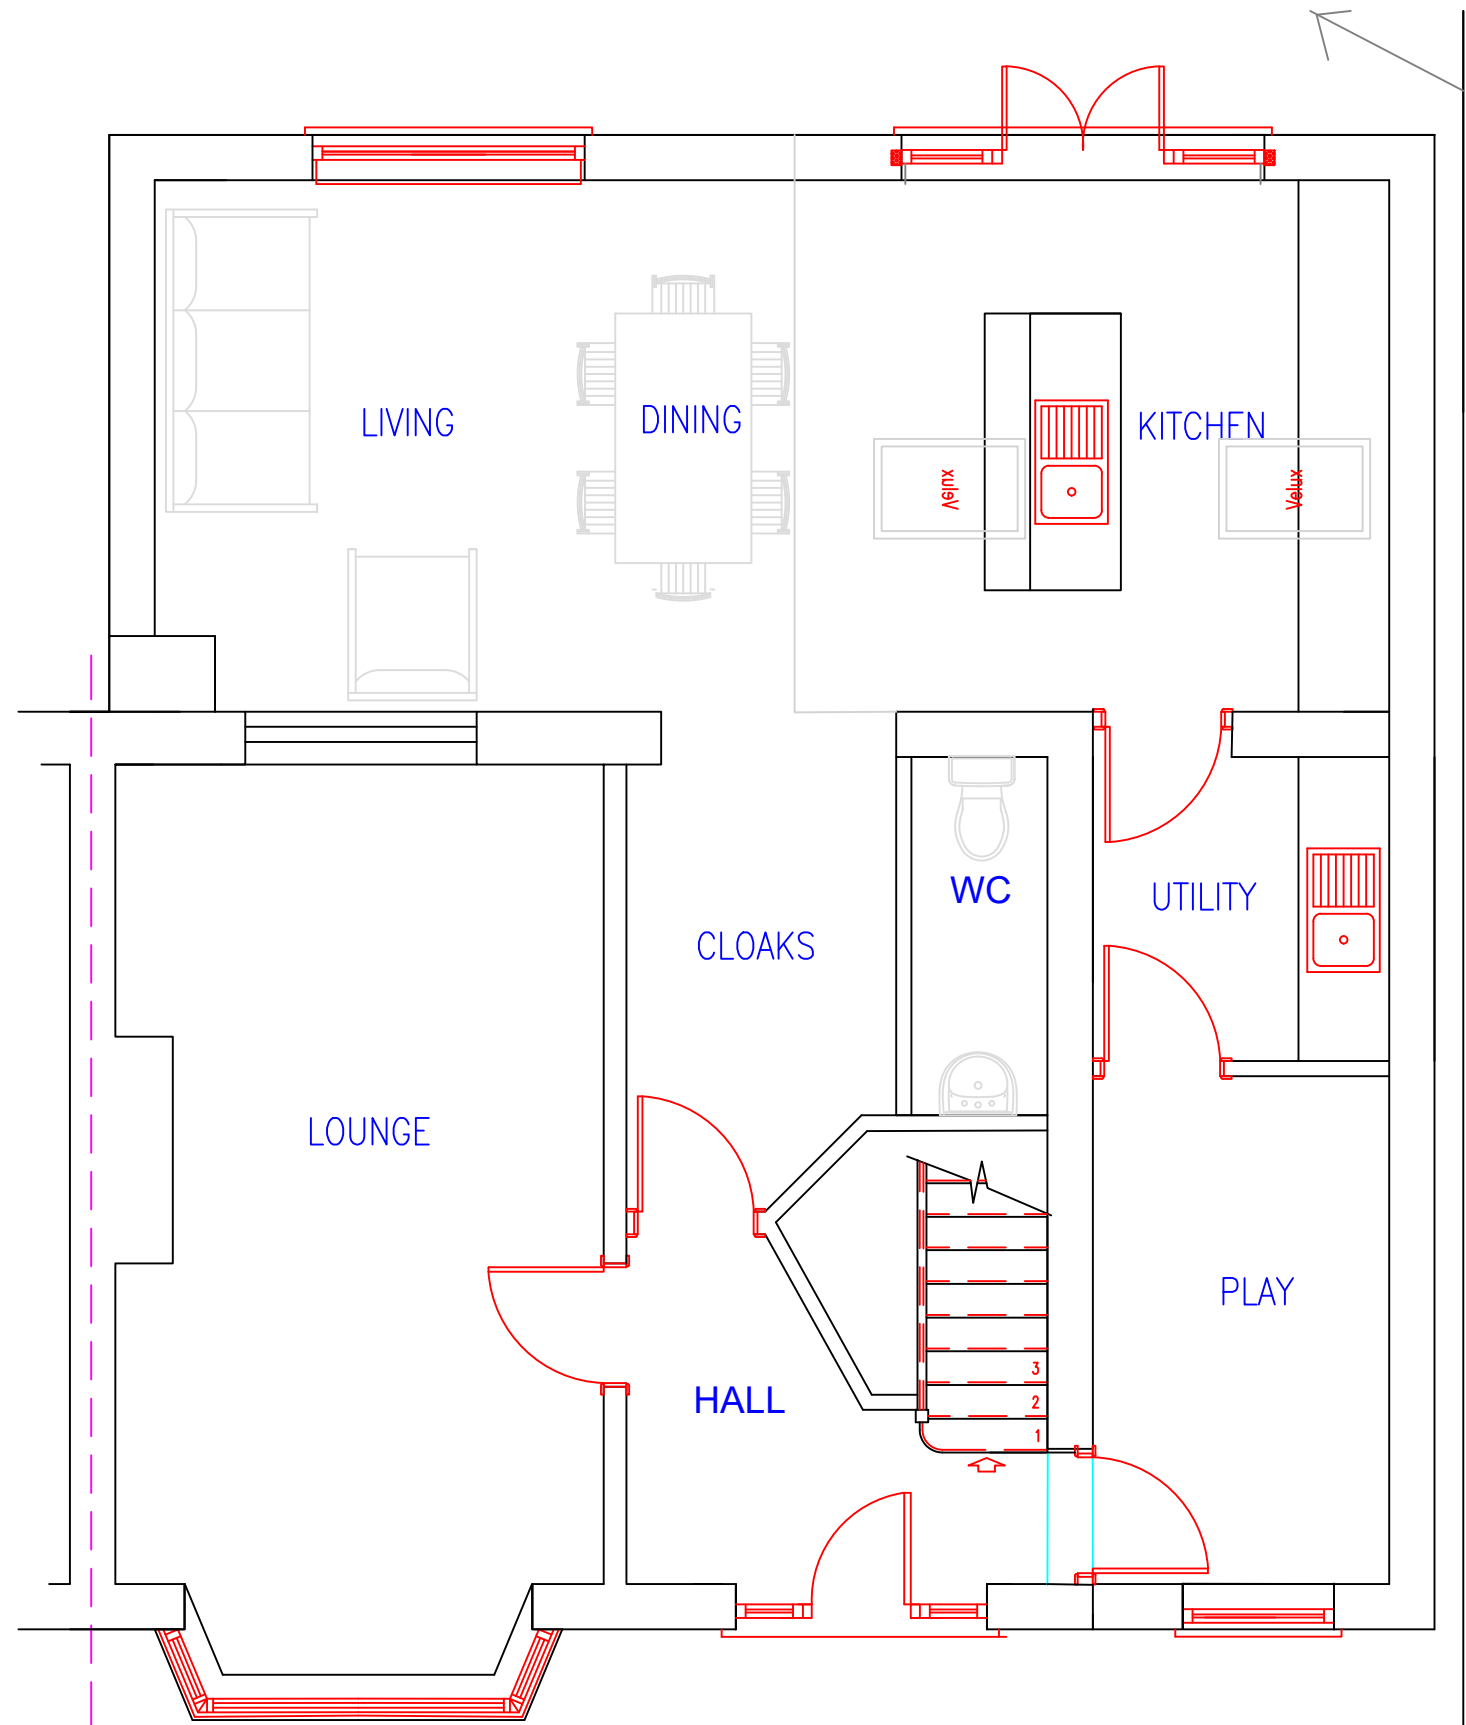

PROPOSED GROUND FLOOR PLAN

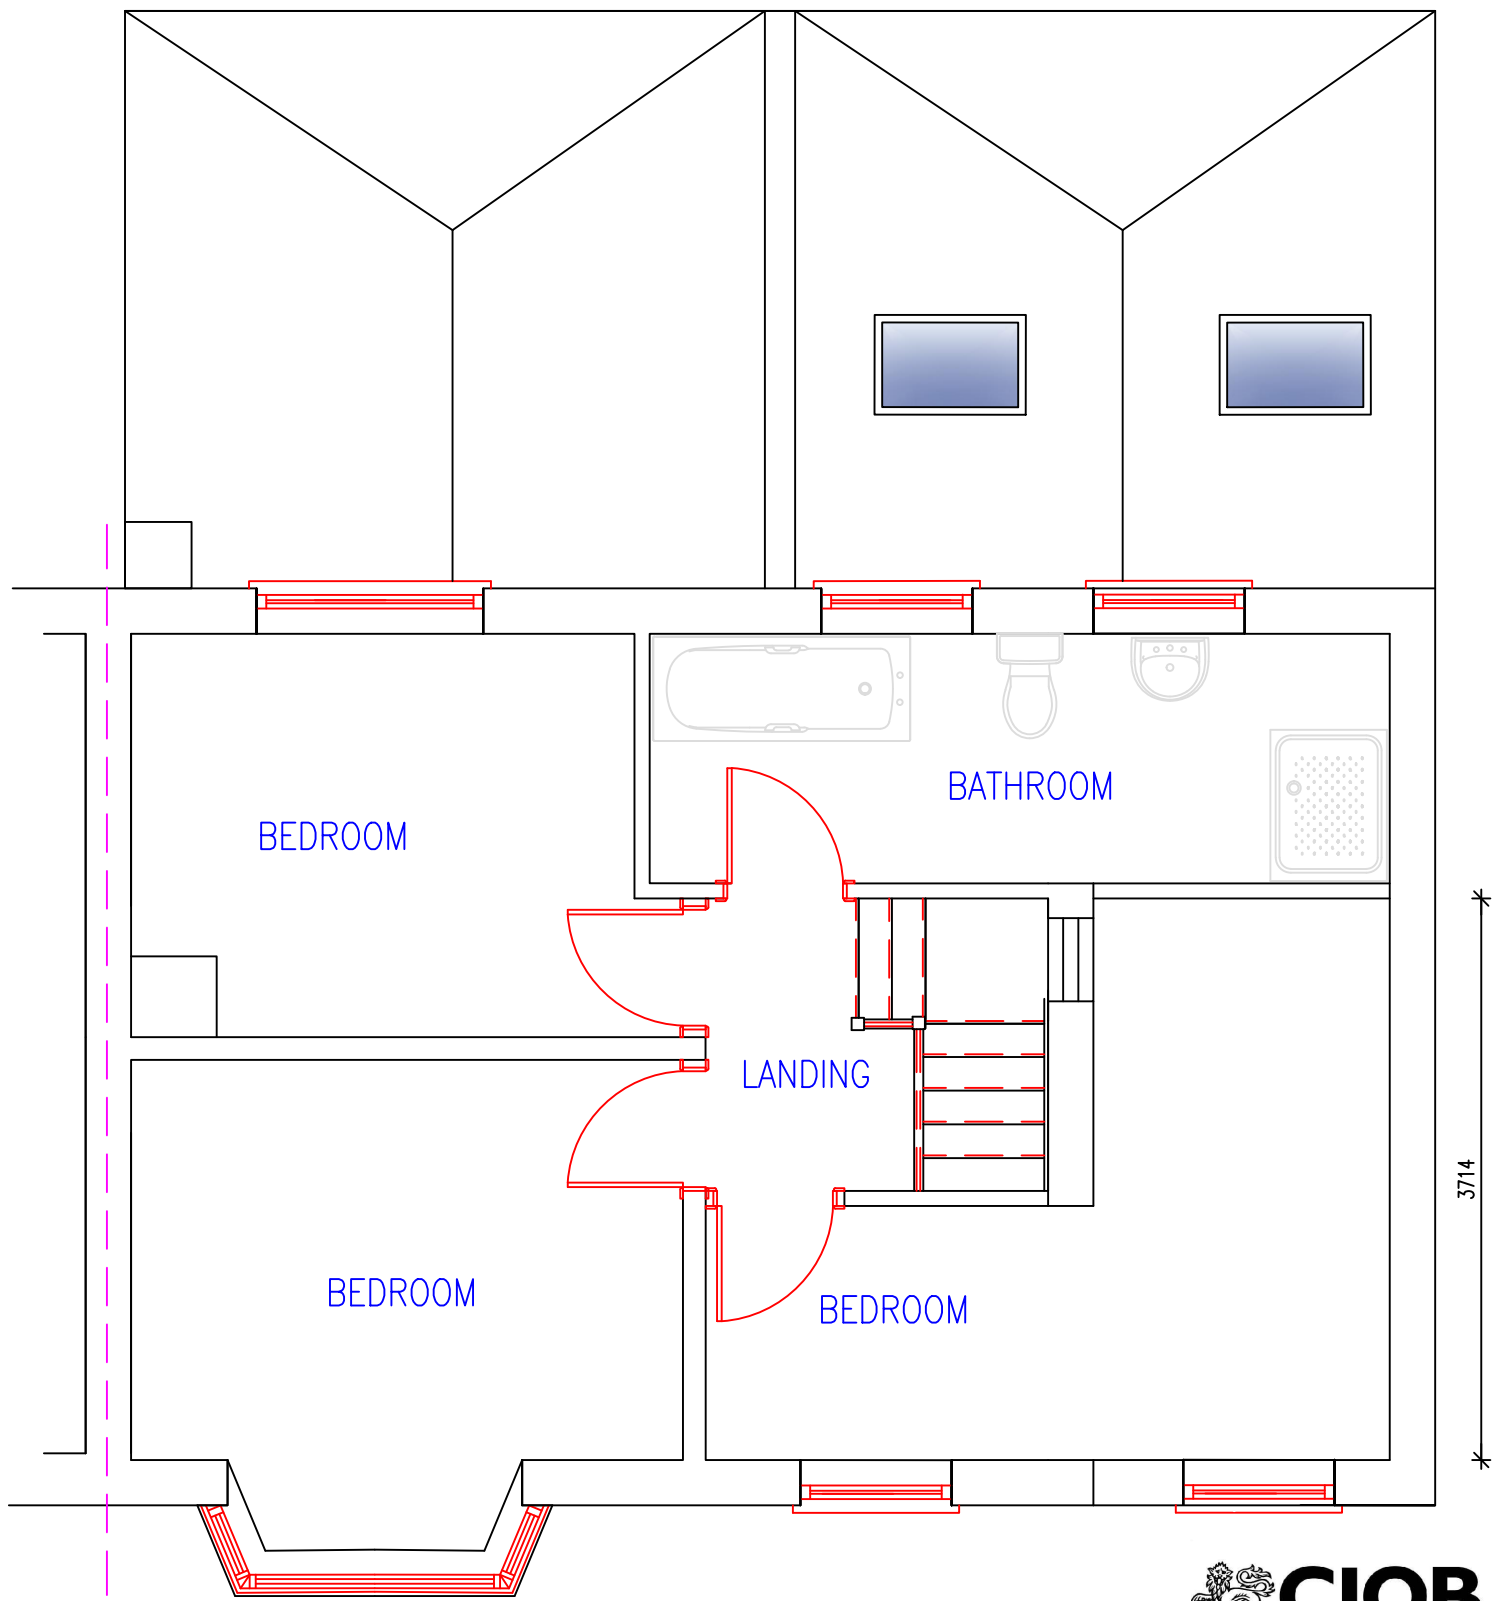

PROPOSED FIRST FLOOR PLAN

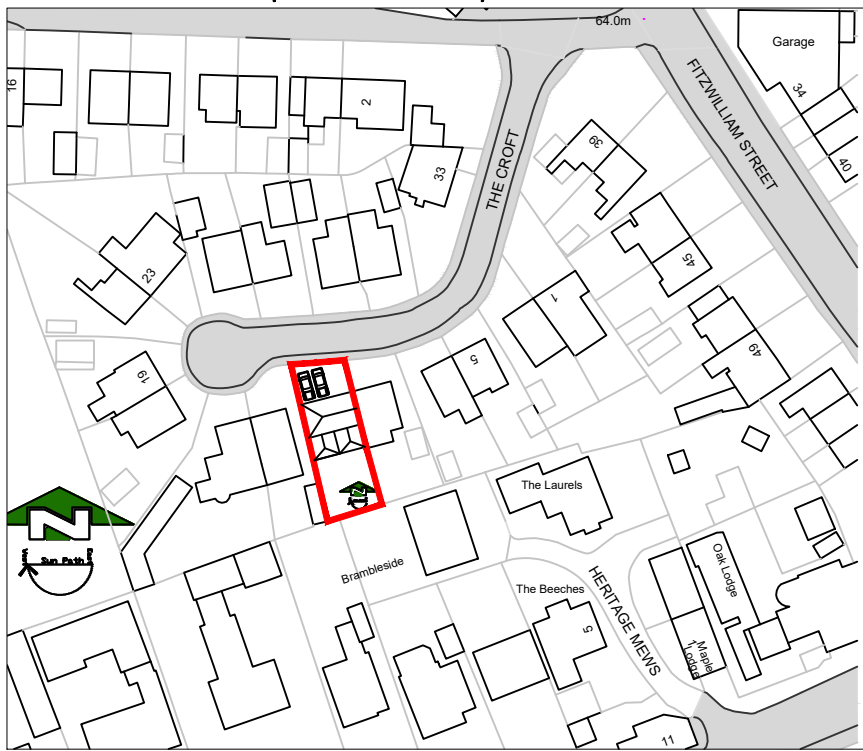

Proposed Location Plan 1:1250

Rev.	ISSUE	Description:	By:	Date:
A	(PA)	Submitted for planning application		29/01/19
A	(A)	Velux roof lights added to kitchen		20/01/19
-	(IC)	Issued for initial discussions and comments from client		15/01/19

Rev A-Z	ISSUES	Rev A-Z	(PA) - Planning Application	(BC) - Building Control Application	(T) - For Tender
(P) - Preliminary	(IC) - For Information/Comments	(A) - For Approval	(C) - For Construction		



Website: www.kudosarchitecture.co.uk
Email: info@kudosarchitecture.co.uk
Mob: 07890 515 857 - Tel: 01709 380 947

Project: Proposed Side and Rear Extensions at:
11 The Croft, Elsecar, Barnsley, S74 8EB

Drawing: Proposed Floor Plans and Elevations

Client: Mr and Mrs Stump

COPYRIGHT - This drawing is subject to copyright and cannot be reproduced without the permission of the producer.

Scales: 1:50 & 1:100 @ A2	Date: January 2019	Drawn by: CAG
Drawing Number: 11TC-02	Revision: A (PA)	

CIOB
THE CHARTERED INSTITUTE OF BUILDING

Chartered Building Consultancy

Professionalism and Integrity in Construction
All work to be carried out in accordance with the requirements of the Building Regulations, Water Authority and the Construction (Design and Management) Regulations currently in force.

Do not scale from this drawing. Architect to be notified of any discrepancies.
Verify relevant dimensions on site before commencing work or preparing shop drawings.